



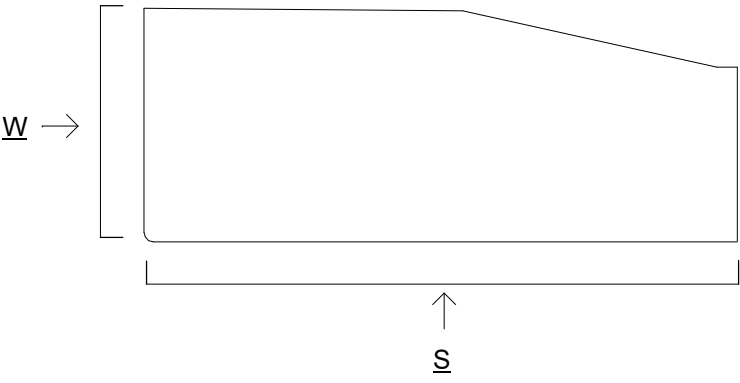

Notes :
1. This drawing should not be scaled, figured dimensions only to be taken
2. should any discrepancies be found with this drawing, please inform this office.
3. Copyright of this drawing is owned by JM Architects.


Structural information indicative only. To be confirmed by Structural Engineer.

 

Key Plan


Line weight Key:

- Extent of new construction elements
- Existing building

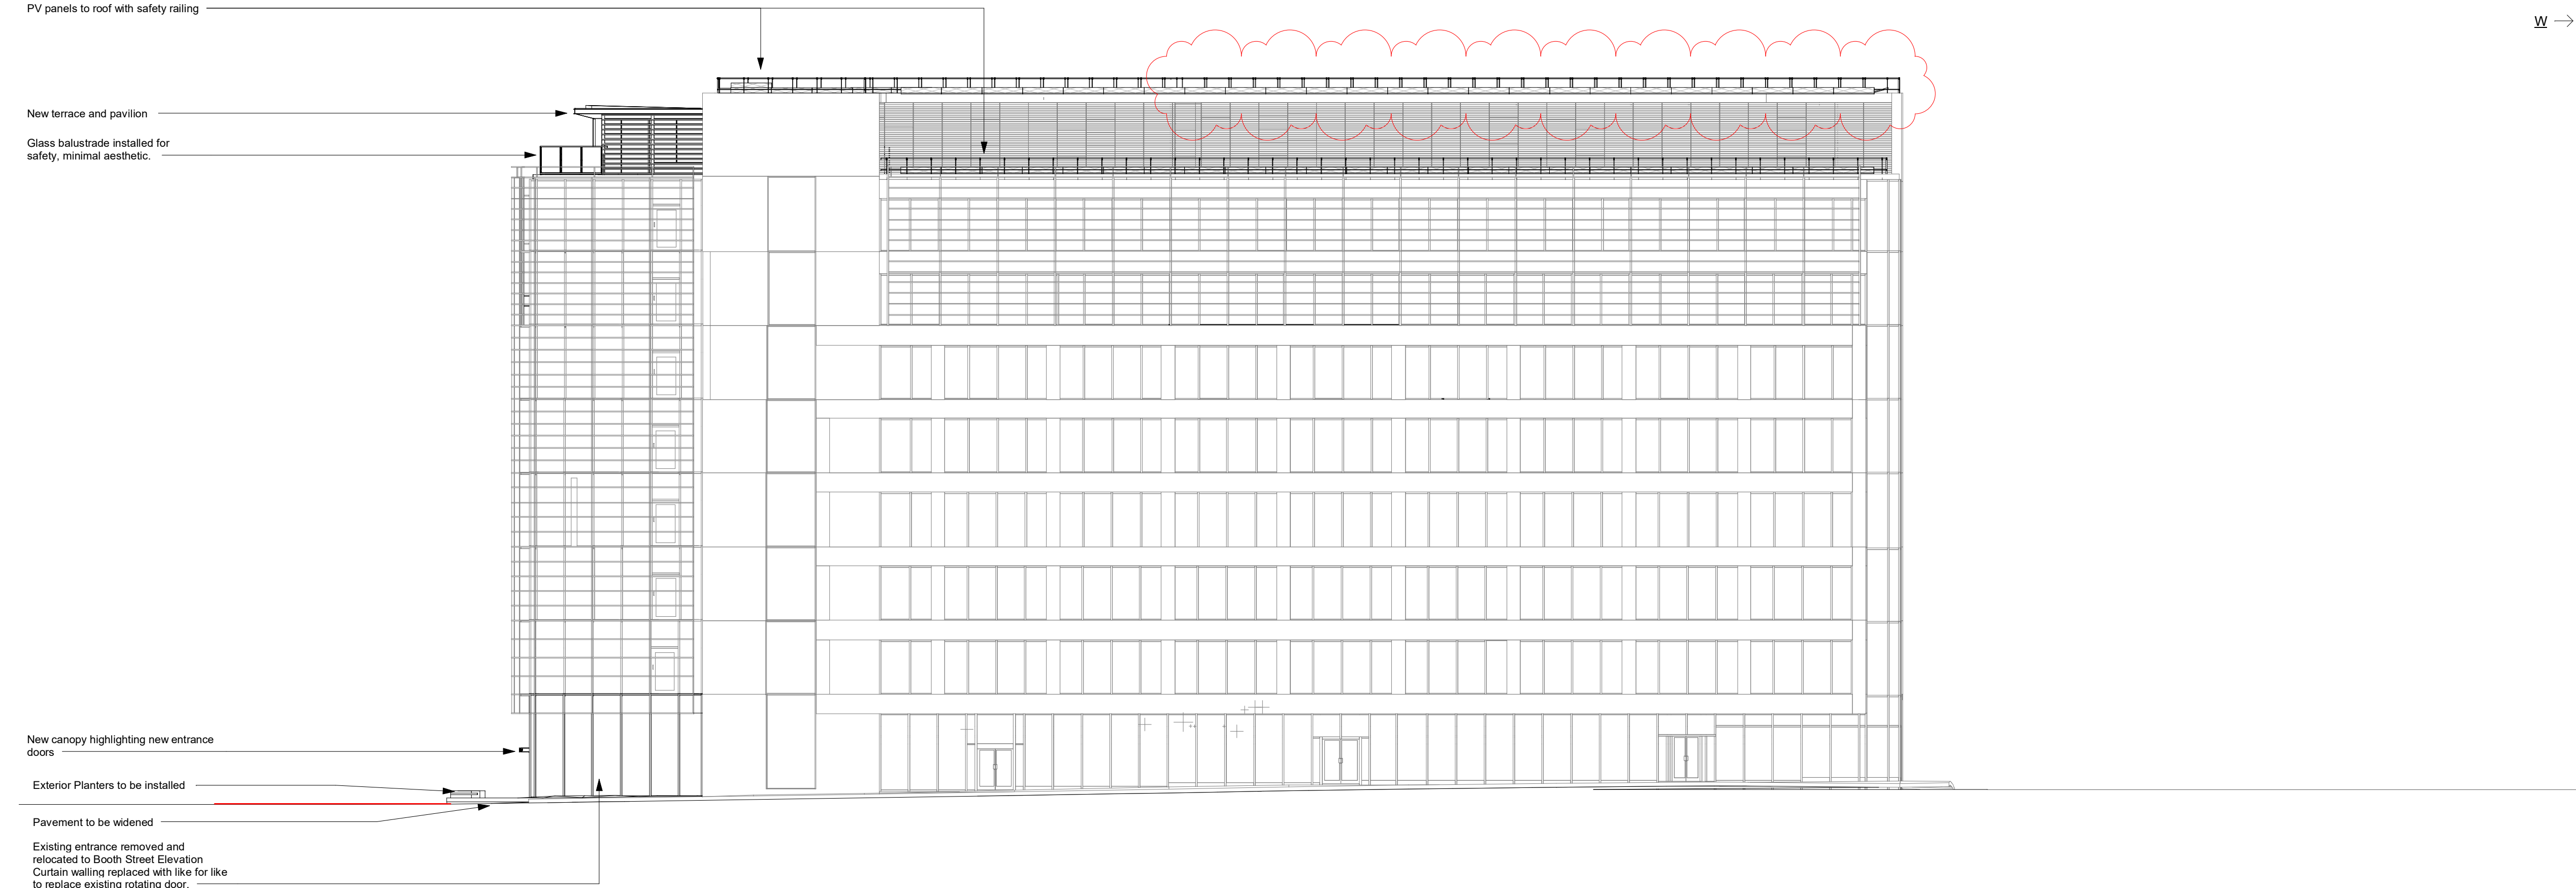

1 South Elevation

1 : 200

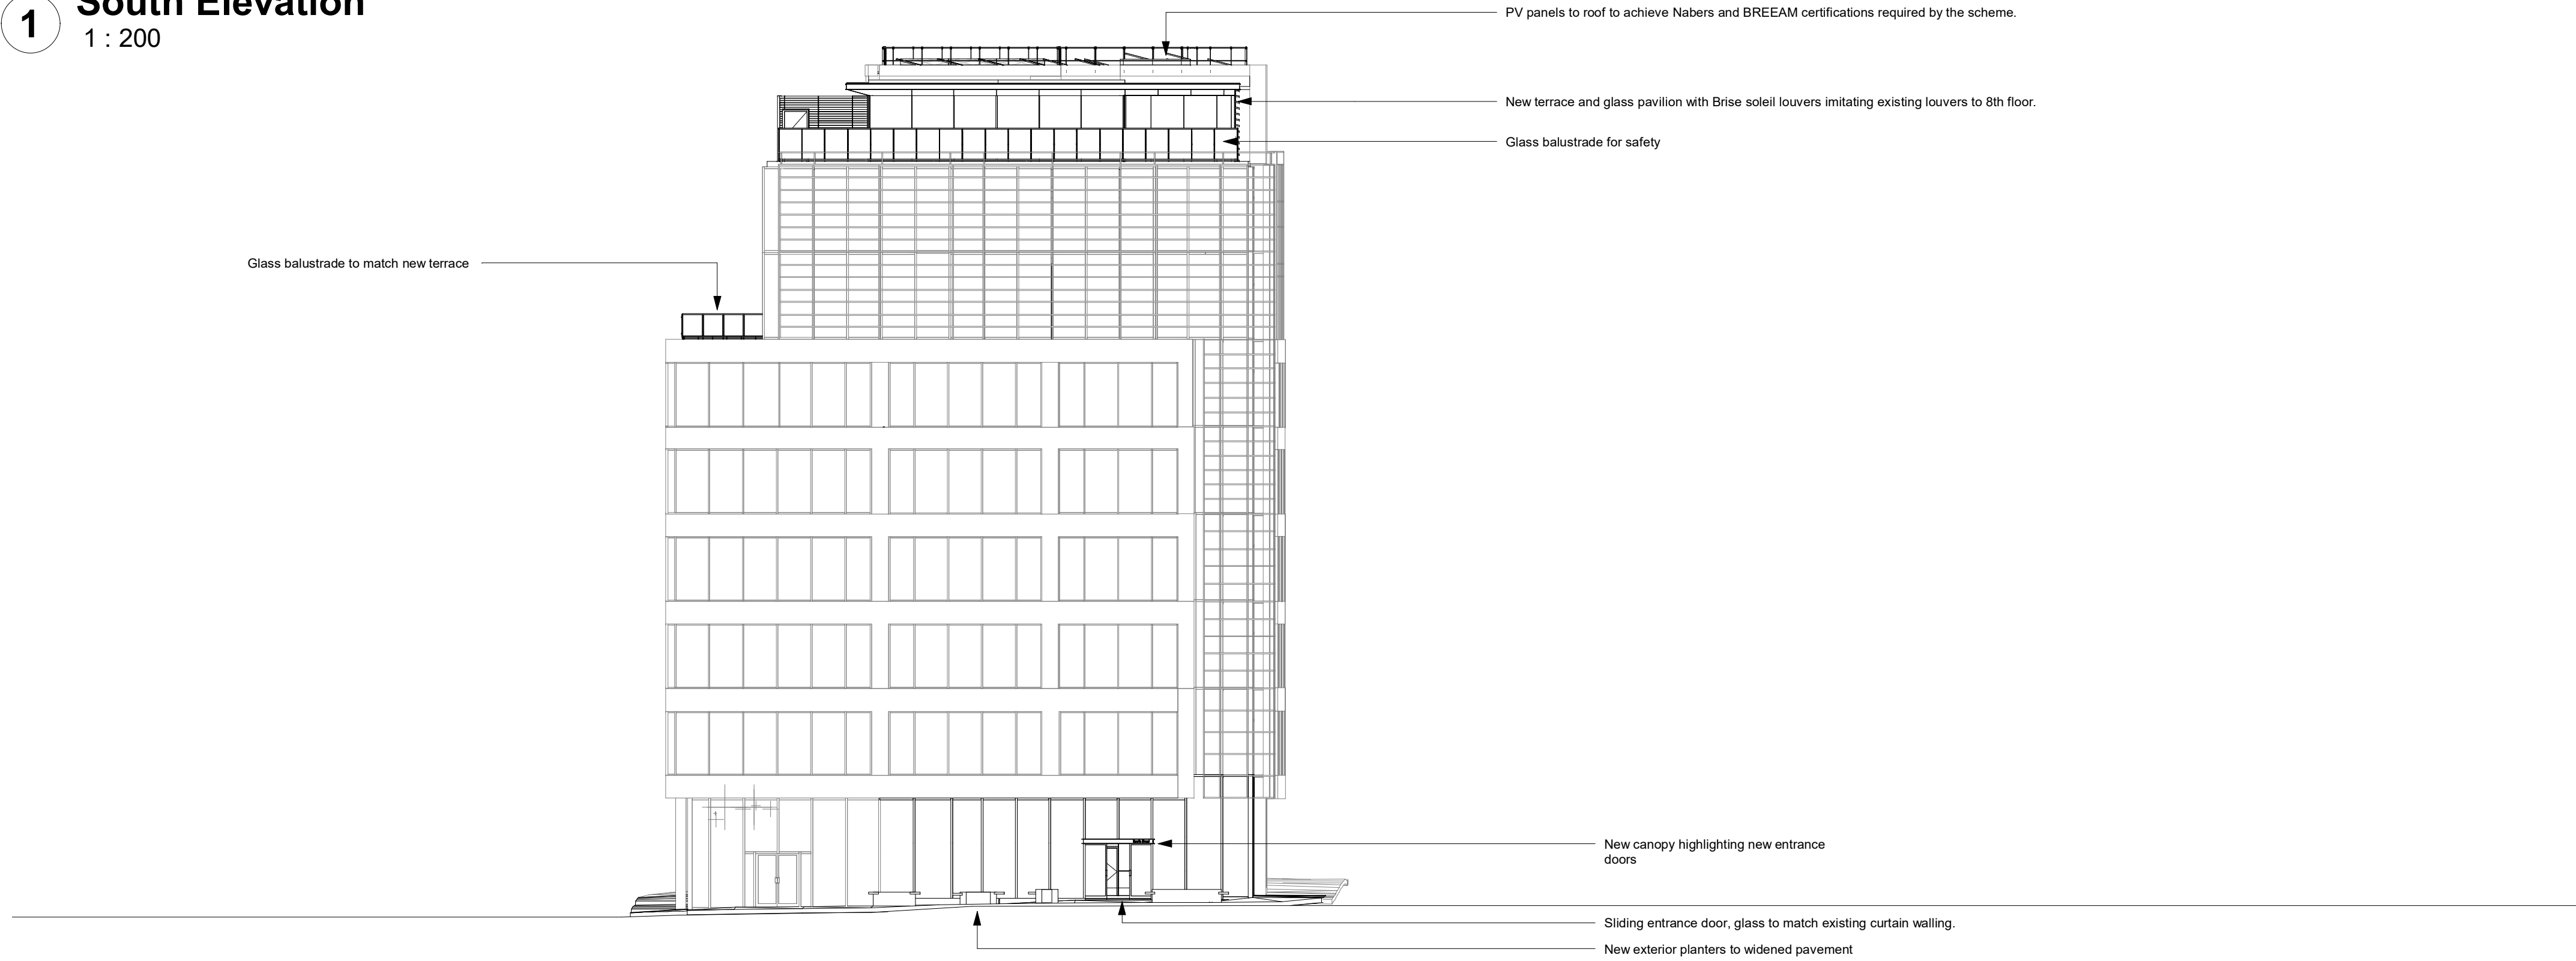

2 West Elevation

1 : 200

P07	PV Panels and metal deck roof added	20.12.2023	EF	CT
P06	Annotations added for planning	28.09.2023	CT	AR
P05	Reissued with canopy alternative	05.09.2023	CT	AR
P04	Tender Issue	17.04.2023	CT	AR
P03	Reissue For Planning	13.03.2023	GC	CT
P02	Reissue for planning - amendments to roof terrace design	17.01.2023	GC	AR
P01	Issue for Planning	20.12.2022	CT	AR
Rev	Description	Date	Drn By	Cnk By

jmarchitects

Project	58 Mosley Street	64 Queen Street Edinburgh EH2 4NA
Title	Proposed Elevations 01	T : 0131 464 6100
Client	M&G Real Estate	edi@jmarchitects.net www.jmarchitects.net
Purpose :	For Tender	Scale : As indicated @ A1

Project	Originator	Volume	Level	Type	Role	Class&Number	Status	Revision	JMA Project Number
7002-JMA-	ZZ-ZZ-	DR-A-	00	2003	S4	P07			7002