

HENRY
ROYCE
INSTITUTE

MANCHESTER
1824

The University of Manchester

Henry Royce Institute Sign

Front Elevation



Side Elevation



Scale 1:100 @A3

Specification

Built up 150mm letters & full back trays.
 Powder coated RAL TBC
 Letters mounted to holding rail framework
 Face illuminated

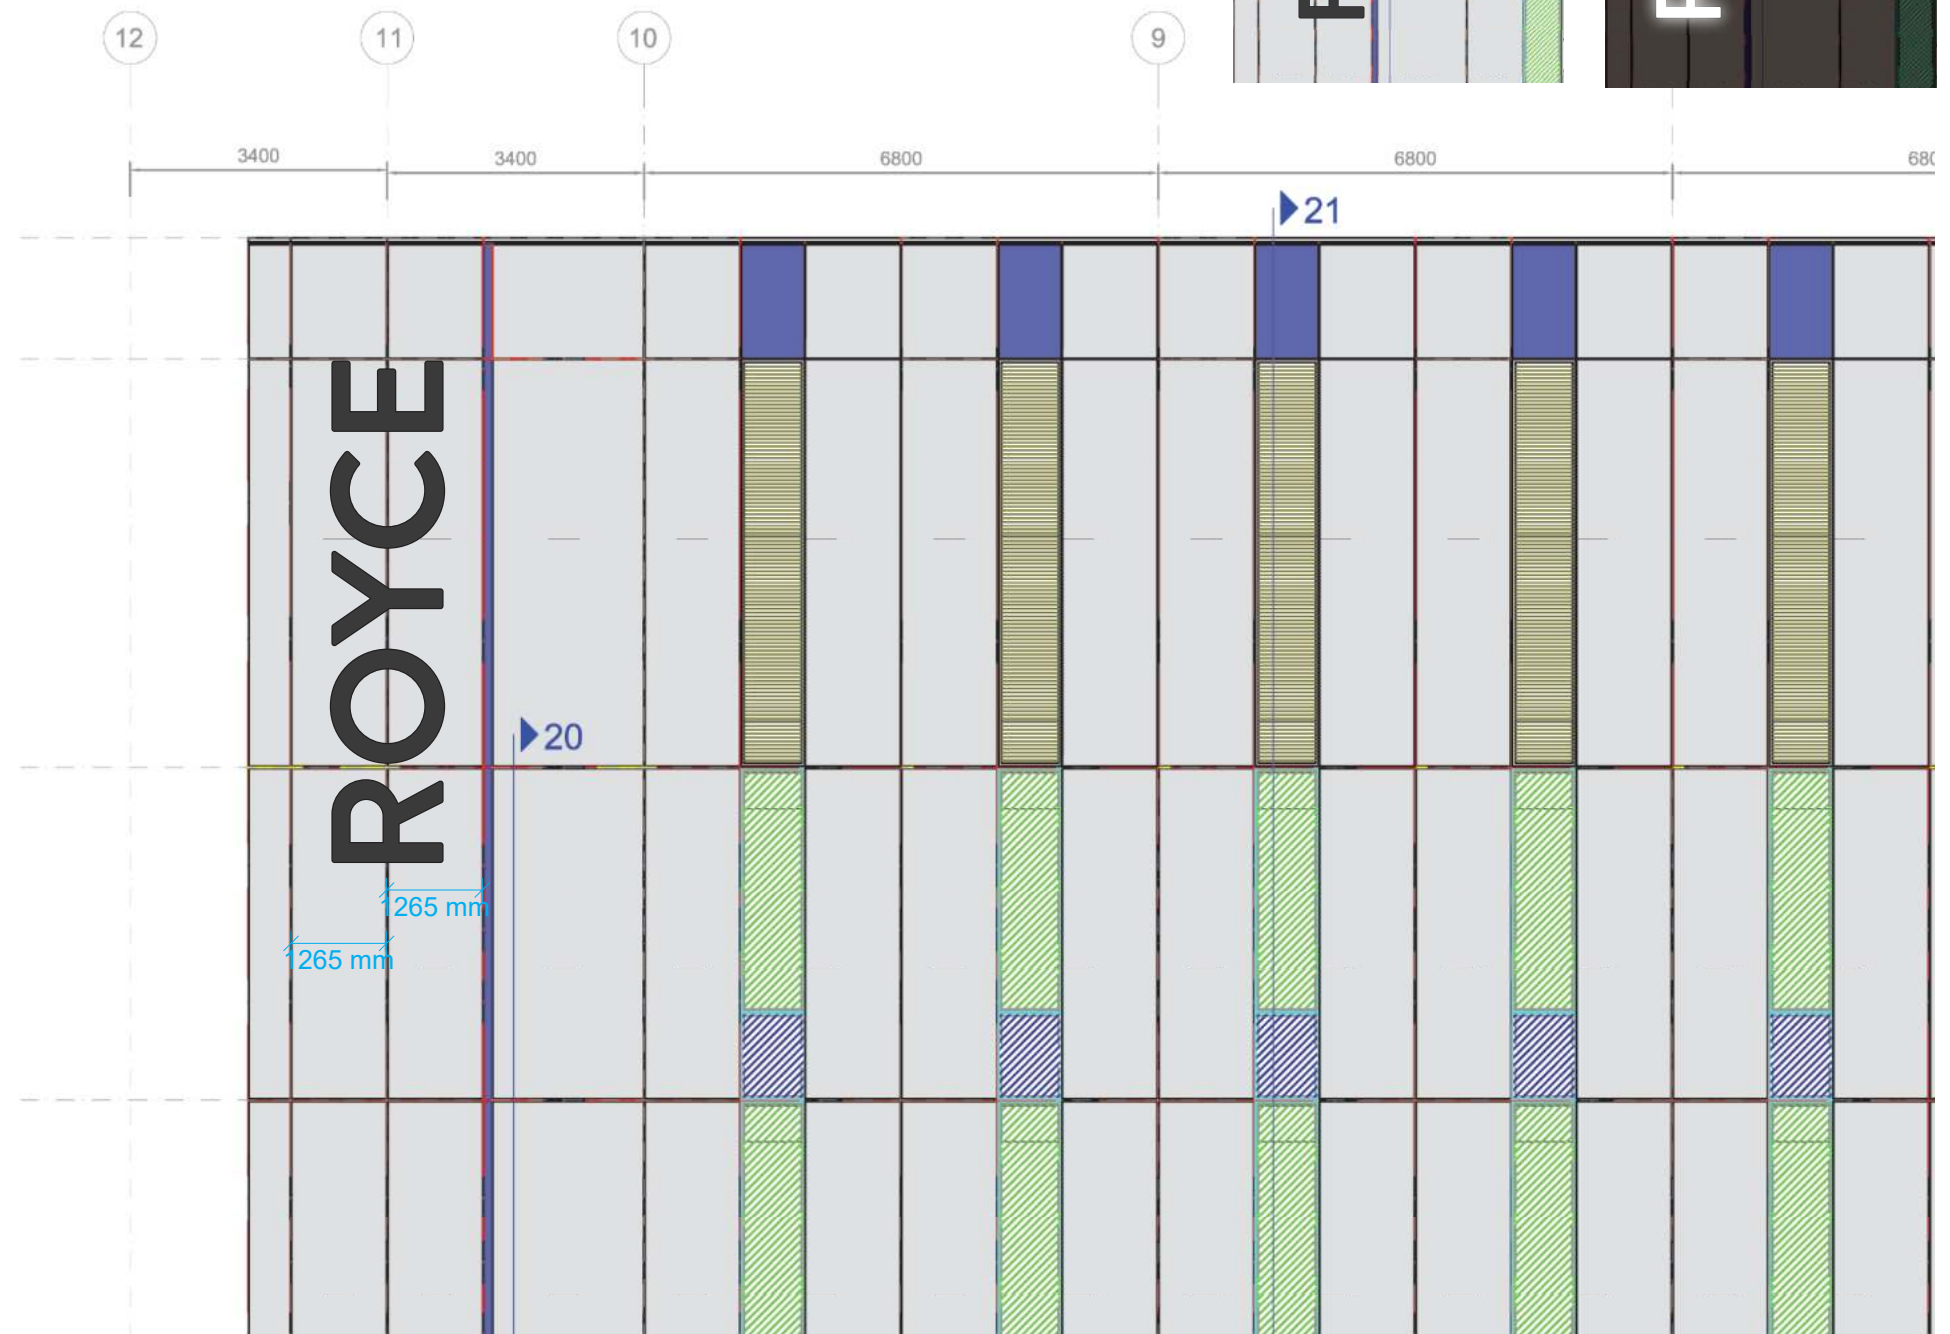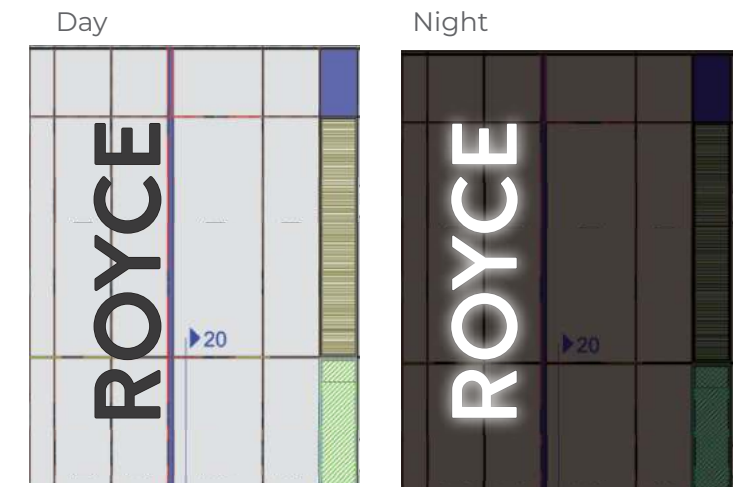

Scale 1:100 @A3

Royce Sign

Front Elevation



Scale 1:50 @A3

Specification


Built up 140mm letters & full back trays.
Powder coated RAL TBC
Letters mounted to holding rail framework
Face illuminated

Side Elevation





Scale 1:50 @A3

Day

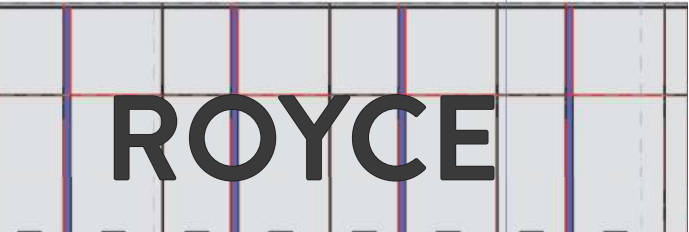

Night

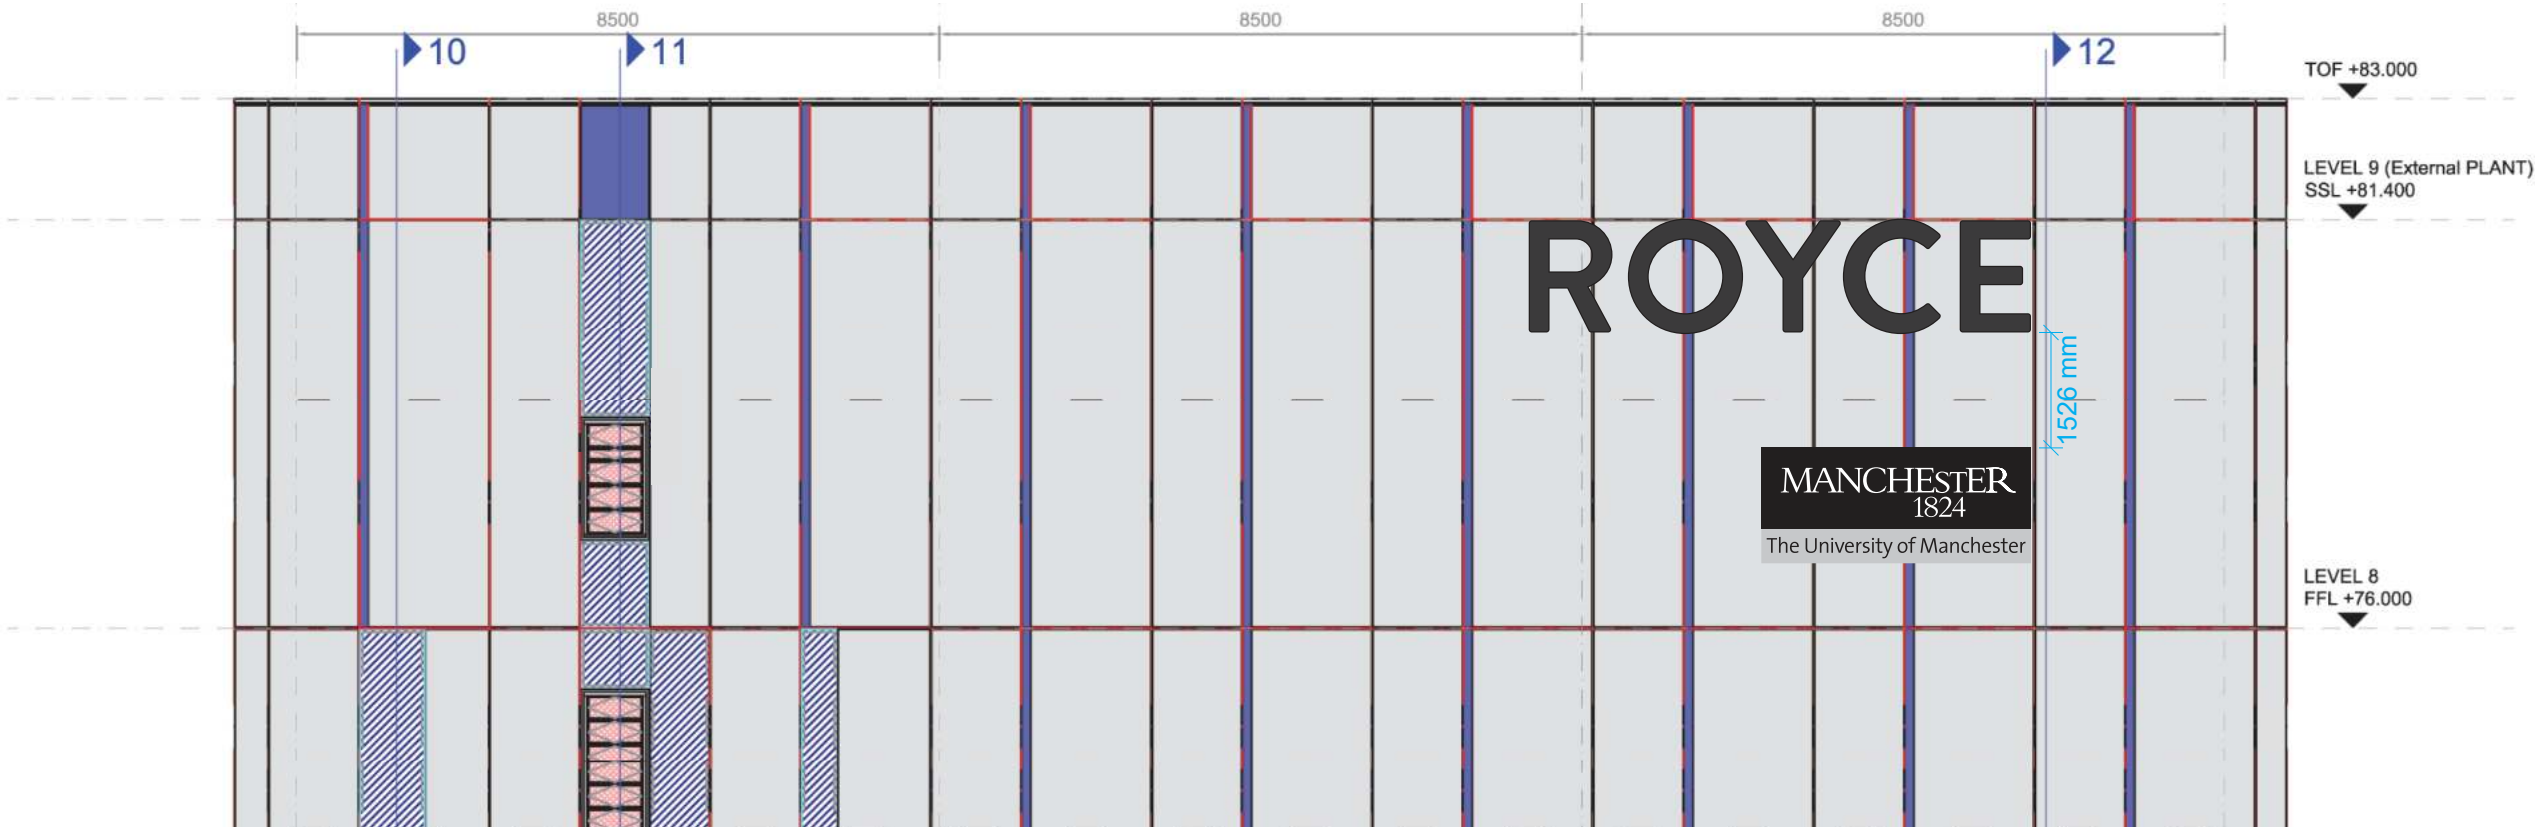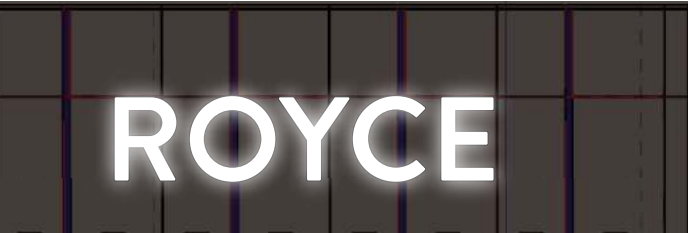

Scale 1:100 @A3

Henry Royce Building

©2023 Digital Imaging Services, Ltd. All Rights Reserved

The University of Manchester Sign

Front Elevation



Scale 1:50 @A3


Side Elevation




Scale 1:50 @A3

Specification


SPRINGFLEX
Backing Panel: STUCCO EMBOSSED .5mm
Lid: POWDER COATED RAL TBC
Led 4040: 168 ADM-4040 24v (250mm GRID): , Wattage: 252W
Lms: 25200
Length in Modules : 21,
Height in Modules: 8,
24V POWER SUPPLY UNITS:

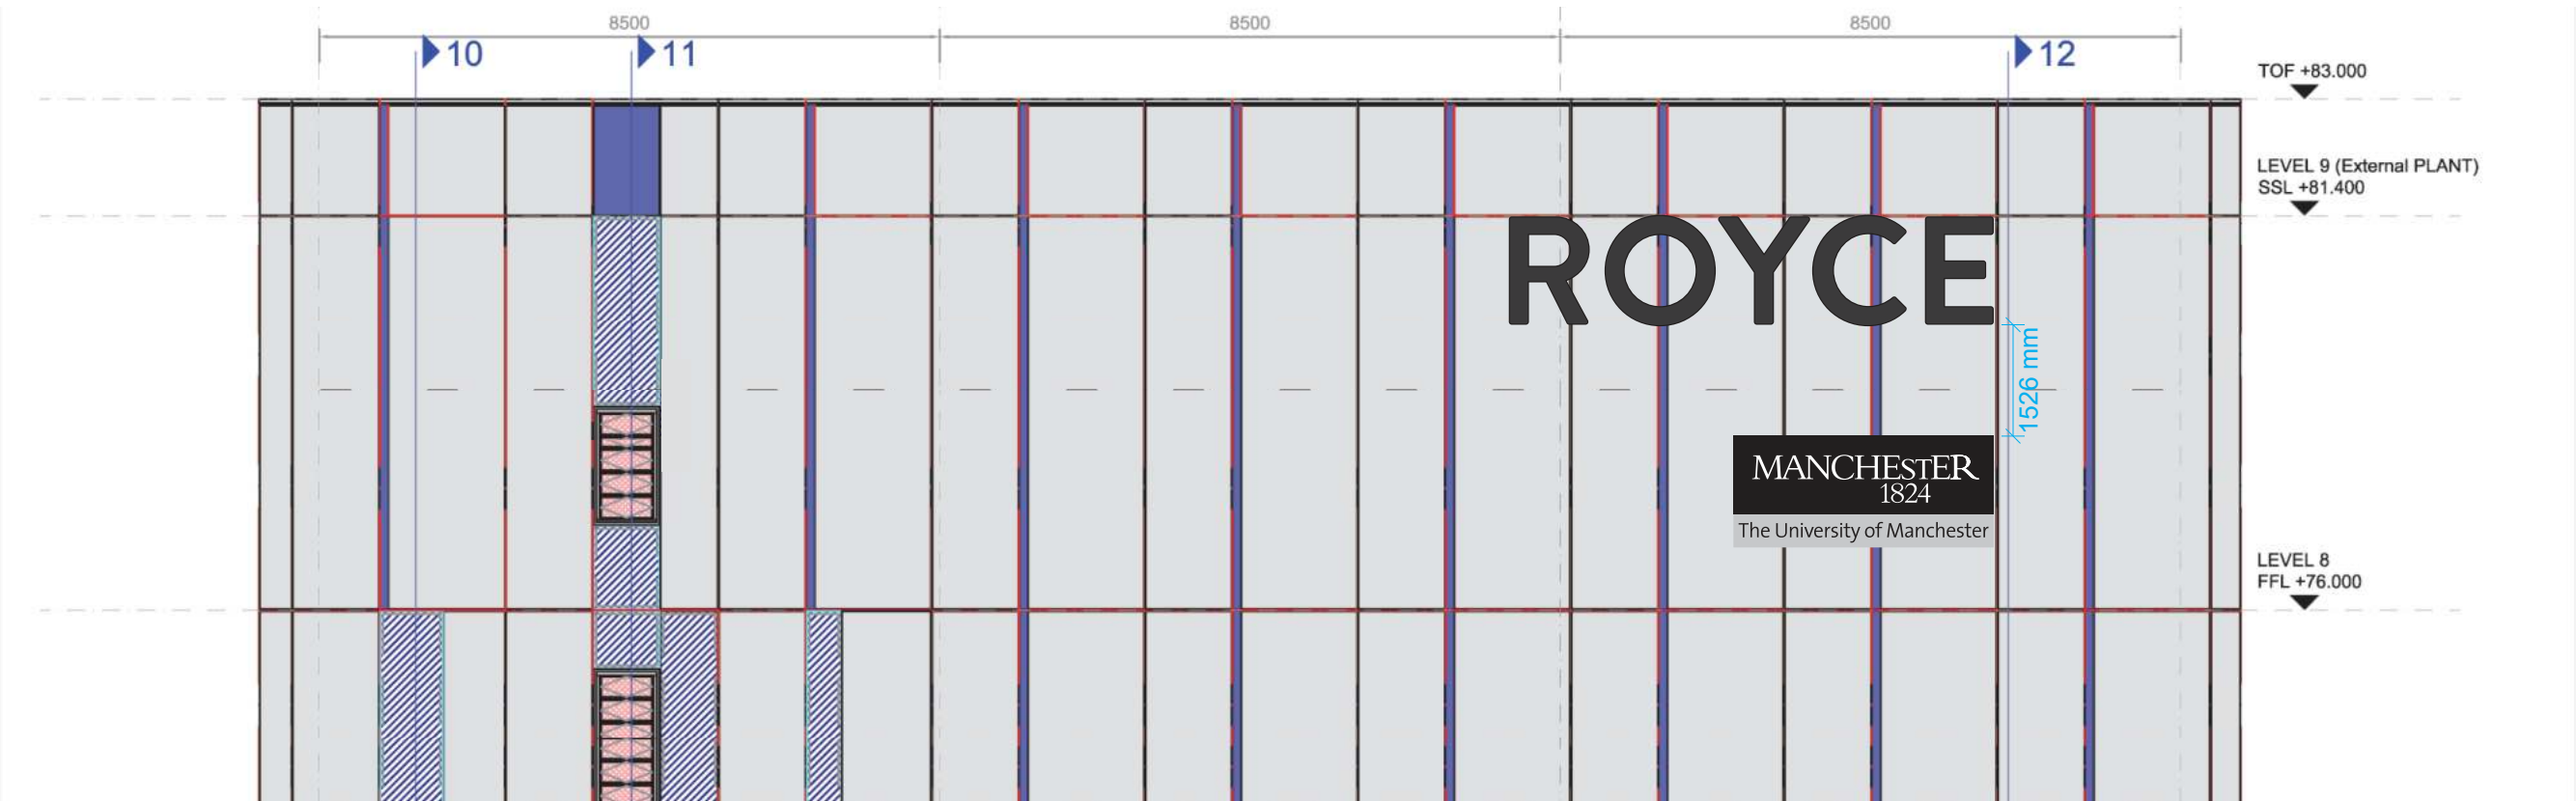

Scale 1:100 @A3

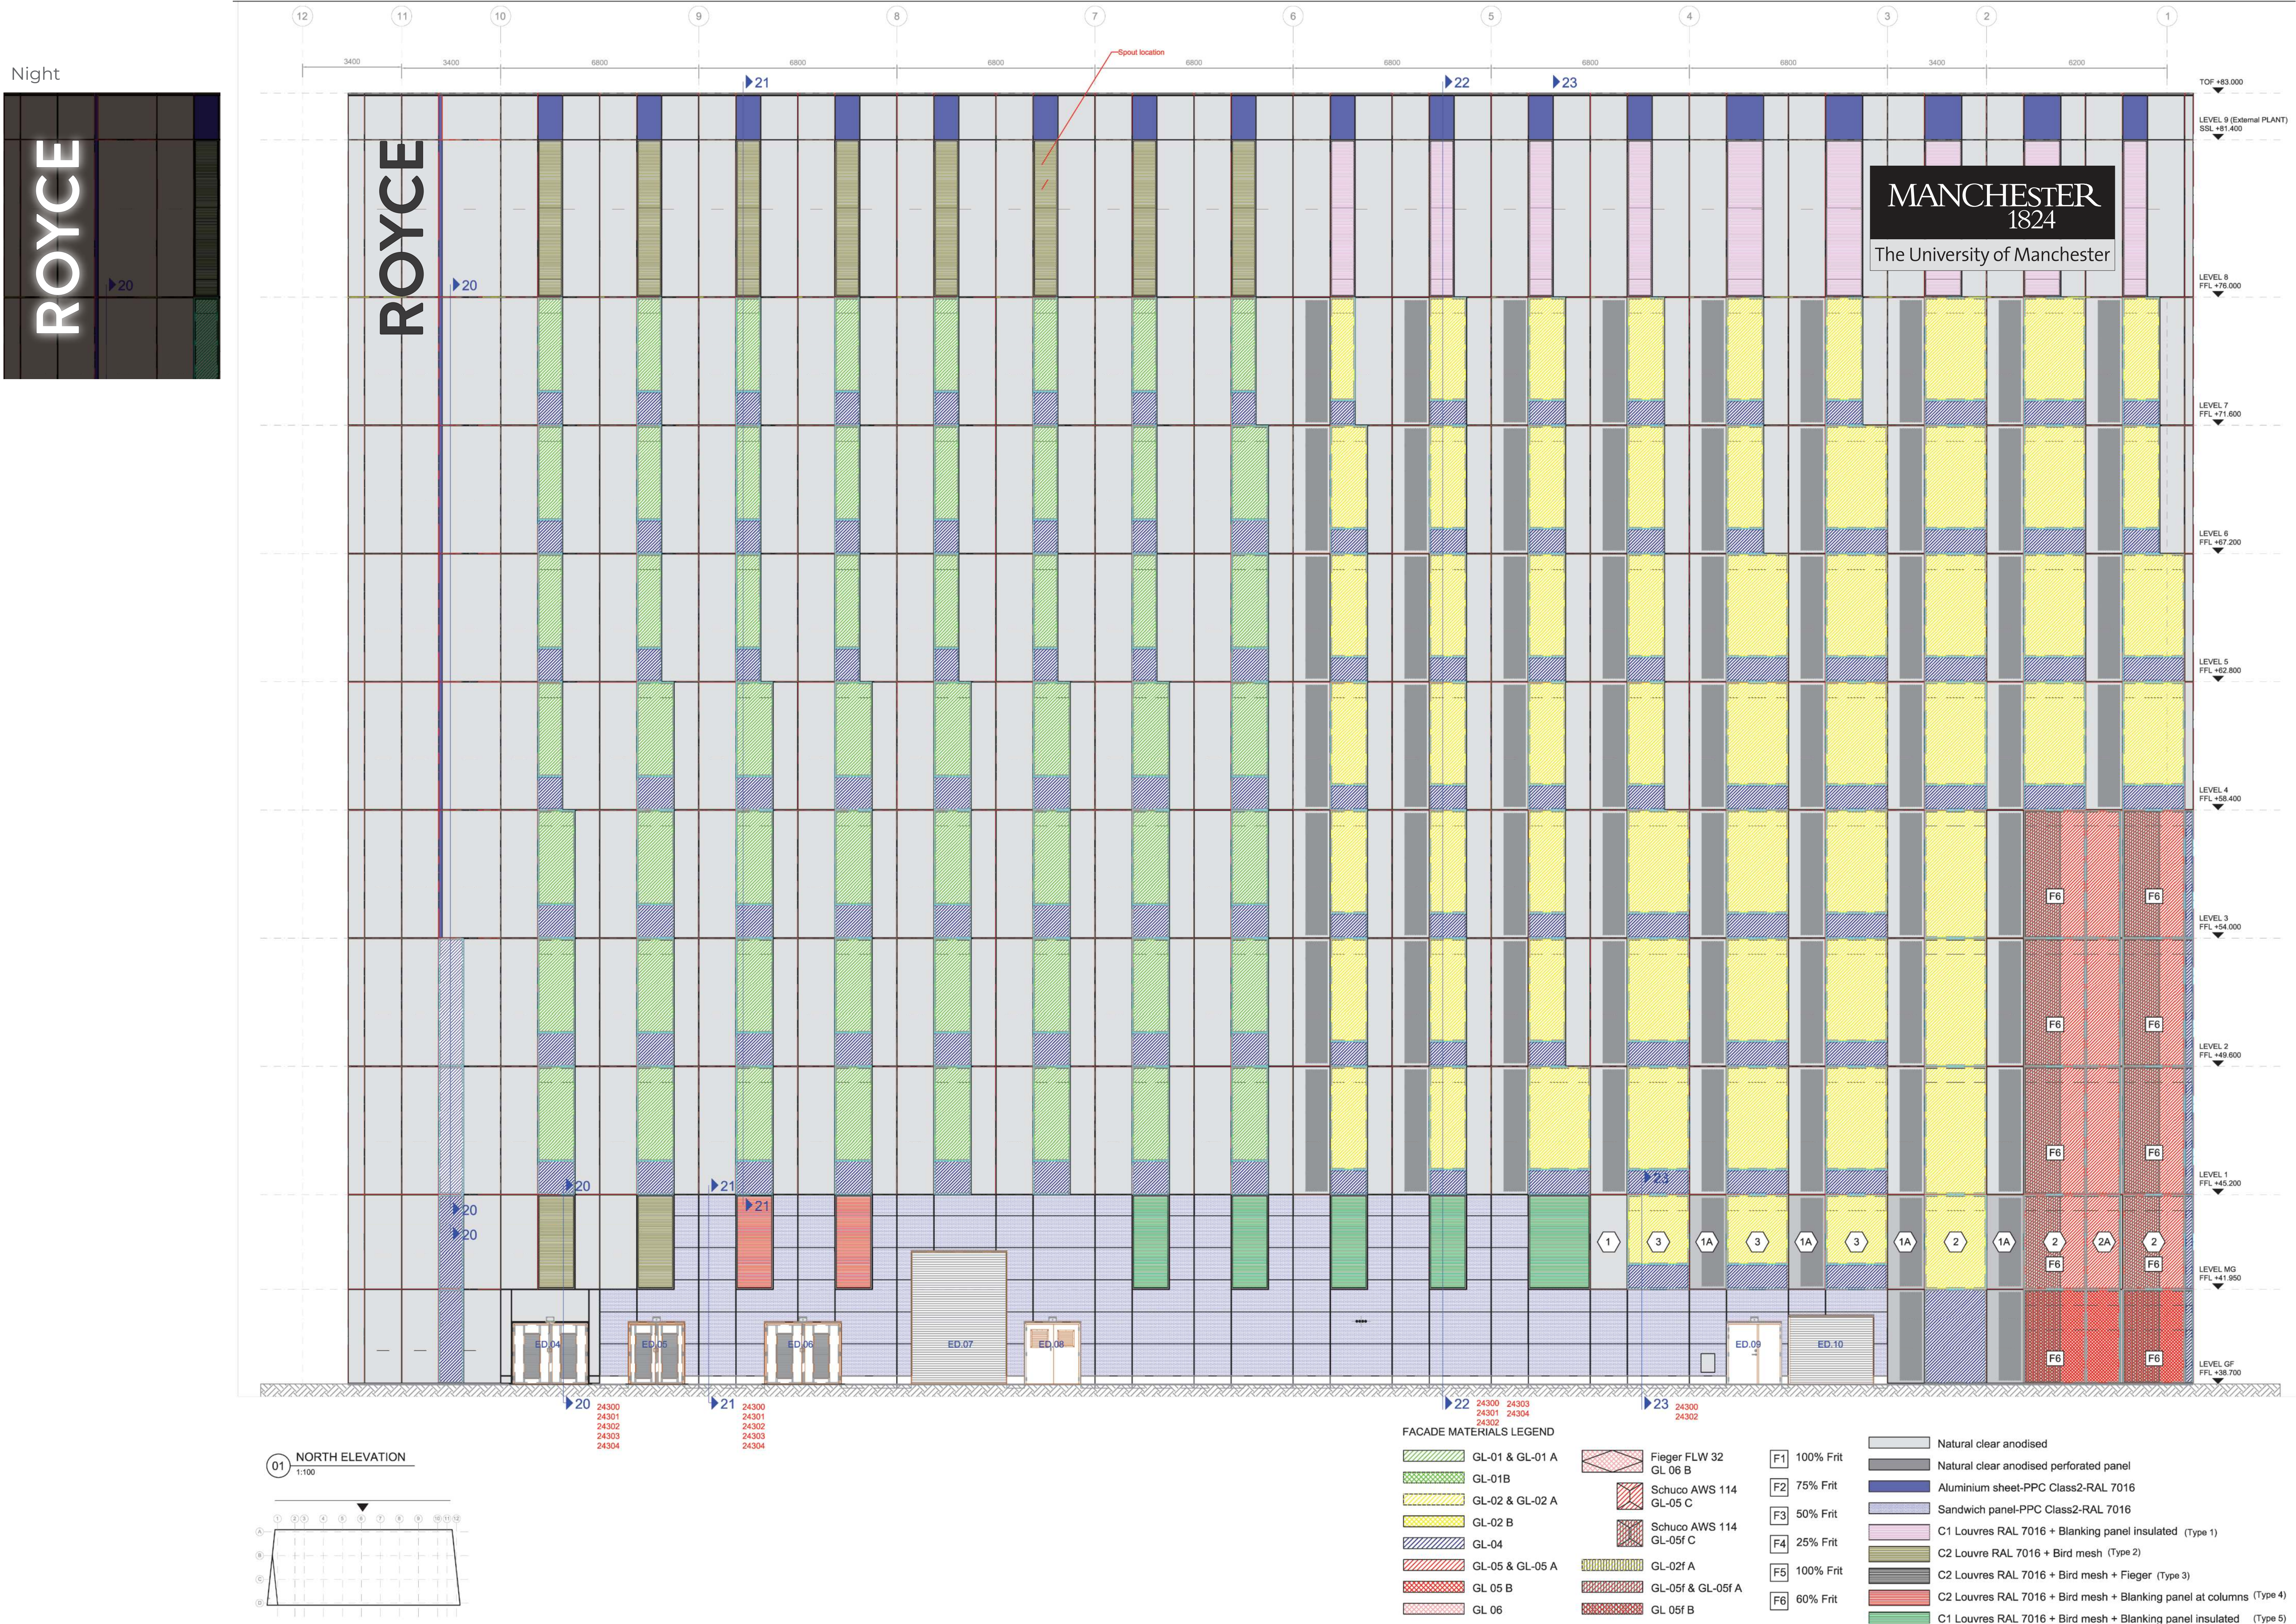

East Elevation
Scale 1:100 @A0

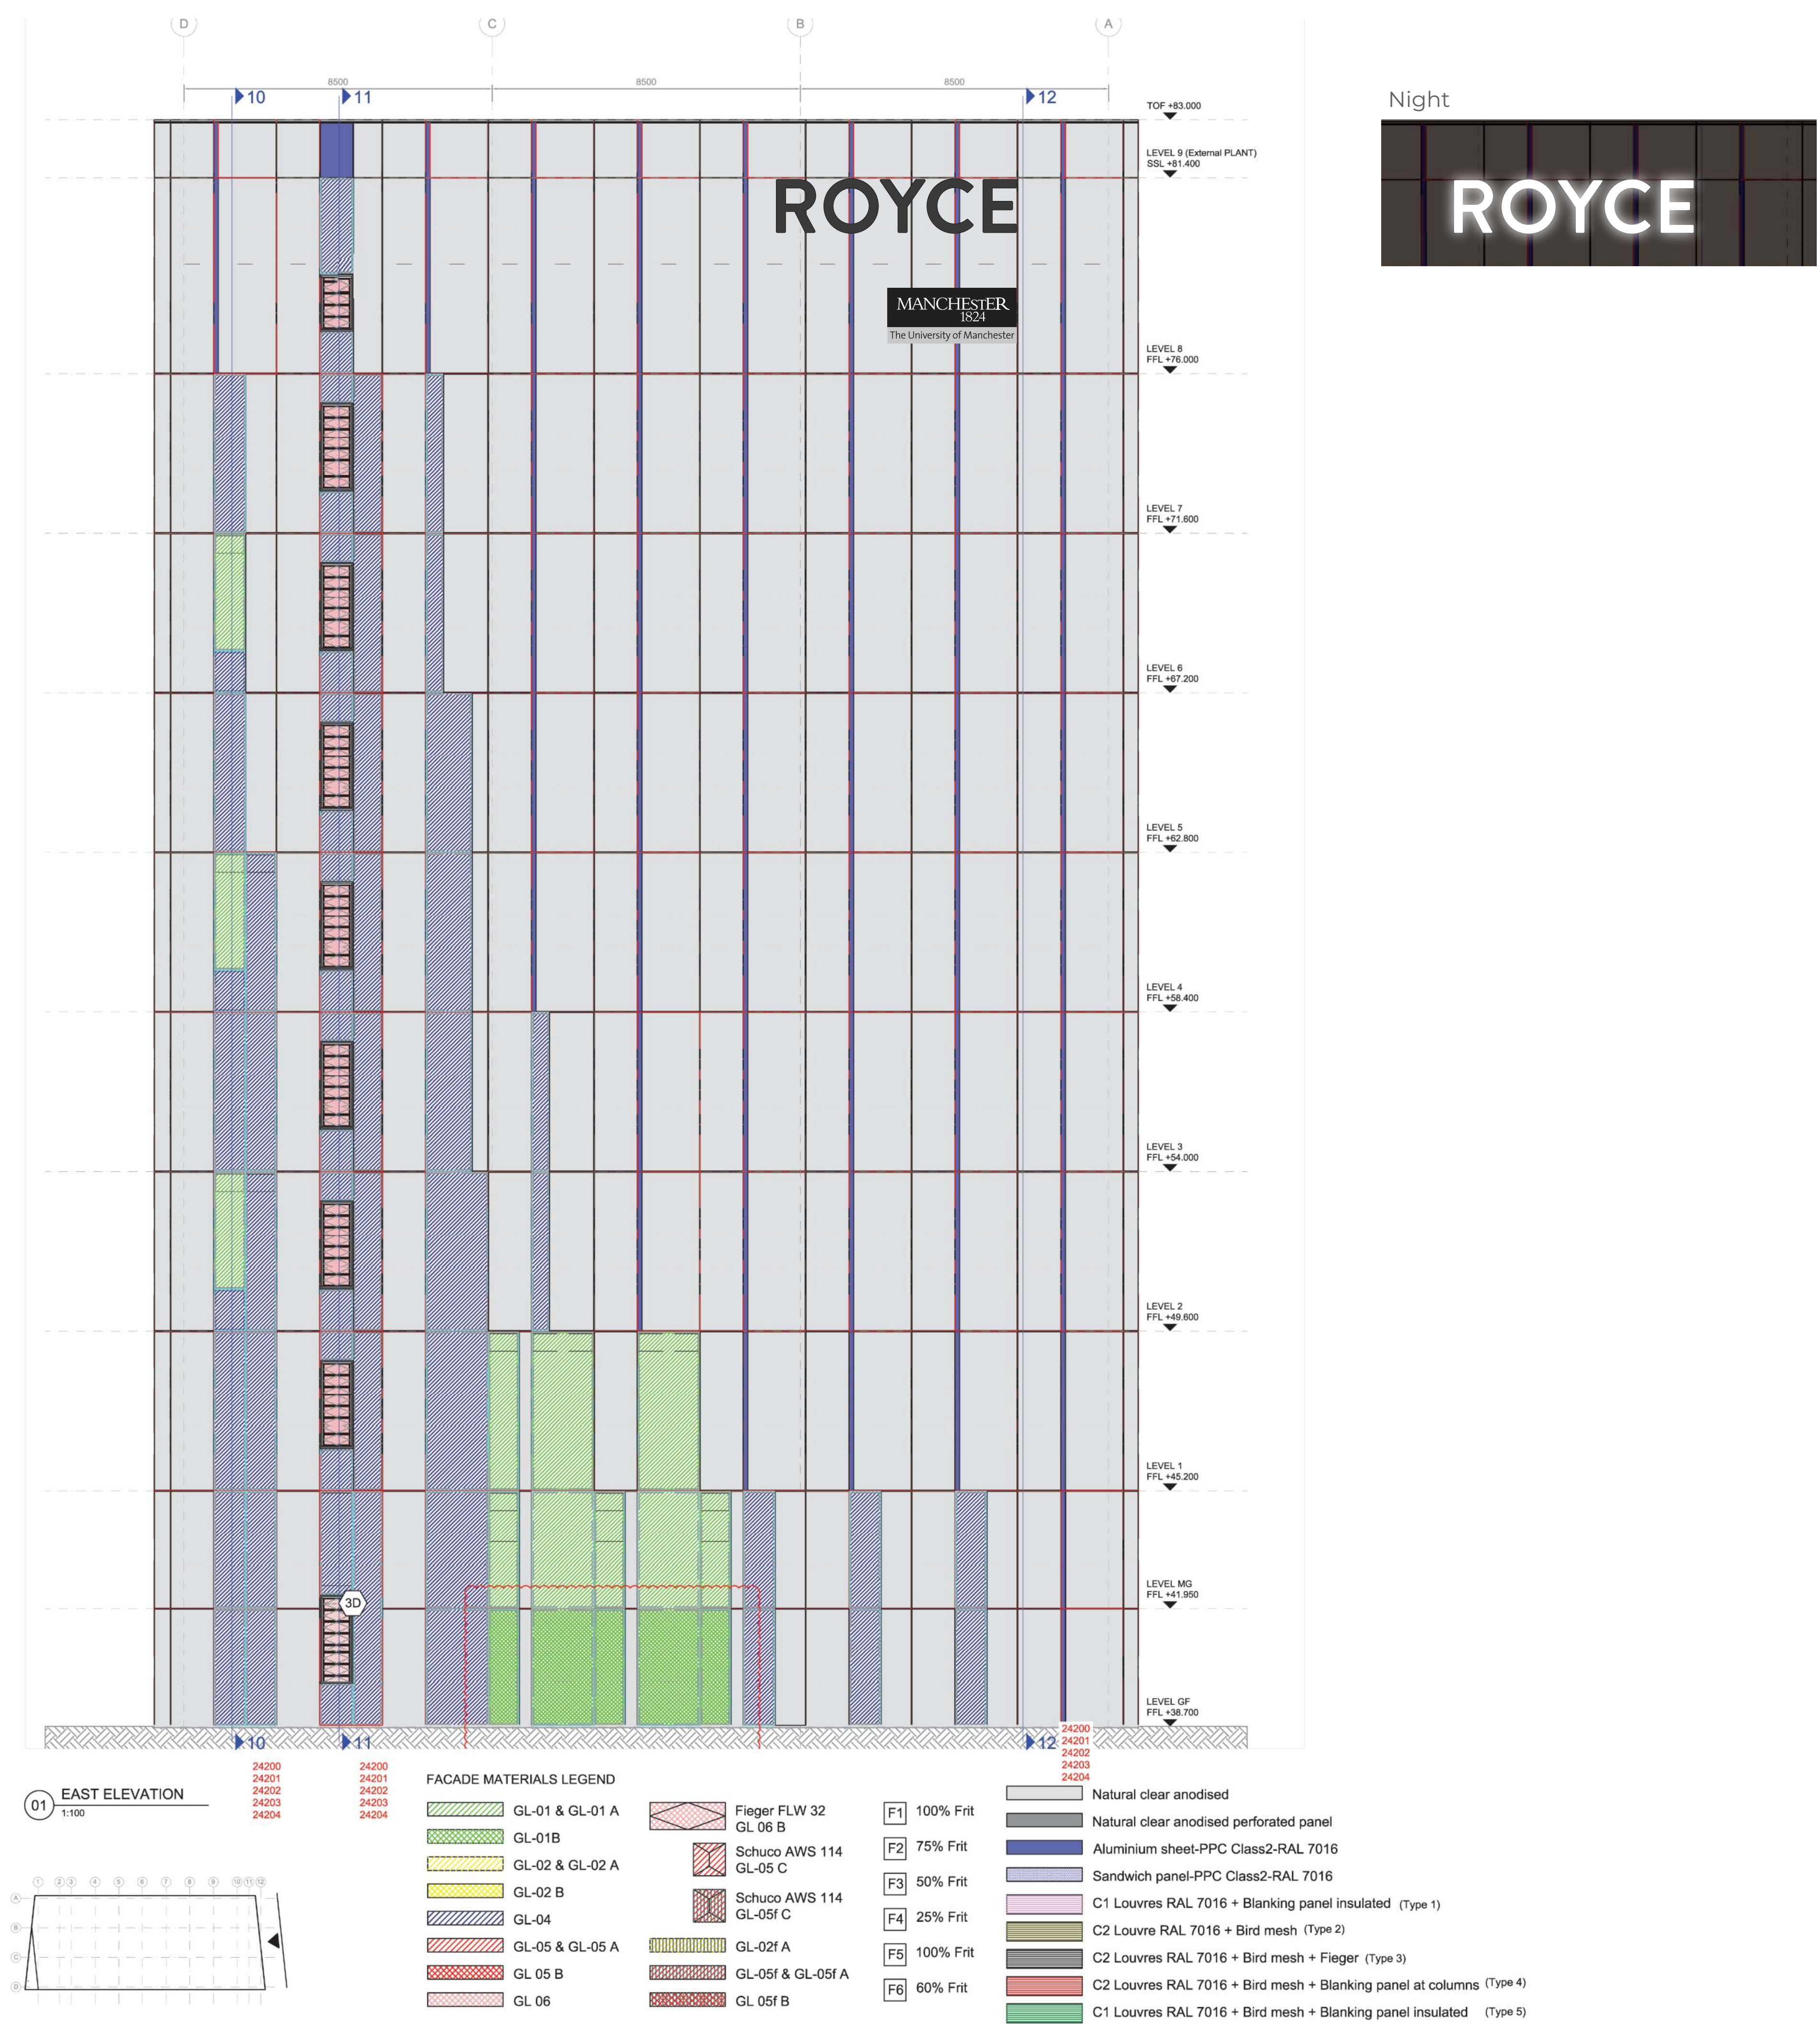

DIS GRAPHICS

EVENT BRANDING - VEHICLE GRAPHICS - INTERIOR GRAPHICS
PORTABLE DISPLAYS - RETAIL ENVIRONMENTS - GIANT MEDIA & SIGNAGE
3D VISUALISATION - SMALL FORMAT - DIGITAL SIGNAGE - INSTALLATION

