

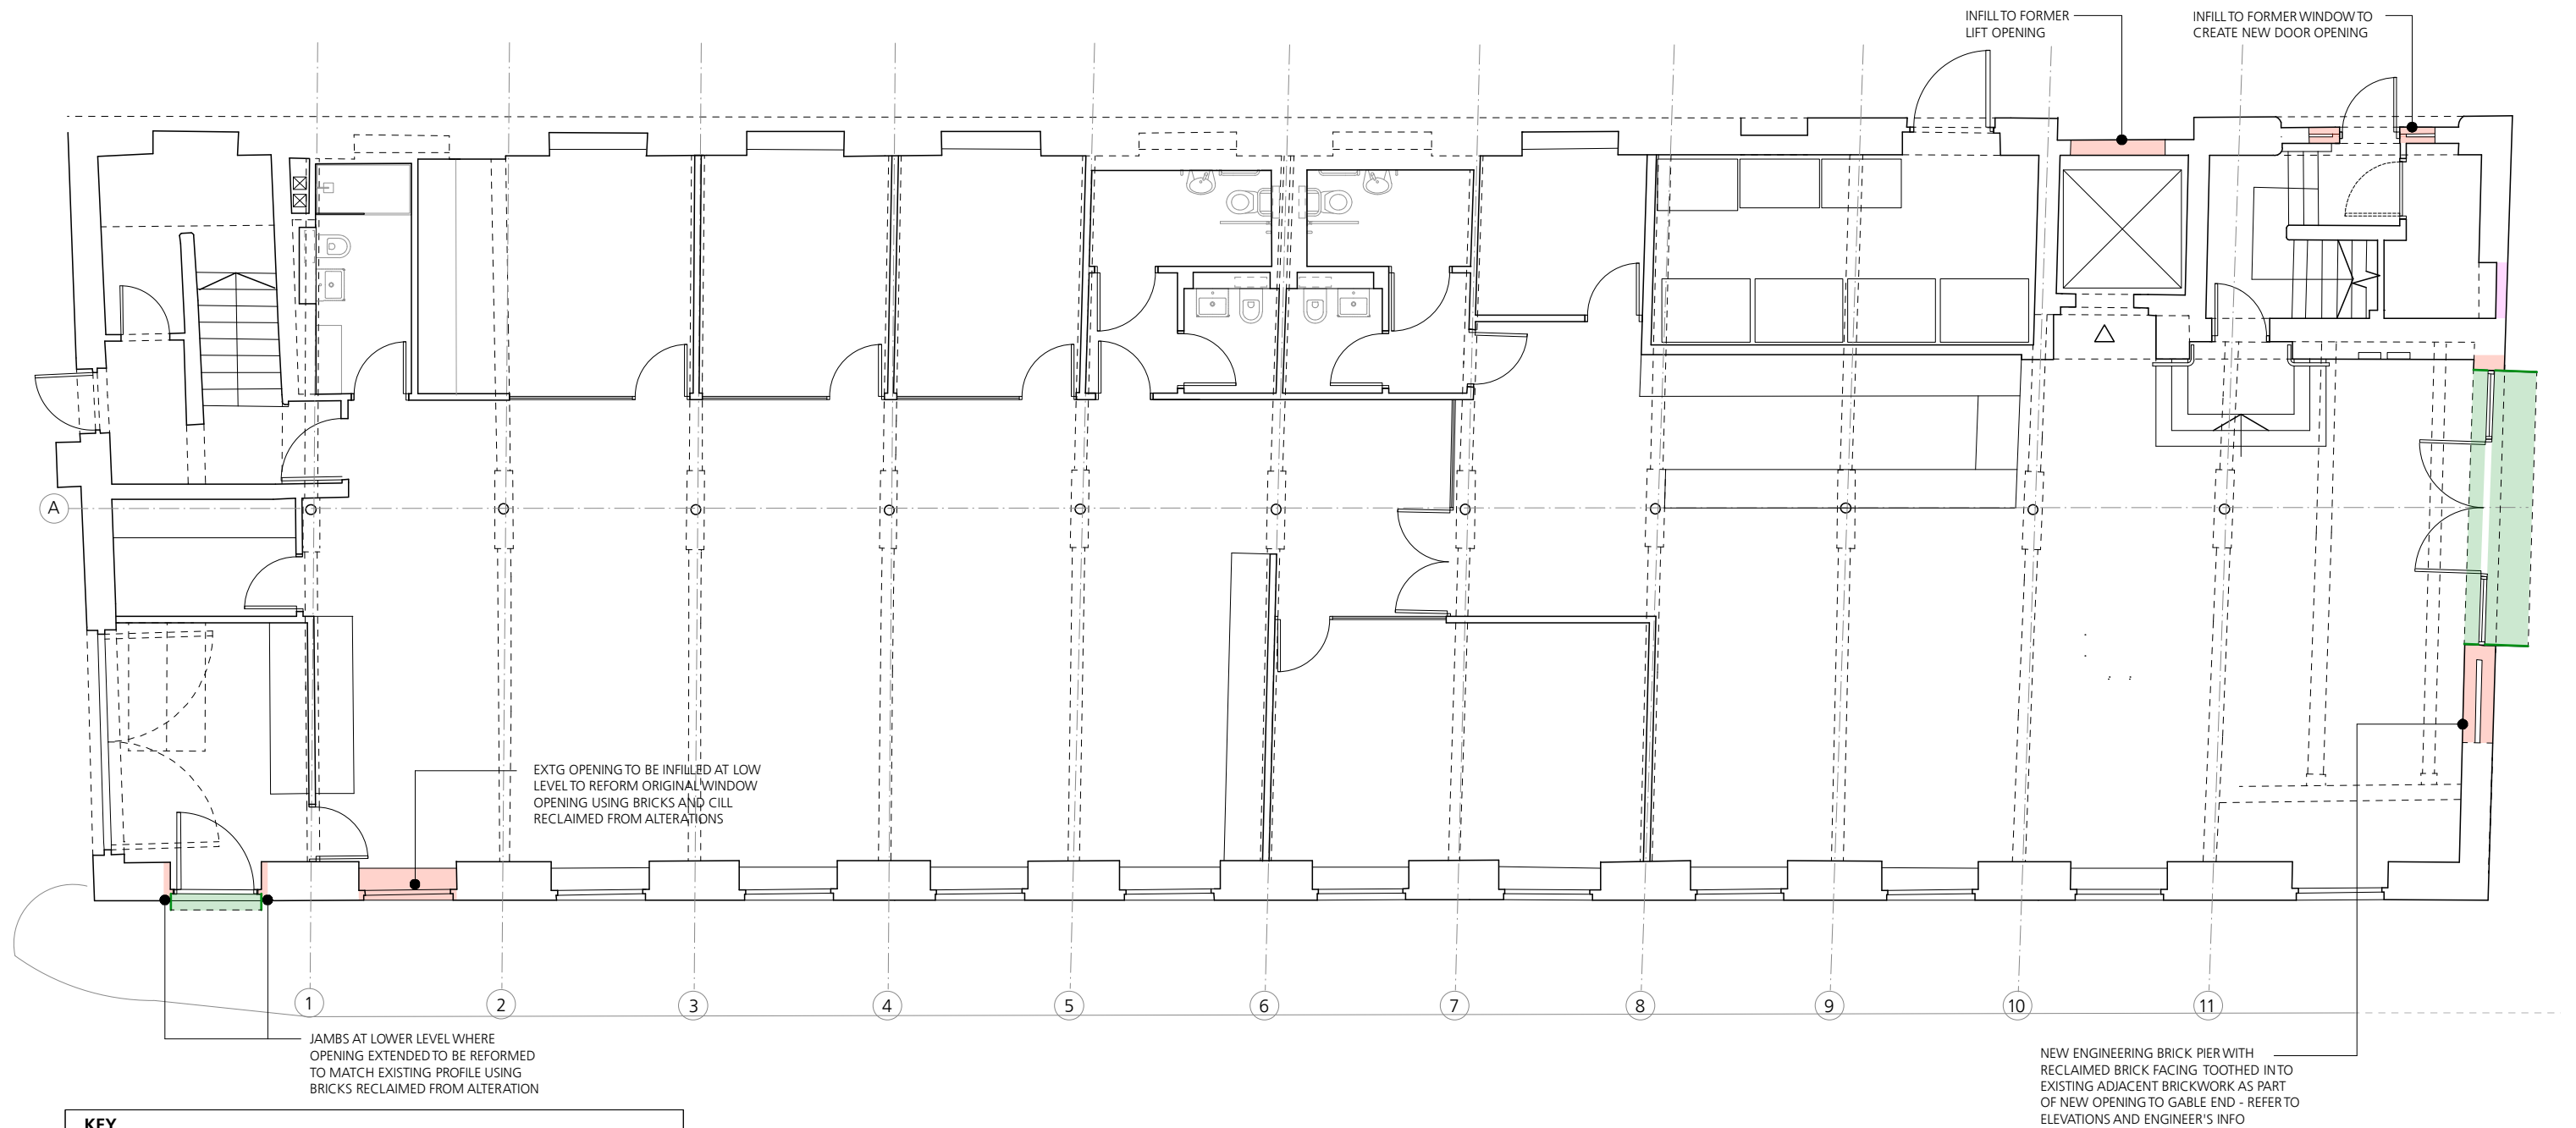


 

KEY			
	NEW RECLAIMED FACING BRICK SPEC F10/140		APPROX AREAS OF LOCALISED REPAIRS AND REPOINTING OF EXTG BRICKWORK AS SPEC F10/665
	NEW BLOCKWORK SPEC F10/120		CRACK IN BRICKWORK TO BE REPAIRED AS ENGINEER DETAIL
	EXTG MODERN BRICKS TO BE REMOVED AND REPLACED WITH RECLAIMED BRICK SPEC F10/140		PPC ALUMINIUM SLEEVES TO REVEALS OF WINDOWS AND DOOR OPENINGS

T1 - 11/23 - Internal layout amended, Infill to former window opening to Baird St added, amendments to adjacent opening, extent of window sleeves reduced
P5 - 09/23 - Internal layout amended
P4 - 08/23 - East stair exit amended
P3 - 08/23 - East stair exit & sleeve to entrance amended

 

Jonathan Davidson Architects

Architecture & Industrial Design
47 Hilton Street
MANCHESTER
M1 2EF
t: 0161 711 0835
e: inbox@jddavidsonarchitects.com
w: www.jddavidsonarchitects.com

Client Capital & Centric
Project **Neptune Mill**
Chapelton St, Manchester
Scale 1:100 @ A3
Date Jan 2023

Document **External Walls**
Proposed Ground Floor Plan
Status For information

Doc Ref	353	CD	2101	T1
---------	-----	----	------	----