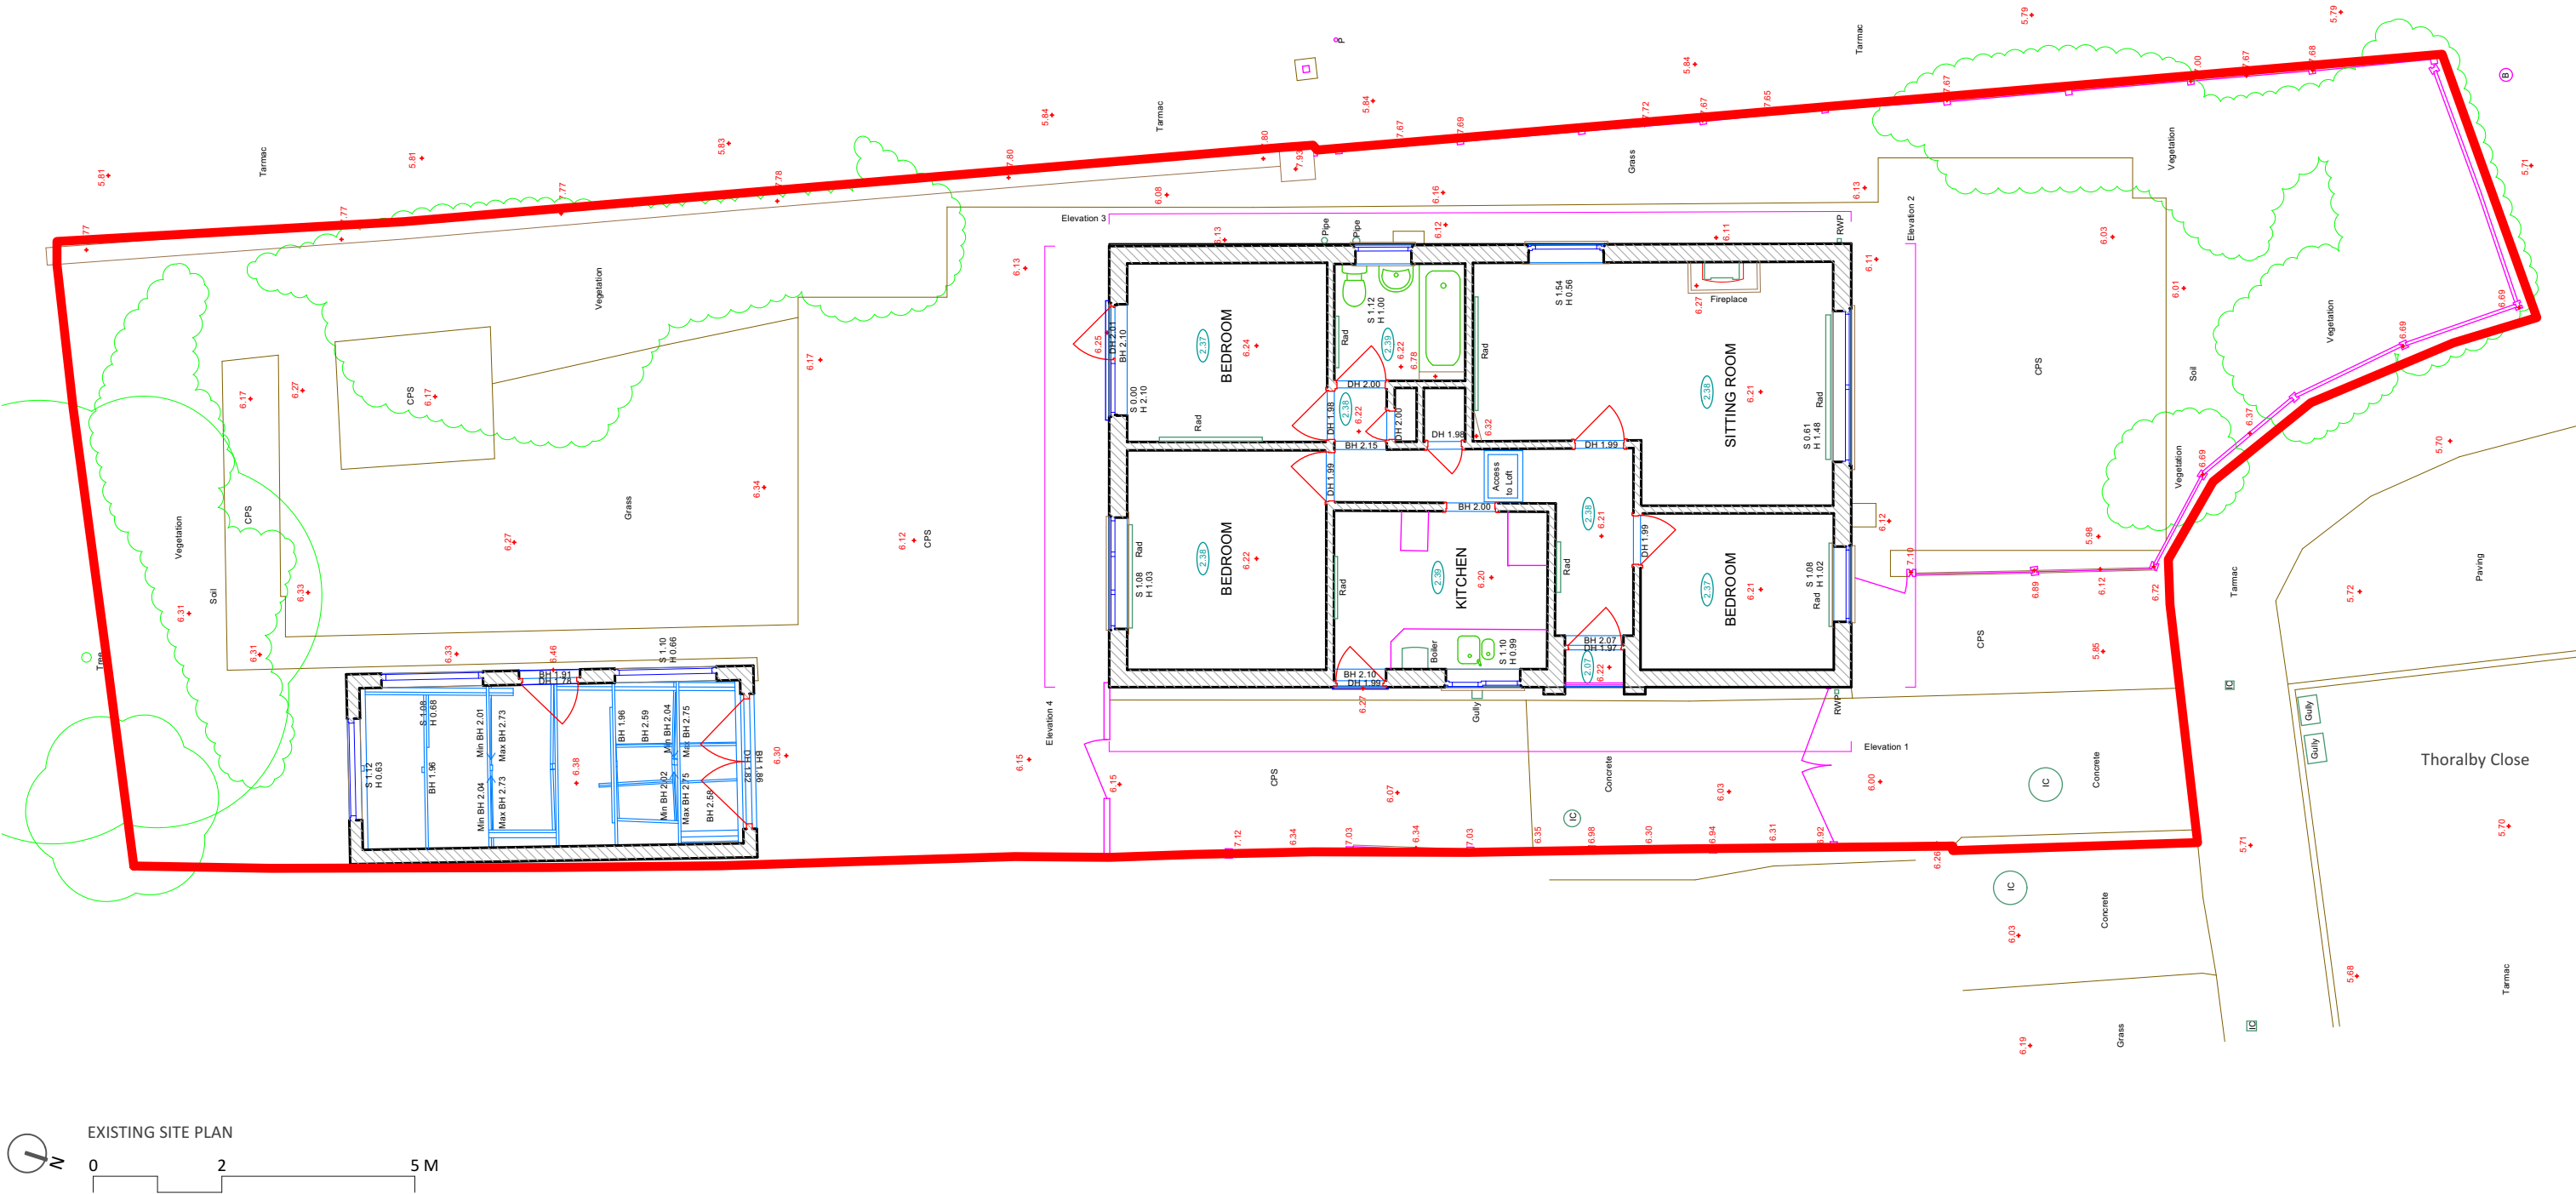


elliottarchitects

t 01434 633 007
e info@elliottarchitects.co.uk
w www.elliottarchitects.co.uk
a 24 battle hill, hexham,
northumberland ne46 2eb

- NOTES
- elliott architects ltd are not responsible for the accuracy of survey information
 - do not scale this drawing / do not scale off dimensions
 - all dimensions in mm unless stated otherwise
 - all variations and supplementary drawings to be approved by the architect
 - all dimension and conditions are to be checked on site
 - contractor to report any dimensional discrepancies or errors without delay

IMPORTANT: All work is to be carried out in accordance with CDM Regulations 2015. All work to be compliant with current buildings regulations. To be read in conjunction with structural engineer's drawings.

© 2021 elliott architects Ltd | all rights reserved

Date	No.	Issue Notes	Date	No.	Revision Notes	<div>Project</div> <div>Thoralby Close</div> <div>Project Address</div> <div>7 Thoralby Close, Manchester, M12 4NW</div> <div>Status</div> <div>Developed</div>	Sheet Title		
							Existing Site Plan		
							Sheet Scale	Drawn By	Reviewed By
							1:100 @ A3	BS	
							Project ID	Number	Current Revision
							474	1003	