

Do not scale. All dimensions to be checked on site prior to fabrication of components or execution of works. This drawing, the design and information contained within are Copyright of Gibson Architects Limited and must not be used or reproduced without express permission. Gibson Architects Limited shall not be liable if used or reproduced without authorisation.


Notes:

Proposed Material Specification:


- 1 - Roof - Natural slate to match existing
- 2 - Rainwater goods - Black UPVC to match existing
- 3 - External walls - reclaimed red brick to match existing with feature bond to rear elevation
- 4 - Windows and sliding doors - aluminium framed, triple-glazed, colour dark grey
- 5 - Roof windows - Velux type aluminium framed triple-glazed, dark grey
- 6 - Steps - natural stone paving and reclaimed red brick




Proposed Front / South Elevation 1:50

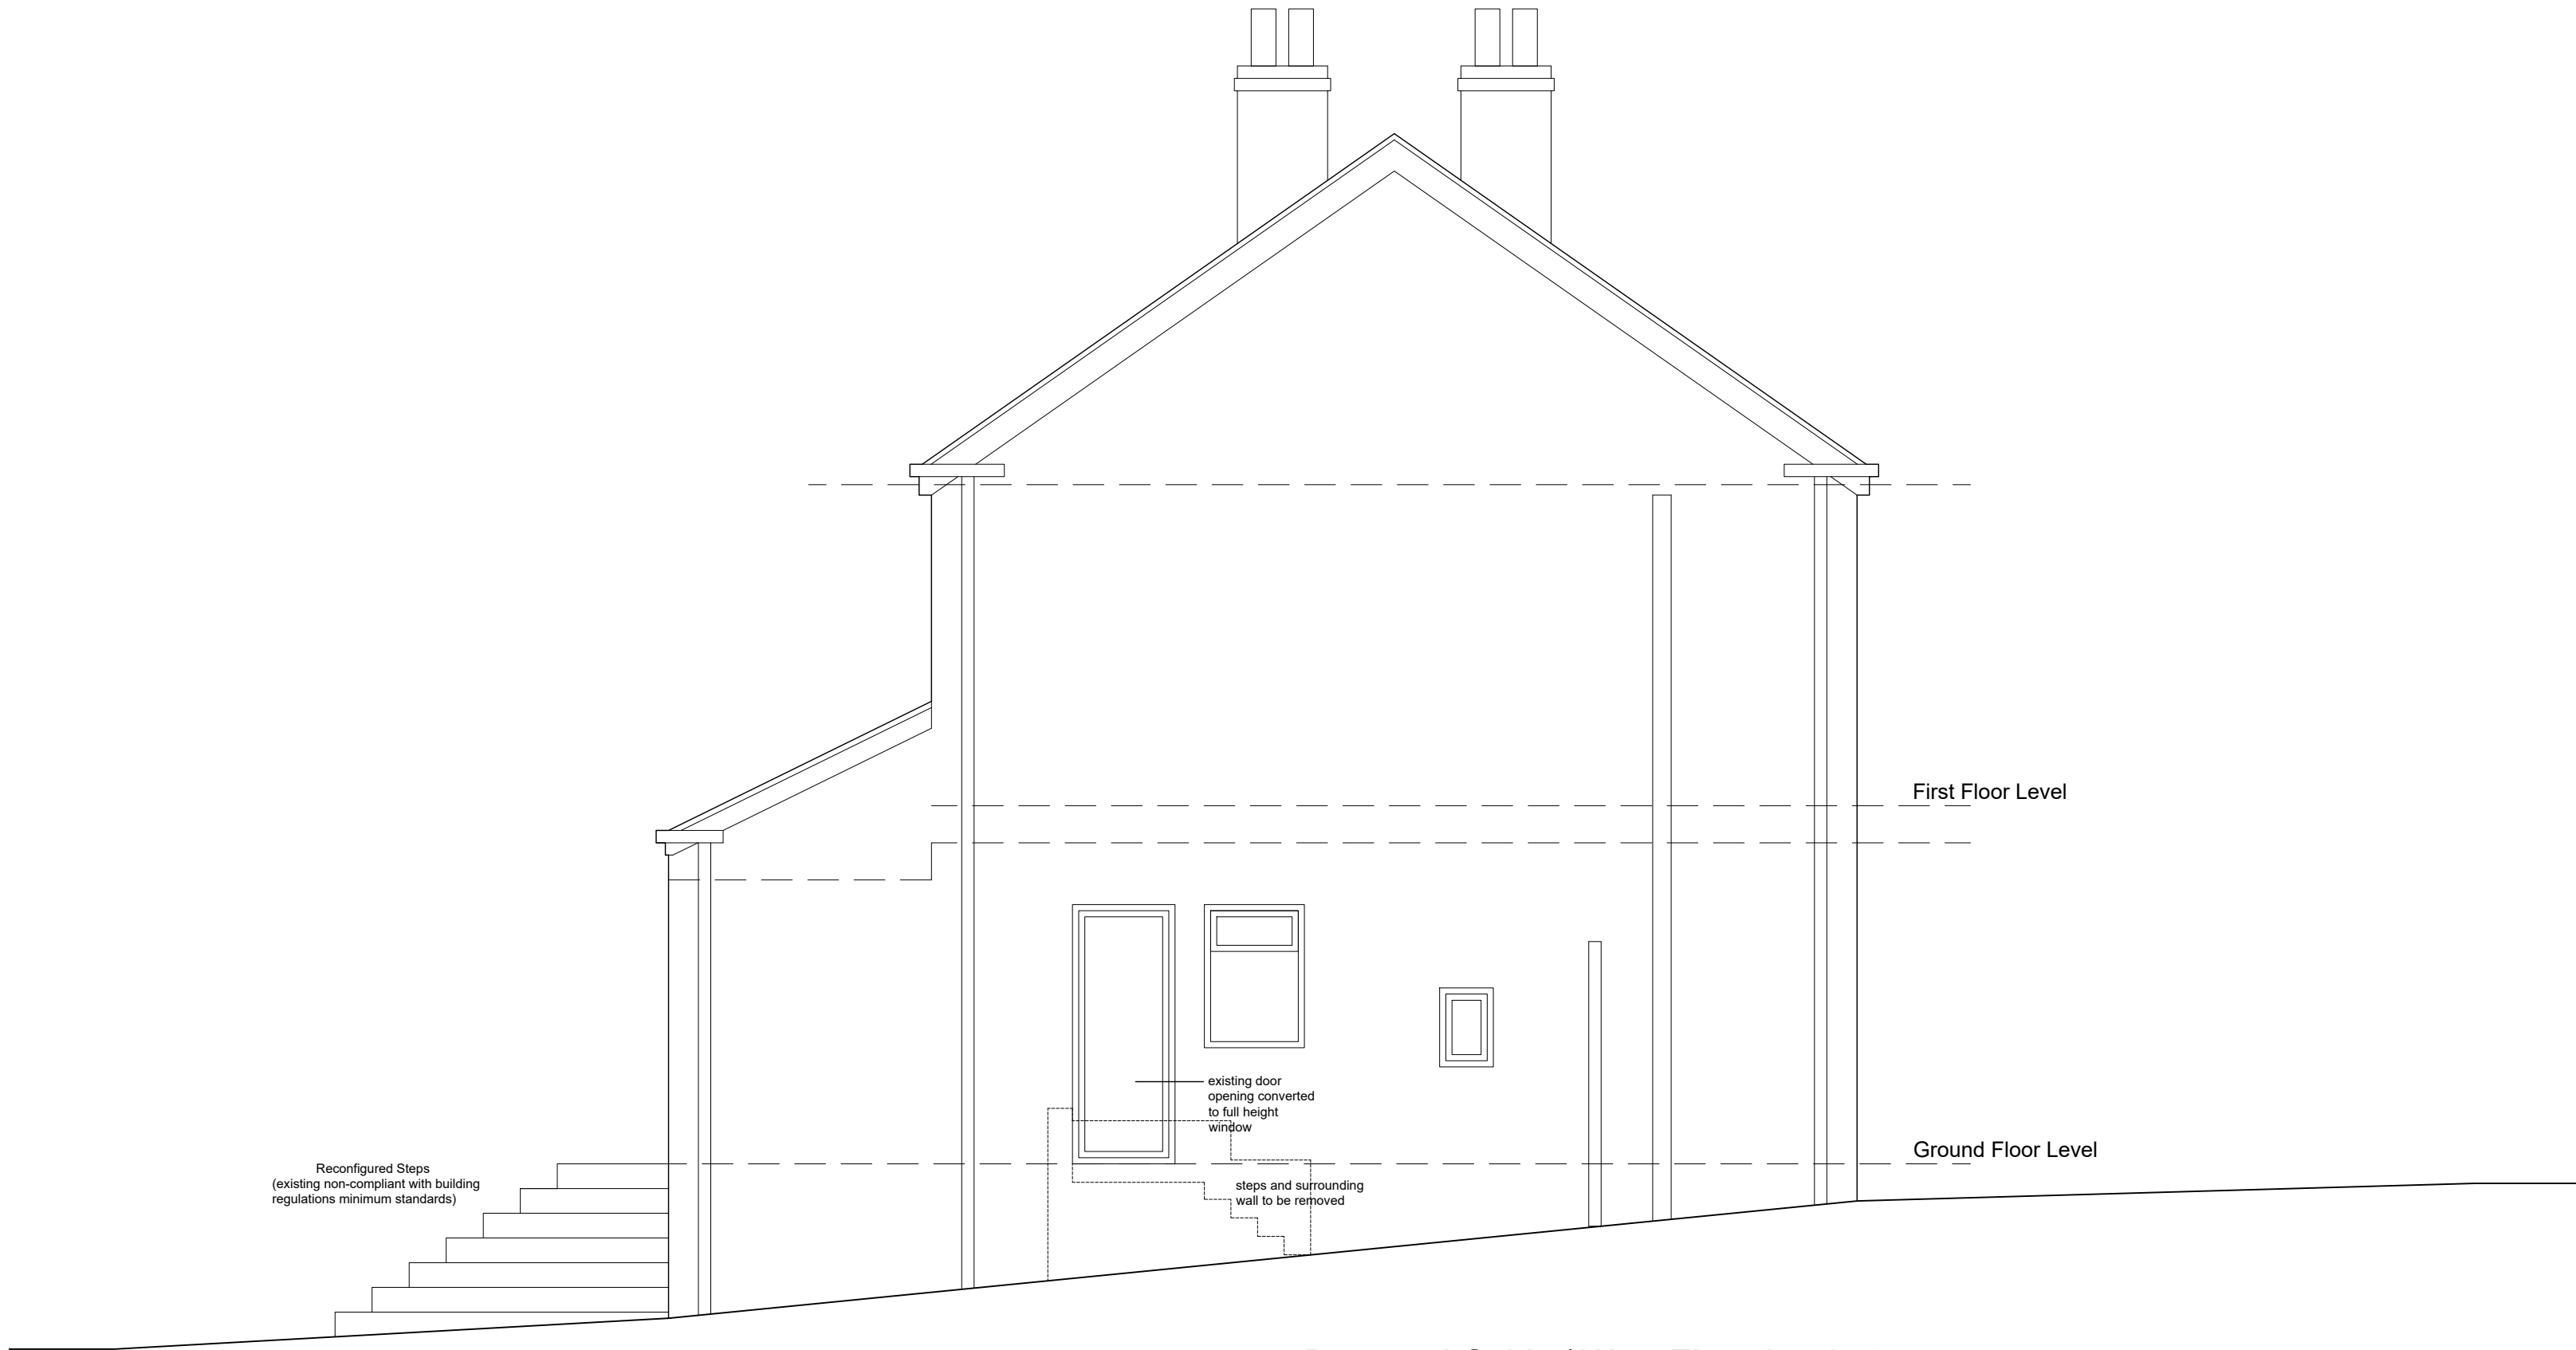


Proposed Gable / West Elevation 1:50

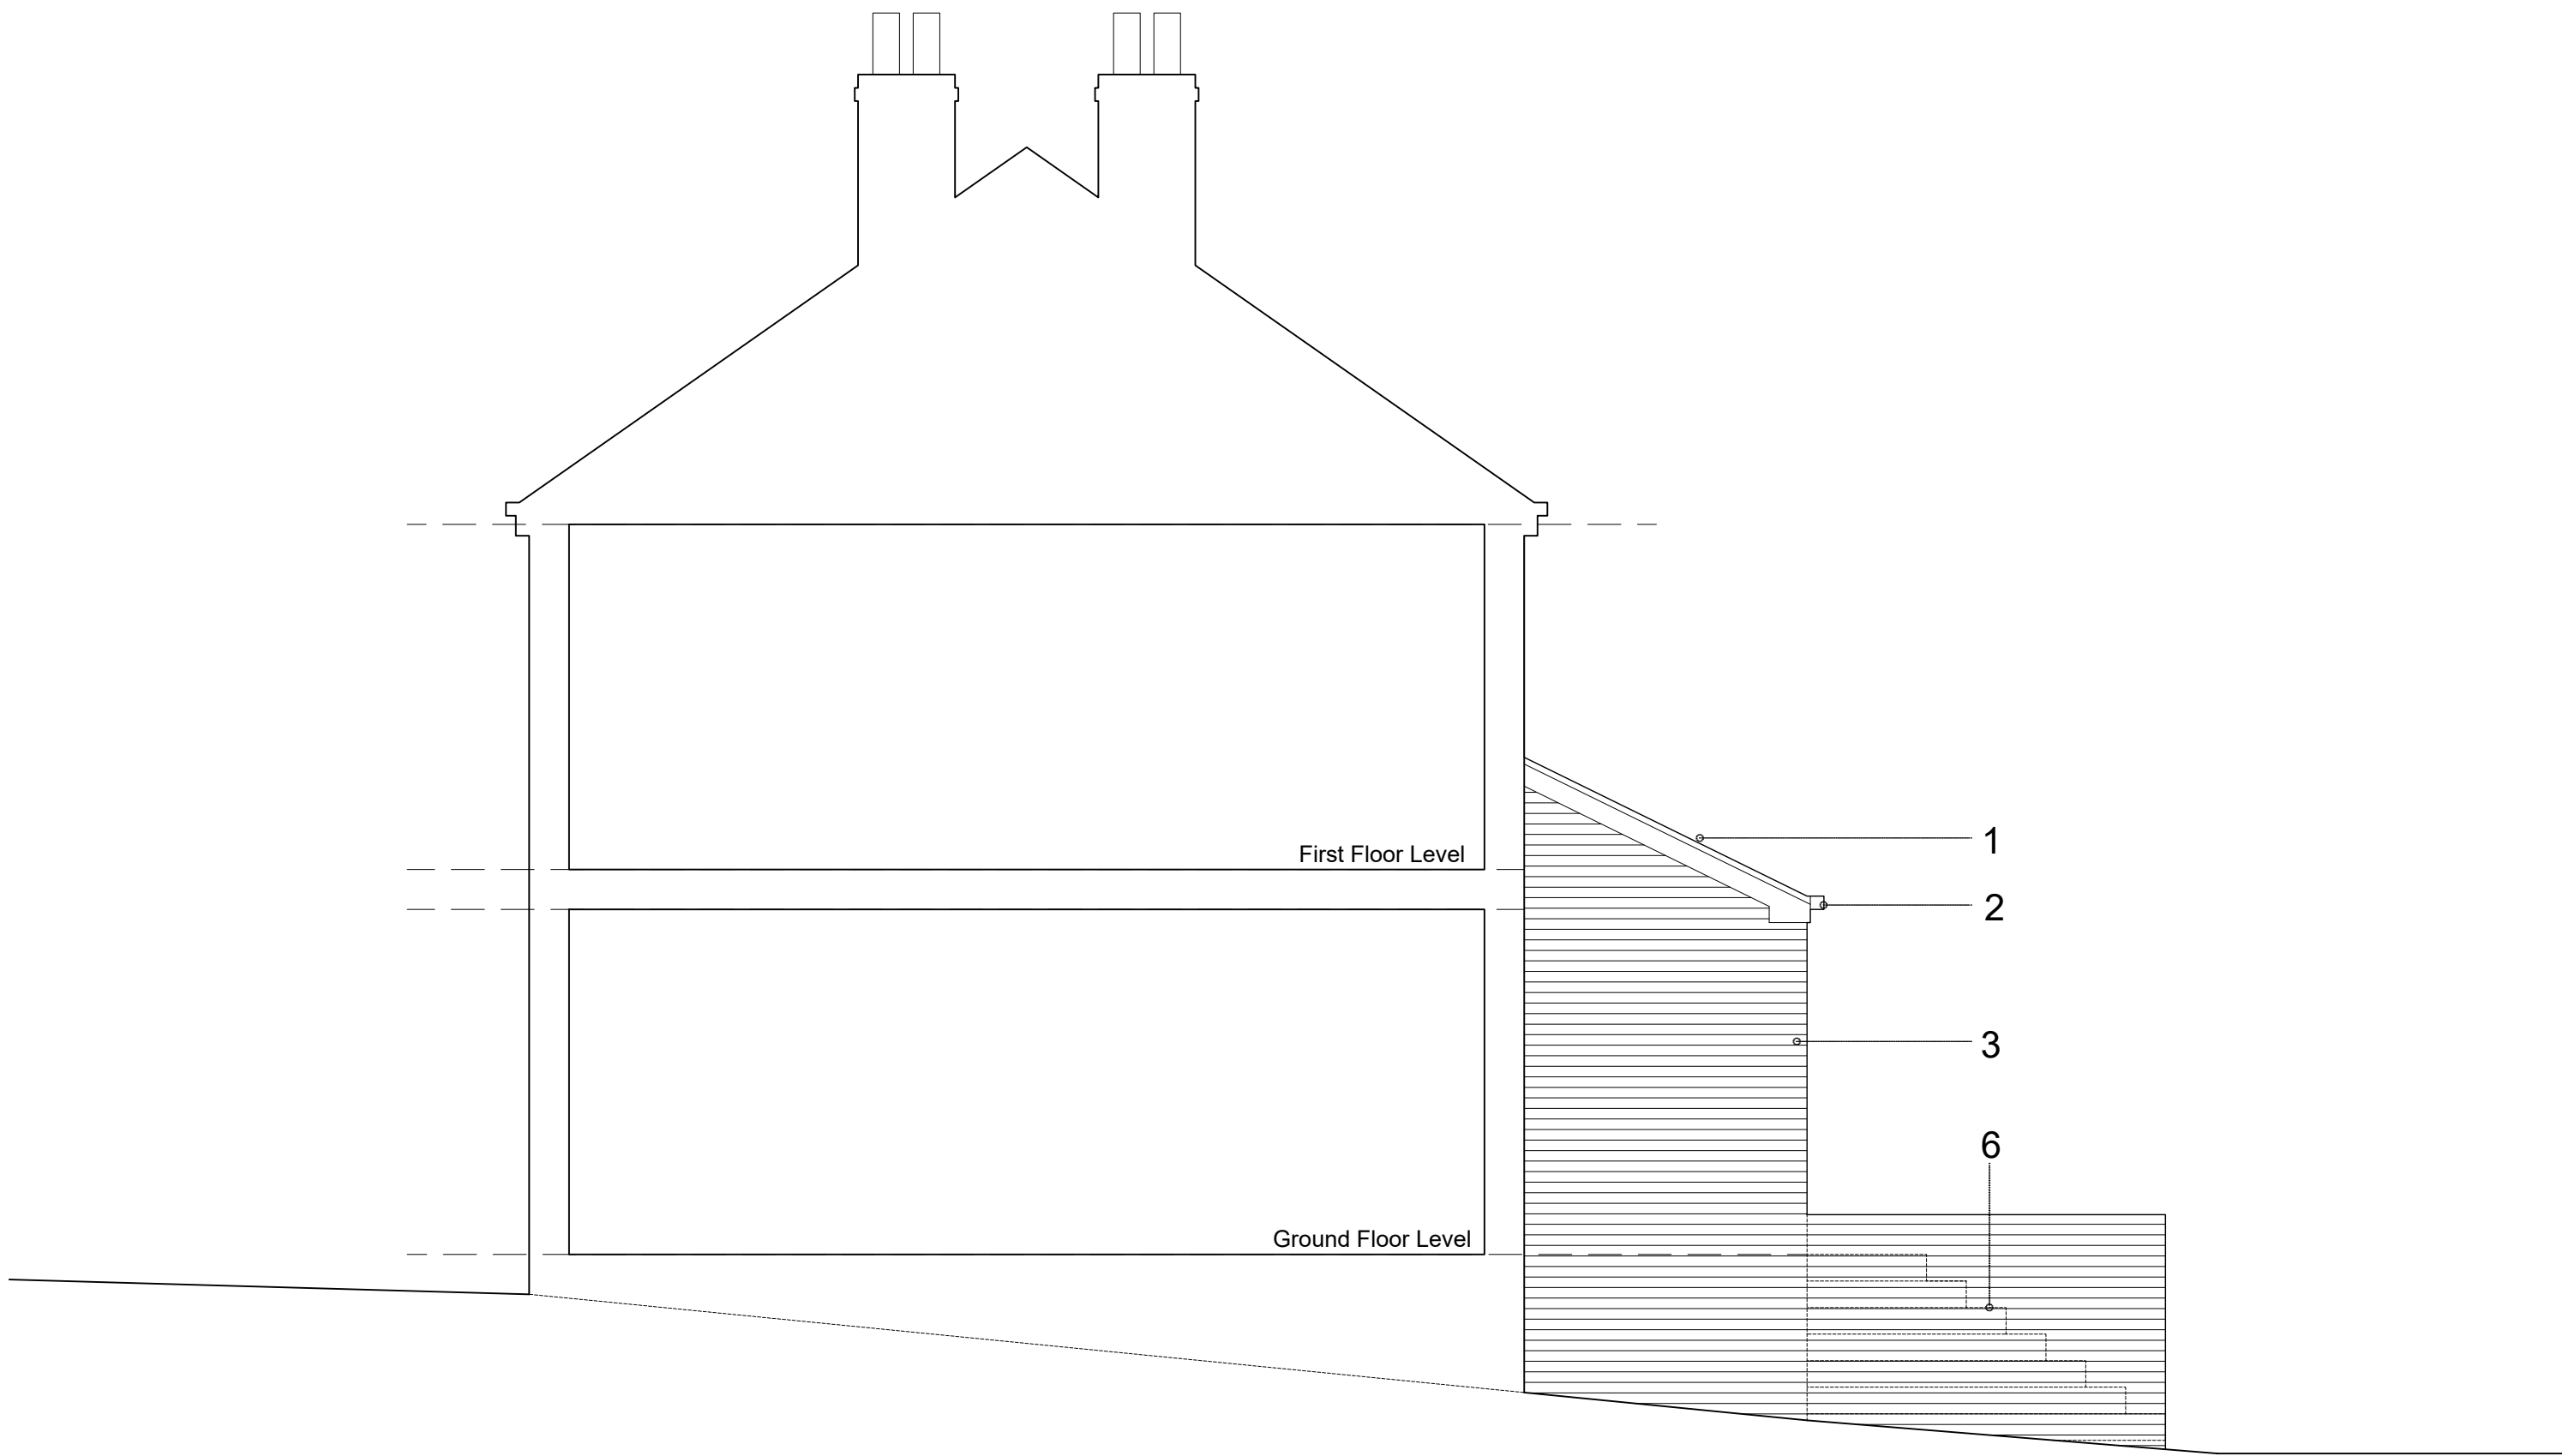

Proposed Side / East Elevation 1:50

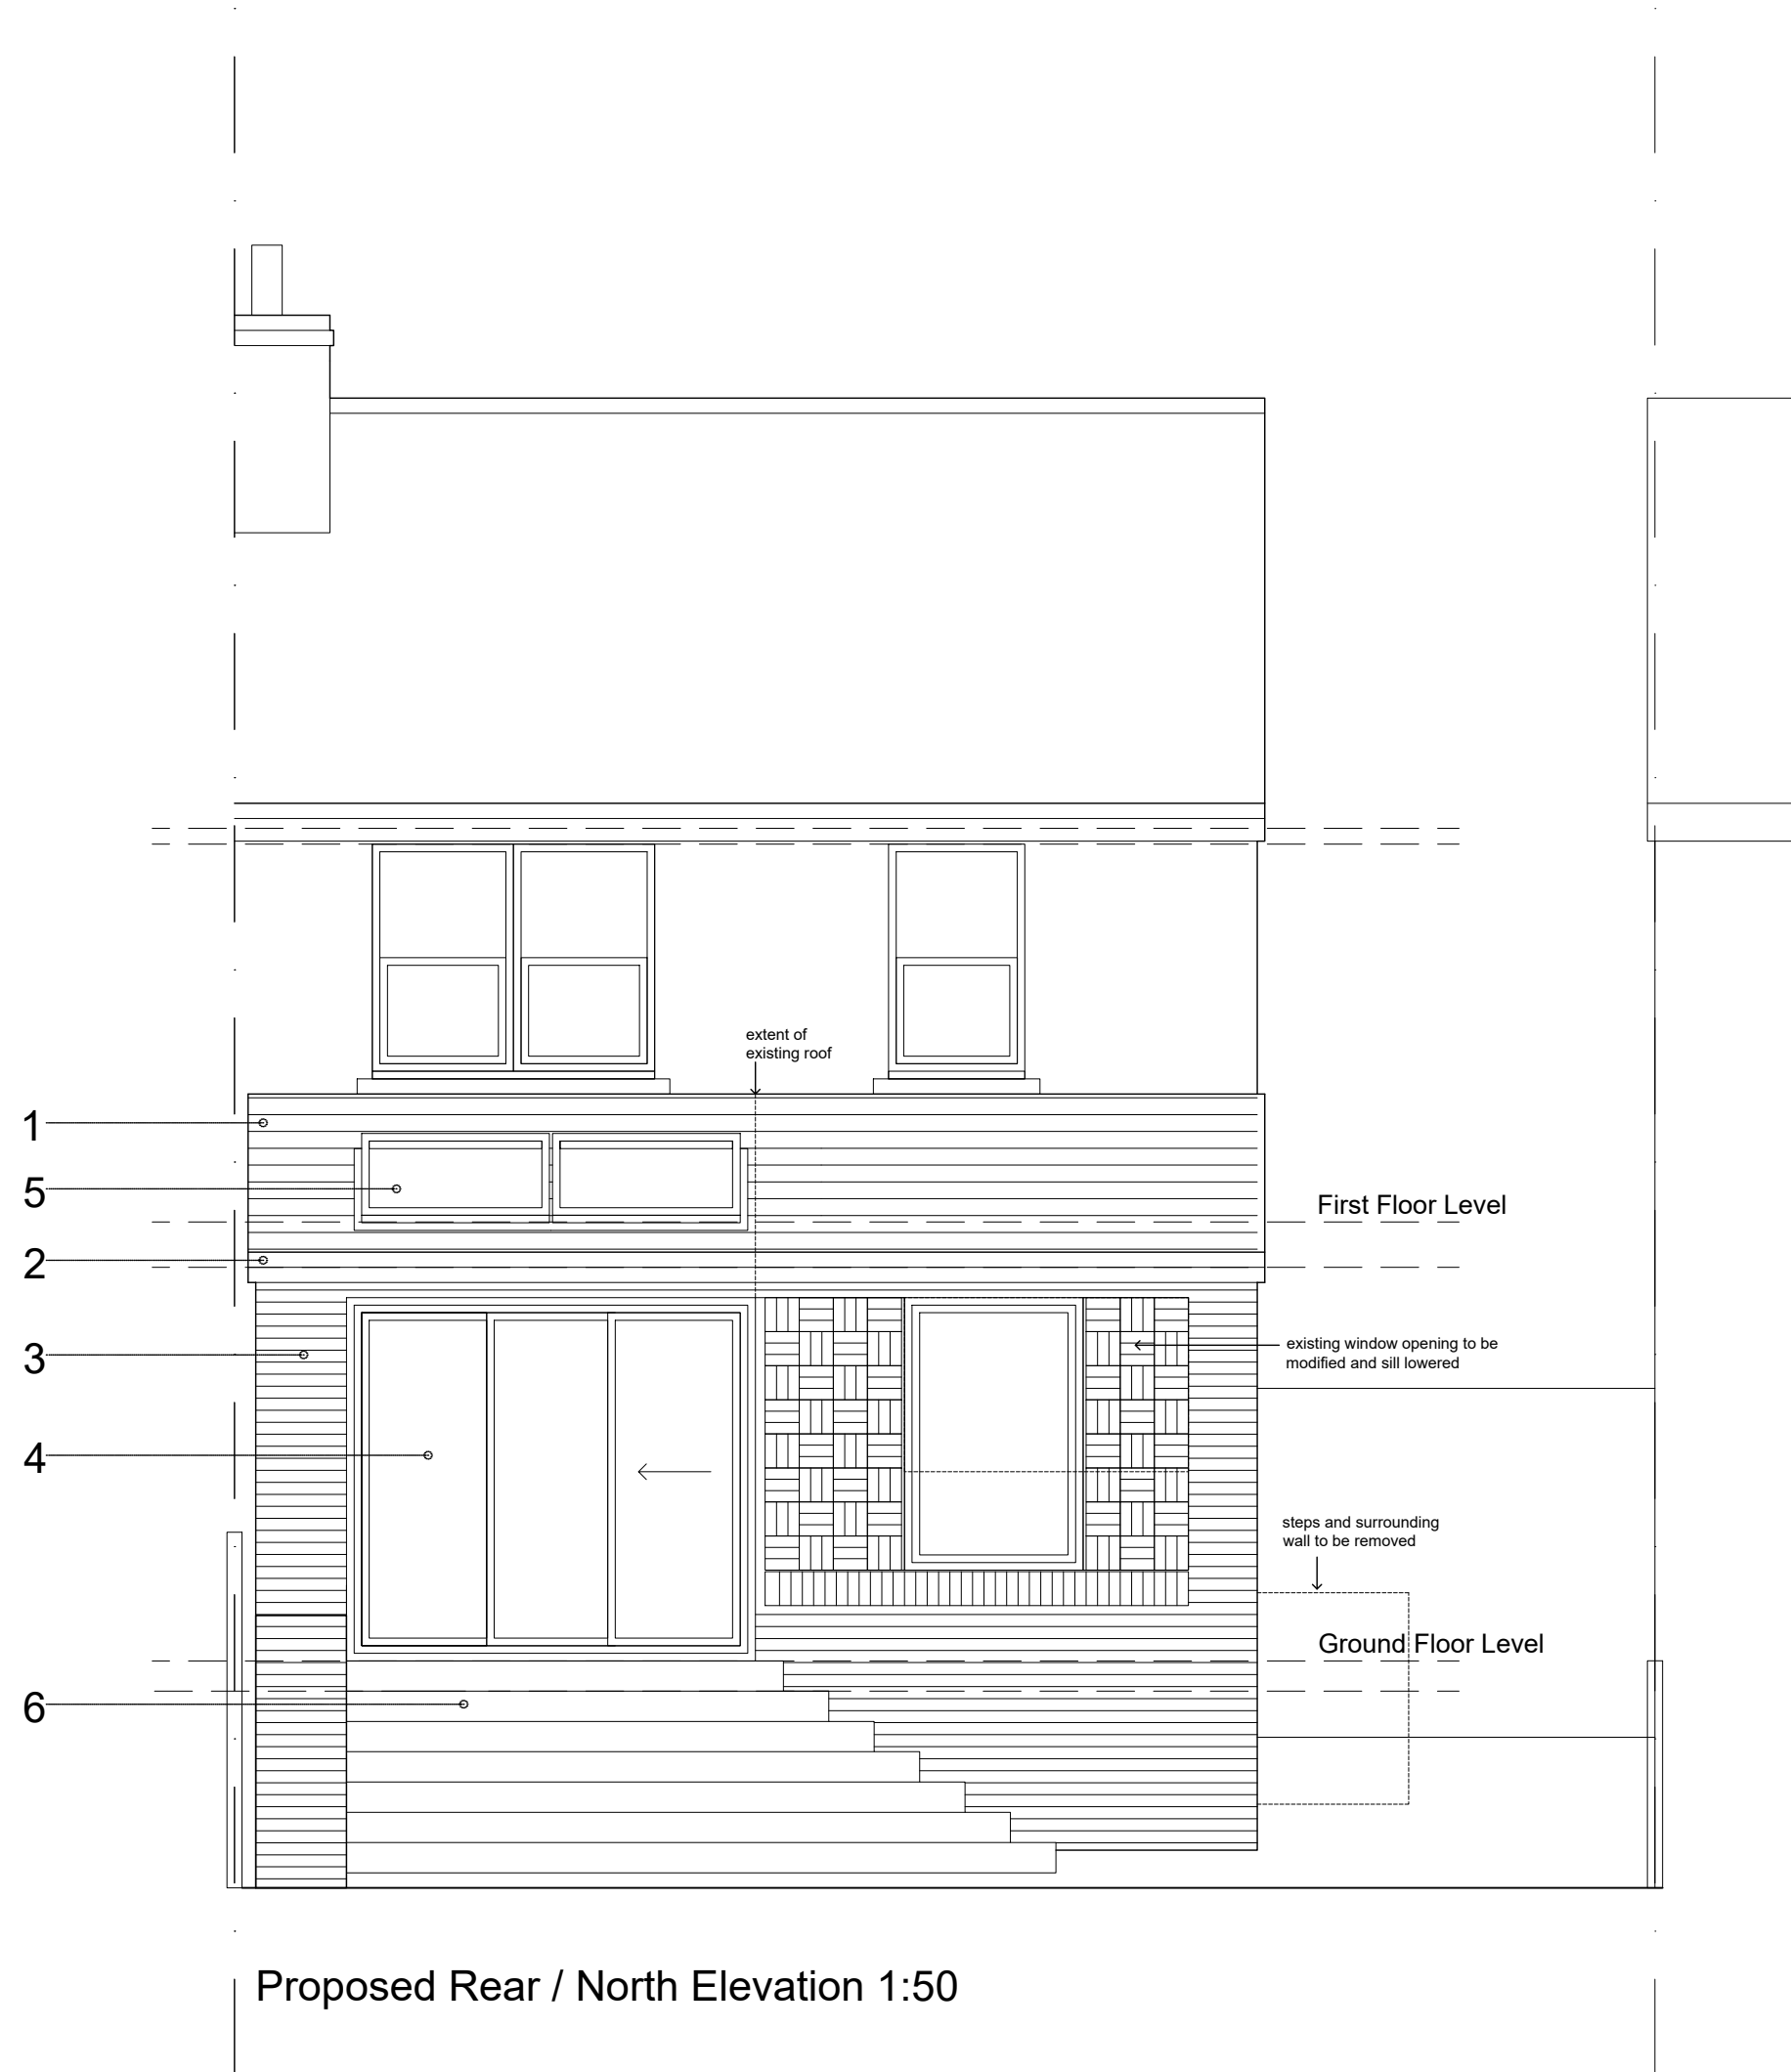

Proposed Rear / North Elevation 1:50

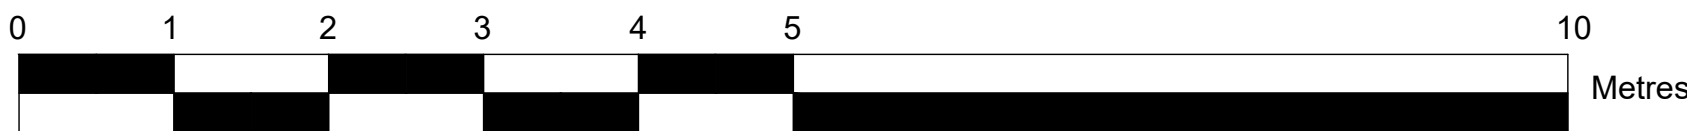

Scale Bar 1:50

Revision	Date	Description	Drawn
----------	------	-------------	-------

gibson
ARCHITECTS

Client:
Holmes

Project:
20 Ranford Road, Burnage, Manchester

Drawing Title:
Proposed Elevations

Job no:	Drawing no:	Drawn:	Checked:	Date:	Scale:
G.0467	PL005	DG		Jan'24	shown@A1

Gibson Architects Limited
Croupyett Ancrum Jedburgh TD8 6UJ

info@gibsonarchitects.co.uk
gibsonarchitects.co.uk