

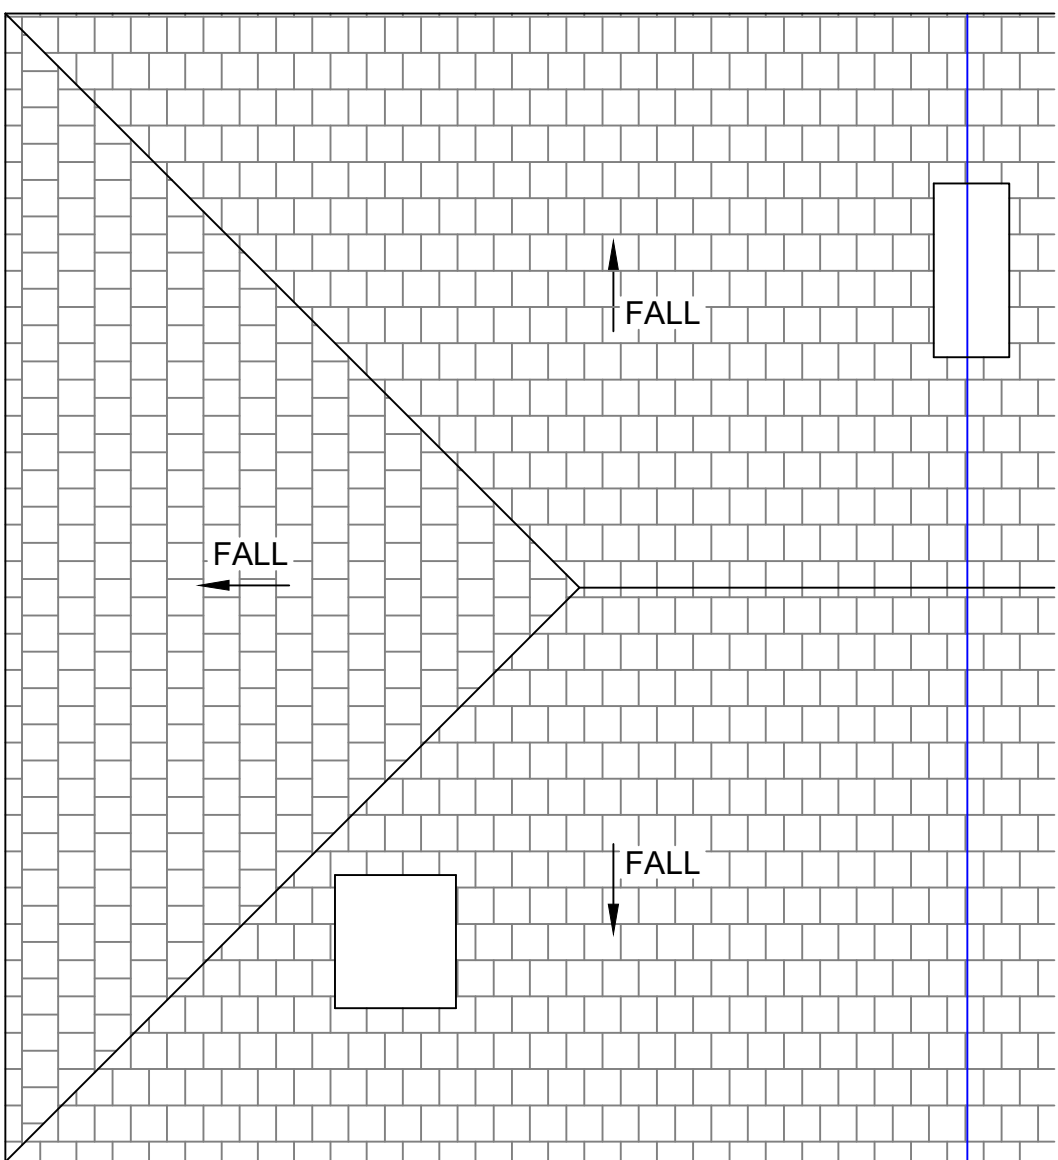



SCALE 1:50

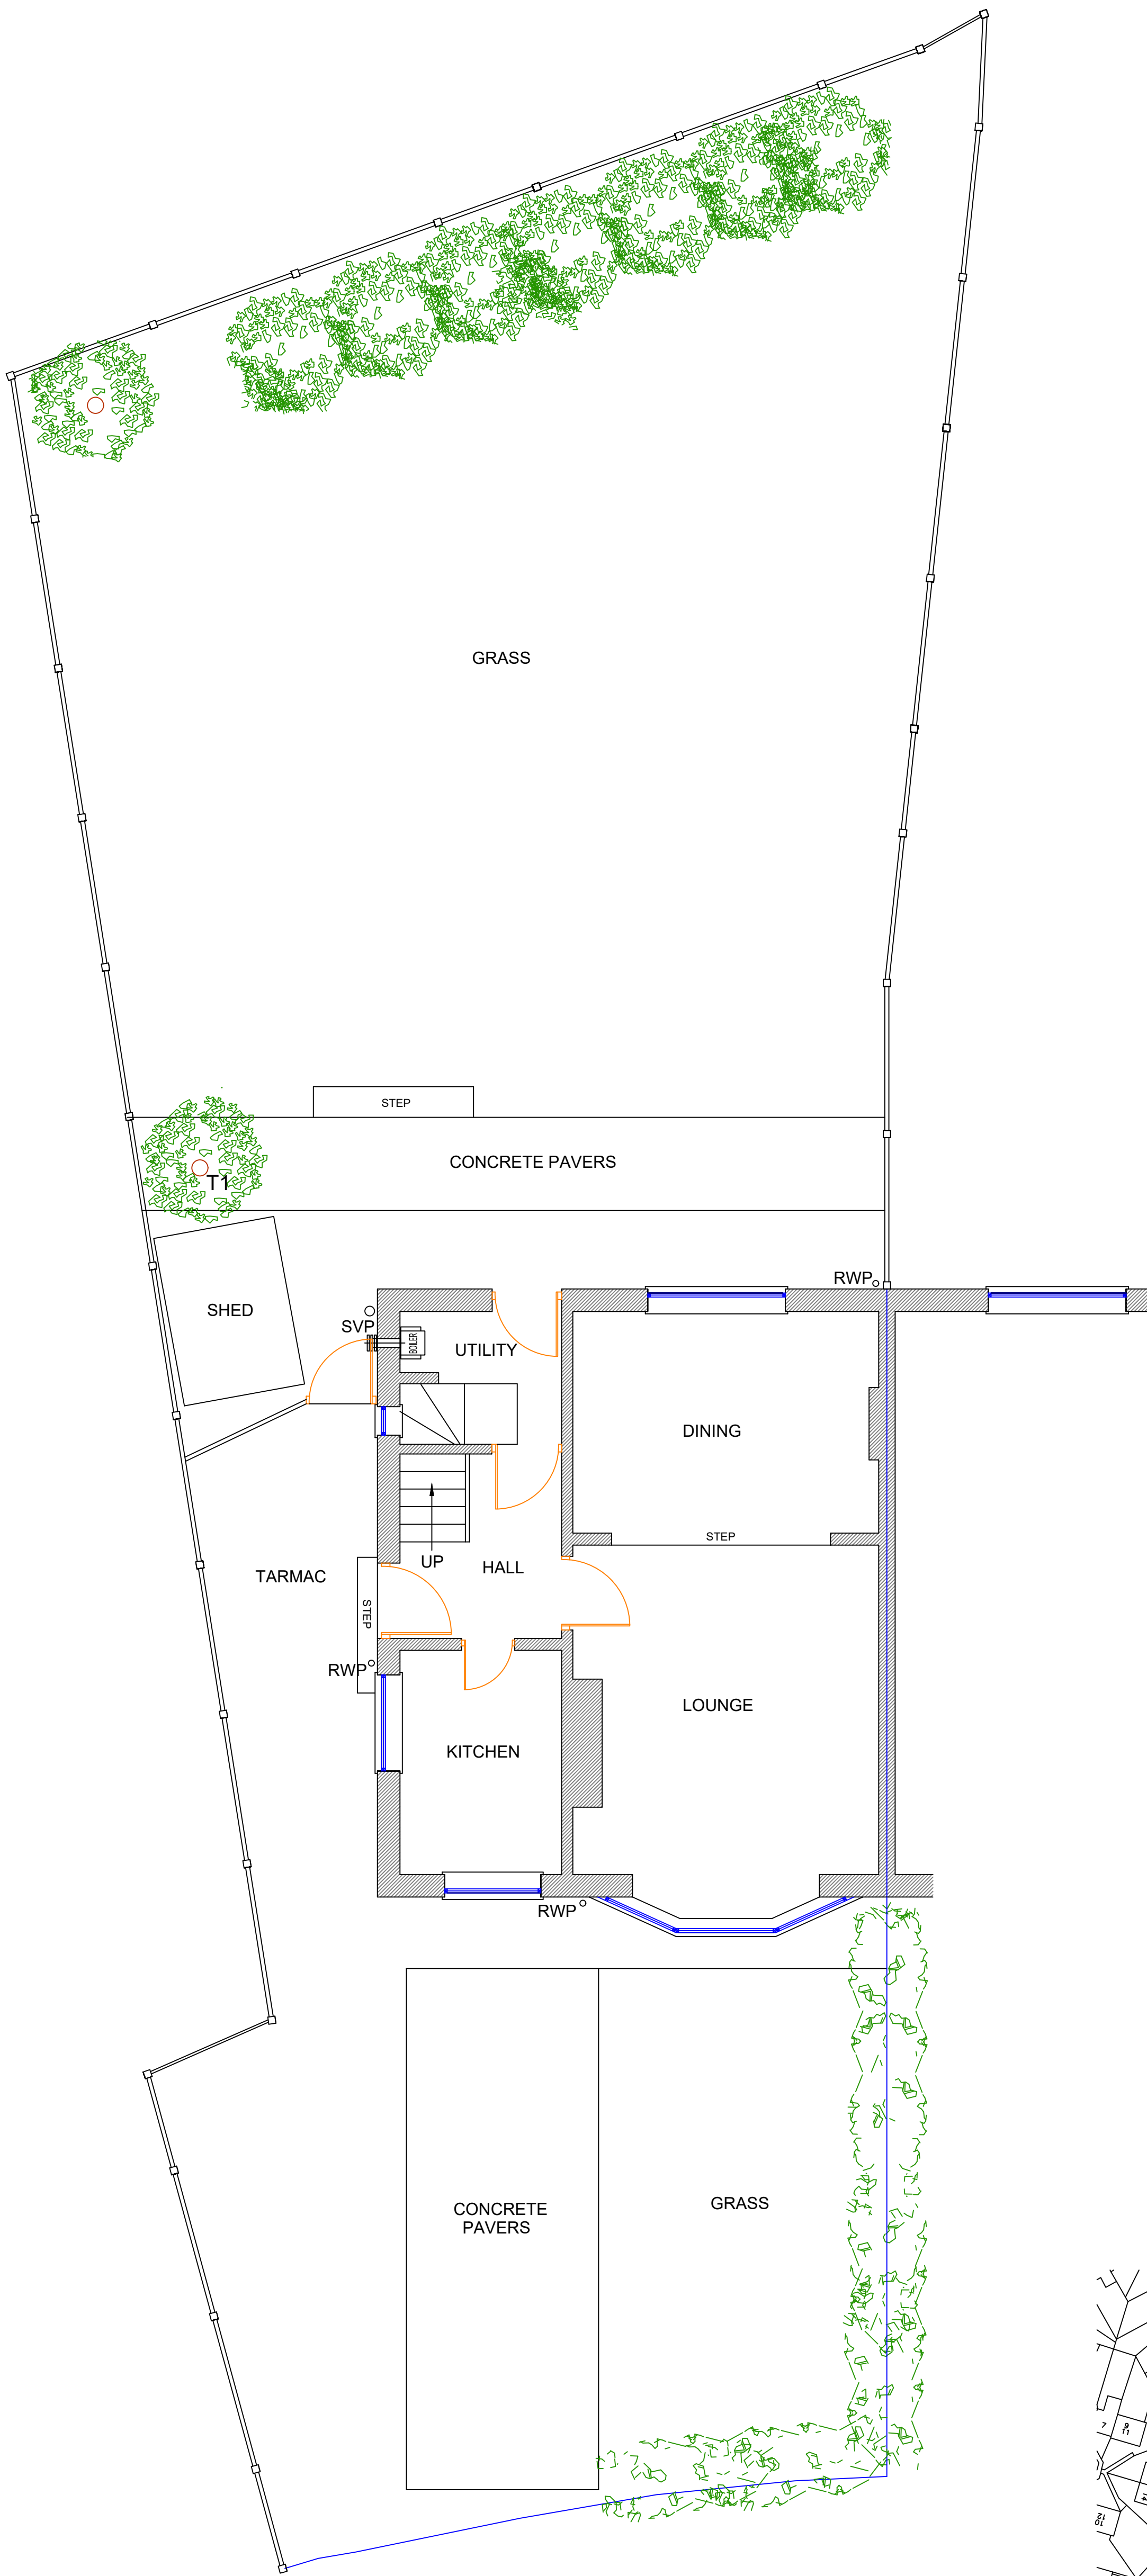

Existing Roof Plan (1:50)

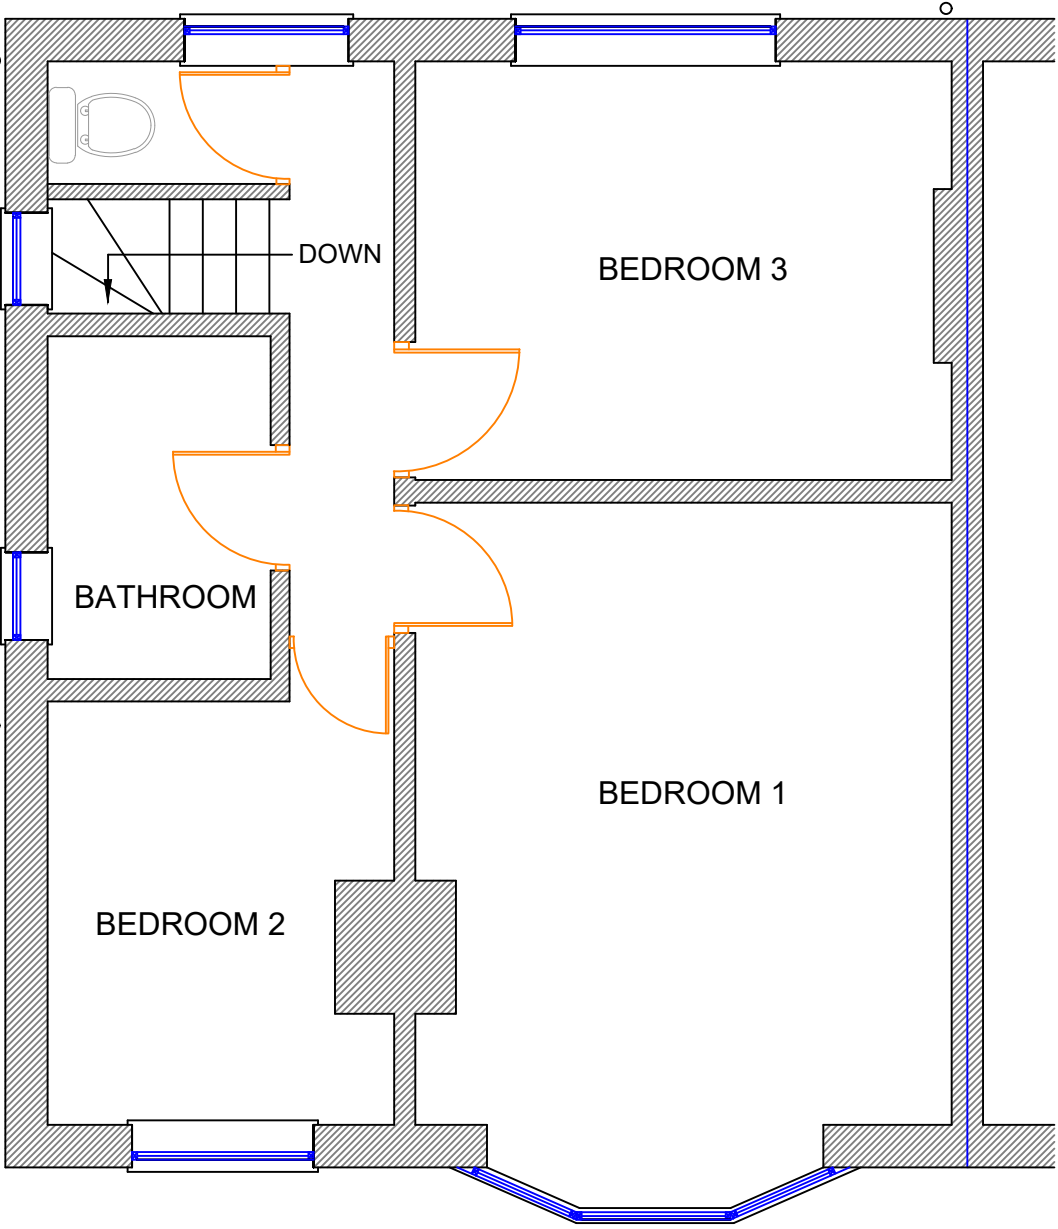

Existing First Floor Plan (1:50)

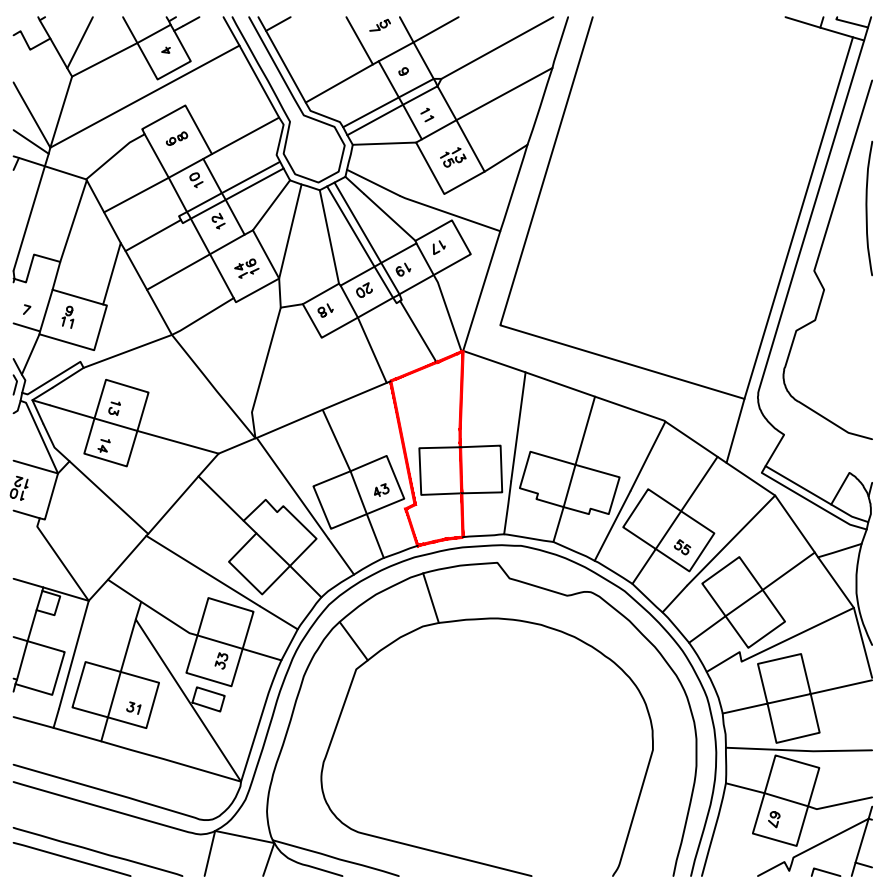

Location Plan (1:1250)



SCALE AS SHOWN AT A1

GENERAL NOTES

1. All dimensions are in millimetres unless otherwise noted.
2. This drawing is not to be copied or disclosed by or forwarded on to any unauthorised persons without prior written consent of Gamble King and Noone Limited.
3. Do not scale from this drawing and is only to be used for Local Authority Approval purposes only.

Client		
Mr. and Mrs. Brownlee		
Job		
45 Green End Road, Burnage. M19 1LE.		
Org		
Existing Floors, Roof and Location Plan. (OPTION 1)		
Drawn	Date	Scale
S.King	Jan. 2024	As Shown
Job No.	Org No.	
D23.12.07	P01	
Gamble King and Noone Ltd		
Consulting Structural Engineers & Building Surveyors		
5 Queen Street Oldham OL1 1RD Tel: 0161 652 1183 Mobile: 07756 902 604 07725 145 369		