
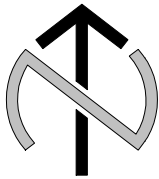
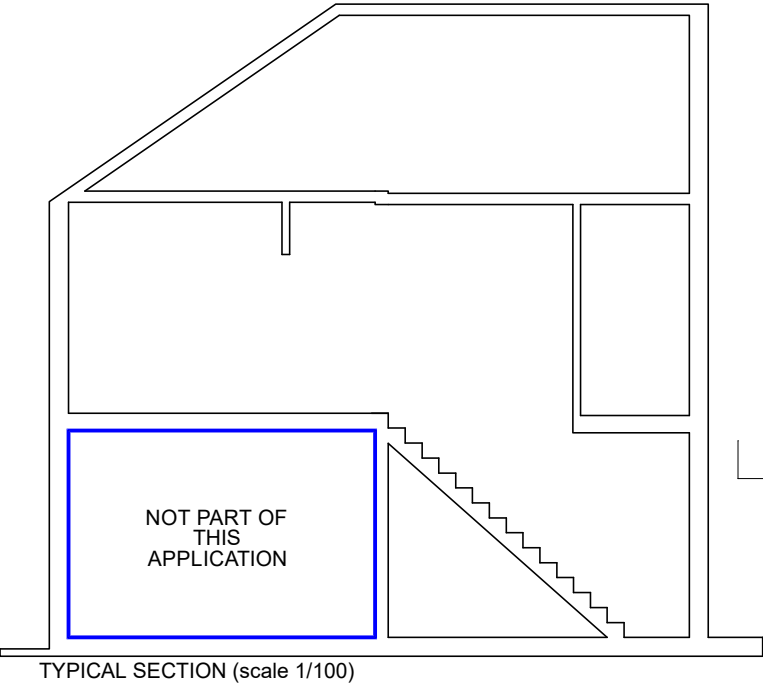
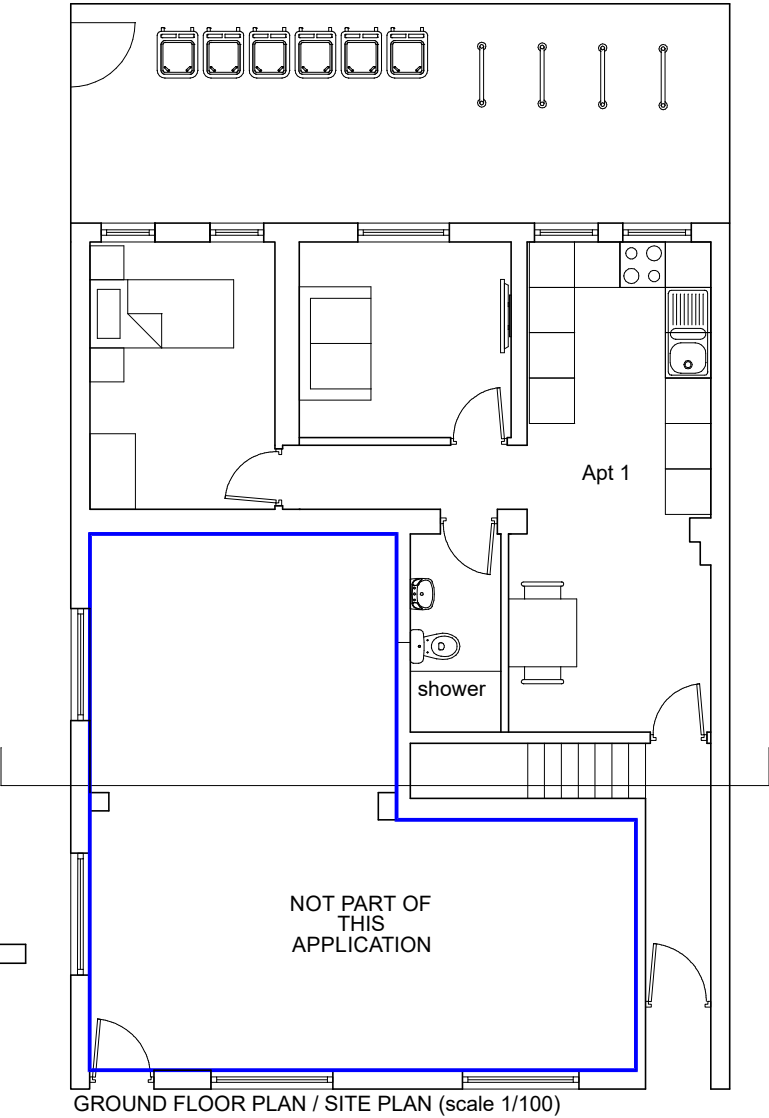
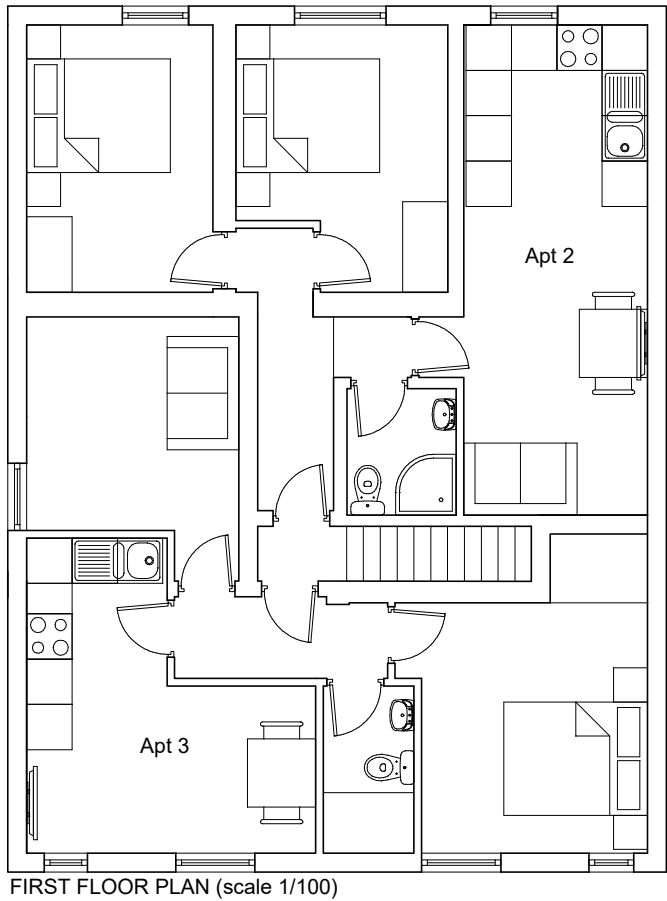


GRANT ERSKINE ARCHITECTS LTD SHALL HAVE NO RESPONSIBILITY FOR ANY USE MADE OF THIS DOCUMENT OTHER THAN FOR THAT WHICH IT WAS PREPARED AND ISSUED.

ALL DIMENSIONS SHOULD BE CHECKED ON SITE.

ANY DRAWING ERRORS OR DIVERGENCES SHOULD BE BROUGHT TO THE ATTENTION OF GRANT ERSKINE ARCHITECTS LTD AT THE ADDRESS SHOWN BELOW.

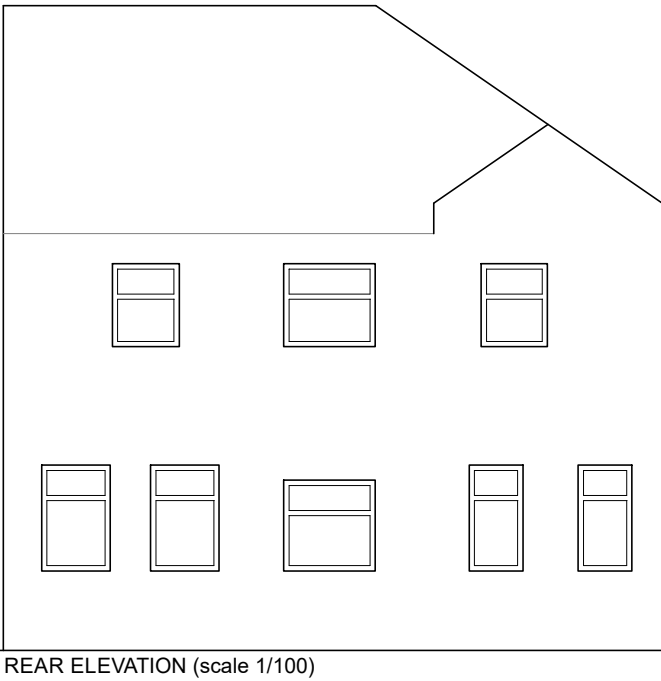

GRANT ERSKINE ARCHITECTS
Suite 5, 3rd Floor
61 Mosley Street
Manchester
M2 3HZ

07974 099796
0161 236 9761

gpe@granterskinearchitects.com
www.granterskinearchitects.com

Grant Erskine Architects Limited Reg. No. 07477118

PROJECT TITLE 93 LONGDEN ROAD MANCHESTER	
PROJECT NUMBER 20240306	
DRAWING TITLE EXISTING GROUND & FIRST FLOOR PLANS, ELEVATIONS, SECTION, BLOCK PLAN AND LOCATION PLAN	SCALE AS NOTED @A3
DRAWING No. (90)A101	DATE 06/03/24
REVISION	

