



PROPOSED ELEVATION ON CHEETHAM HILL ROAD - ELEVATION 1




PROPOSED ELEVATION ON STOCK STREET - ELEVATION 2

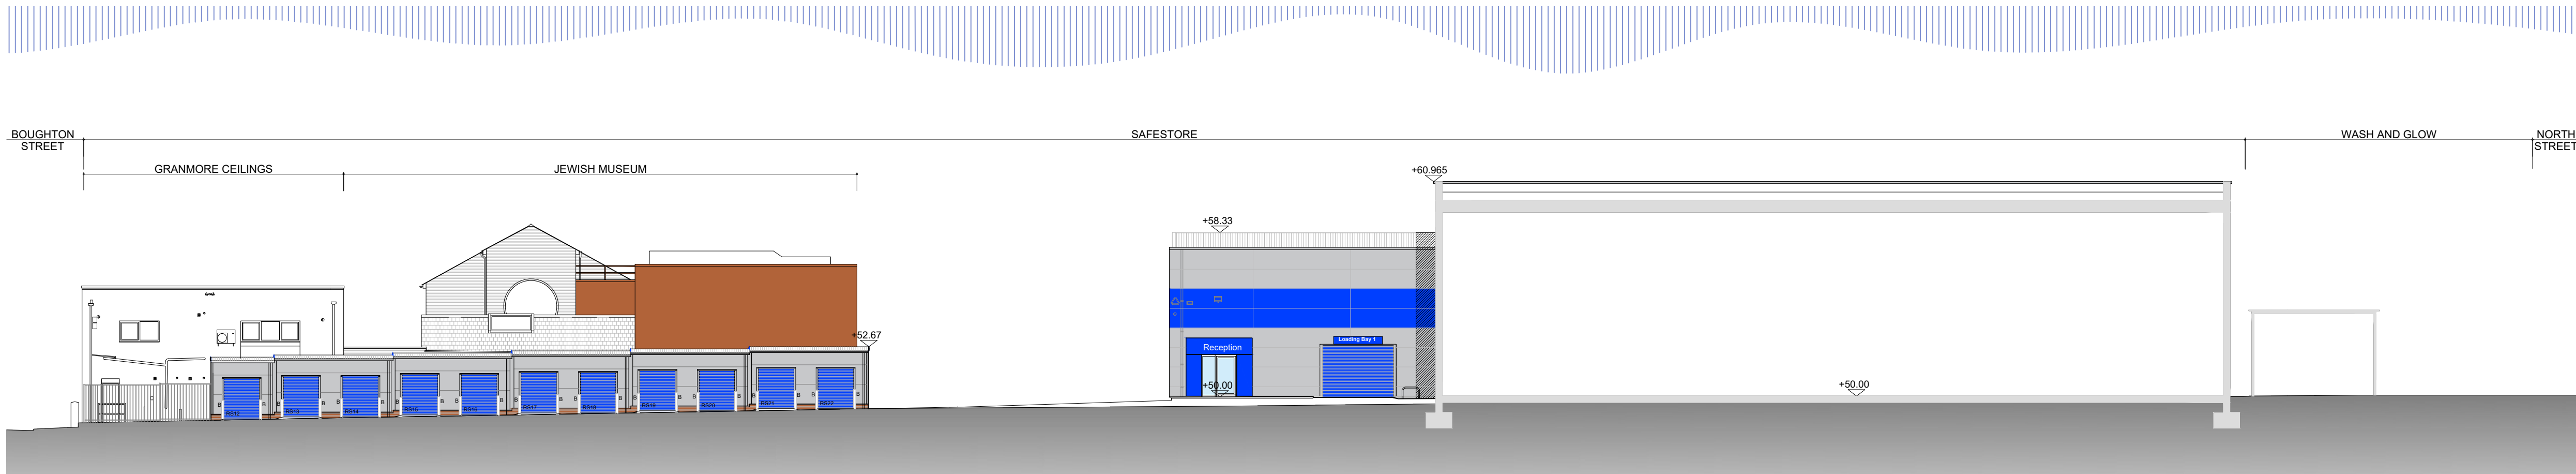

PROPOSED ELEVATION ACROSS SAFESTORE SITE - ELEVATION 3

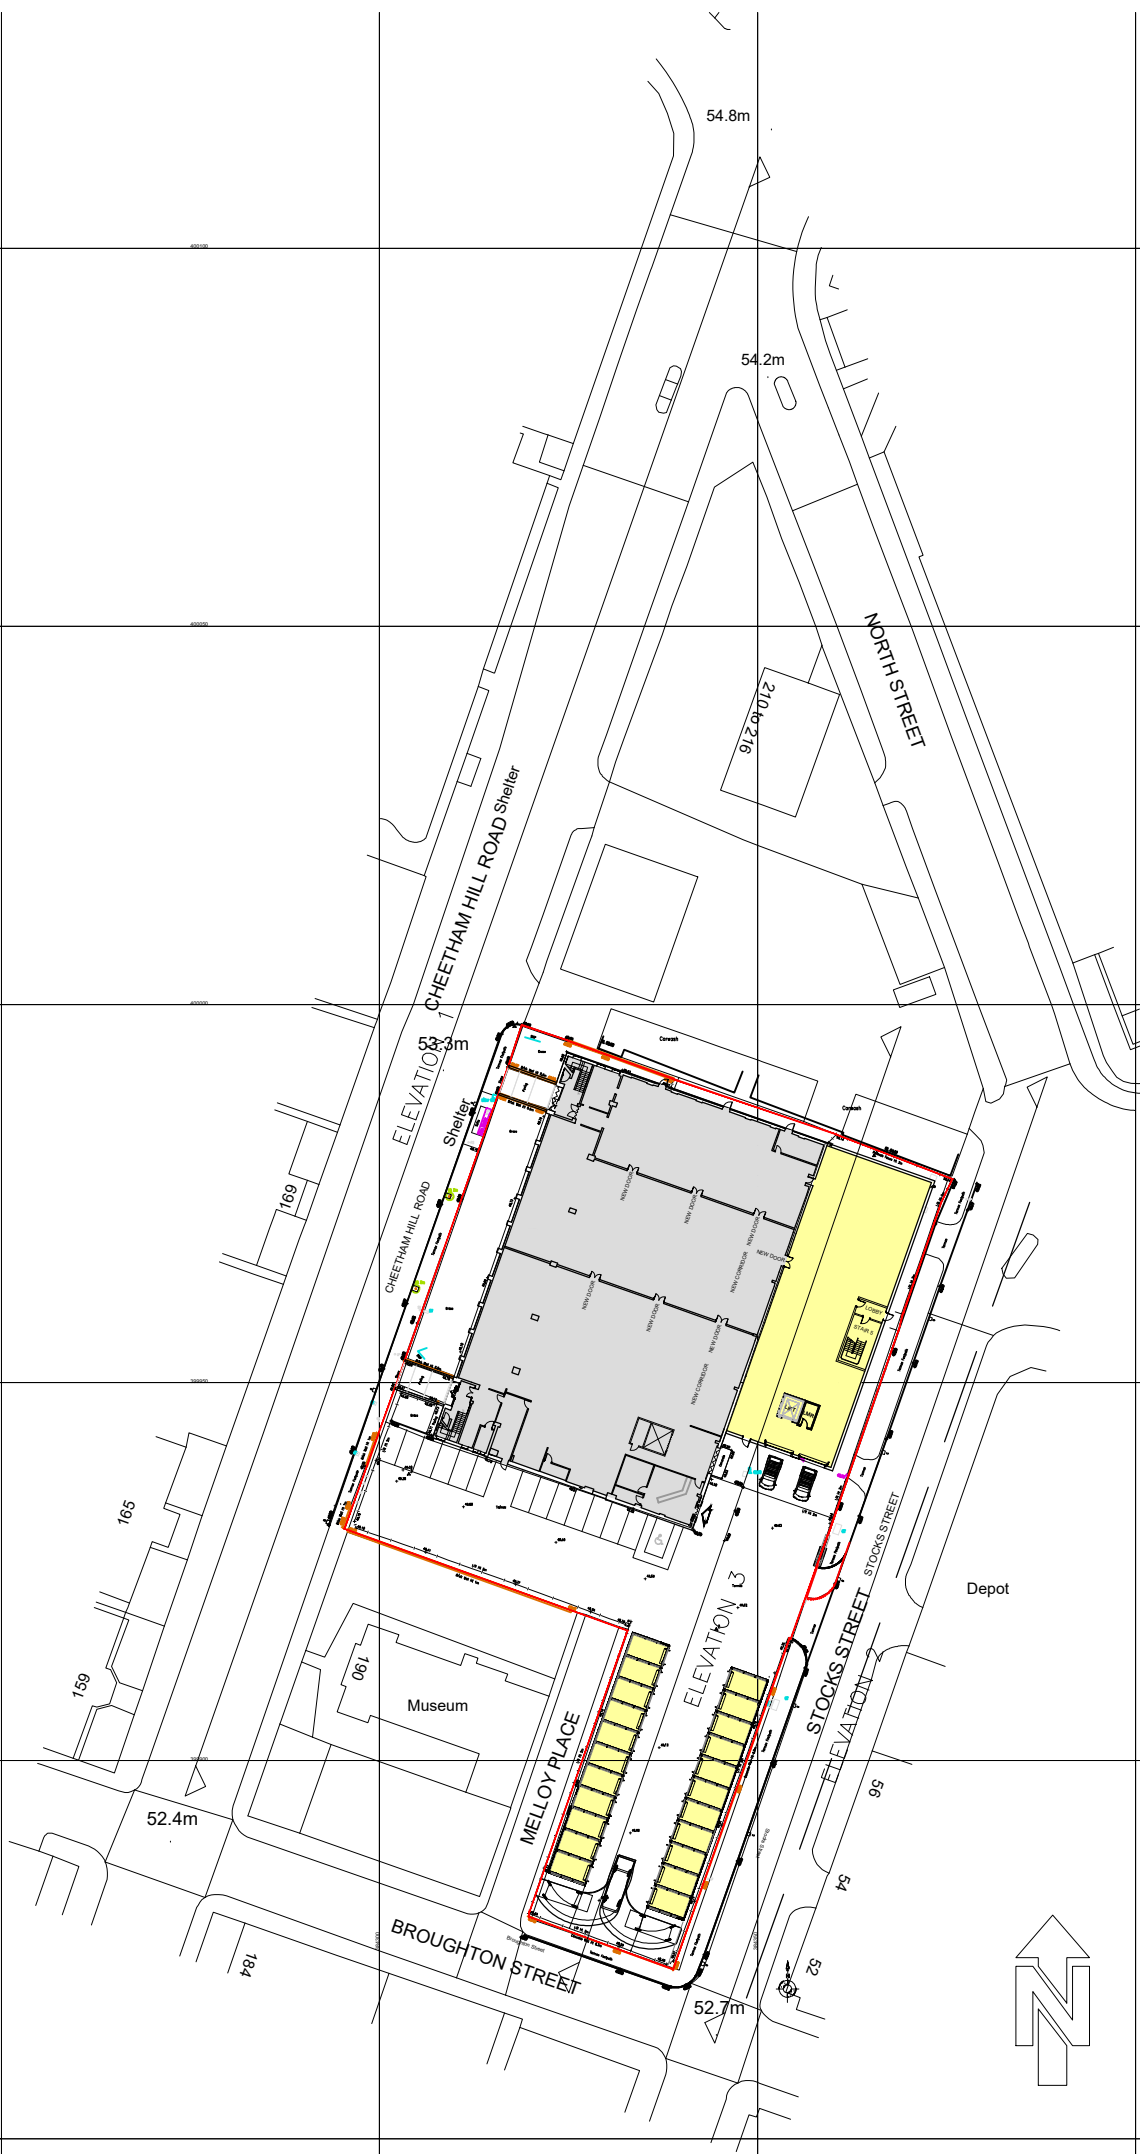

PROPOSED SITE PLAN
Scale 1:1000

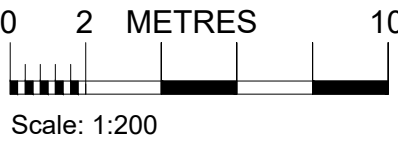

PRELIMINARY	
FOR APPROVAL	✓
TENDER	
CONSTRUCTION	
AS BUILT	

TEW AND SMITH
ARCHITECTS AND SURVEYORS

Revisions:
A 15.12.2023 - ER, Updated elevation 1.

Project:
SAFESTORE
CHEETHAM HILL ROAD
MANCHESTER M8 8LW

Title:
PROPOSED CONTEXTUAL
SECTIONS

Date: 29.11.2023	Dwg No.	Rev:
Scale: 1:200@A0	4664-SK09	A
Drawn: ER		
Checked: BF	© Proprietor: Tew and Associates Limited	

QUOITS HOUSE, 4 HARBOROUGH ROAD,
KINGSTHORPE, NORTHAMPTON NN2 7AZ
TEL: (01604) 791197 FAX: (01604) 717991
EMAIL: architects@tewassociates.co.uk
WEB: www.tewassociates.co.uk