


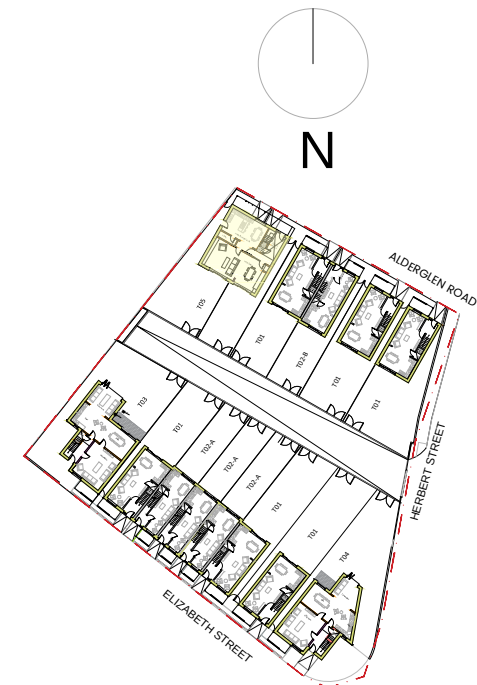

General Notes:


All site dimensions shall be verified by the Contractor on site prior to commencing any works.

Do not scale from this drawing.

Design intent drawing only. Construction to comply with latest building regulation requirements.

This drawing is the property of "Studio Tashkeel Architecture Ltd." and copyright is reserved by them. The drawing is not to be copied or disclosed by or to any unauthorised persons without the prior written consent of Studio Tashkeel Architecture Ltd.


-	First Issue	21/2/24	MS	MK
Rev	Description	Date	Dr by	App by

 


STUDIO TASHKEEL ARCHITECTURE LTD.
 89 Princess Street
 Manchester M1 4HT
 United Kingdom
 T +44(0)161 694 6375
 E info@studiotashkeel.com
 www.studiotashkeel.com

client name Ace Properties Cheetham Hill Ltd.	
project Herbert Street	
drawing GA_As Proposed Type 5 Ground and First Plans	
project number 1907110	scale 1/100 @ A3
drawing number PL_019	rev -
issue status Planning	

This drawing is to be read in conjunction with all related drawings. All dimensions must be checked and verified on site before commencing any work or producing shop drawings. The originator should be notified immediately of any discrepancy. This drawing is copyright and remains the property of Studio Tashkeel Architecture Ltd.

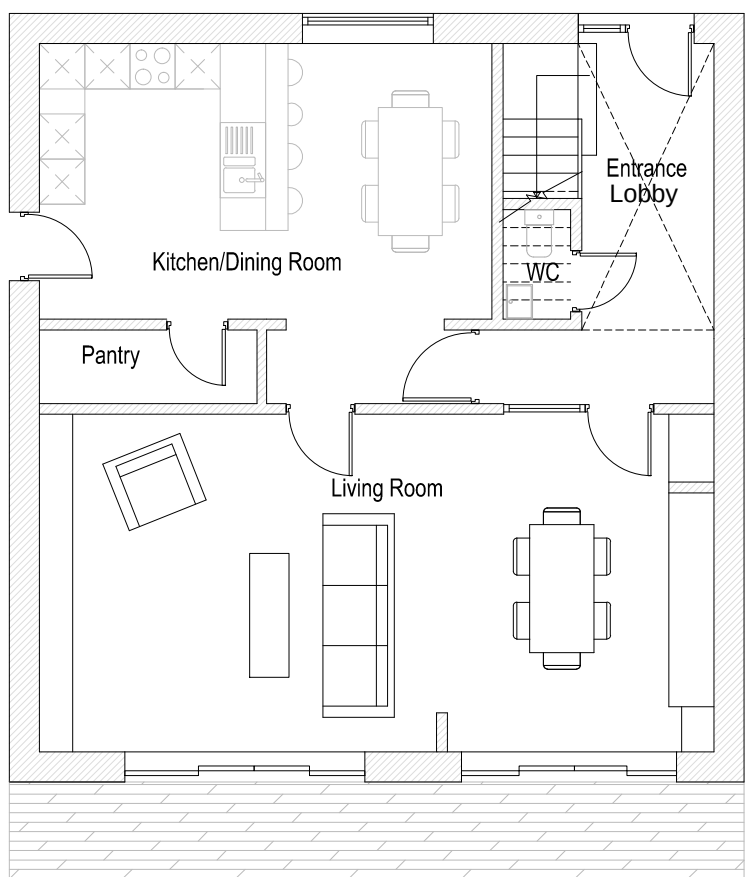

GA_Proposed Ground Floor plan
Scale 1:100 @ A3

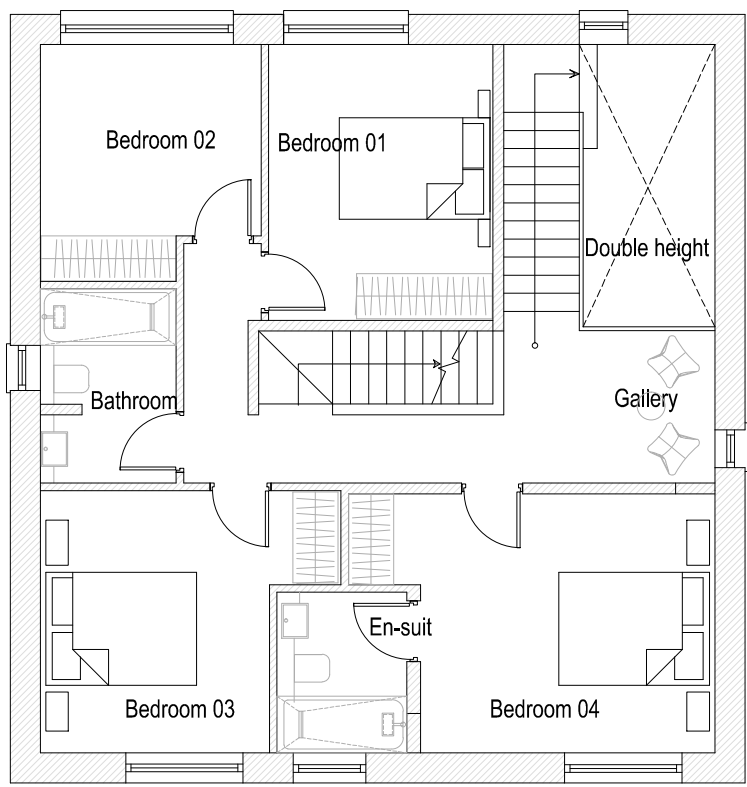

GA_Proposed First Floor plan
Scale 1:100 @ A3

GA_As Proposed Type 05 Plans
Scale 1:100 @ A3