
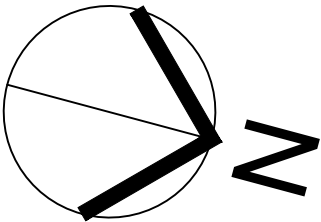


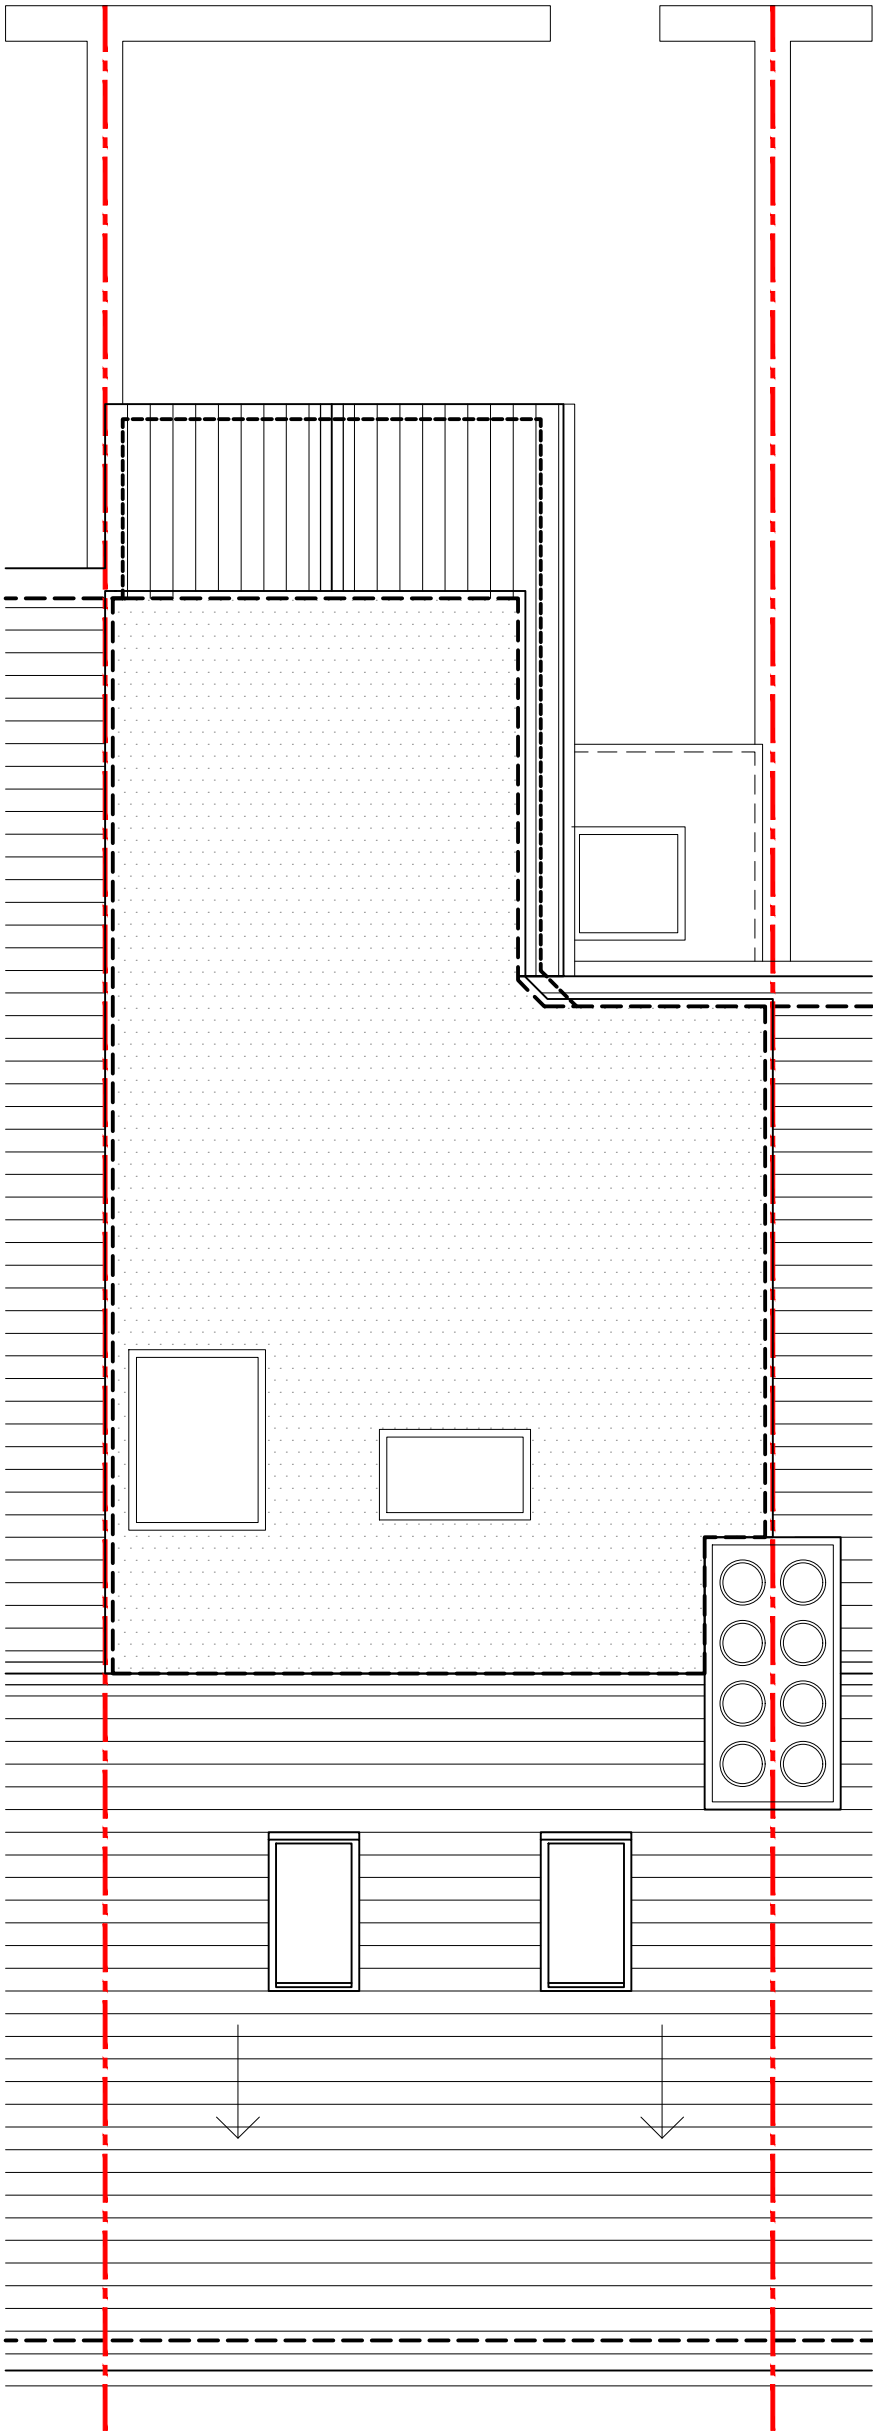

|     |             |    |      |
|-----|-------------|----|------|
|     |             |    |      |
| REV | DESCRIPTION | BY | DATE |

PLANNING

PROJECT:

22 Eston Street

CLIENT:

Mohammed Syed

DRAWING NO:

KR657-51-PL-206

REV:

DRAWING TITLE:

Proposed roof plan

Scale:

1:50 @ A3

Date:

10.12.2023

Drawn By:

D.J.J

Checked:

J.Albutt