
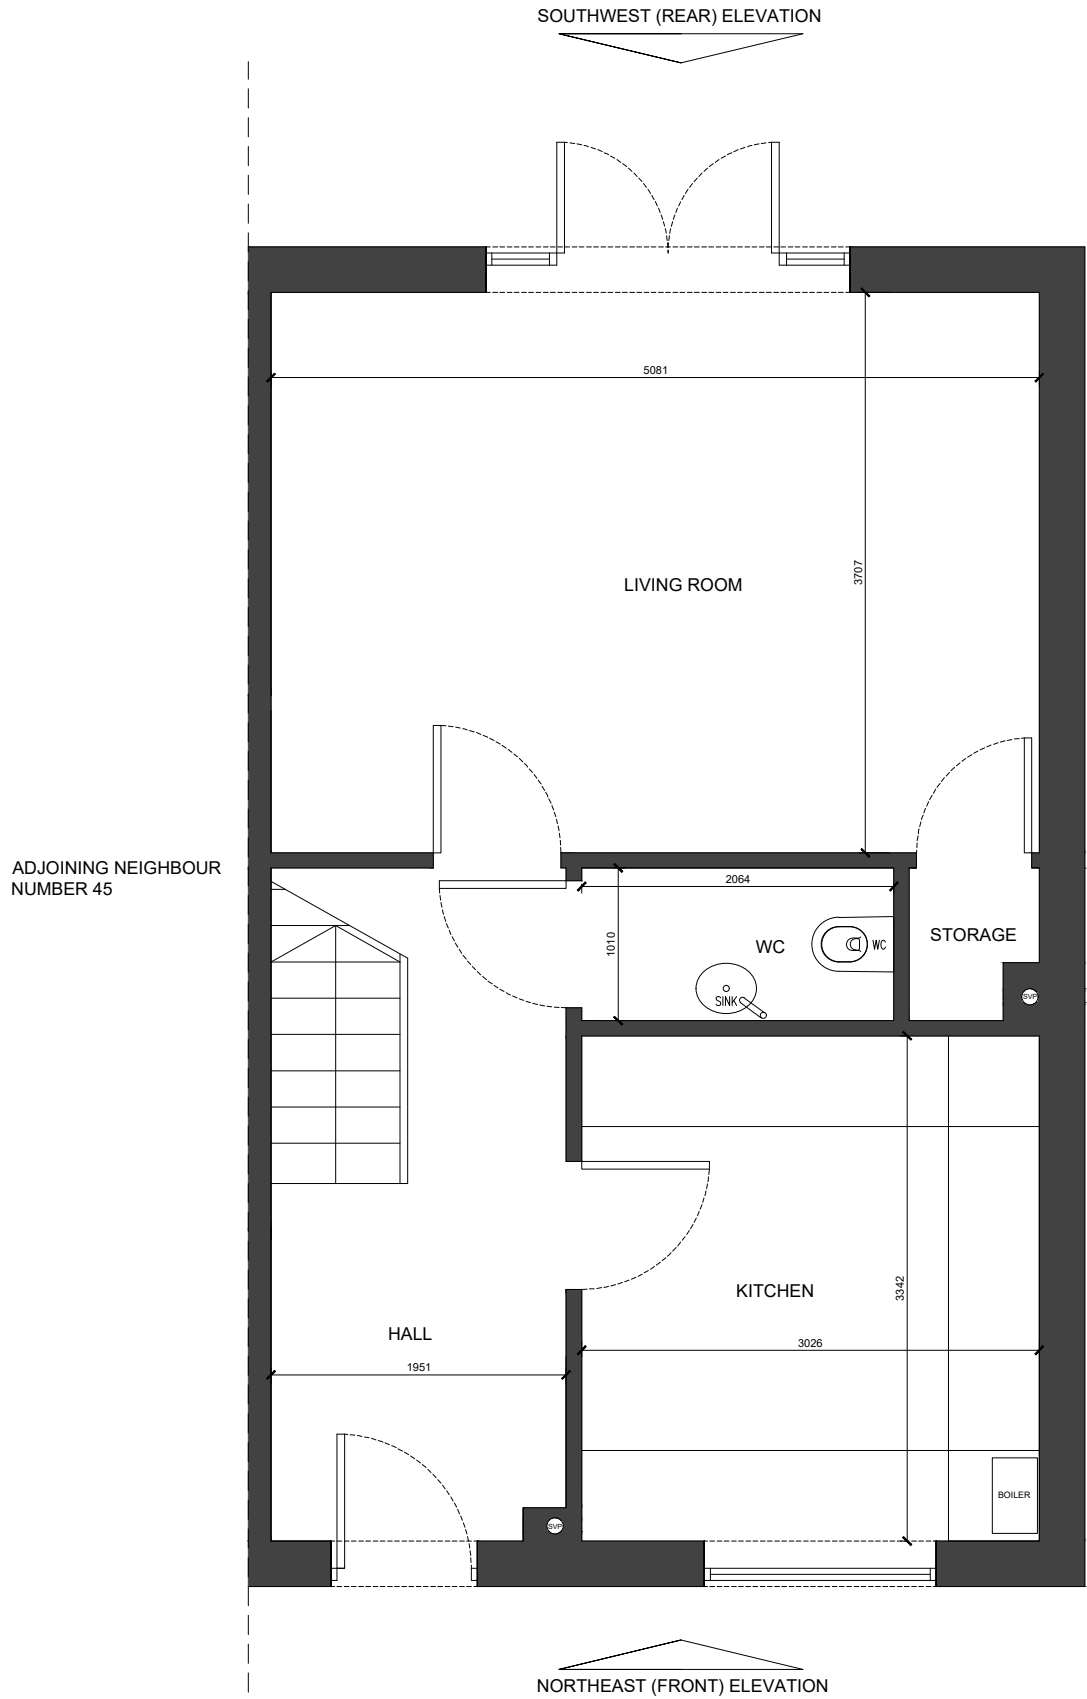


Client				
Mrs C Hulme				
Project				
47 Redwing Avenue, M21 7JS				
Drawing Title				
Existing Floor Plans				
Drawn	Checked	Paper Size	Scale	Date
PL	PL	A3	1:50	OCT 2022
Project No.		Drawing No.		Revision
22 - 739		00-03		-

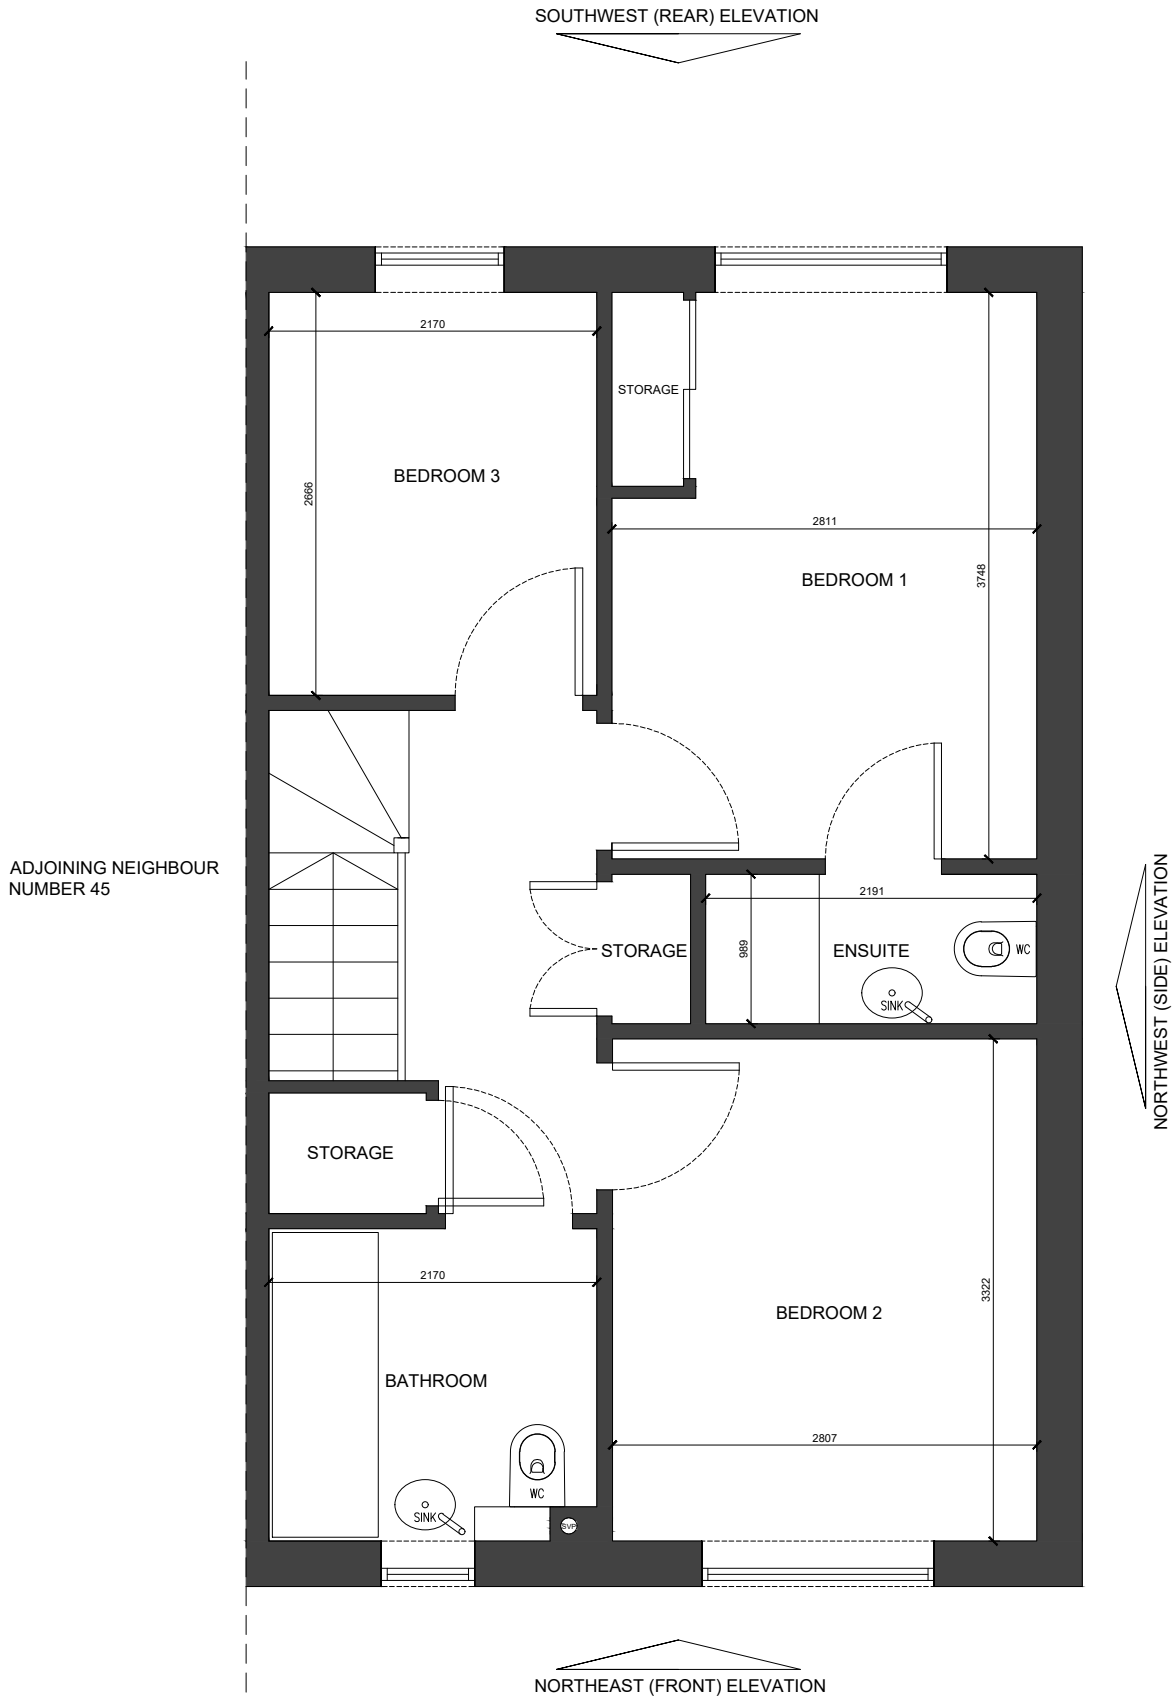