


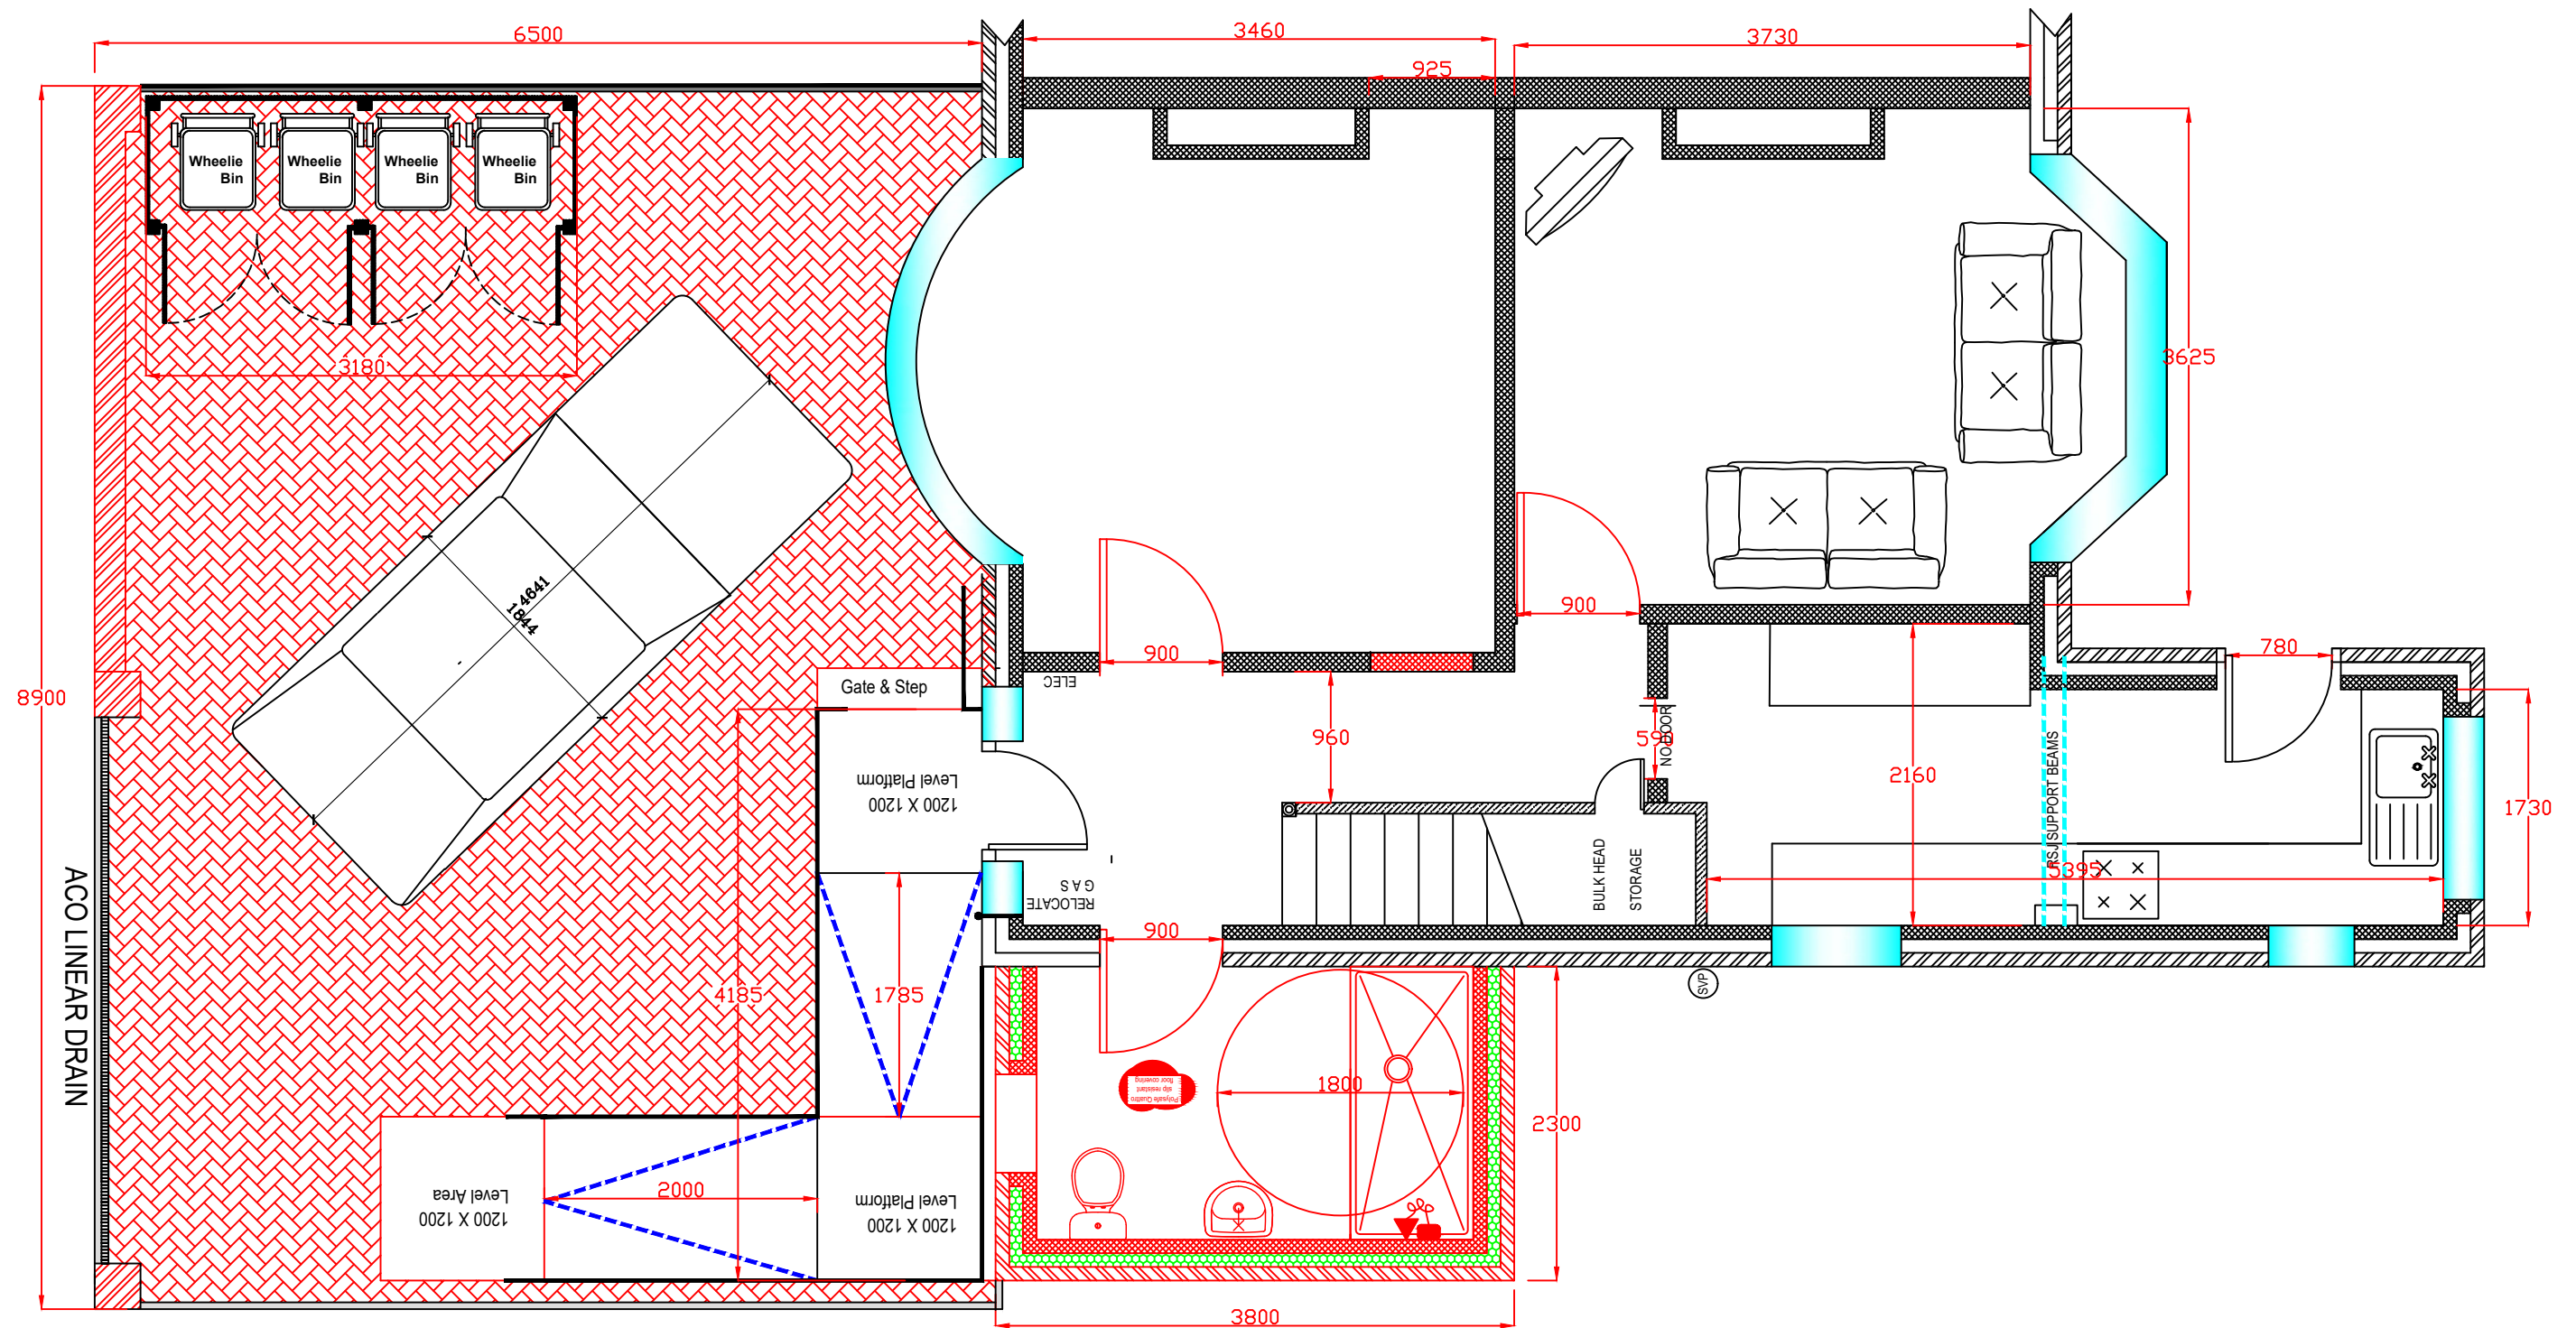

PROPOSED FRONT ELEVATION - REF 004

<p>Manchester Equipment and Adaptations Partnership. Philips Park Road, Manchester, M11 3FU.</p>	<p>228 MAULDETH ROQD MANCHESTER M19 1AU.</p>	<p>Drawn By: AW</p>	<p>Date: 09/11/23.</p>	<div data-bbox="2160 1806 2540 1942">  <p>Manchester Local Care Organisation</p> <p>Leading local care, improving lives in Manchester, with you</p> </div>
		<p>Scale: 1:50</p>	<p>Drawing No: REF 004</p>	