
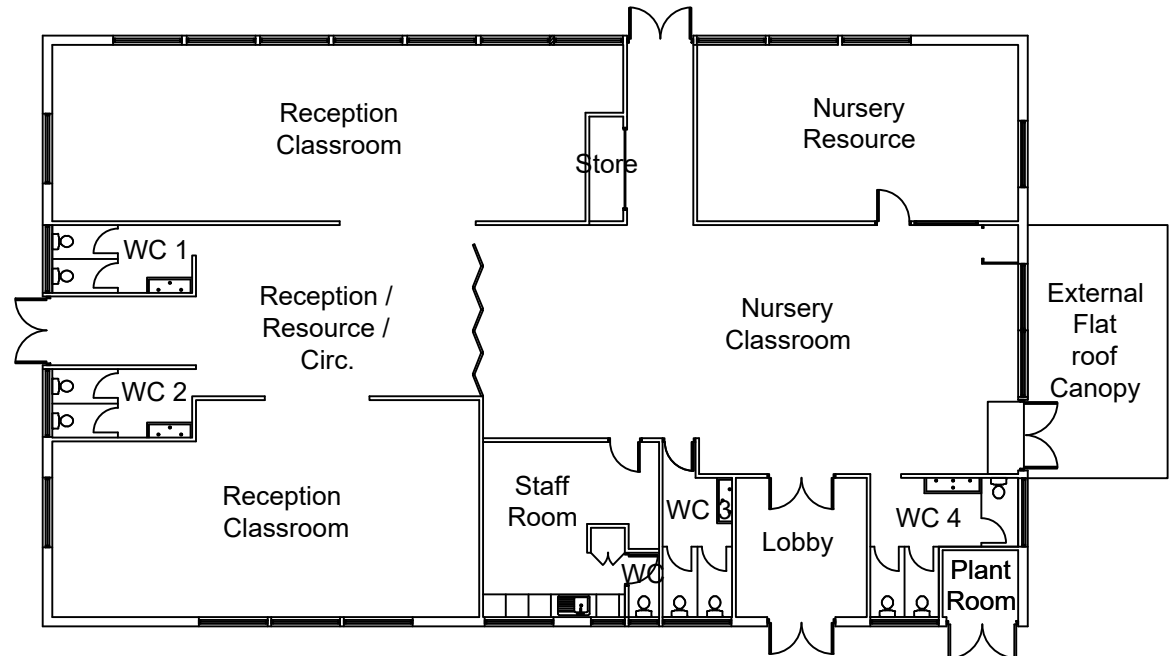


AS EXISTING FLOOR PLAN



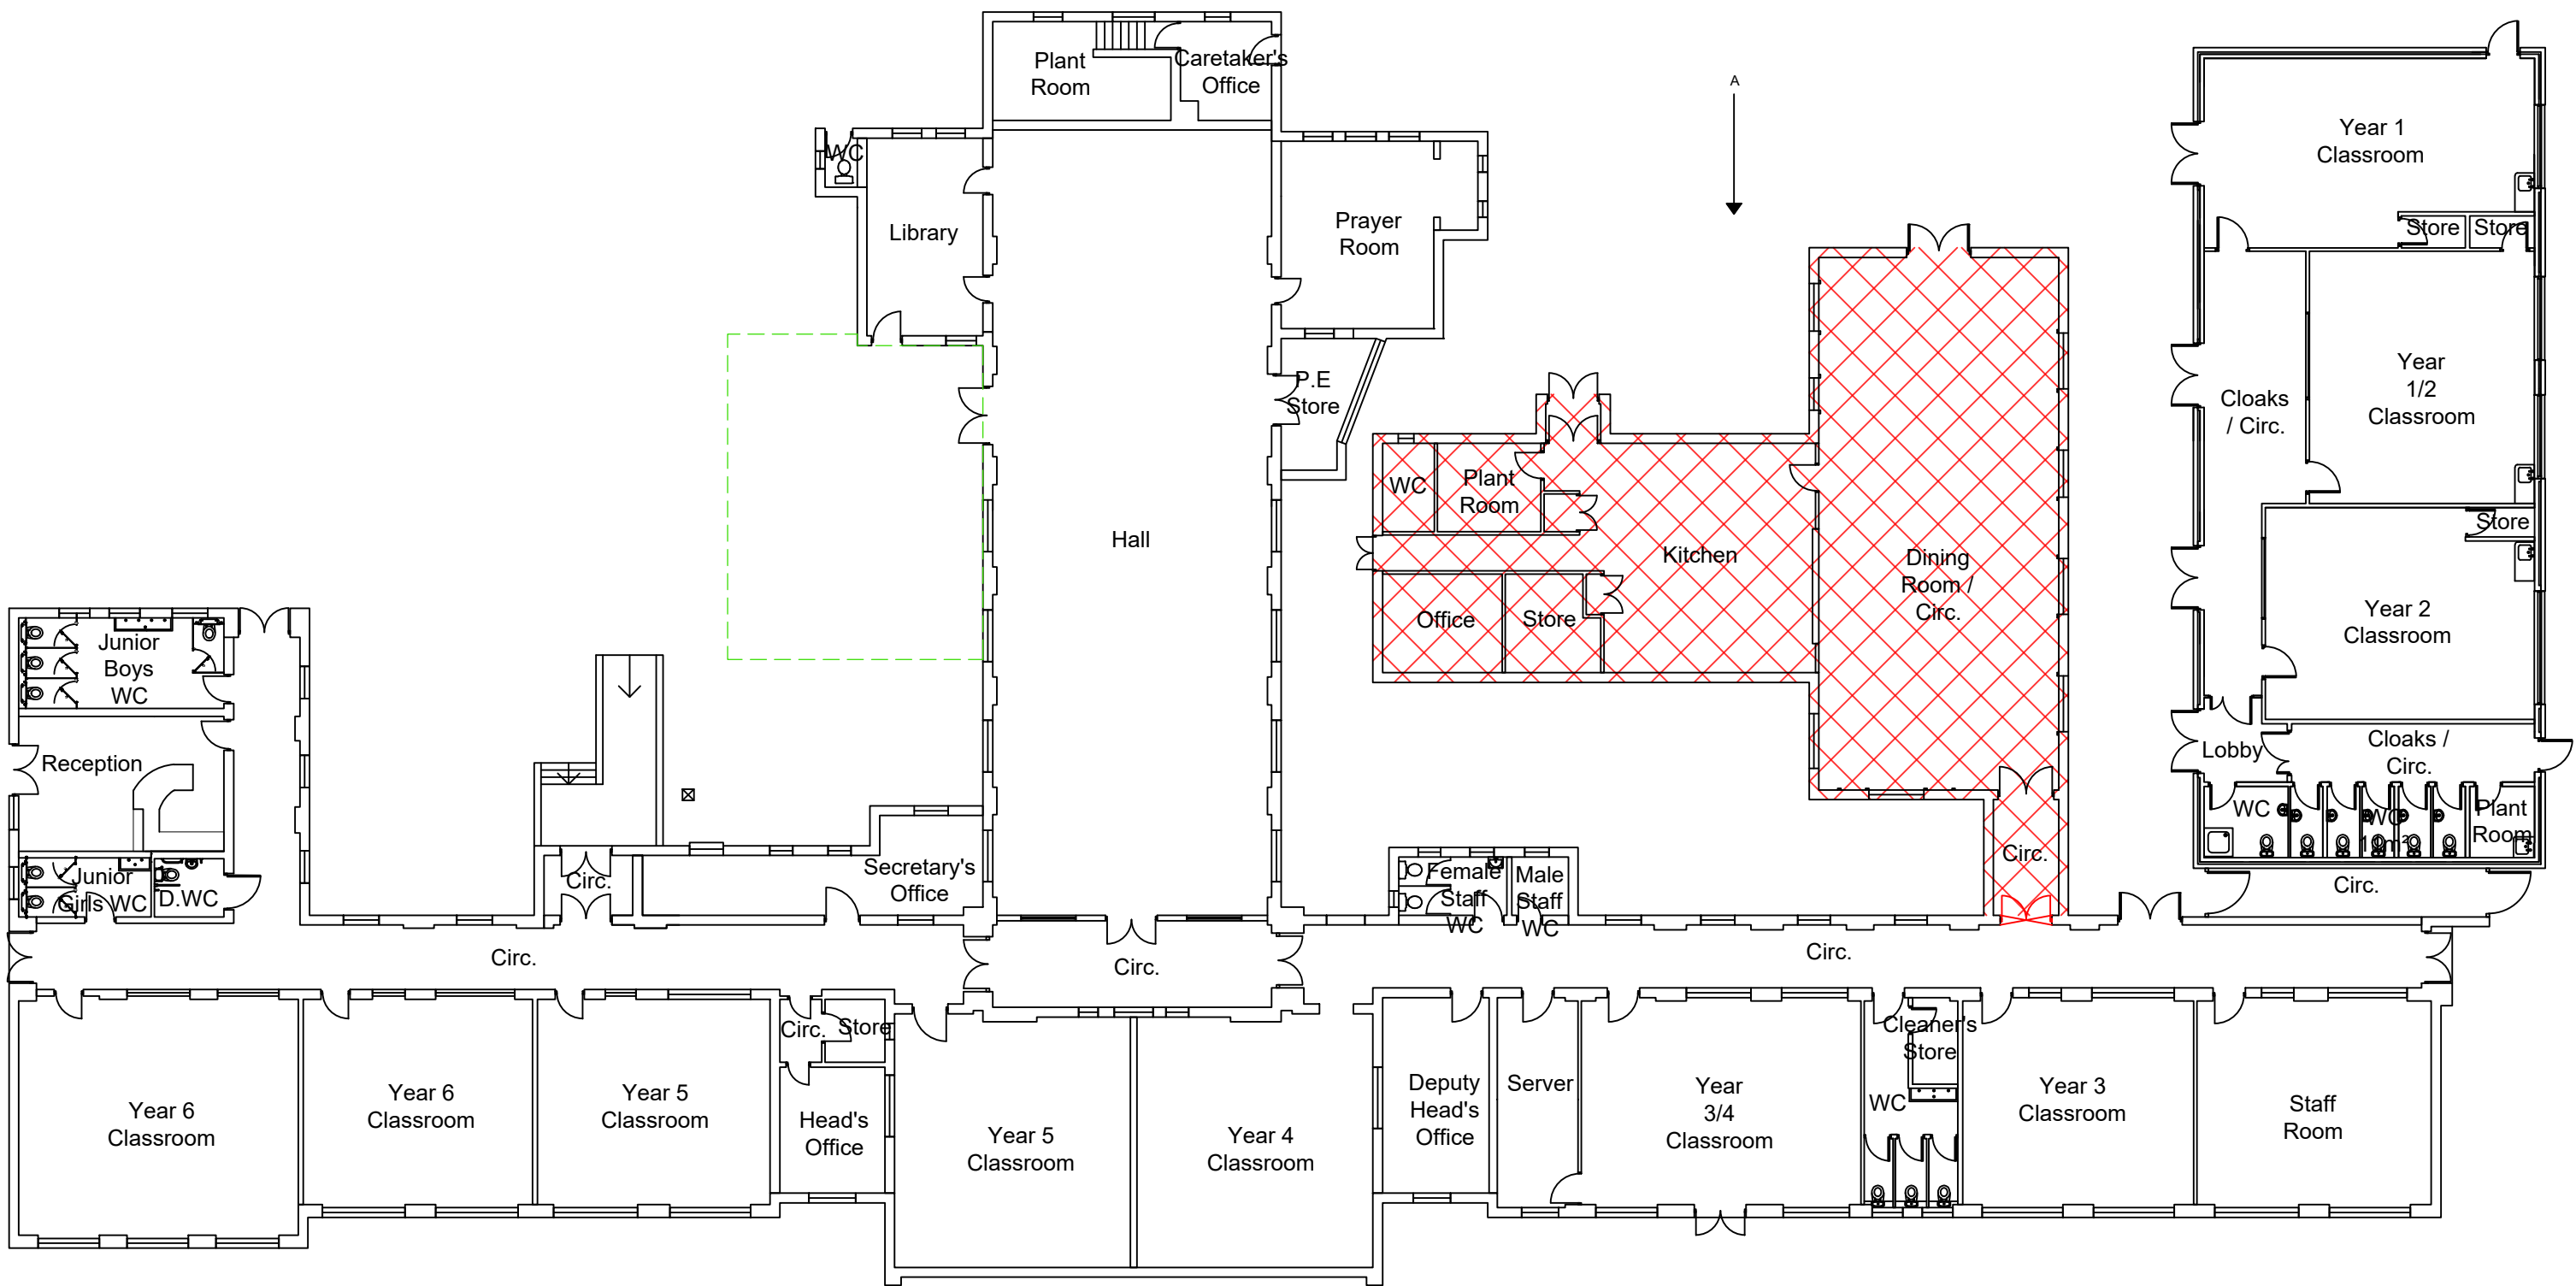


Note:
Contractor is to verify all dimensions and levels on site prior to site works commencement. Under no circumstances are any dimensions or levels to be scaled from this drawing number for the purpose of manufacturing components. Contractor to report any discrepancies to the Designer.

DRAWING KEY

- Denotes extent of existing Dining Room / Kitchen building to be demolished.
- Denotes position of existing doors to be removed and carted away.
- Denotes extent existing walls to be infilled following the removal of external door units.
- Denotes extent of tarmac to be made good following demolition works.
- Denotes extent of proposed kitchen extension to be completed under permitted development (Class M). Application number to be confirmed.

AS PROPOSED FLOOR PLAN

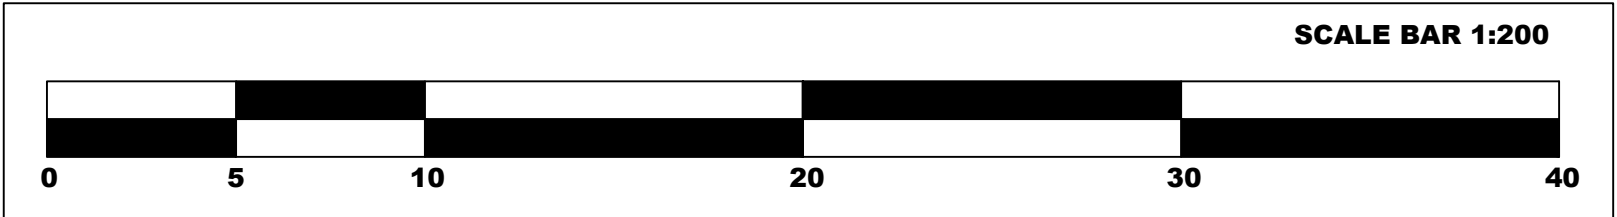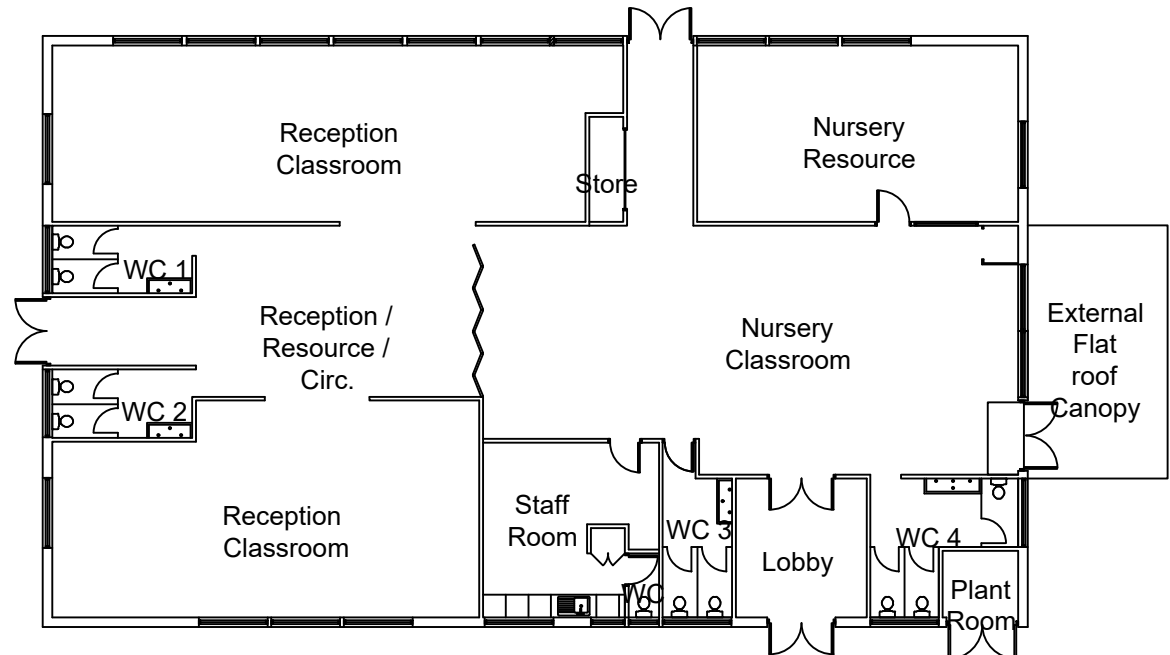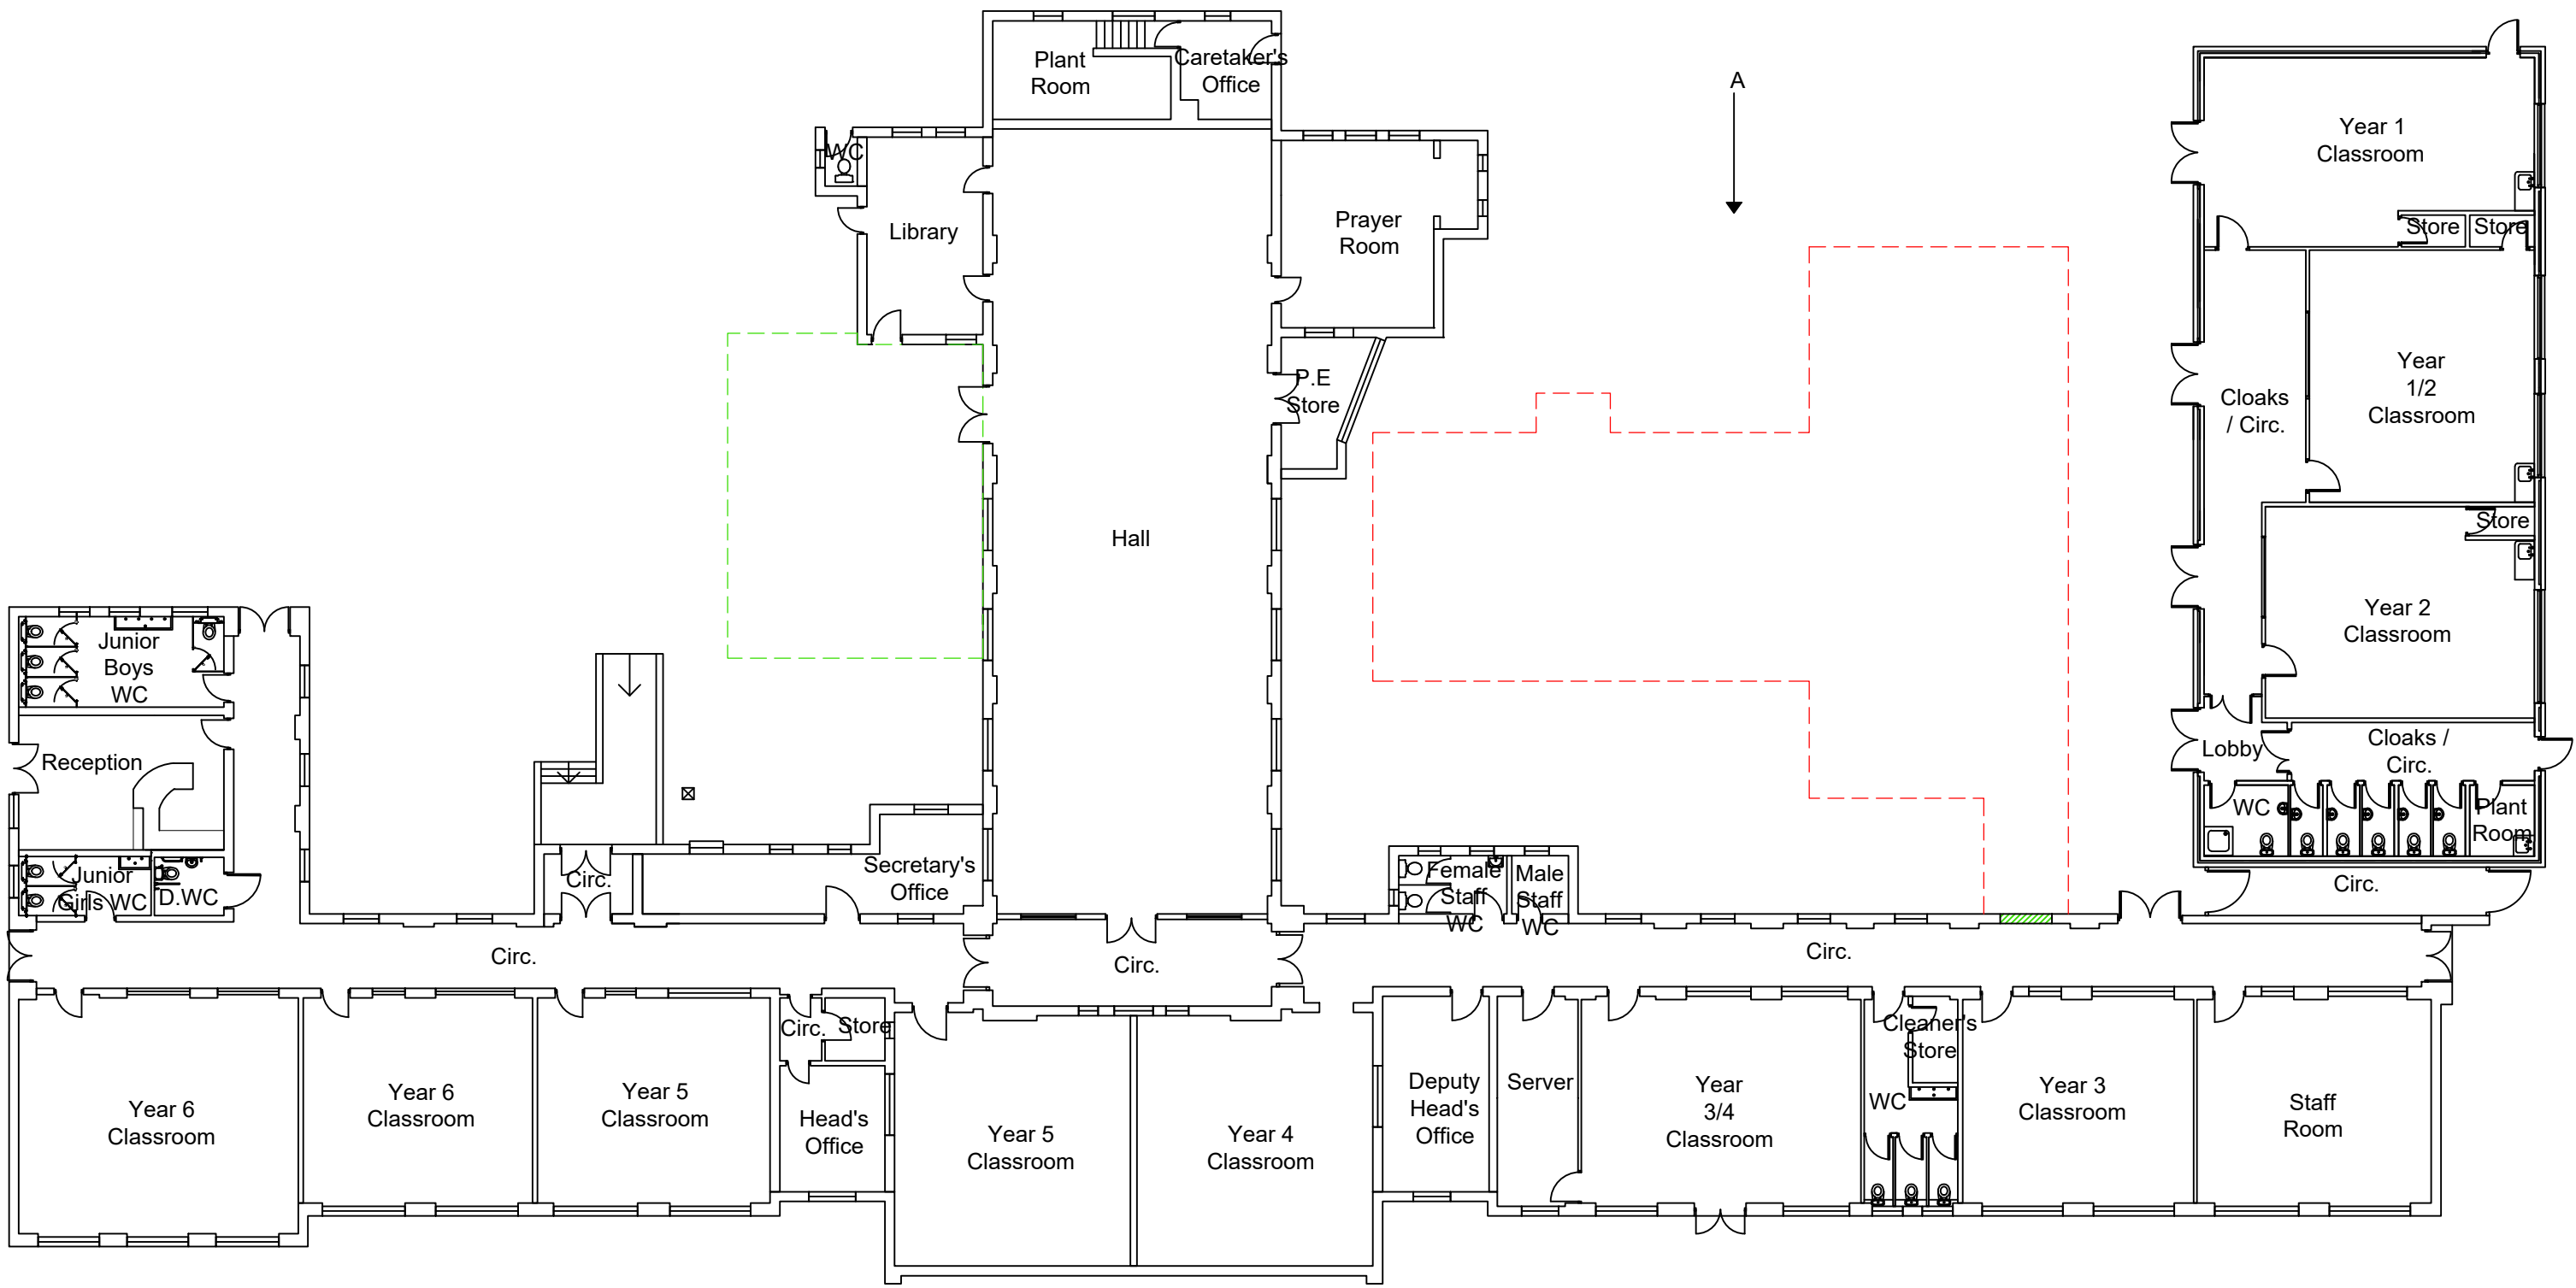

REVISION		DESCRIPTION		DATE	
--		PLANNING			MAR 23
SCALE		1:200			
ORIGINAL SIZE		A1			
		DRAWN		TI	
		CHECKED		MB	
		APPROVED		MB	
				MAR 23	
This drawing is copyright and may not be reproduced or made use of unless expressly agreed by M Bradbury Consulting Ltd					
CLIENT					
St. Margaret Mary's RC Primary School St. Margaret's Road New Moston Manchester M40 0JE					
PROJECT					
Demolition of Existing Pre-Fab Concrete Kitchen / Dining Structure					
 Bradbury CONSULTING CHARTERED SURVEYORS 59 Wilmslow Road, Handforth, Cheshire, SK9 3EN WEB: www.bradbury-consulting.co.uk TEL: 01625 522 209					
TITLE					
AS EXISTING & PROPOSED FLOOR PLANS					
JOB NUMBER					
2022.013					
DRAWING NUMBER					
PL03					