


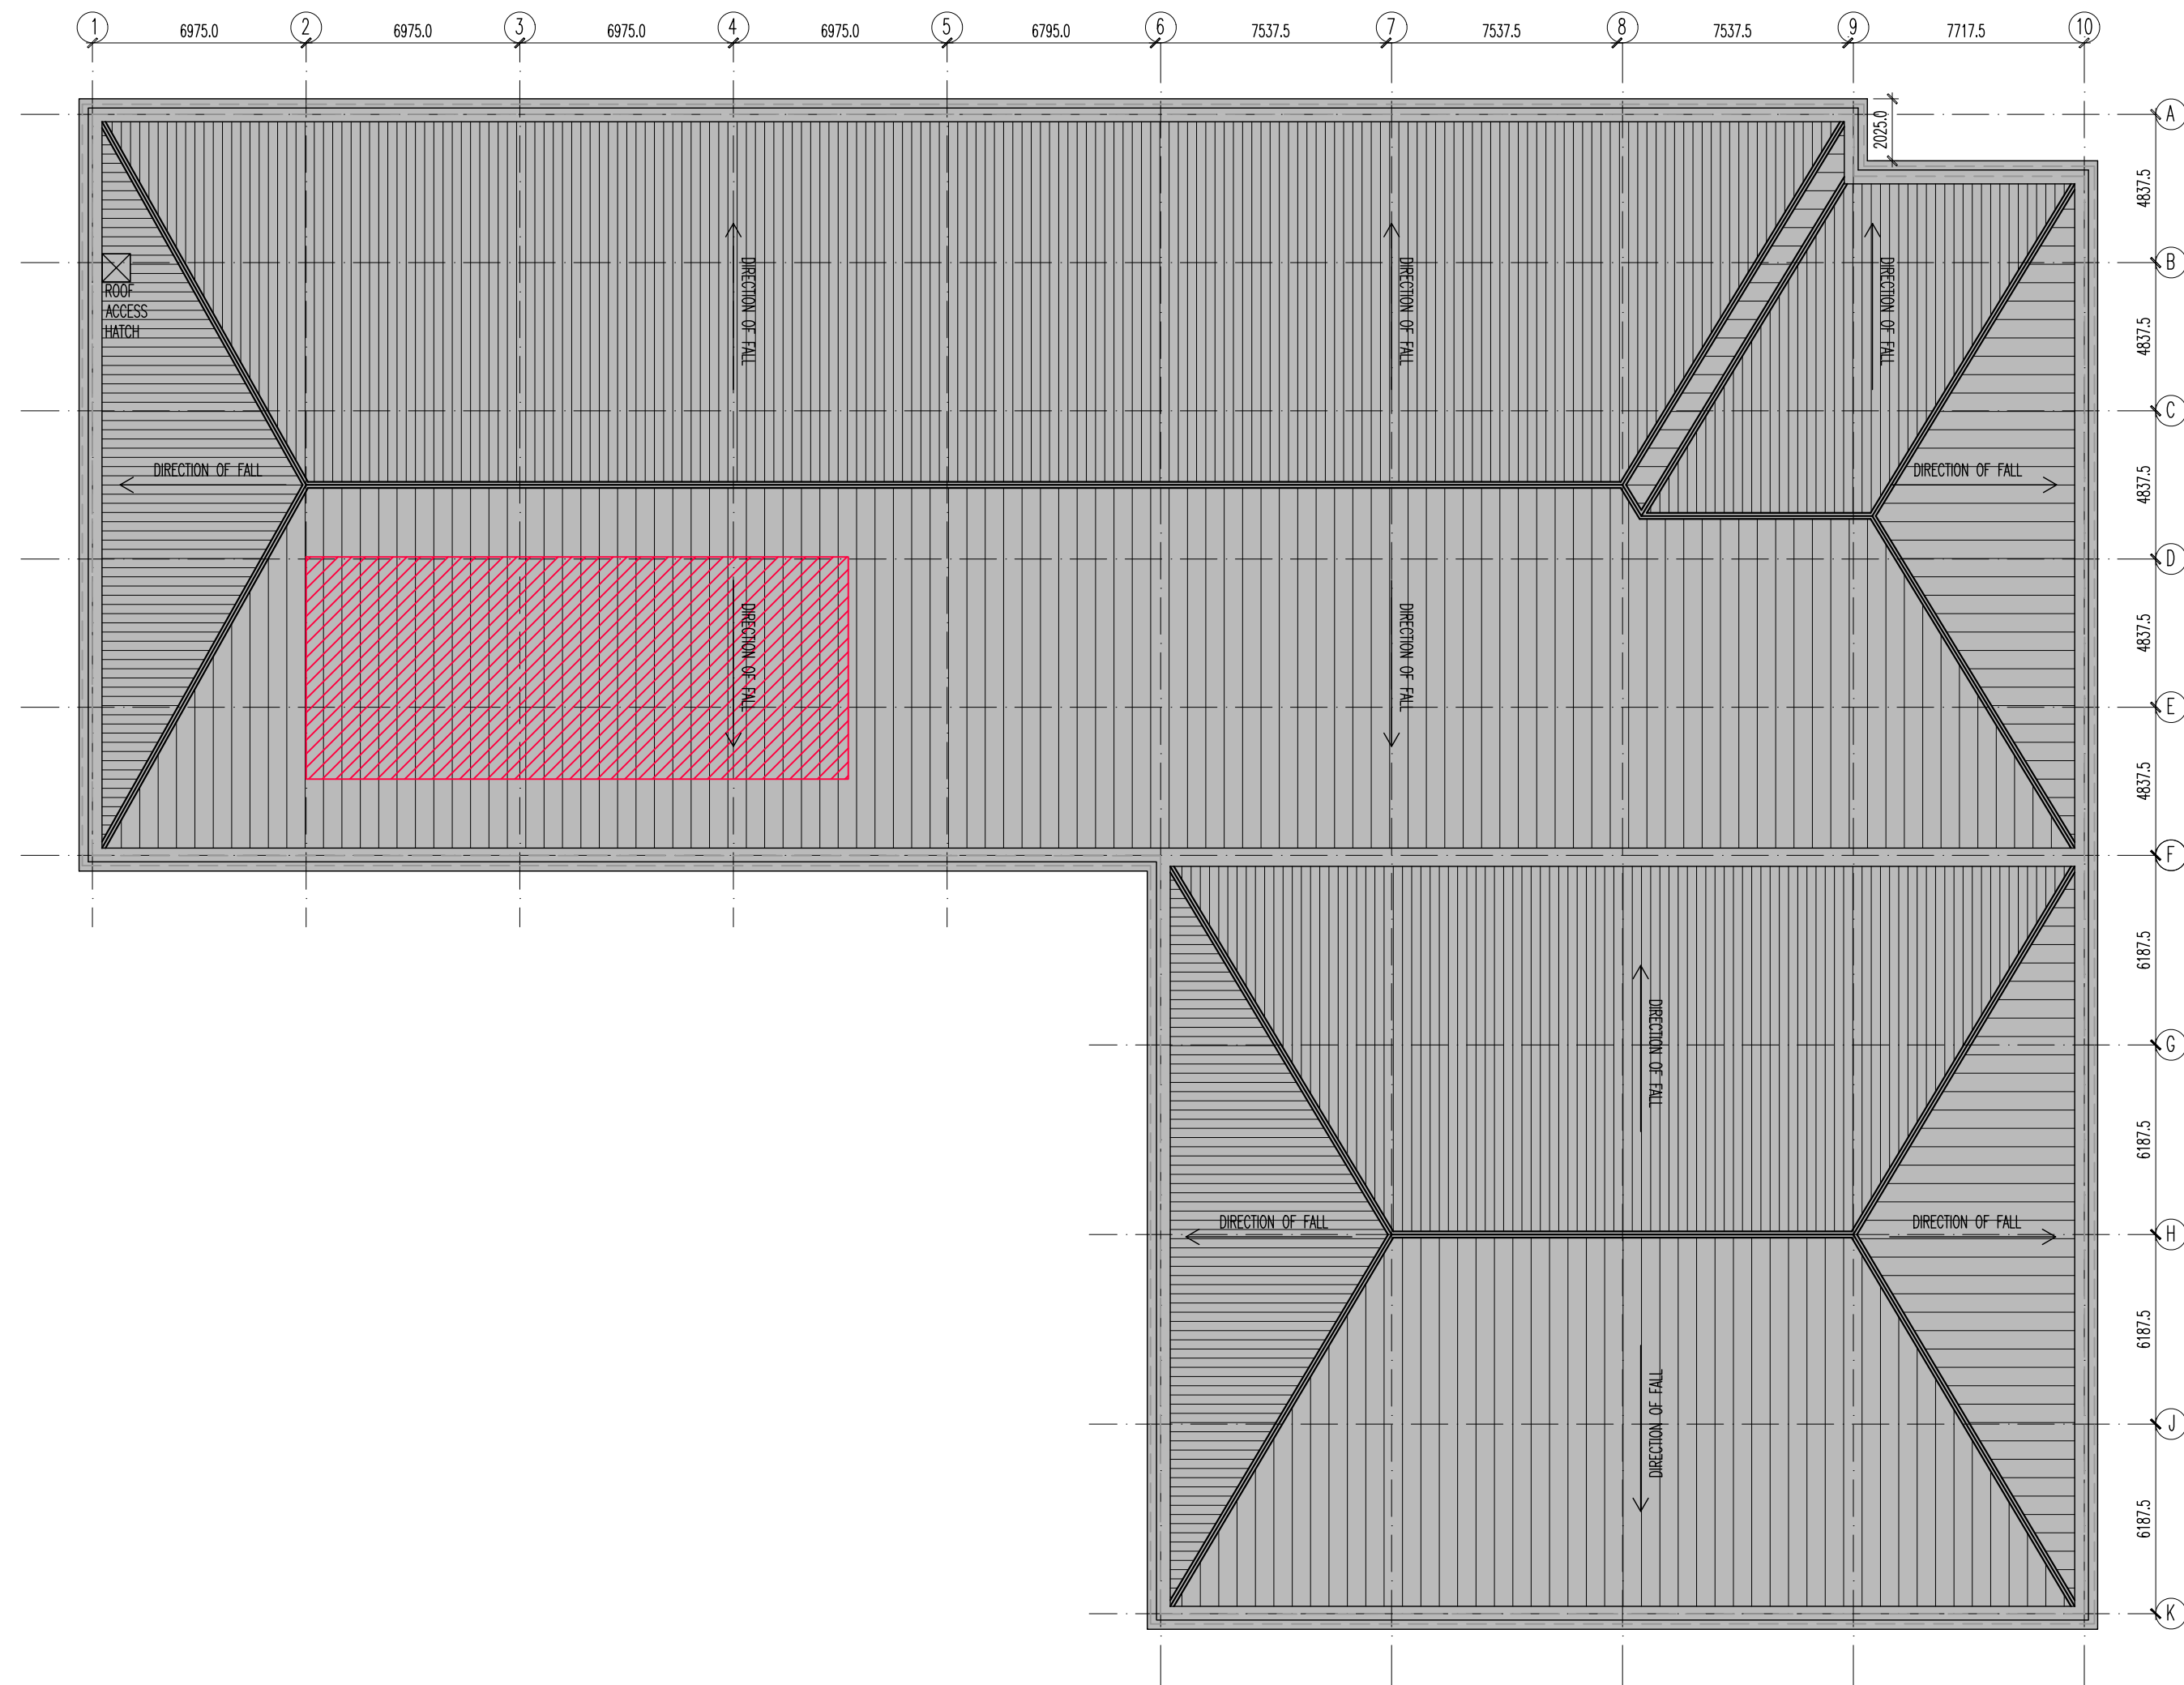

SPECIFICATION:

ROOF CONSTRUCTION:

TWO DUAL PITCHED & HIPPED ROOFS TO BE PROFILED COMPOSITE METAL CLADDING PANELS. ROOF CLADDING PANELS TO BE KINGSPAN KS1000 RW OR SIMILAR APPROVED, COLOUR GOOSEWING GREY RAL 080 70 05. ROOF TO BE CONCEALED BEHIND PARAPET WALL CONSTRUCTION, INNER PARAPET WALL FORMED USING TRAPEZOIDAL INSULATED CLADDING PANEL, COLOUR GOOSEWING GREY RAL 080 70 05.

PHOTOVOLTAICS:

 PV ZONE – 37no.

NB. MATERIALS SUBJECT TO SIMILAR APPROVED BY CLIENT.

B	UPDATED NORTH EAST CORNER	06.09.23	LT	GB
A	ROOF PROFILE UPDATED	02.11.22	DC	GB
Rev	Description	Date	By	Chk

Status	Purpose for Issue		
Planning ☒	Tender ☐		
Construction ☐	As Built ☐	PLANNING	

Client
STORAGE WORLD

Contract
PROPOSED WORKS
STORAGE WORLD, AMBROSE STREET,
MANCHESTER

Drawing
PROPOSED ROOF PLAN



macintosh house
4a cambridge street
manchester m1 5gg
tel: 0161 236 0999
fax: 0161 236 0404
mail@bate-taylor.co.uk

Drawing No. MH1314-10 Revision B
Scales 1:200 @ A2 Date SEPT' 22
Drawn PS Checked GB

This drawing is the copyright of the Architect and may not be reproduced without licence.
DO NOT scale from this drawing.

