



SHIP CANAL HOUSE, MANCHESTER

BASEMENT BIKE STORE/ CHANGING FACILITIES - CEILING & LIGHTING LAYOUT


This drawing is the property of bluesky Design and must not be copied or otherwise reproduced. All dimensions must be checked on site before commencing work. This drawing was produced using AutoCAD 2019.

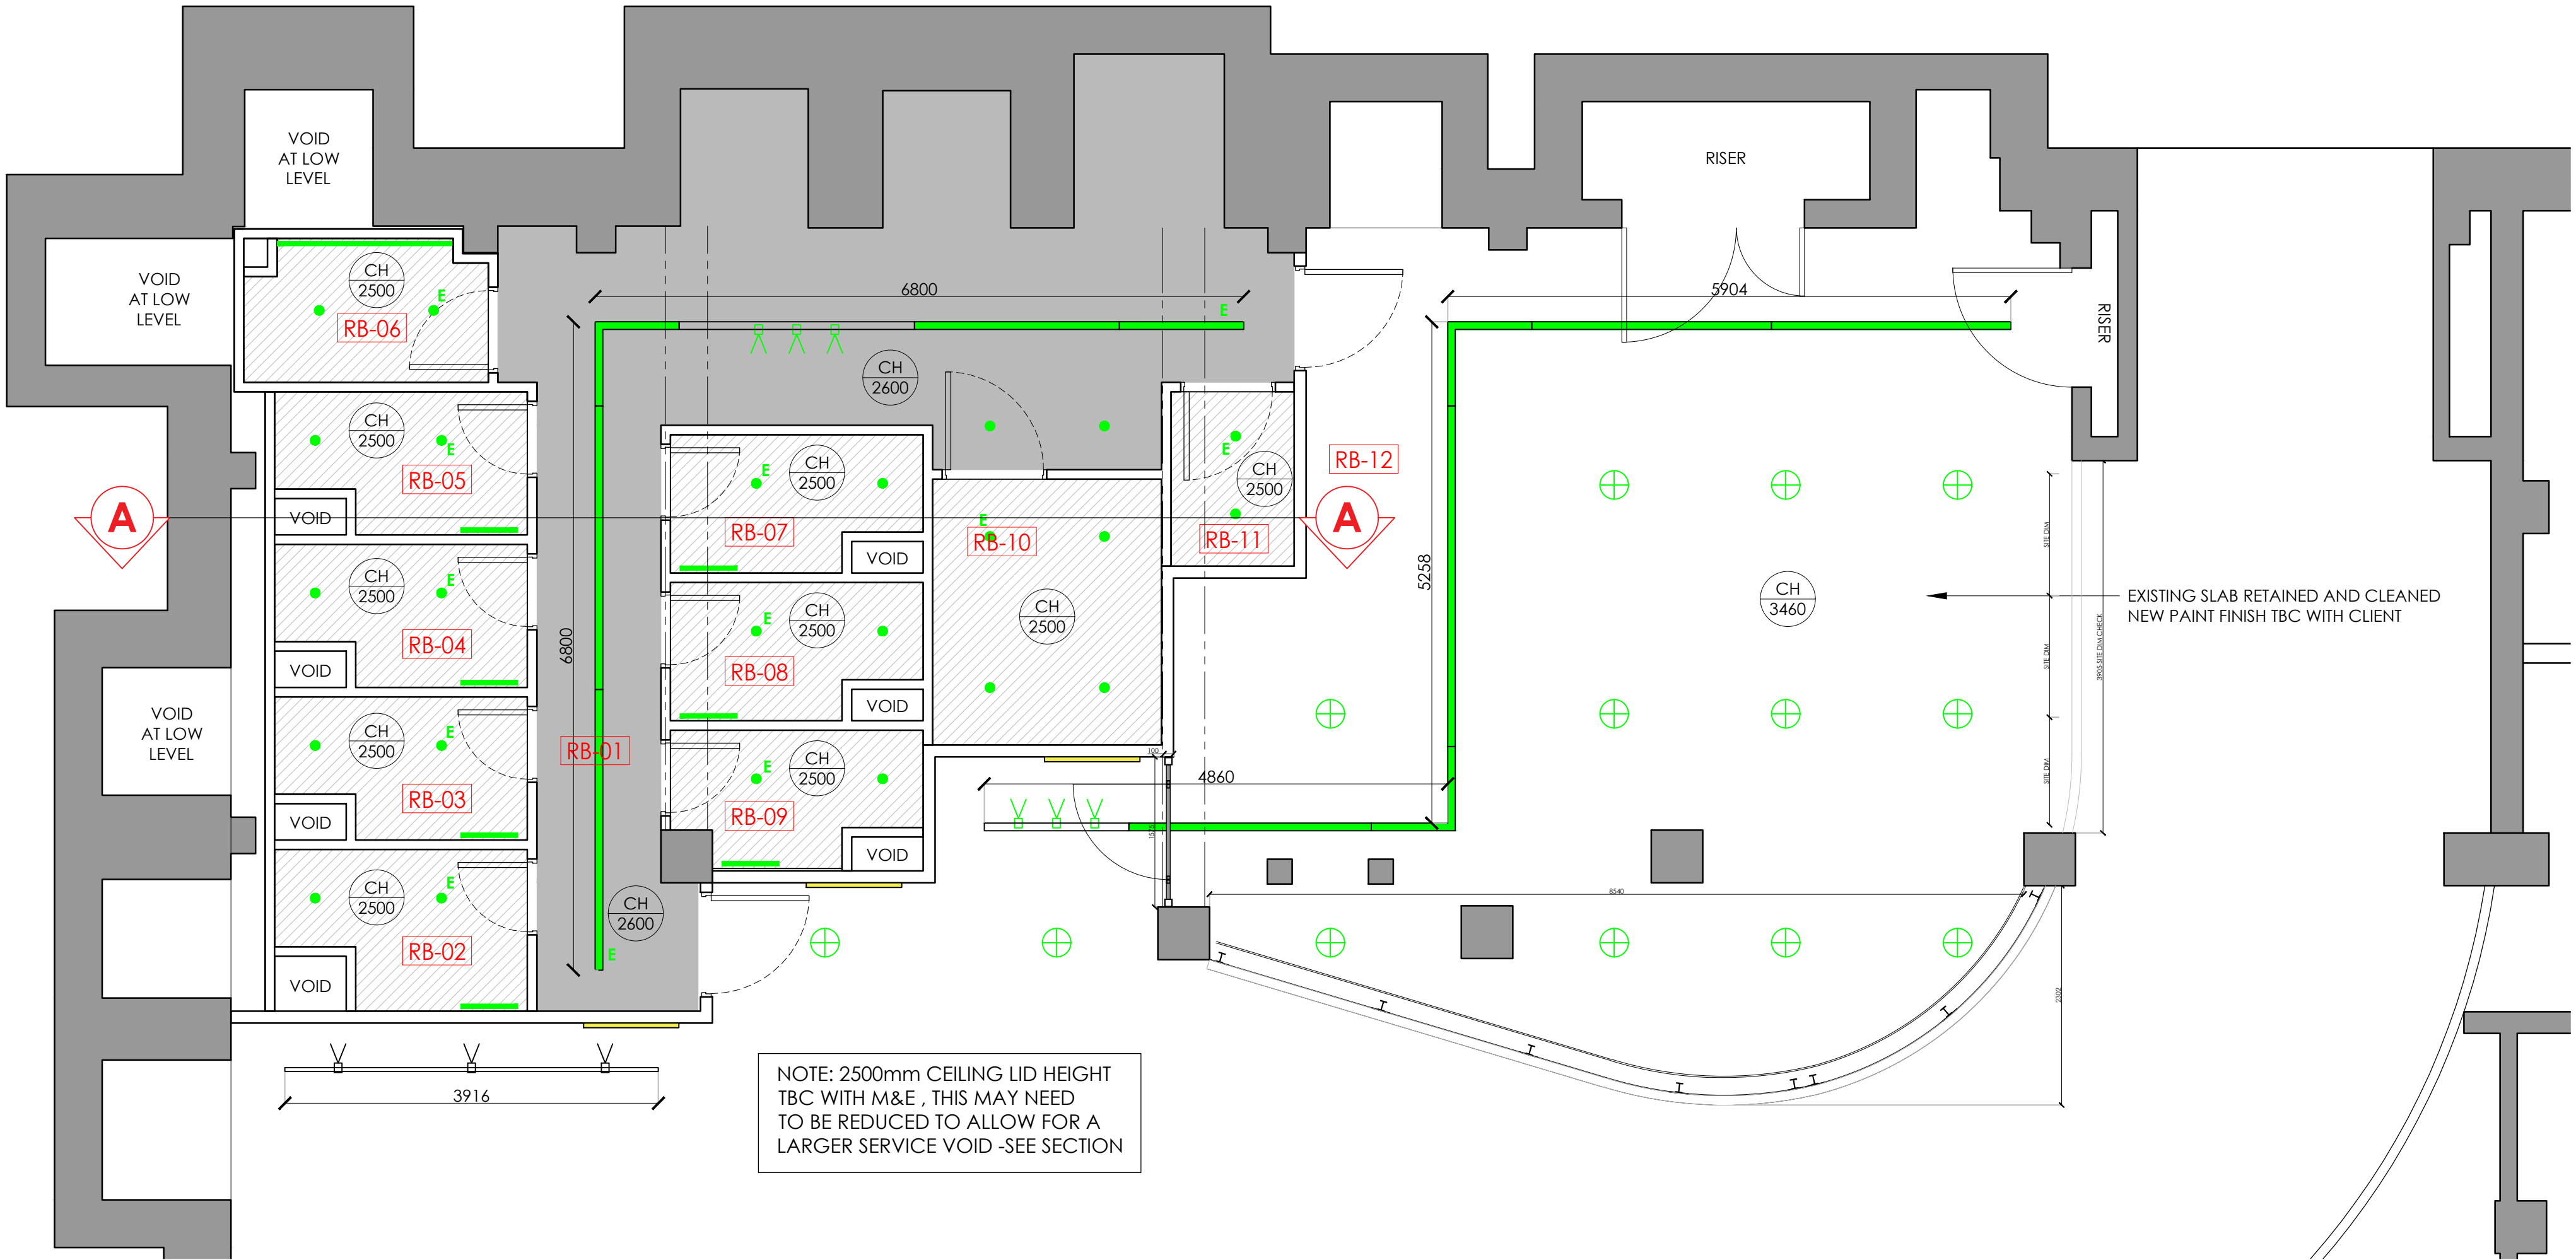


CEILING KEY

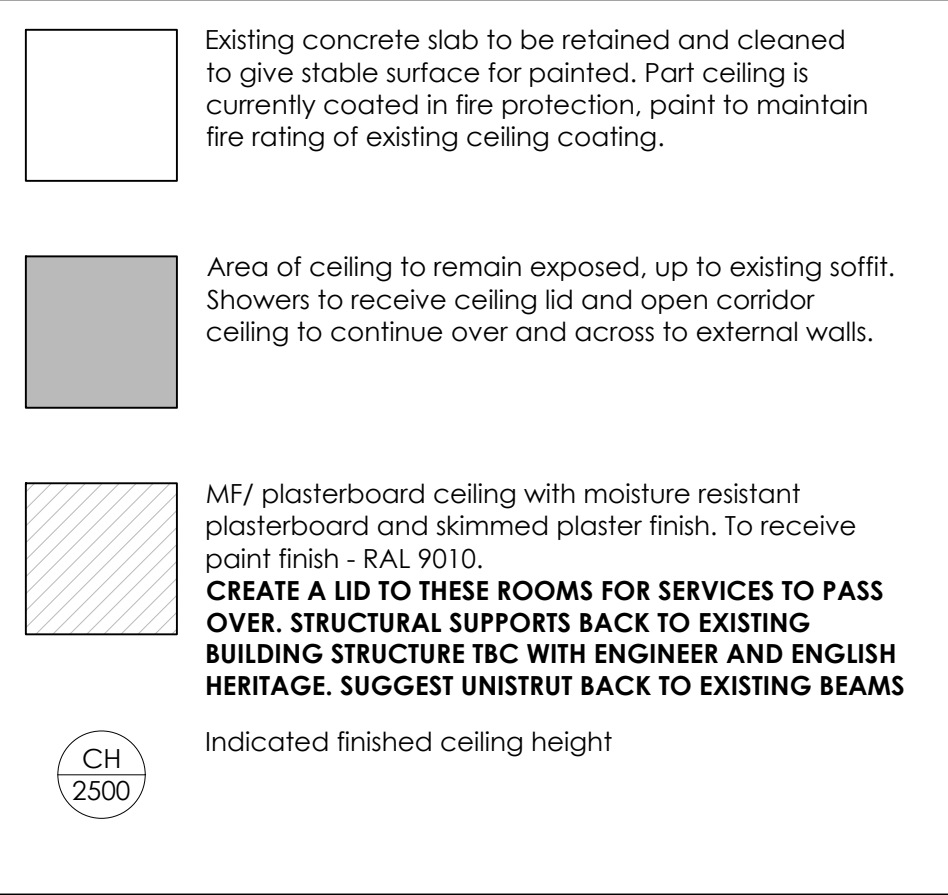

LIGHTING KEY

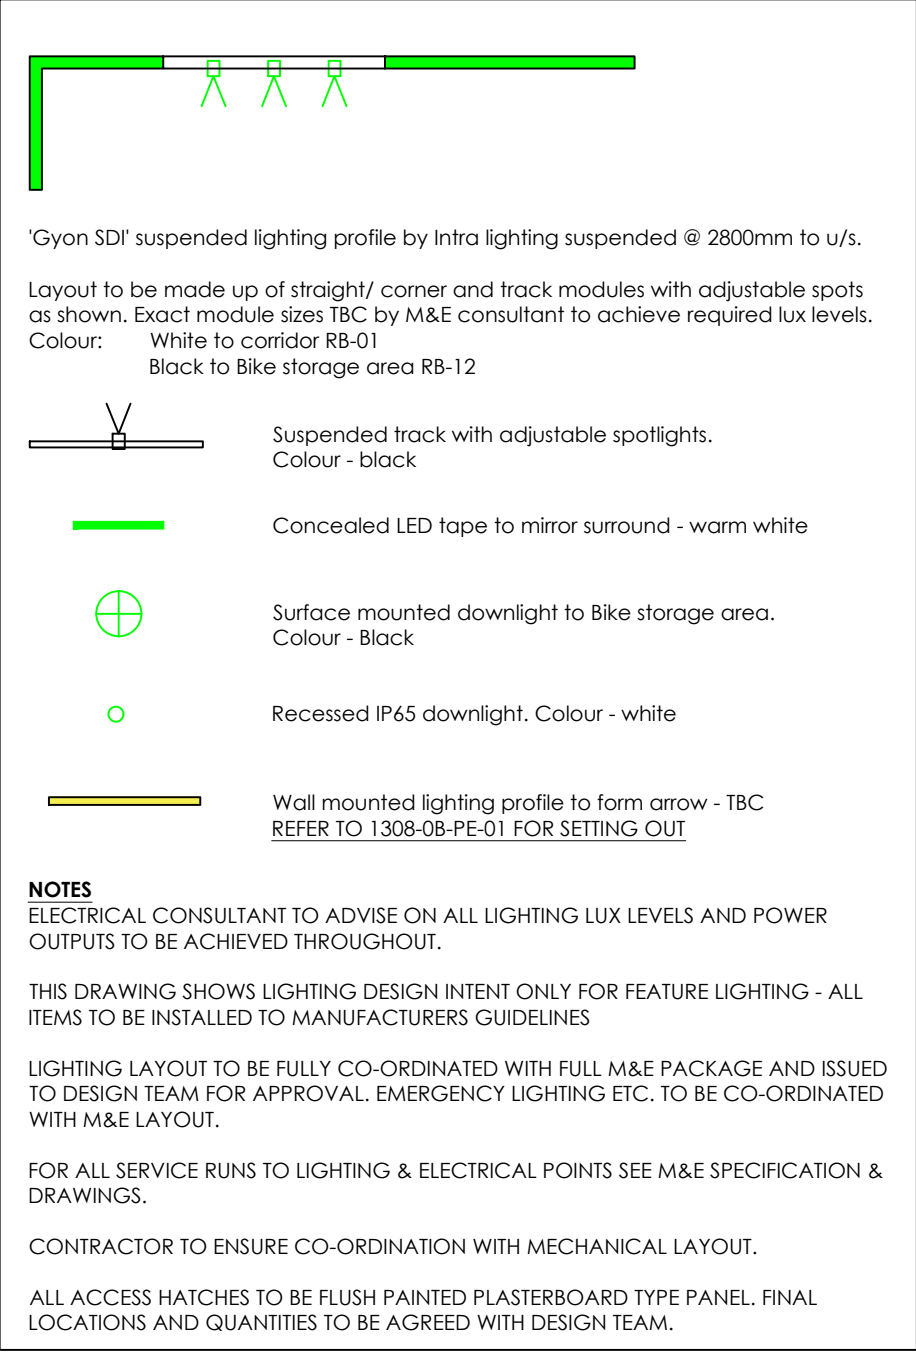

Rev	Date	Description	Initials
F	22.08.23	WC LAYOUT AMENDED WITH NO STUD FIXINGS INTO EXISTING BUILDING FABRIC. VENTILATION TO NICHES HIGHLIGHTED IN CROSS SECTION WITH CEILING LIDS	PB
E	21.07.23	CORRIDOR AREAS TO BE EXPOSED PLASTERBOARD CEILING REMOVED	PB
D	27.06.23	SECTION THRU CHANGING ROOM CEILINGS ADDED. CEILING HEIGHTS AMENDED	PB
C	21.06.23	GA CHANGE-DRYING ROOM REDUCED	PB
B	13.12.22	HERITAGE ISSUE	ST
A	05.12.22	CEILING HEIGHTS REVISED ISSUED FOR TENDER	ST

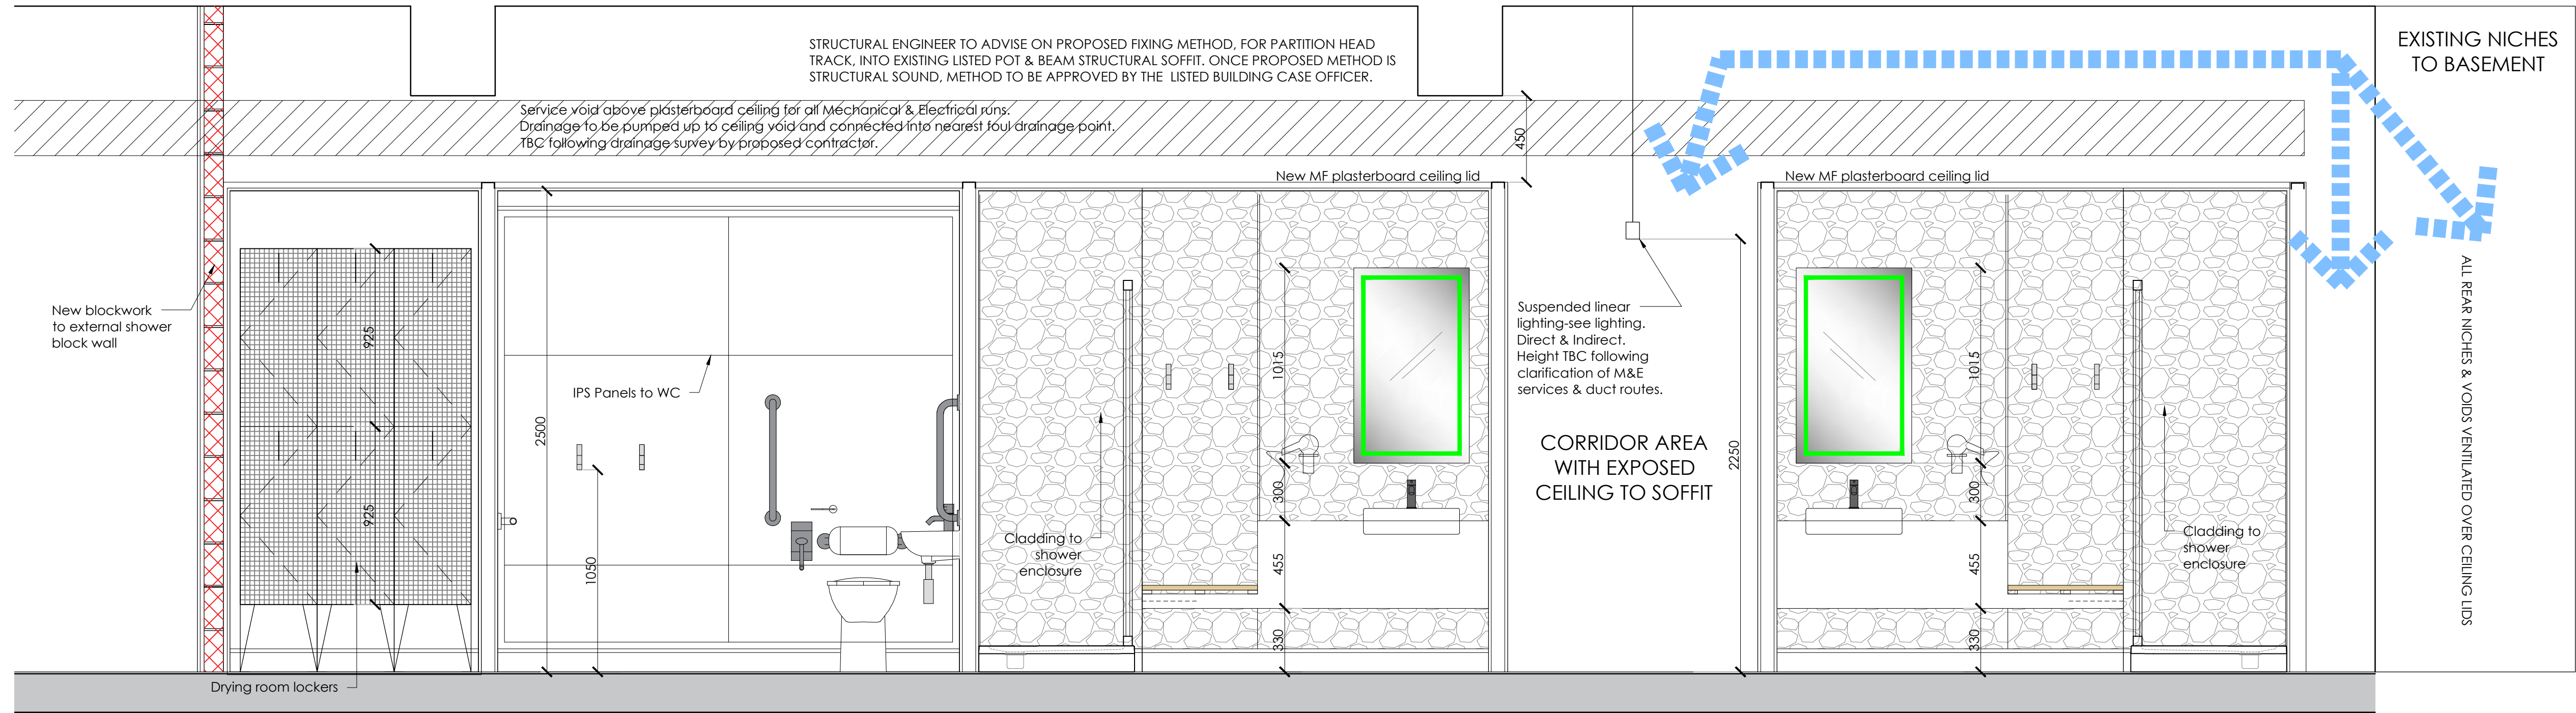

FOR COMMENT

Client:	GROSVENOR
Project:	SHIP CANAL HOUSE CAT A REFURBISHMENT
Address:	KING STREET MANCHESTER
Drawing Title:	BASEMENT CEILING & LIGHTING LAYOUT
Date:	25.11.2022
Project Number:	1308
Scale:	1:50@A1
Drawn by:	ST
Drawing Number:	1308-0B-CL-01F

SECTION AA - THROUGH SHOWERS & CHANGING ROOM FACILITIES - SCALE 1:20