





PROPOSED FRONT ELEVATION

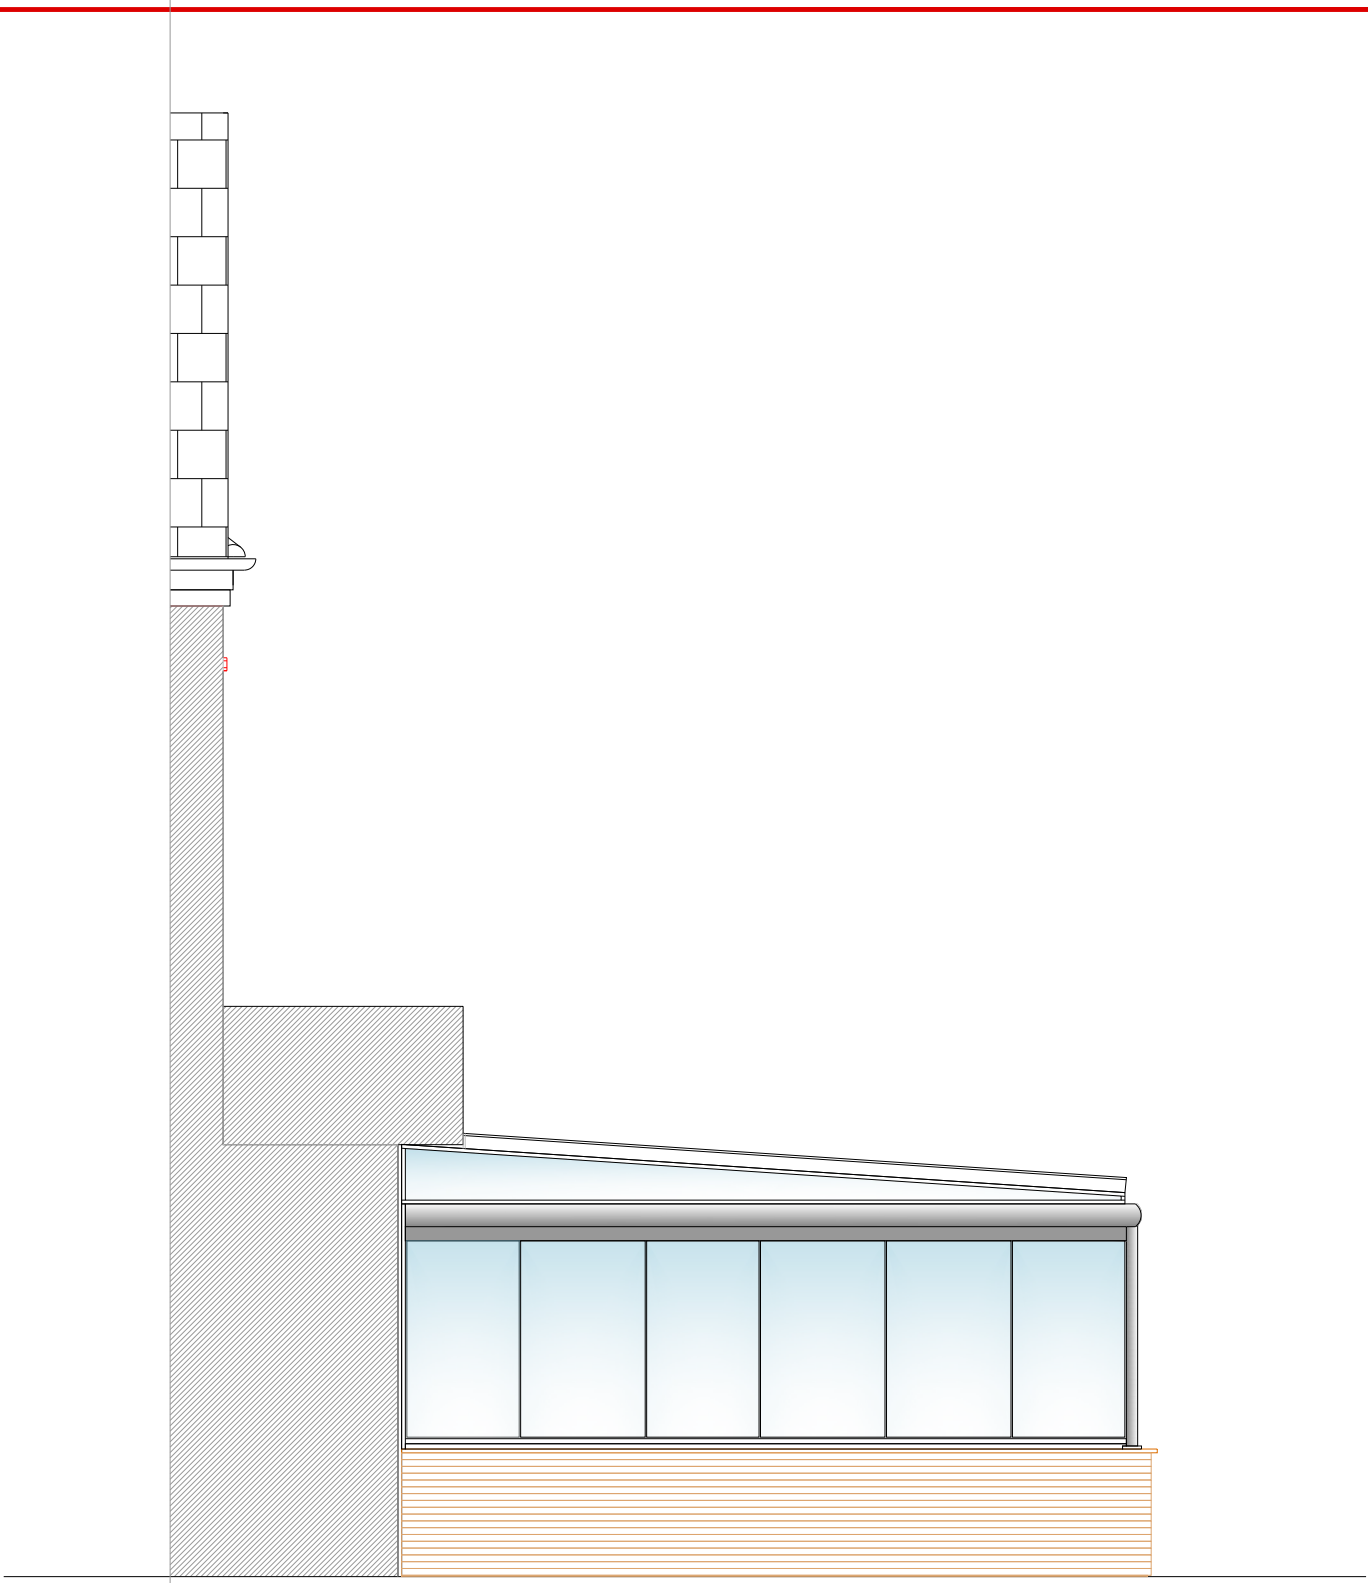

PROPOSED SIDE ELEVATION



PROPOSED SIDE ELEVATION

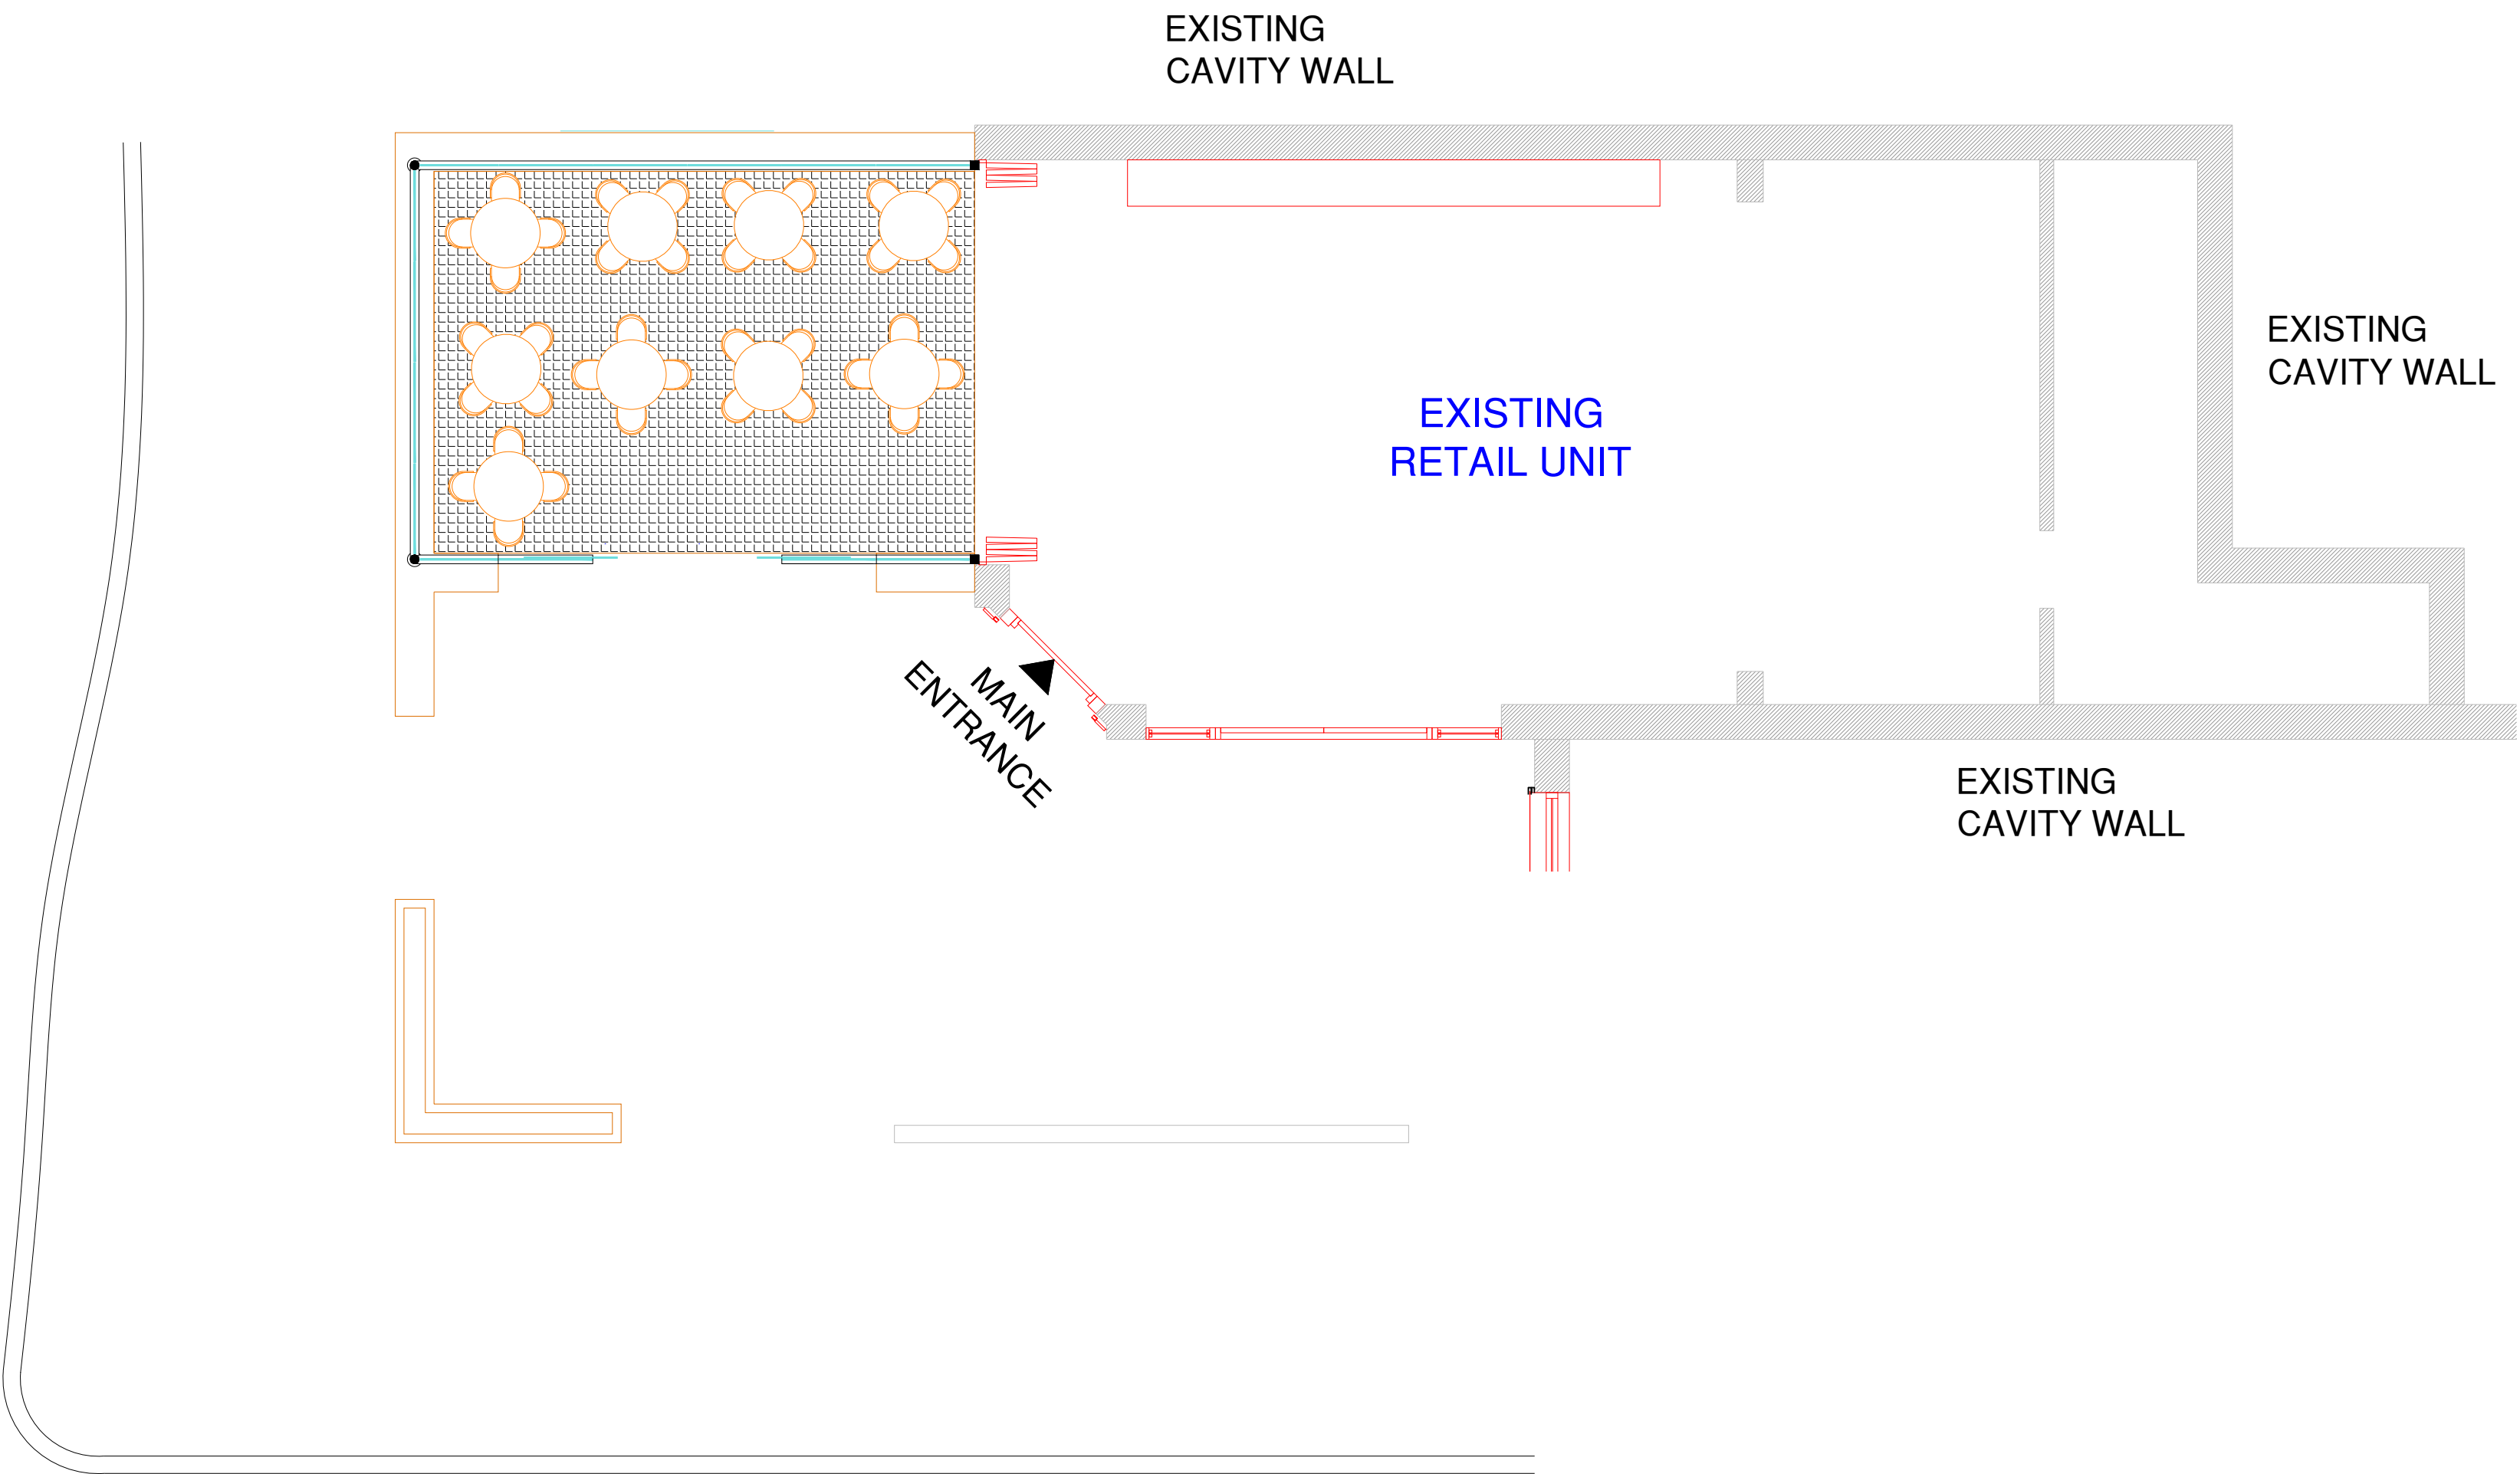

PROPOSED GROUND FLOOR PLAN

Notes:

NOTES

REV:	DESCRIPTION:	BY:	DATE:

CLIENT NAME:

HASSAN
109A MANCHESTER ROAD,
CHORLTON CUM HARDY,
M21 9GA

PROJECT NAME:

PROJECT QASIS
ERECTION OF PROPOSED CANOPY.

DRAWING TITLE:

PROPOSED PLAN AND ELEVATIONS

ARCHITECT:

MR REUBEN RAMELIZE
BOX LIVING
109B MANCHESTER ROAD, CHORLTON,
MANCHESTER, M21 9GA

SCALE:

1:50

SHEET SIZE:

A1

SHEET NO:

01

PROJECT NO:

2024/00

STATUS:

PLANNING ONLY

DRAWN:

REUBEN

CHECKED:

checked

DATE:

FEB 2024

REVISION:

--

DRAWING NO:

A1/01

BOX LIVING

BUILDING CONSULTANTS

ARCHITECTS

STRUCTURAL ENGINEERS

DEVELOPERS

CONTENT CREATORS

WWW.BOXLIVING.CO.UK