
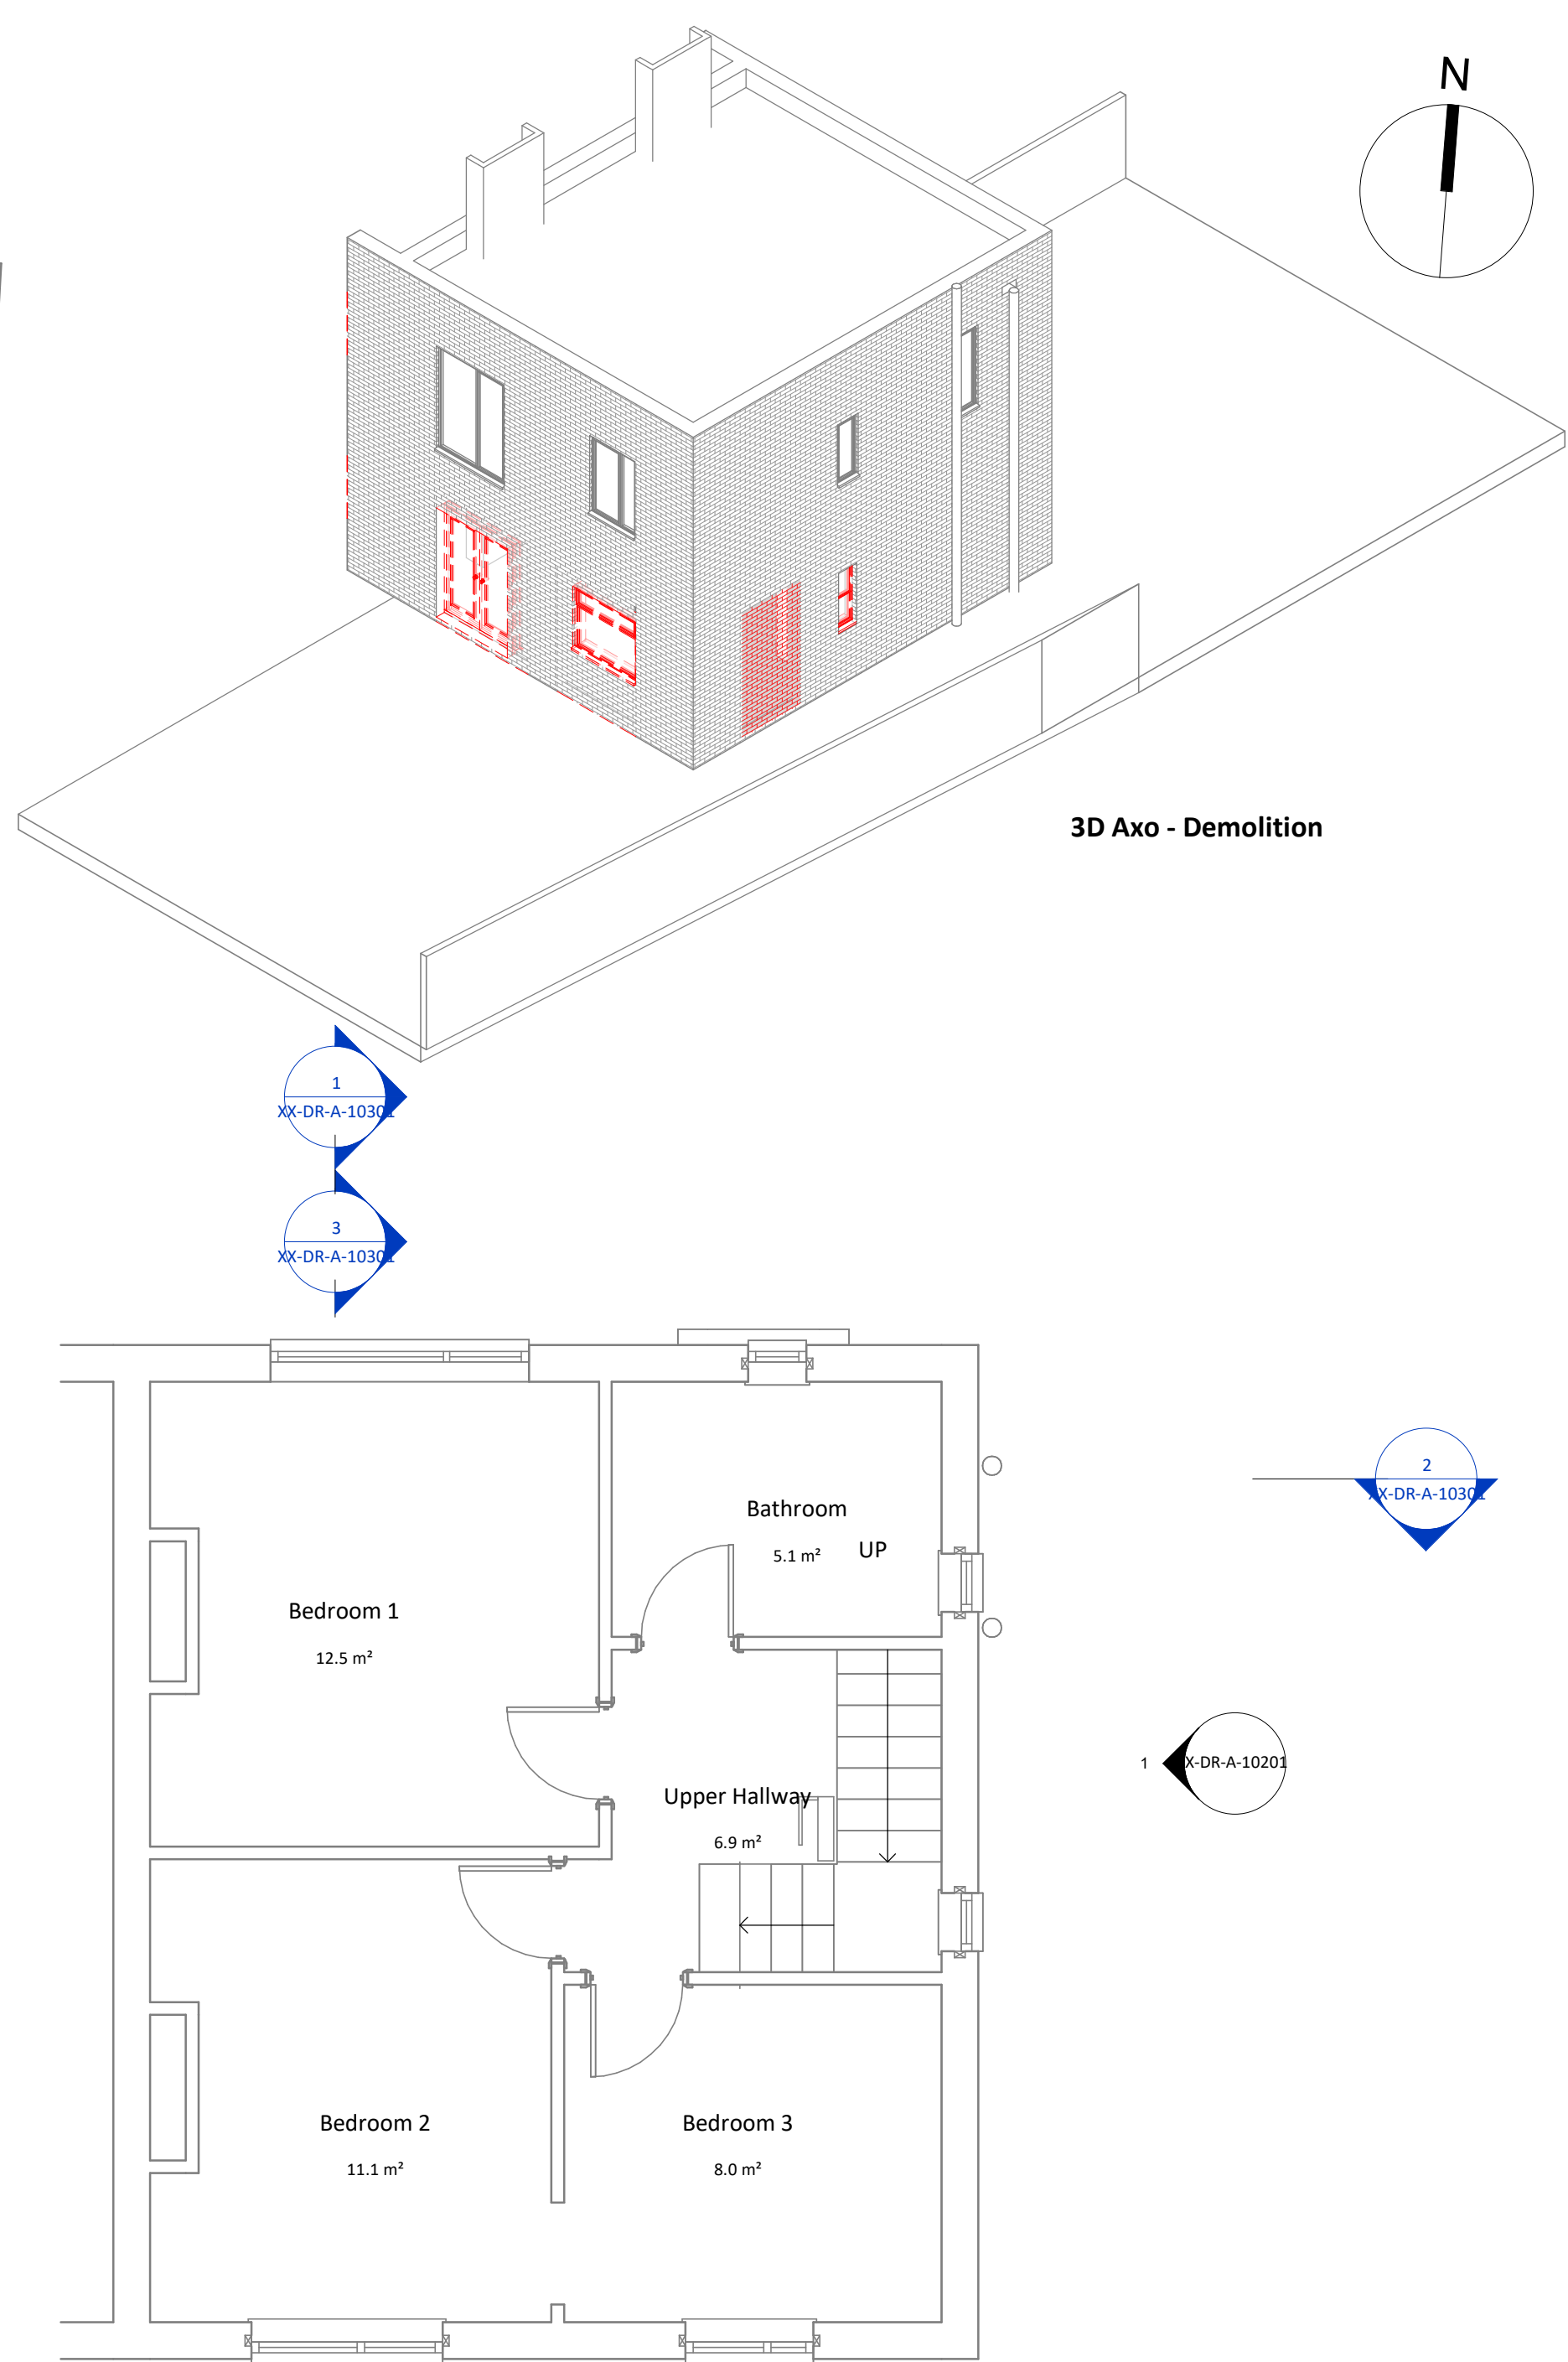
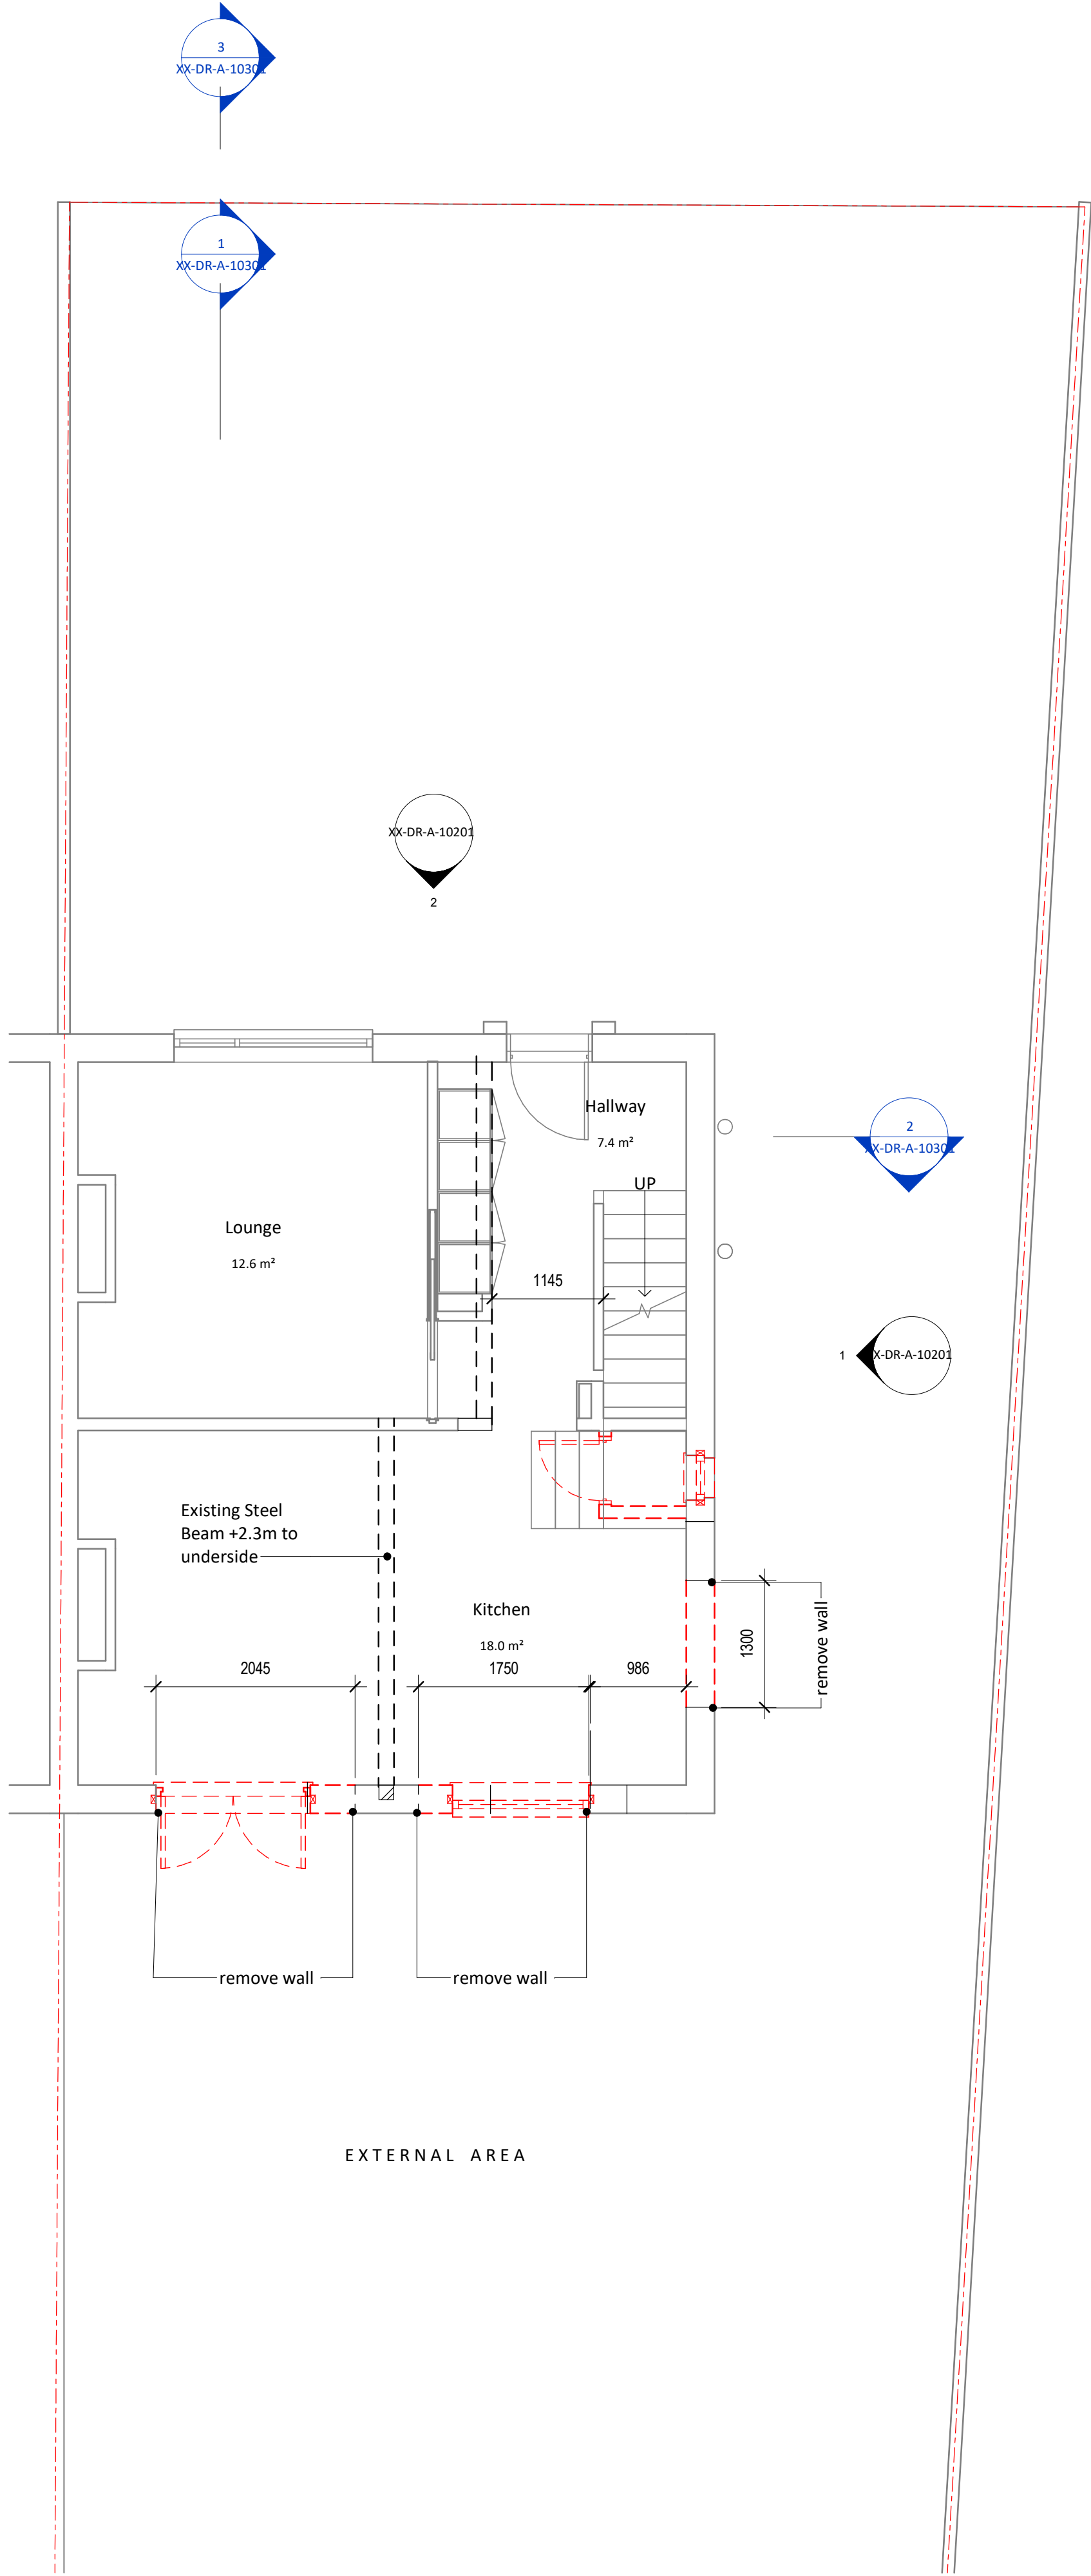


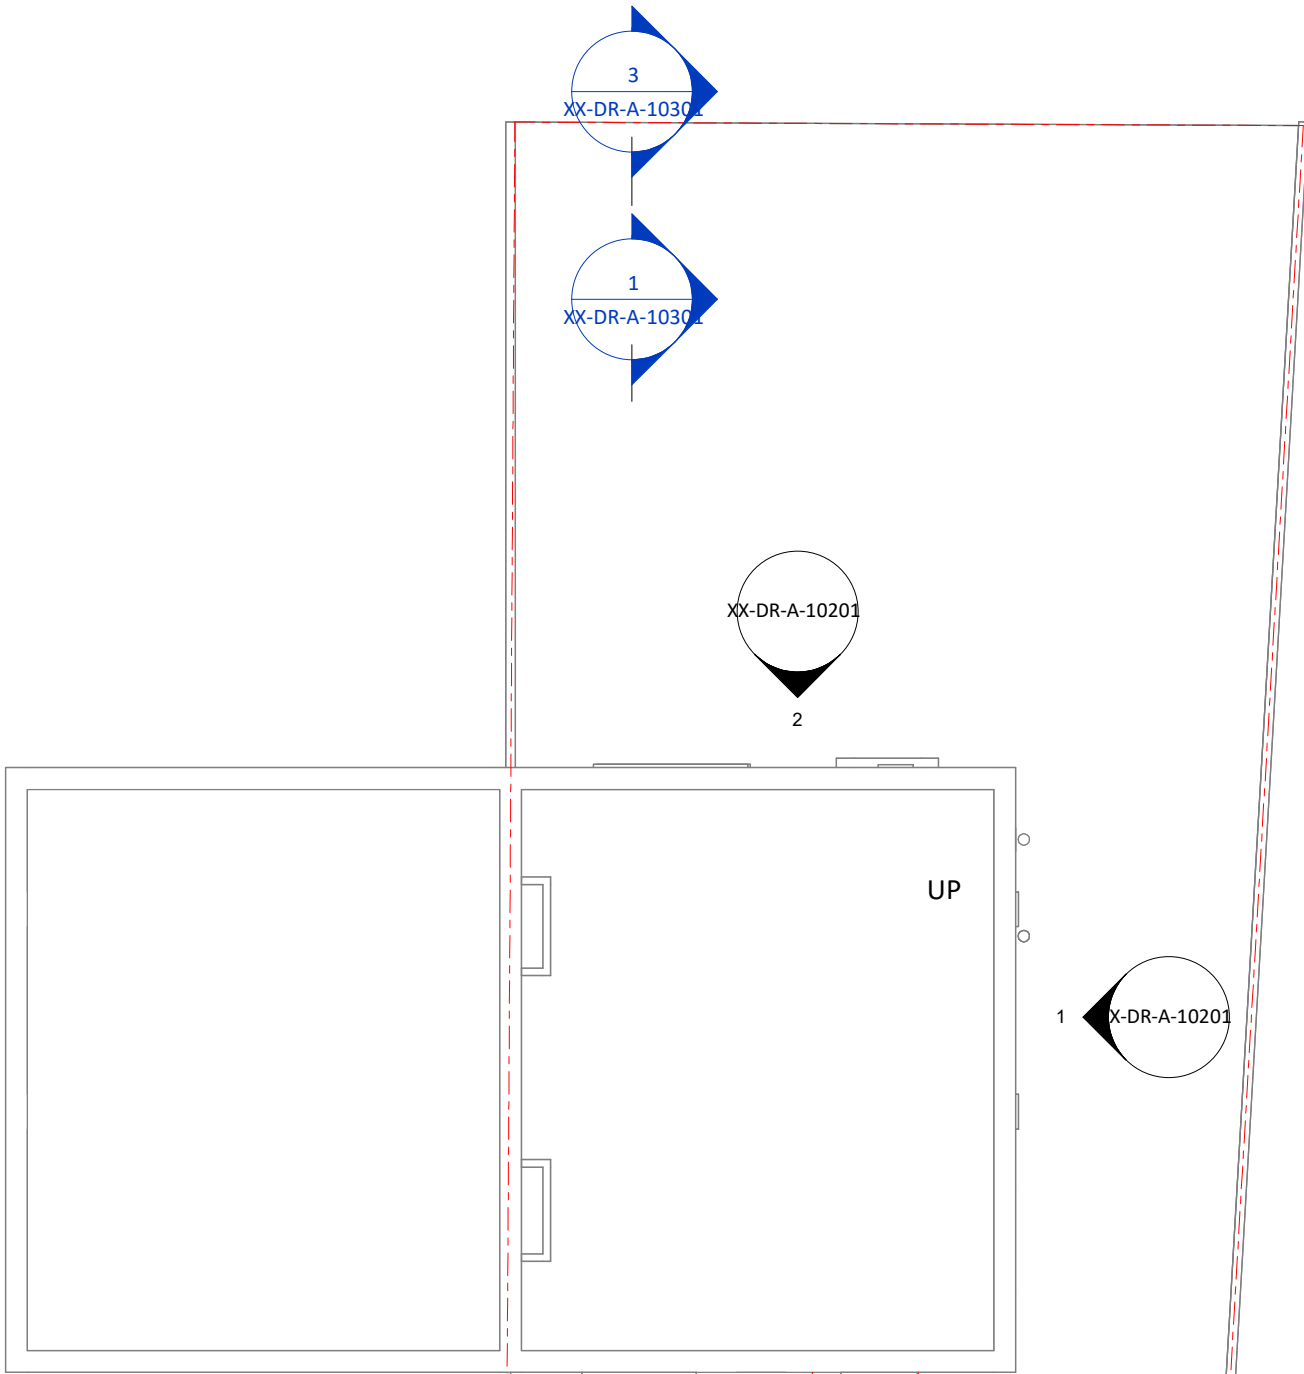

NOTES
All dimensions and levels to be checked on site
Any discrepancies are to be reported to the Designer before any work commences
This drawing shall not be scaled to ascertain any dimensions, work to figured dimensions only
This drawing shall not be reproduced without express written permission from the Designer.

DISCLAIMER
When this drawing is issued in CAD, it is an uncontrolled version issued for information only, to enable the recipient to prepare their own documents/drawings for which they are solely responsible.

SOFTWARE INTEROPERABILITY
Prepared this drawing using Autodesk REVIT Architecture.

The Designer does not accept liability for any loss or degradation of any information held in the drawing resulting from the translation from the original file format to any other file format or from the recipients reading of it in any other programme.

Key Extent of Works

- Boundary of Works
- External Areas

Demolition Key

- Demolition works
- Remove Wall (Plan)
- Remove External Wall (Elevation)
- Remove Internal Wall (Sections)

Note: assume all existing walls are blockwork.

P1	16.02.24	DP	Planning Submission
rev no.	rev date	rev by	description
project			
location			
Employer			

25A Stanley Road

Whalley Range, Manchester

client
HELEN FAIRS

Designers

key plan

drawing title
GA Floor Plans Demolition

Job number	scale @ A1	drawn	KC	checked	DP
203170	1 : 100	rev date	16.02.24		
dwg purpose	status	rev			
Planning	S0	P1			
bim project	origin	zone	level	type	role
HRI-KAD-XX-00-DR-A-10101					

Site Demolition Plan
1 : 100

Ground Floor Level - Demolition Plan
1 : 50

First Floor Level - Demolition Plan
1 : 50