

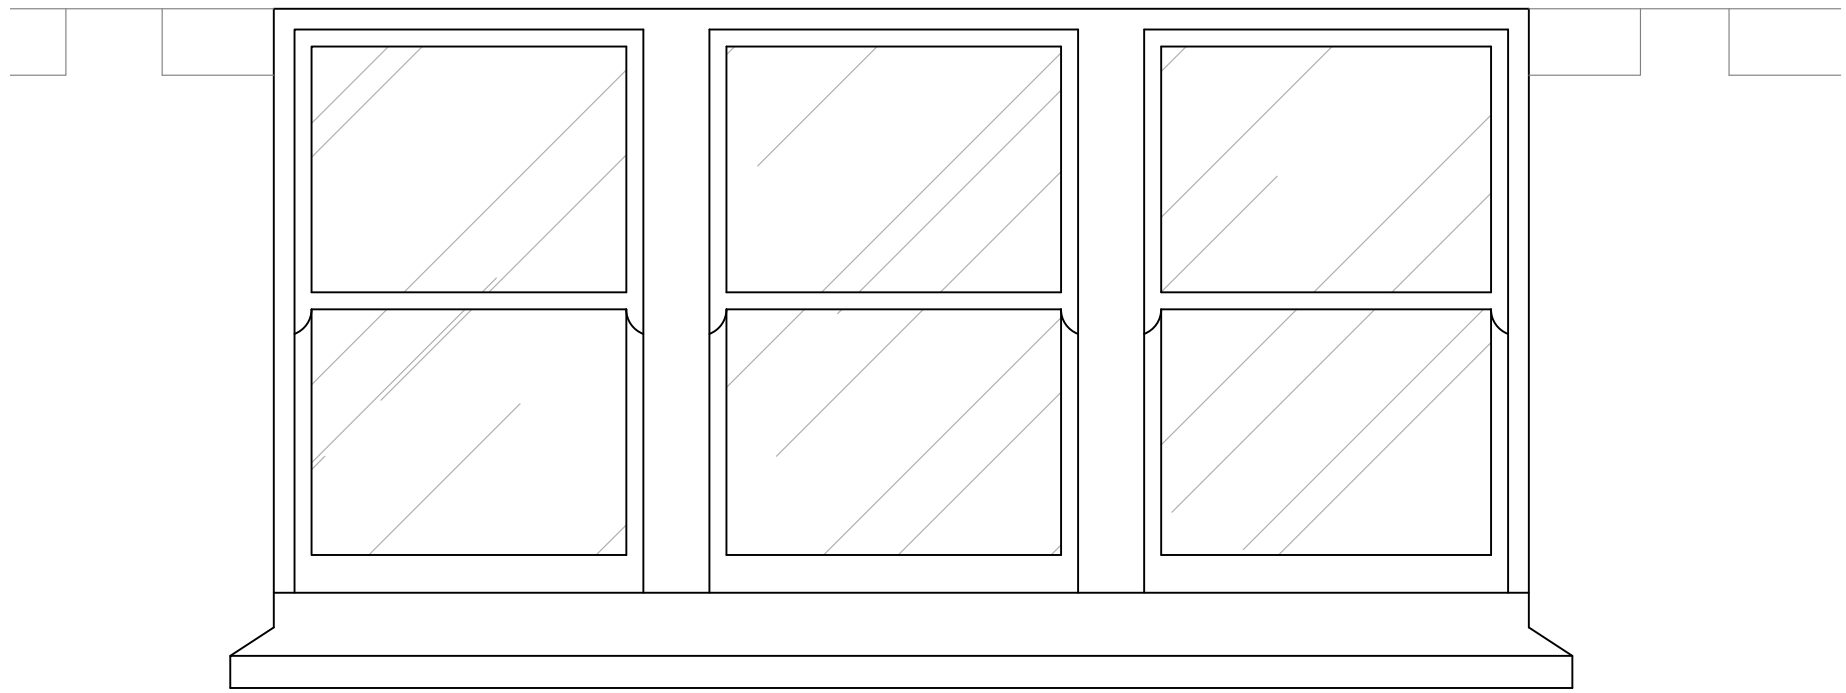


TYPICAL REAR WINDOW
SECTION DETAIL
SCALE 1:5

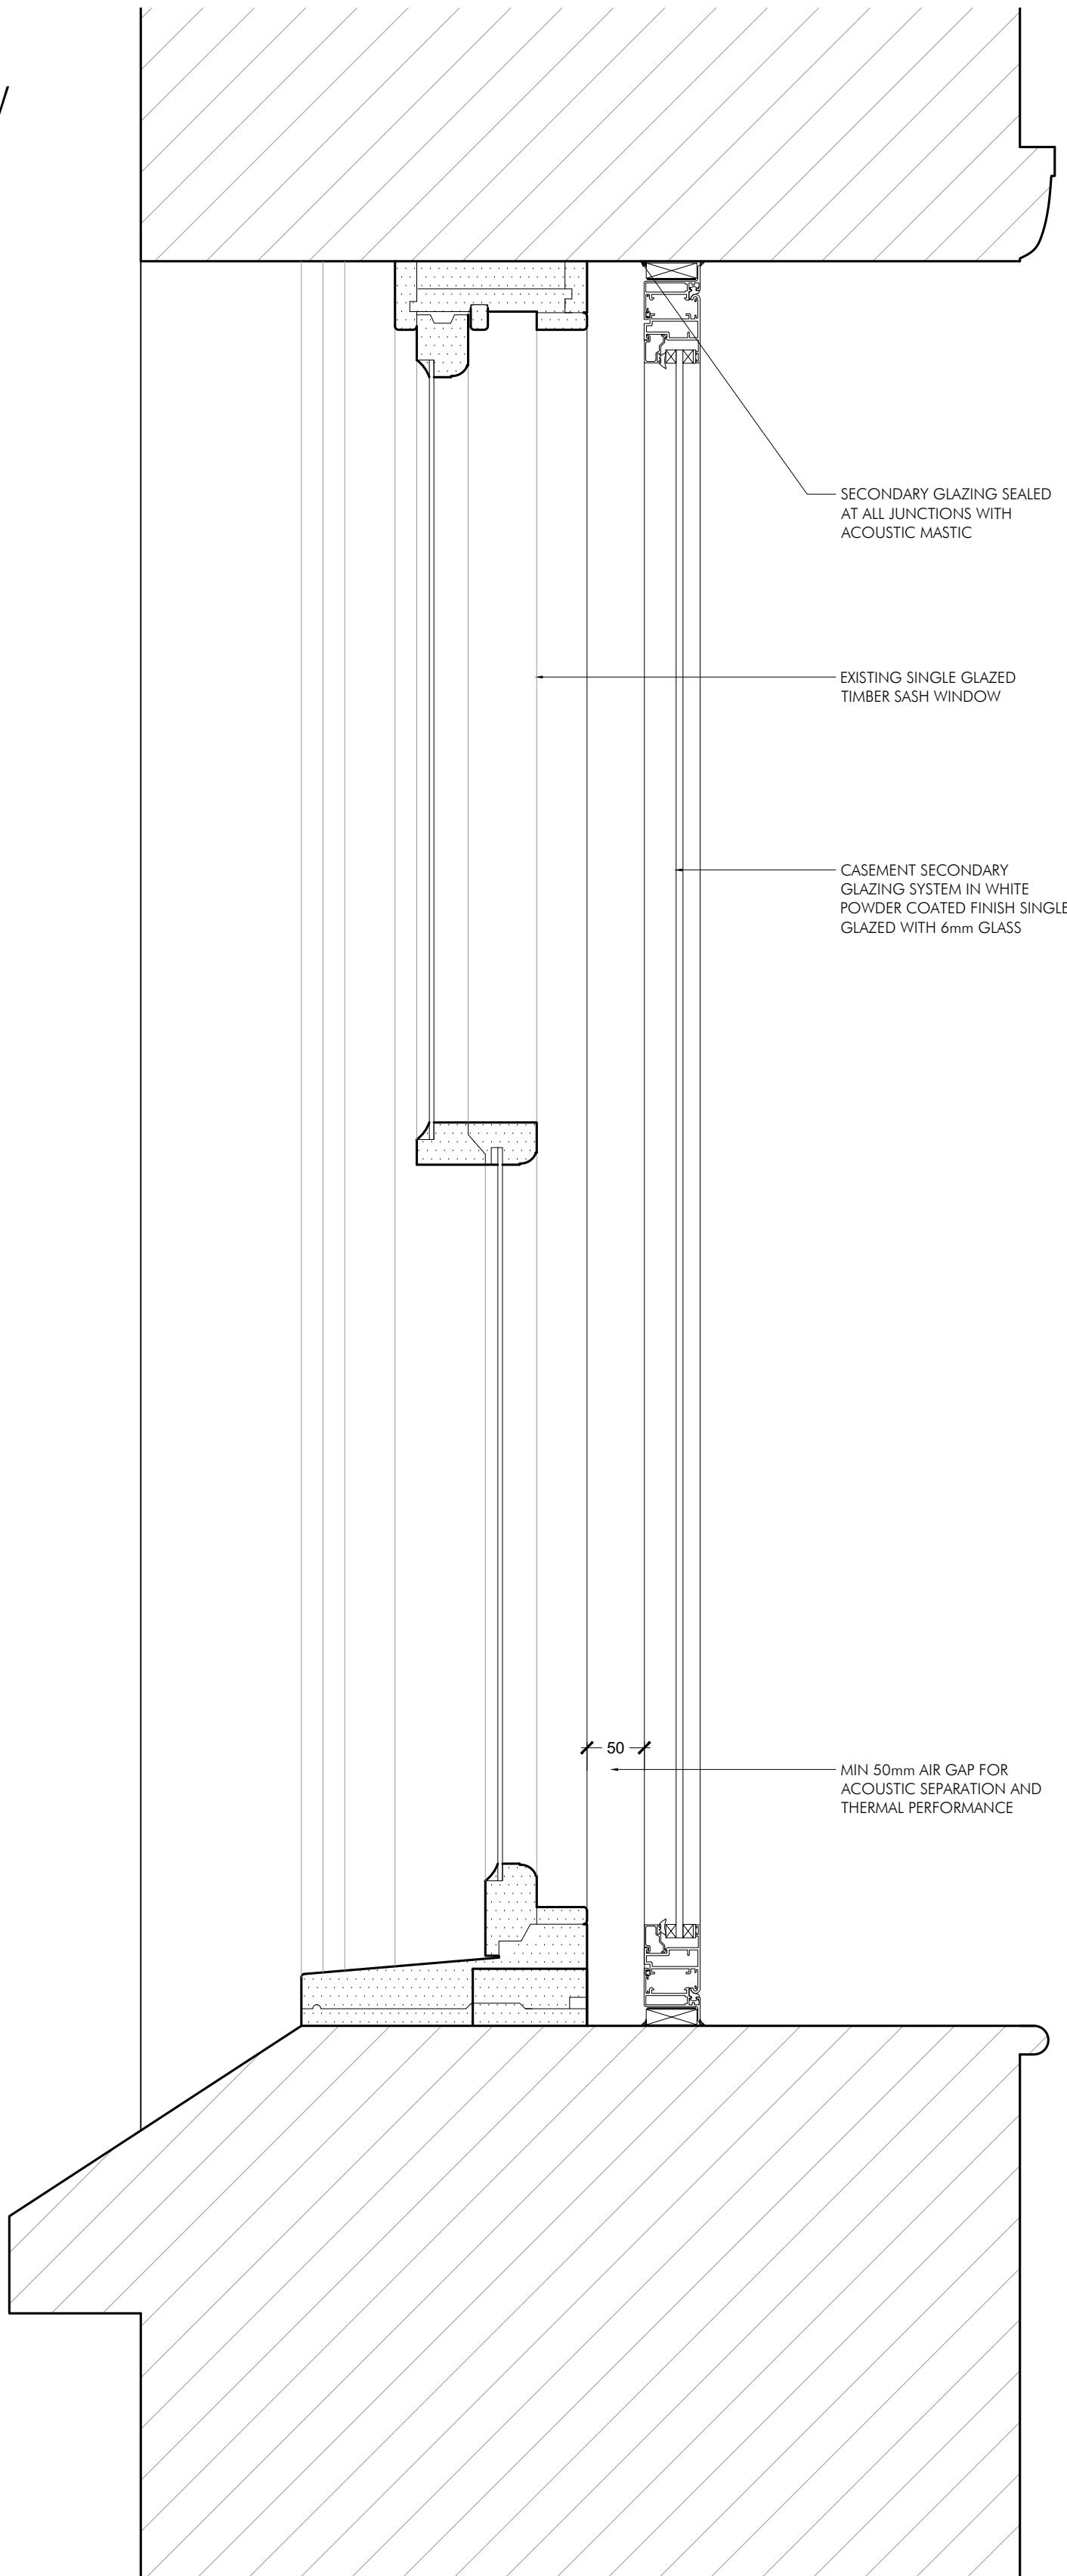


FLOOR FFL


TYPICAL REAR EXTERNAL WINDOW ELEVATION
SCALE 1:20

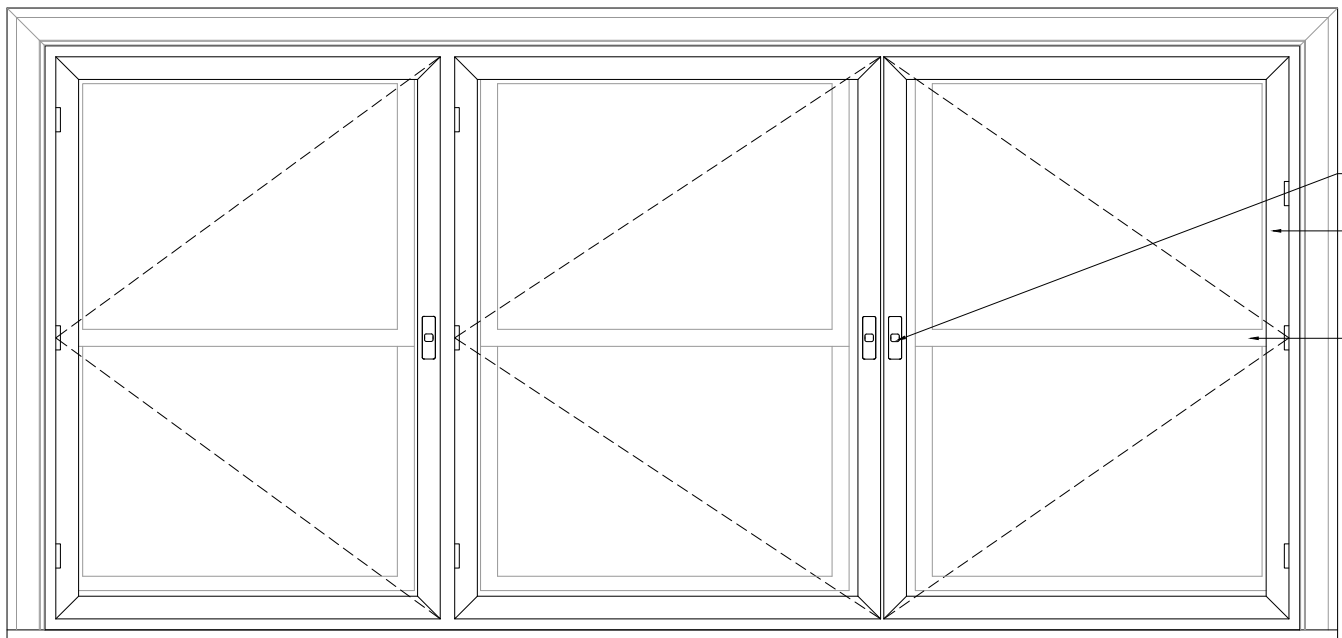

TYPICAL REAR INTERNAL WINDOW ELEVATION
SCALE 1:20

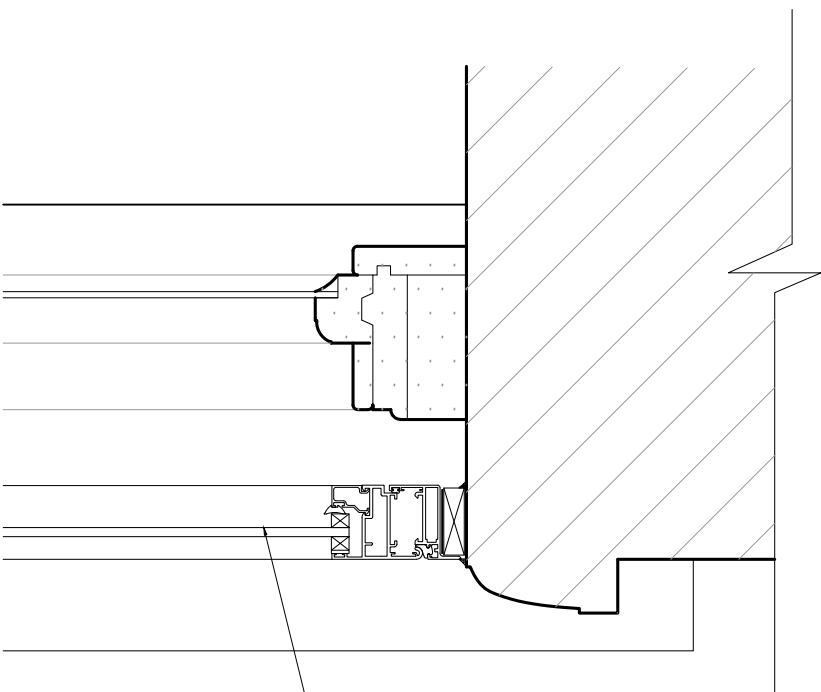


TYPICAL REAR WINDOW JAMB DETAIL
SCALE 1:5

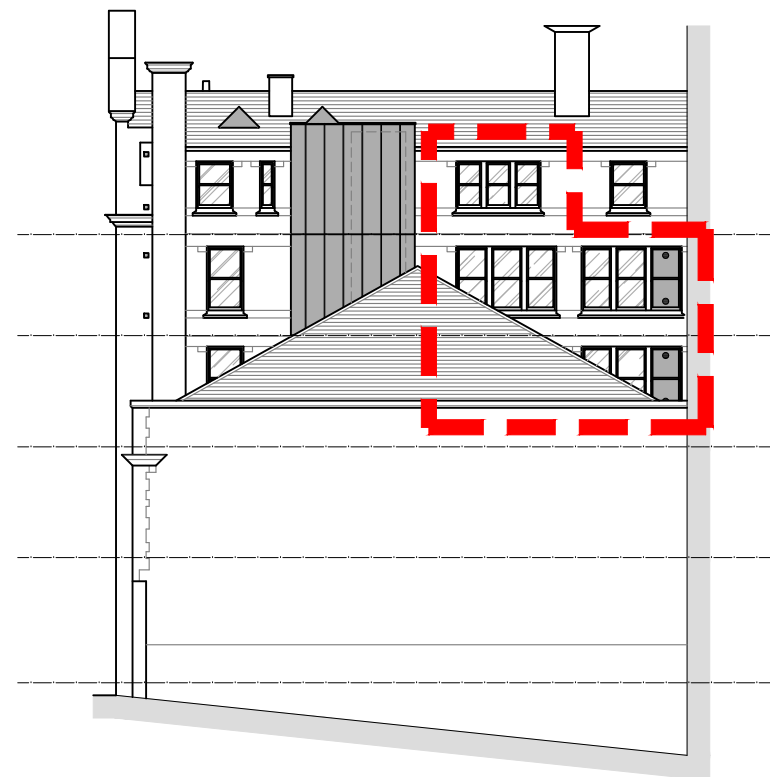

PROPOSED REAR ELEVATION

--- LOCATION OF WINDOWS WHERE SECONDARY GLAZING TYPE OCCURS

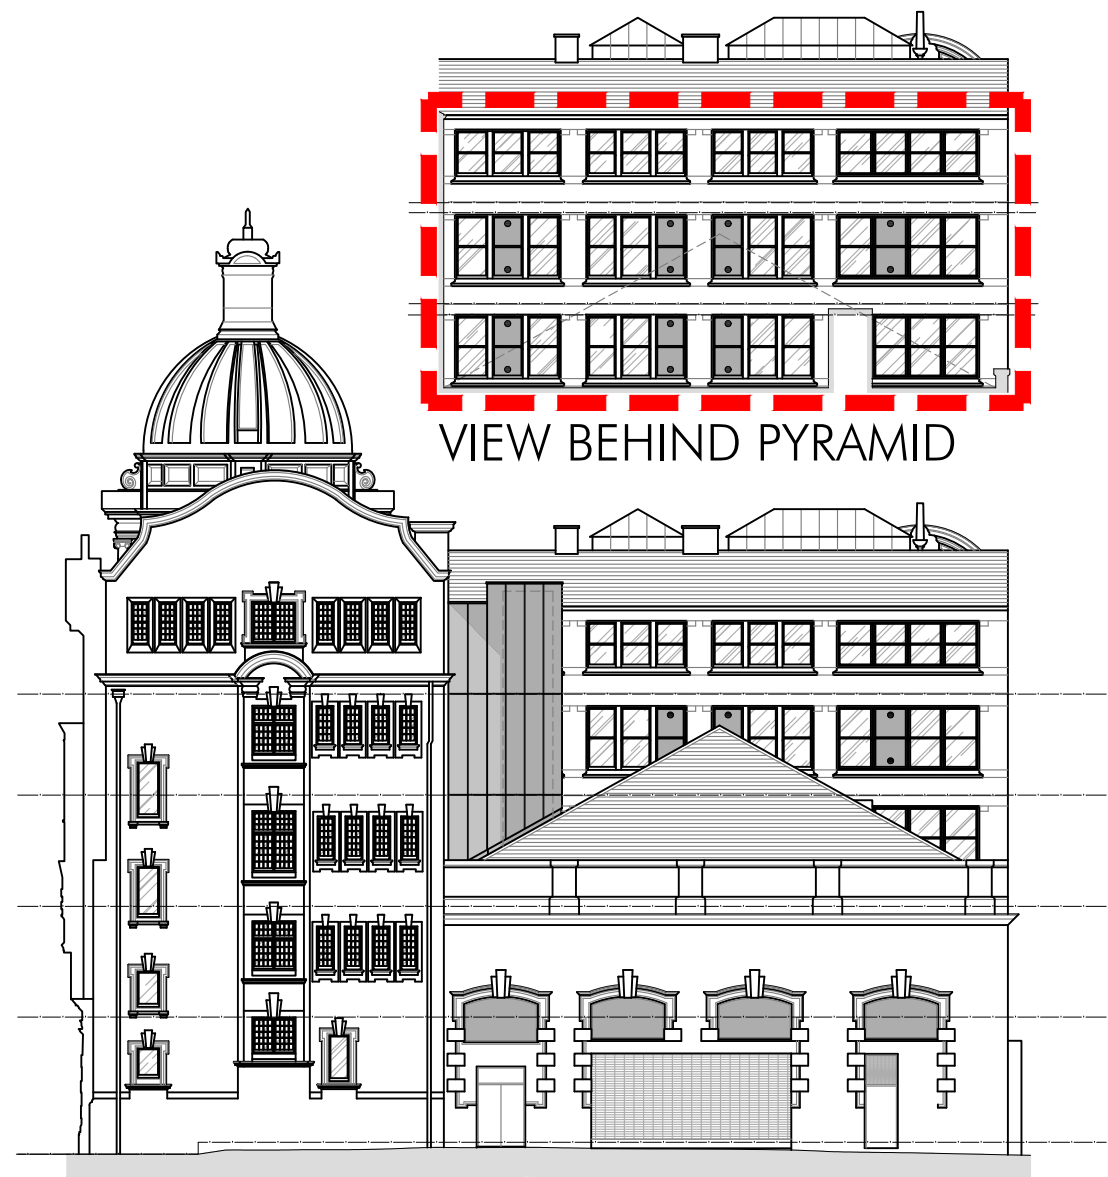

PROPOSED SIDE ELEVATION - MILK STREET

--- LOCATION OF WINDOWS WHERE SECONDARY GLAZING TYPE OCCURS

DMG		REV A - KEY ELEVATIONS ADDED, DRAWING RENAMED TYPE 5		NOV 23	
DRAWN		DRAWN		12/11/21	
		REVISION		DATE	
				VER	
PROJECT				 ALLISON PIKE ARCHITECTS & DESIGNERS	
INNKEEPERS COLLECTION					
1-8 YORK STREET					
MANCHESTER					
TITLE					
SECONDARY GLAZING DETAILS					
TYPE 5					
SCALE					
VAR @ A1					
JOB No		DRAWING No		REV	
MAB46		AP26		A	
7 Buxton Road West, Disley, Stockport, Cheshire, SK12 2AE. Website: www.allisonpike.com Telephone: 01663 763000 Facsimile: 01663 766772 Email: studio@allisonpike.com					
© Allison Pike Partnership Limited.					