



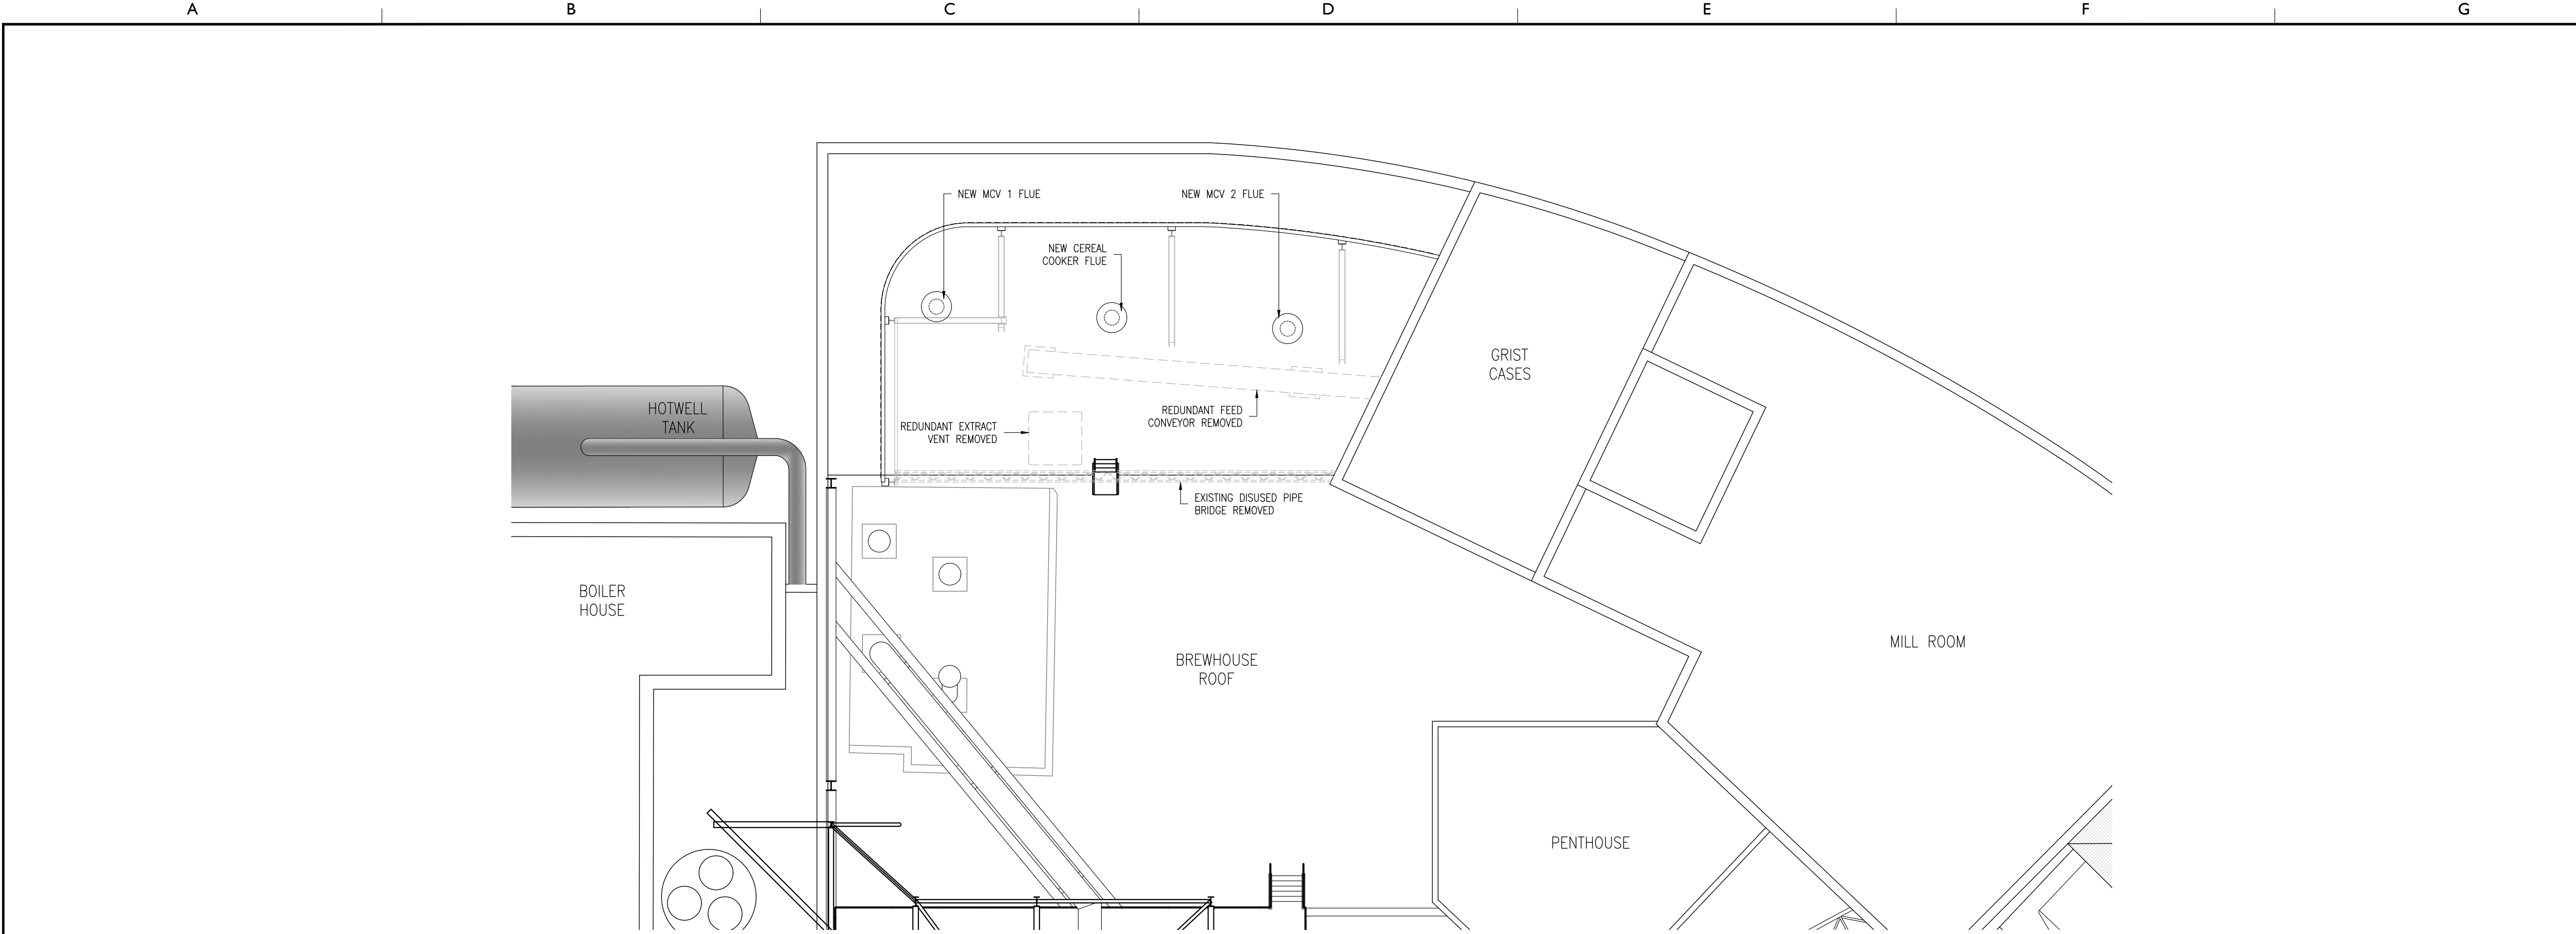

PROPOSED BREWHOUSE ROOF PLAN
Scale 1:100

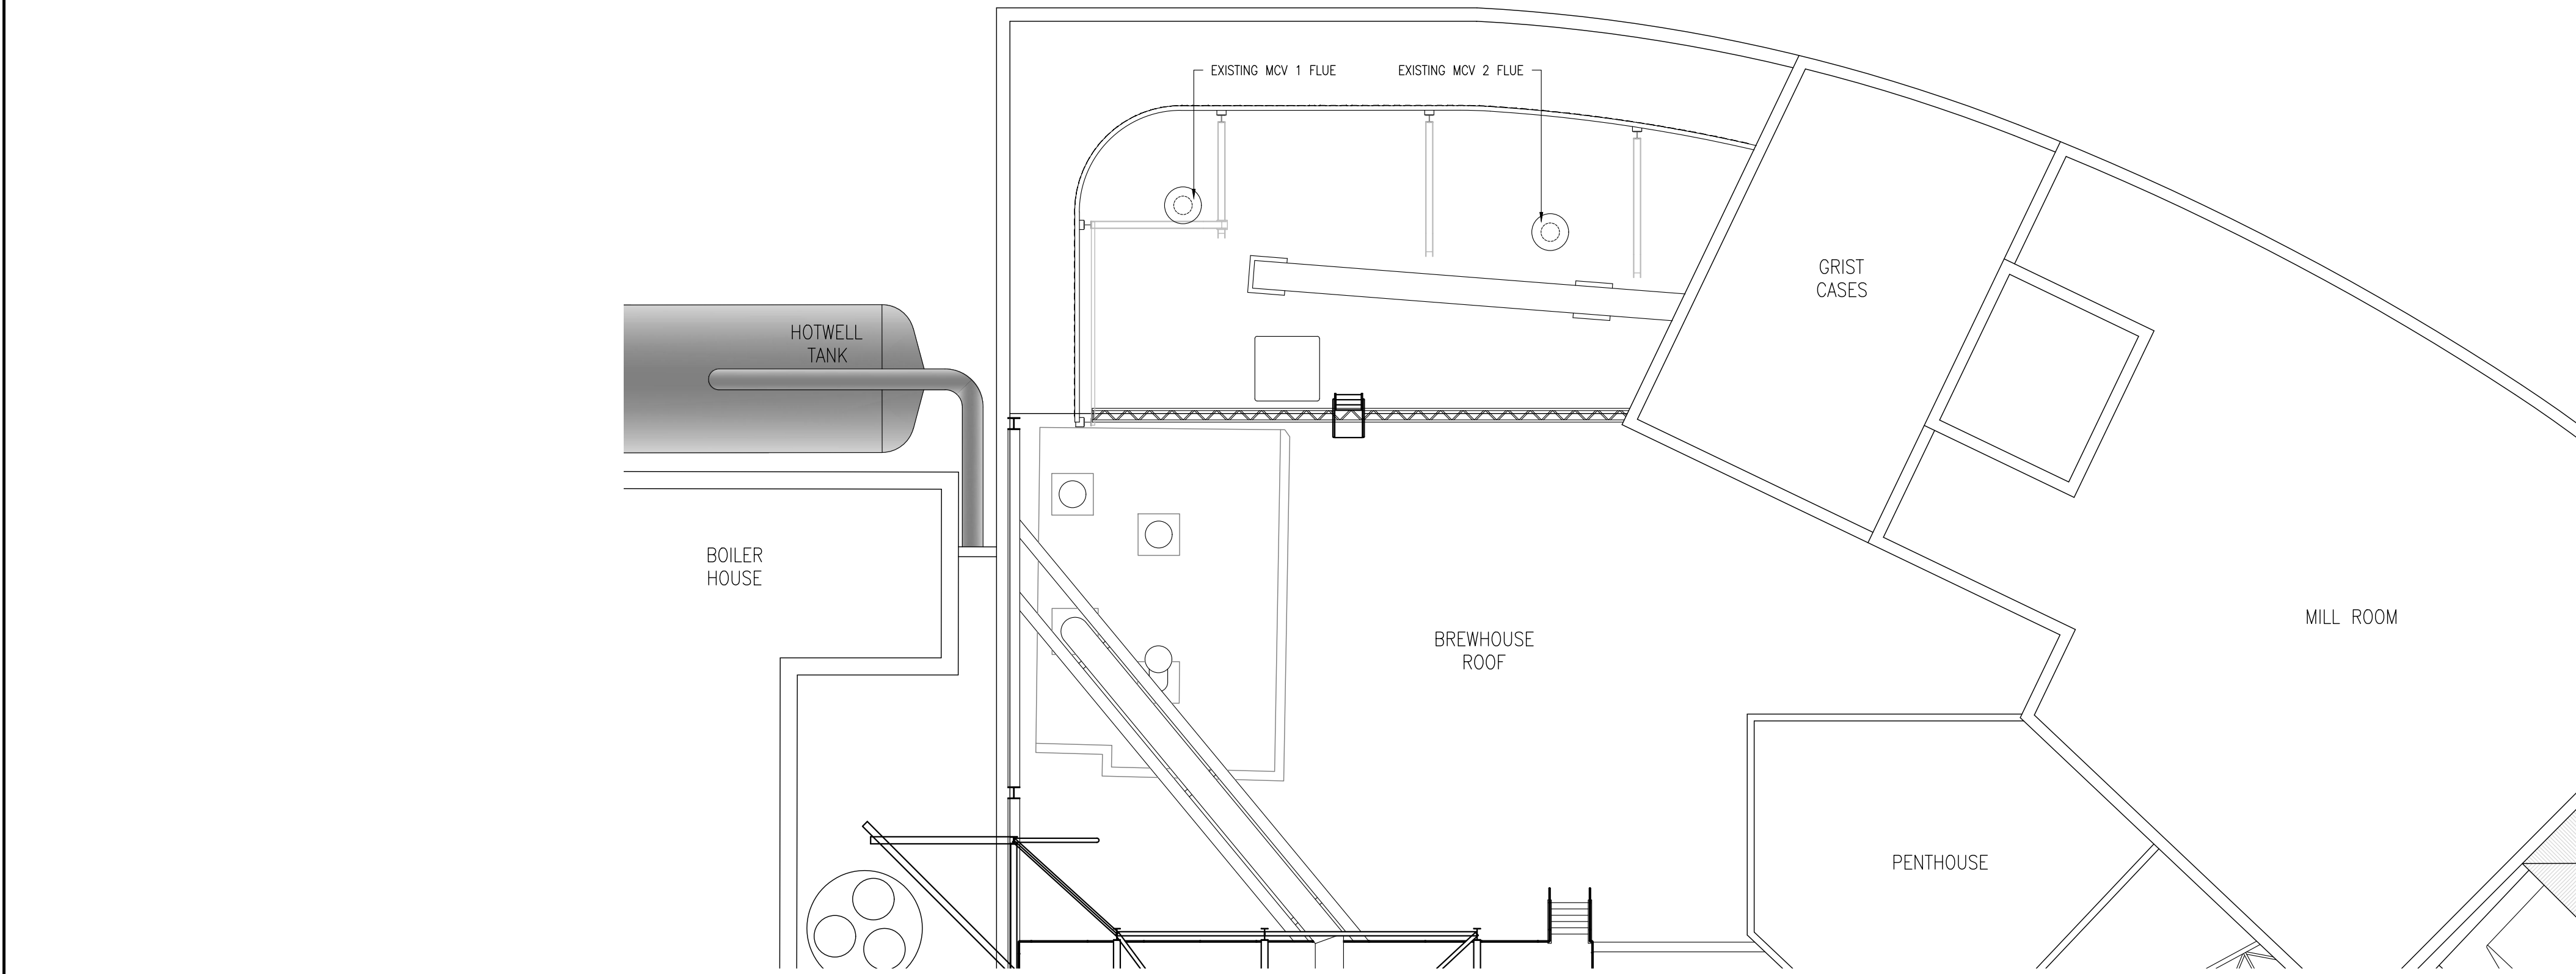

EXISTING BREWHOUSE ROOF PLAN
Scale 1:100



AI		BUILDING & CIVILS	
DRG No.		6299_D1101	1
THIS DESIGN IS THE PROPERTY OF L.E.S. AND IS NOT TO BE COMMUNICATED TO ANY THIRD PARTY NOR USED FOR ANY PURPOSE OTHER THAN THAT FOR WHICH IT WAS SUPPLIED.			
<div>⚠ THE CONSTRUCTION (DESIGN AND MANAGEMENT) REGULATIONS 2015 ⚠</div> <p>Prior to commencing any works on site a full risk assessment must be completed by all Contractors for every task and role to be undertaken and be submitted for approval. The assessment must take into consideration not only the construction phase but also cleaning maintenance and eventual removal/demolition.</p>			
<div>PLANNING</div>			
1	Initial Issue DMS No. 6299_389298	MHC	02-02-2024
Issue	Revision / Serial No.	Sig.	Date
Title: EXISTING & PROPOSED BREWHOUSE ROOF PLANS			
Client Heineken			
Location Manchester		Scale 1:100 @ A1	
Project MCV Replacement		Date February 2024	
		Drawn MHC	
AI		BUILDING & CIVILS	
DRG No.		6299_D1101	1
THIS IS A CAD DRAWING DO NOT ALTER			
<div>LORIEN ENGINEERING SOLUTIONS Part of the NIRAS Group</div> <p>Millennium Court, First Avenue, Burton-on-Trent, Staffordshire, DE14 2WH. e-mail: engineeringuk@niras.com www.lorienengineering.com</p>			
consult • design • manage • construct			