




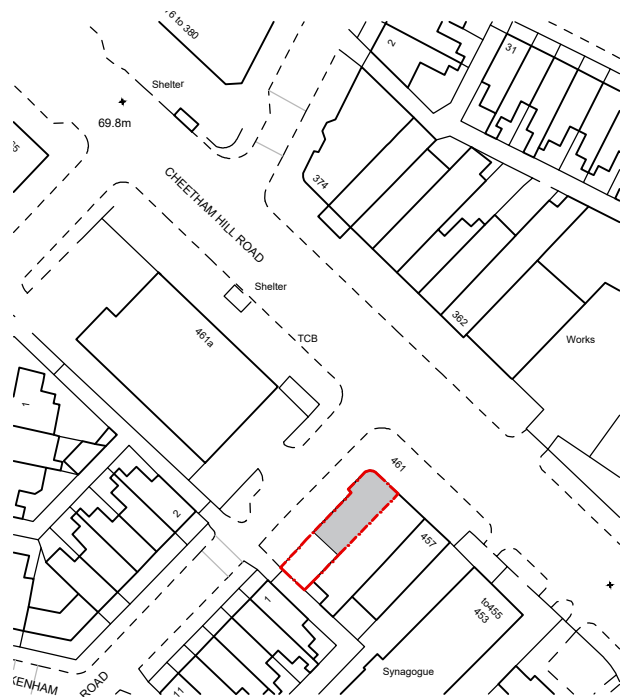

Location Plan Scale 1:1250 @ A3

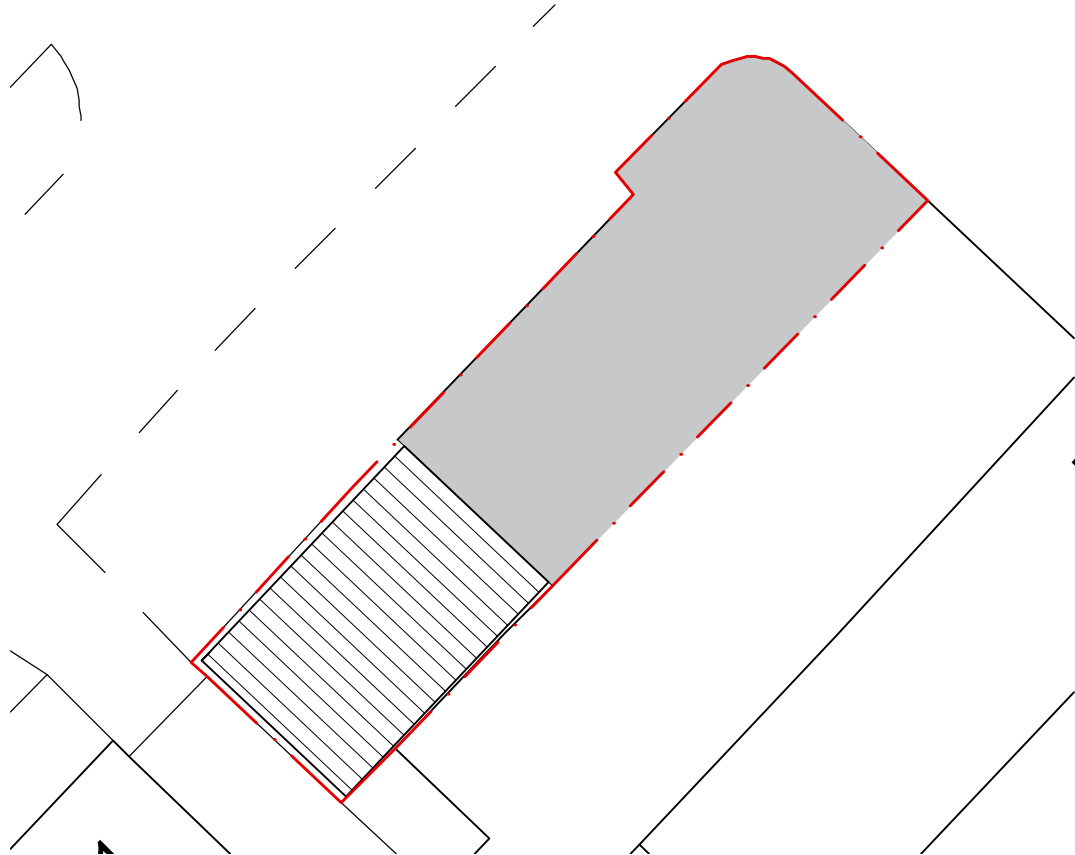

Existing Site Plan (As Built) Scale 1:200 @ A3

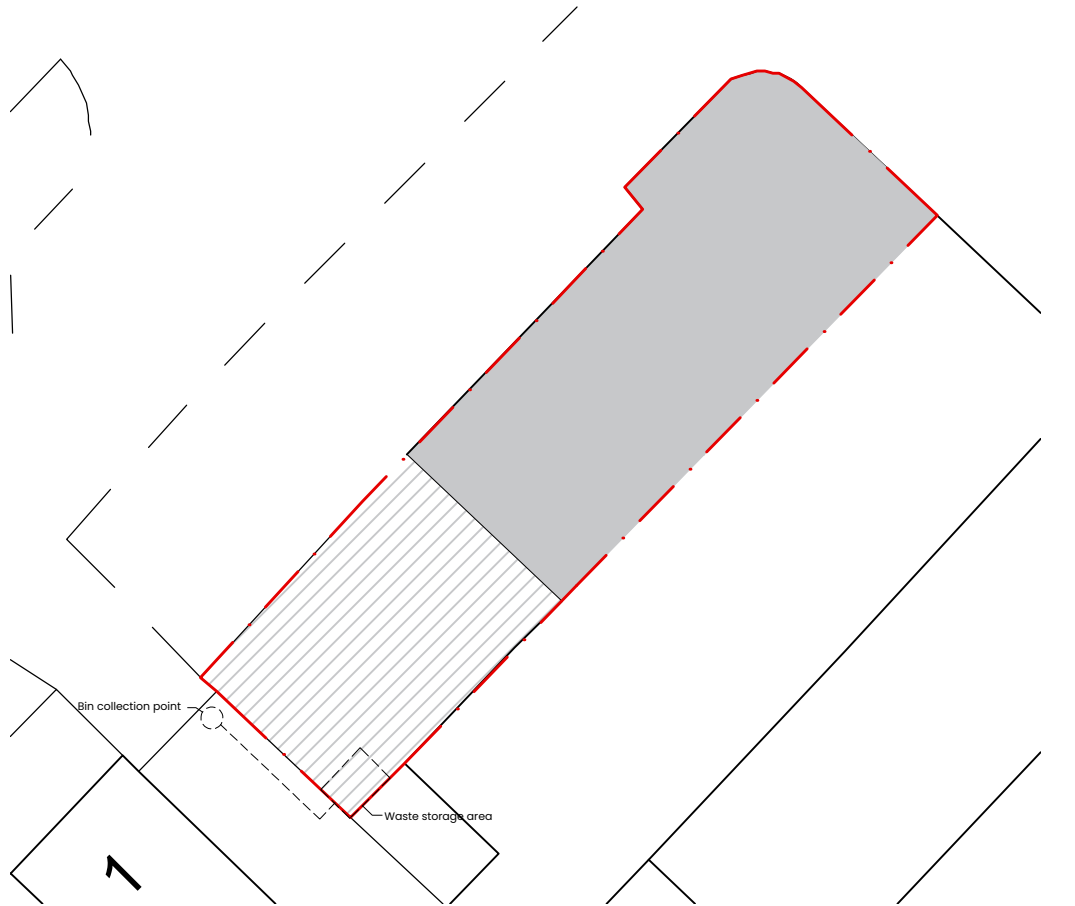

Proposed Site Plan Scale 1:200 @ A3

04812

02550

Element Key

Site Boundary

Bin Collection Point

04812

02550

SCALE BAR 1:200

0255075

SCALE BAR 1:1250

General Notes:

All site dimensions shall be verified by the Contractor on site prior to commencing any works.

Do not scale from this drawing.

Design intent drawing only. Construction to comply with latest building regulation requirements.

This drawing is the property of "Studio Tashkeel Architecture Ltd." and copyright is reserved by them. The drawing is not to be copied or disclosed by or to any unauthorised persons without the prior written consent of Studio Tashkeel Architecture Ltd.

01	Site Boundary revised	26.01.2024	SM	MK
-	First Issue	12.01.2024	SM	MK
Rev	Description	Date	Dr by	App by

STUDIO TASHKEEL
ARCHITECTURE LTD.
89 Princess Street
Manchester M1 4HT
United Kingdom
T +44(0)161 694 6375
E info@studiotashkeel.com
www.studiotashkeel.com

client name		Mr Mohammed Abbas	
project		461 Cheetham Hill Rd, M8 9PA	
drawing		Location & Site Plan	
project number		scale	
23_151		varies @ A3	
drawing number	rev	issue status	
PL_001	-	Planning	
This drawing is to be read in conjunction with all related drawings. All dimensions must be checked and verified on site before commencing any work or producing shop drawings. The originator should be notified immediately of any discrepancy. This drawing is copyright and remains the property of Studio Tashkeel Architecture Ltd.			