


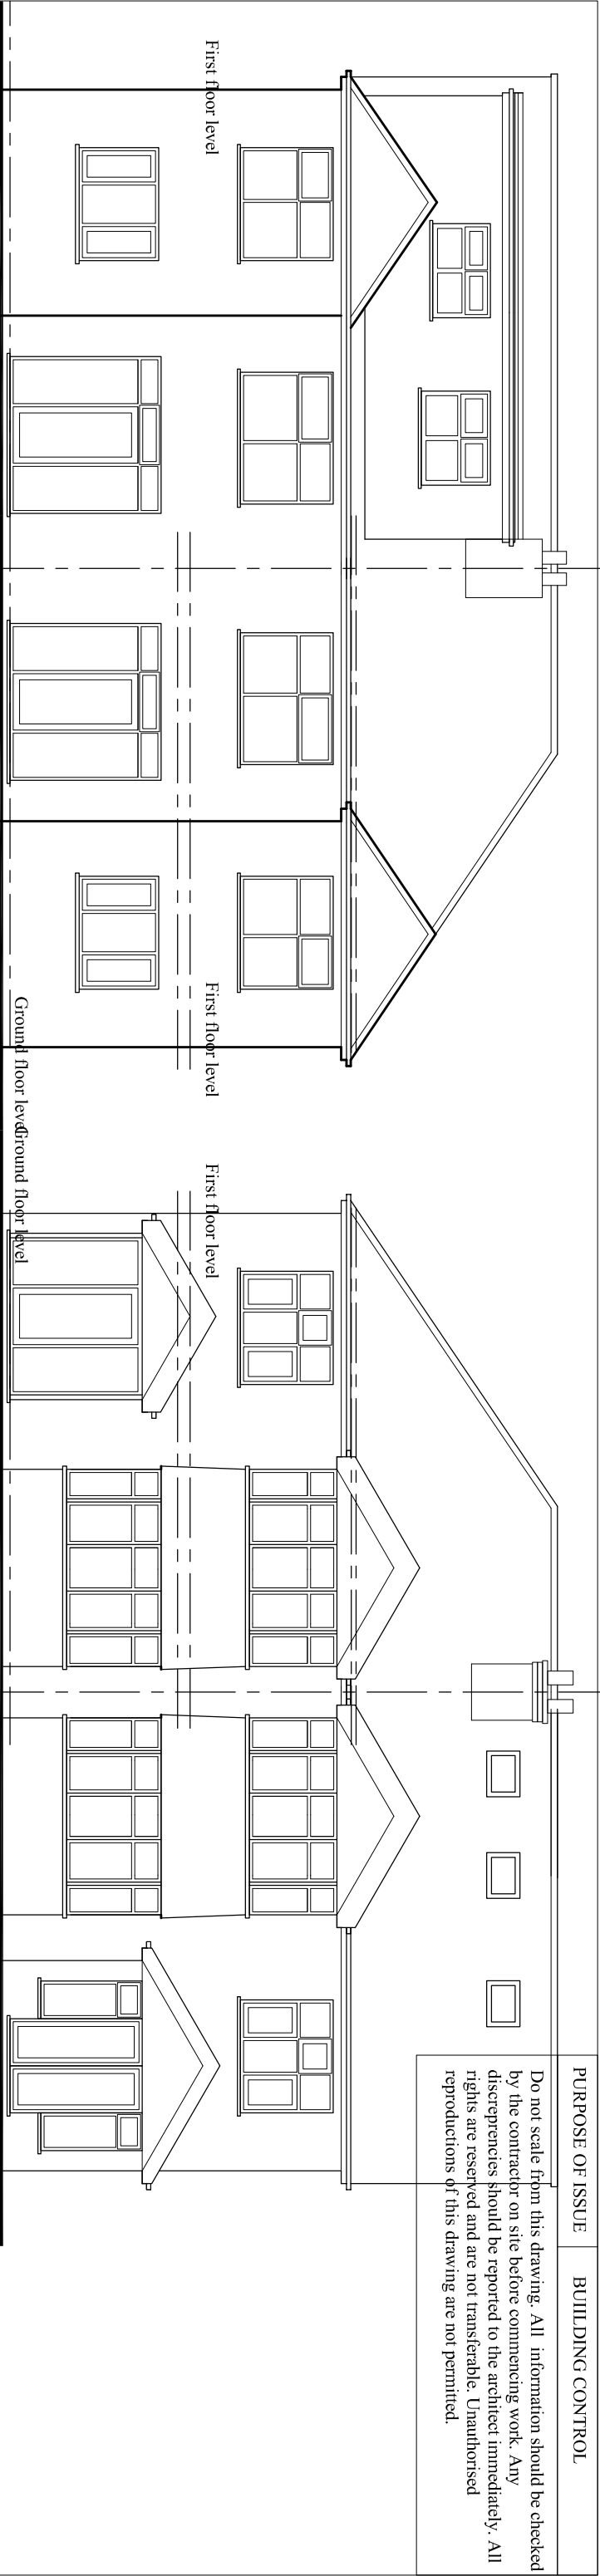

6 Gildridge Road


EXISTING REAR ELEVATION

EXISTING FRONT ELEVATION


6 Gildridge Road



GROUND FLOOR PLAN

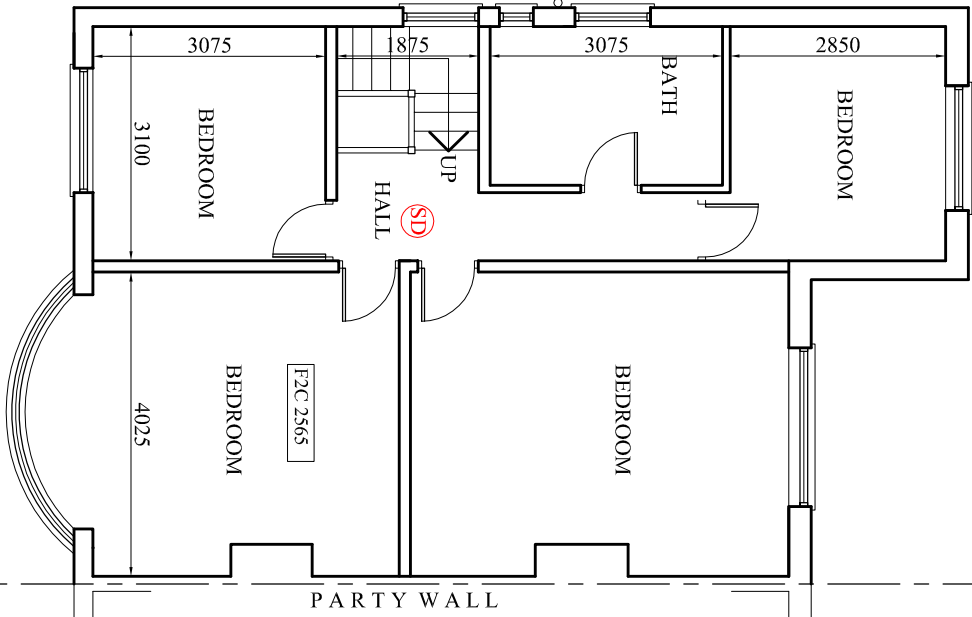

EXISTING FIRST FLOOR PLAN

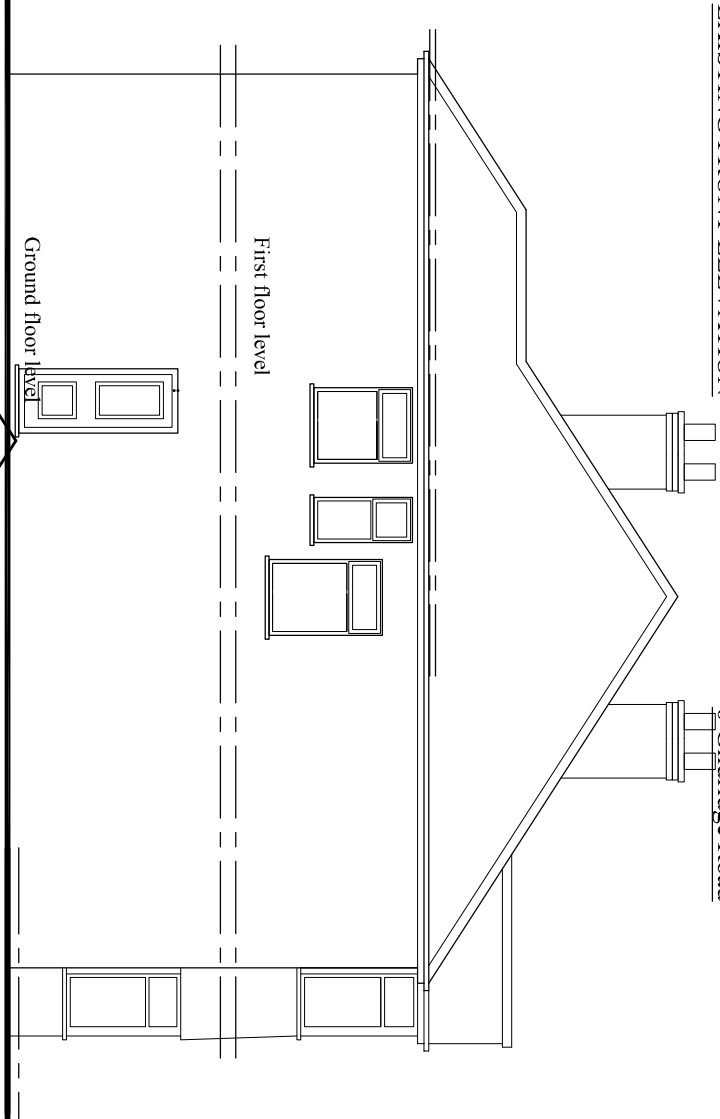

EXISTING SIDE ELEVATION

PROJECT 8 Gildridge Road, Whalley Range			
CLIENT -			
DRAWING TITLE Existing plan		DRAWING No NA-B01	
JOB No -		REVISION -	
SCALE 1:100@A3	DATE Sep. 2023		
Ground floor level			

0789 8953405

EXISTING SIDE ELEVATION

e: niamat@hotmail.co.uk

na design