


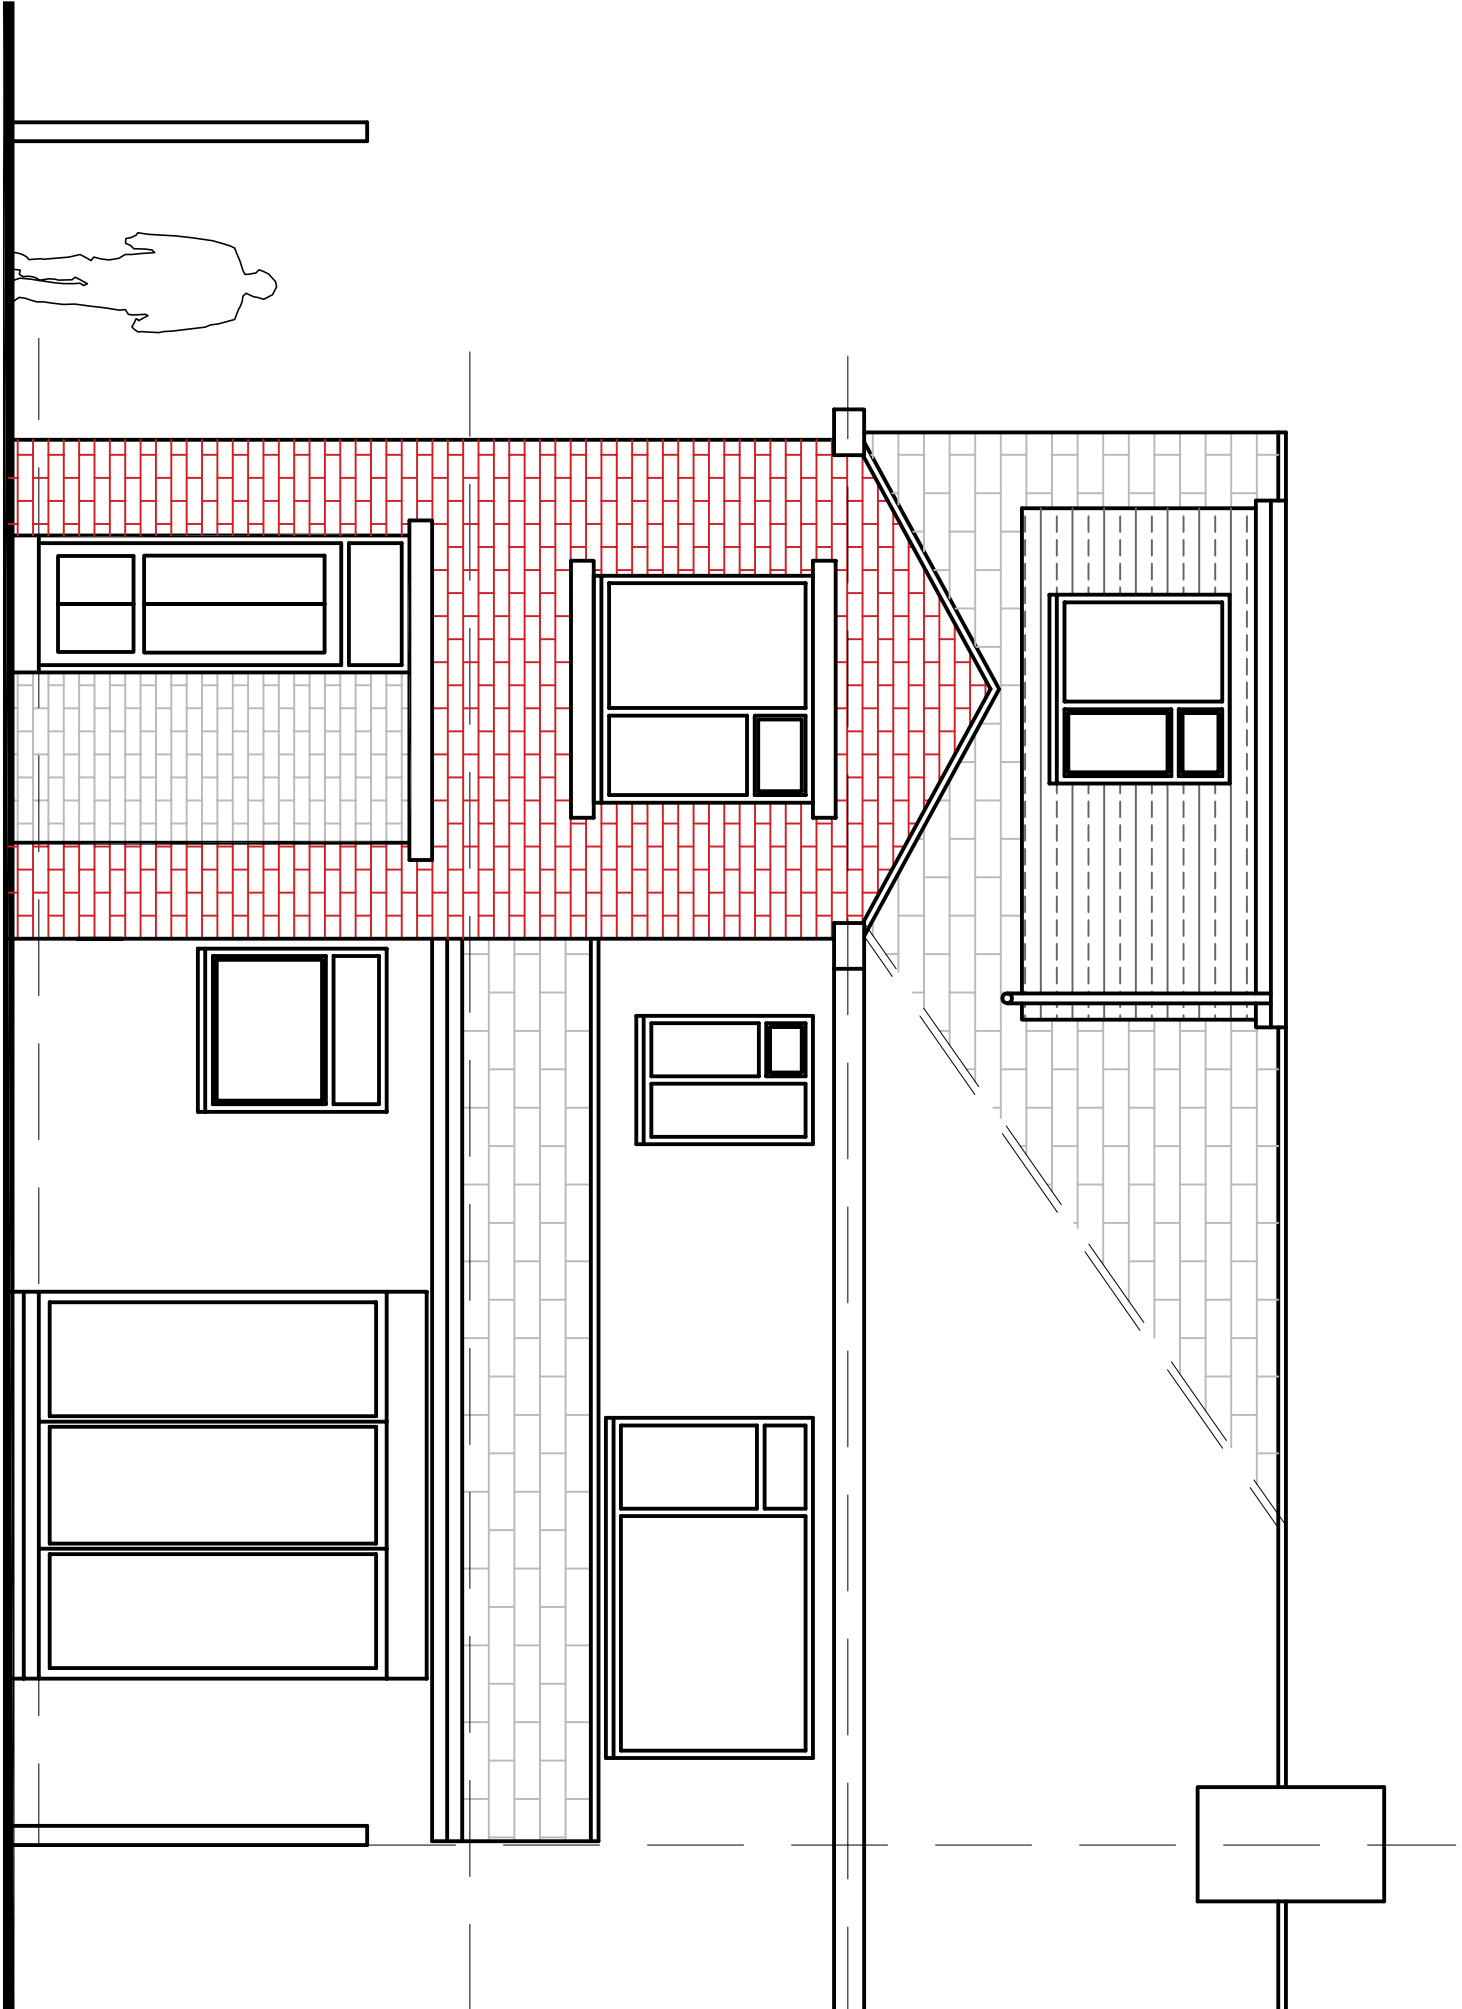


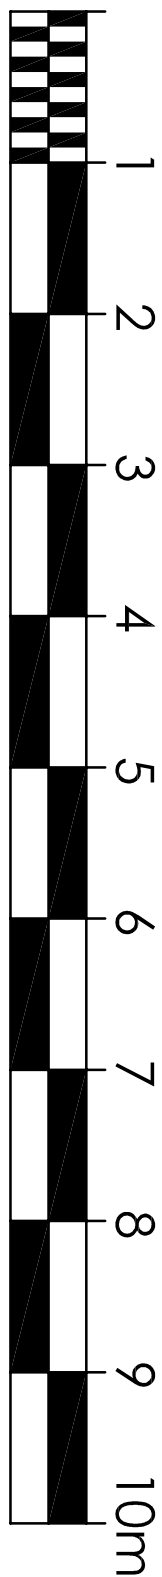


PROPOSED REAR ELEVATION

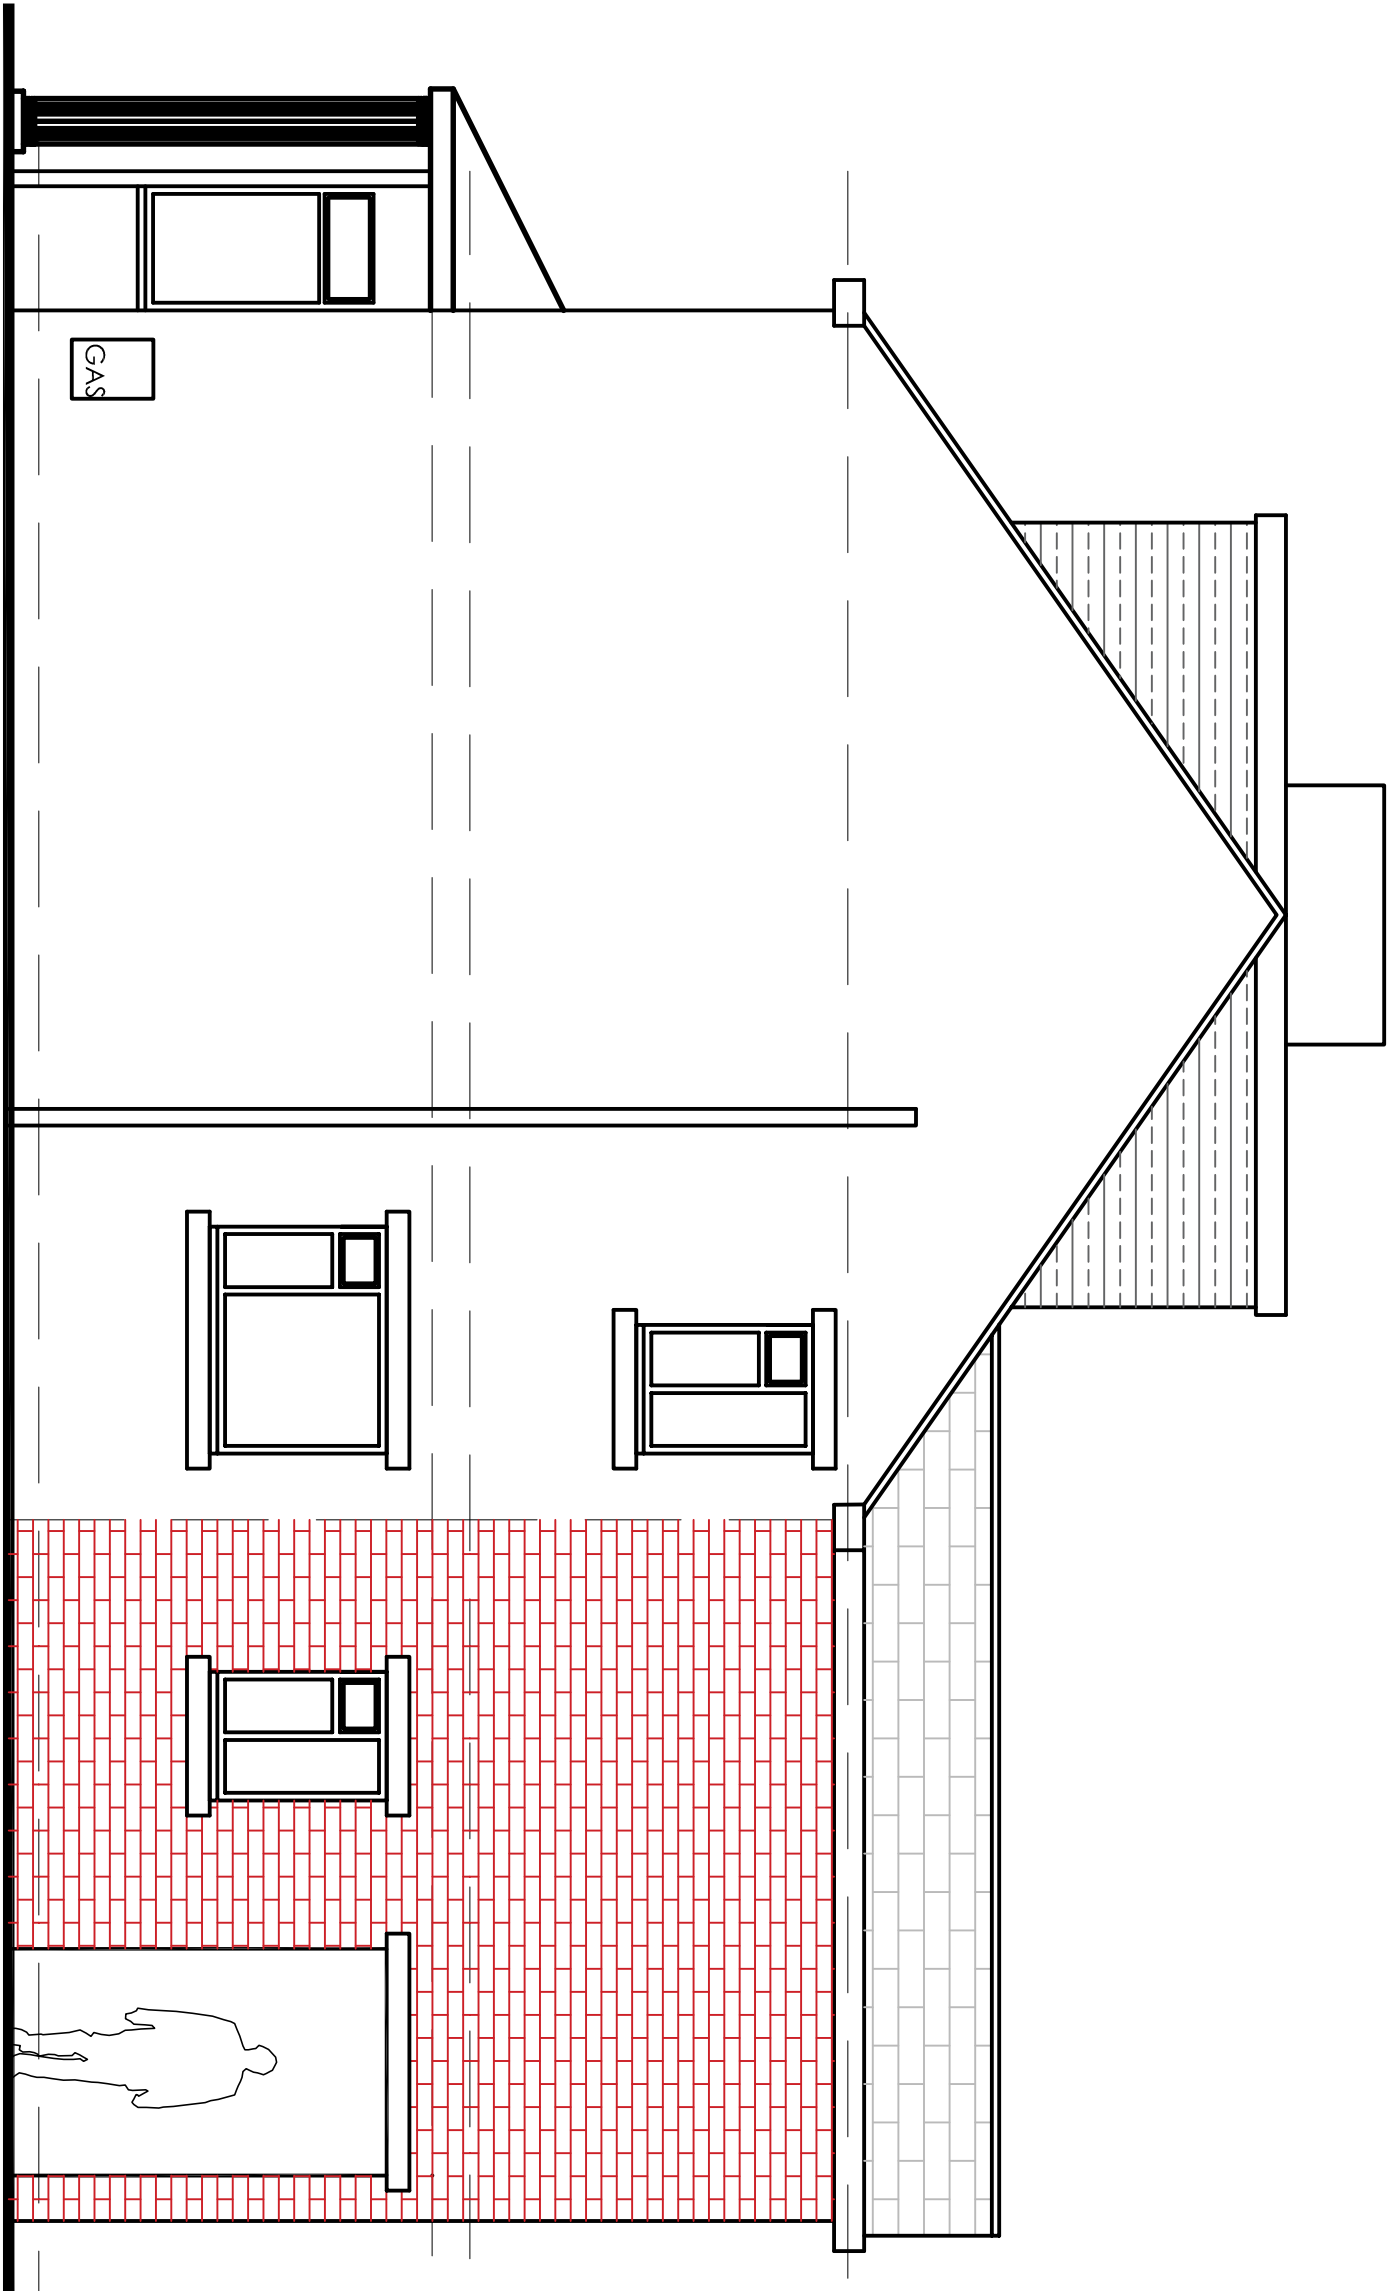


PROPOSED GABLE ELEVATION

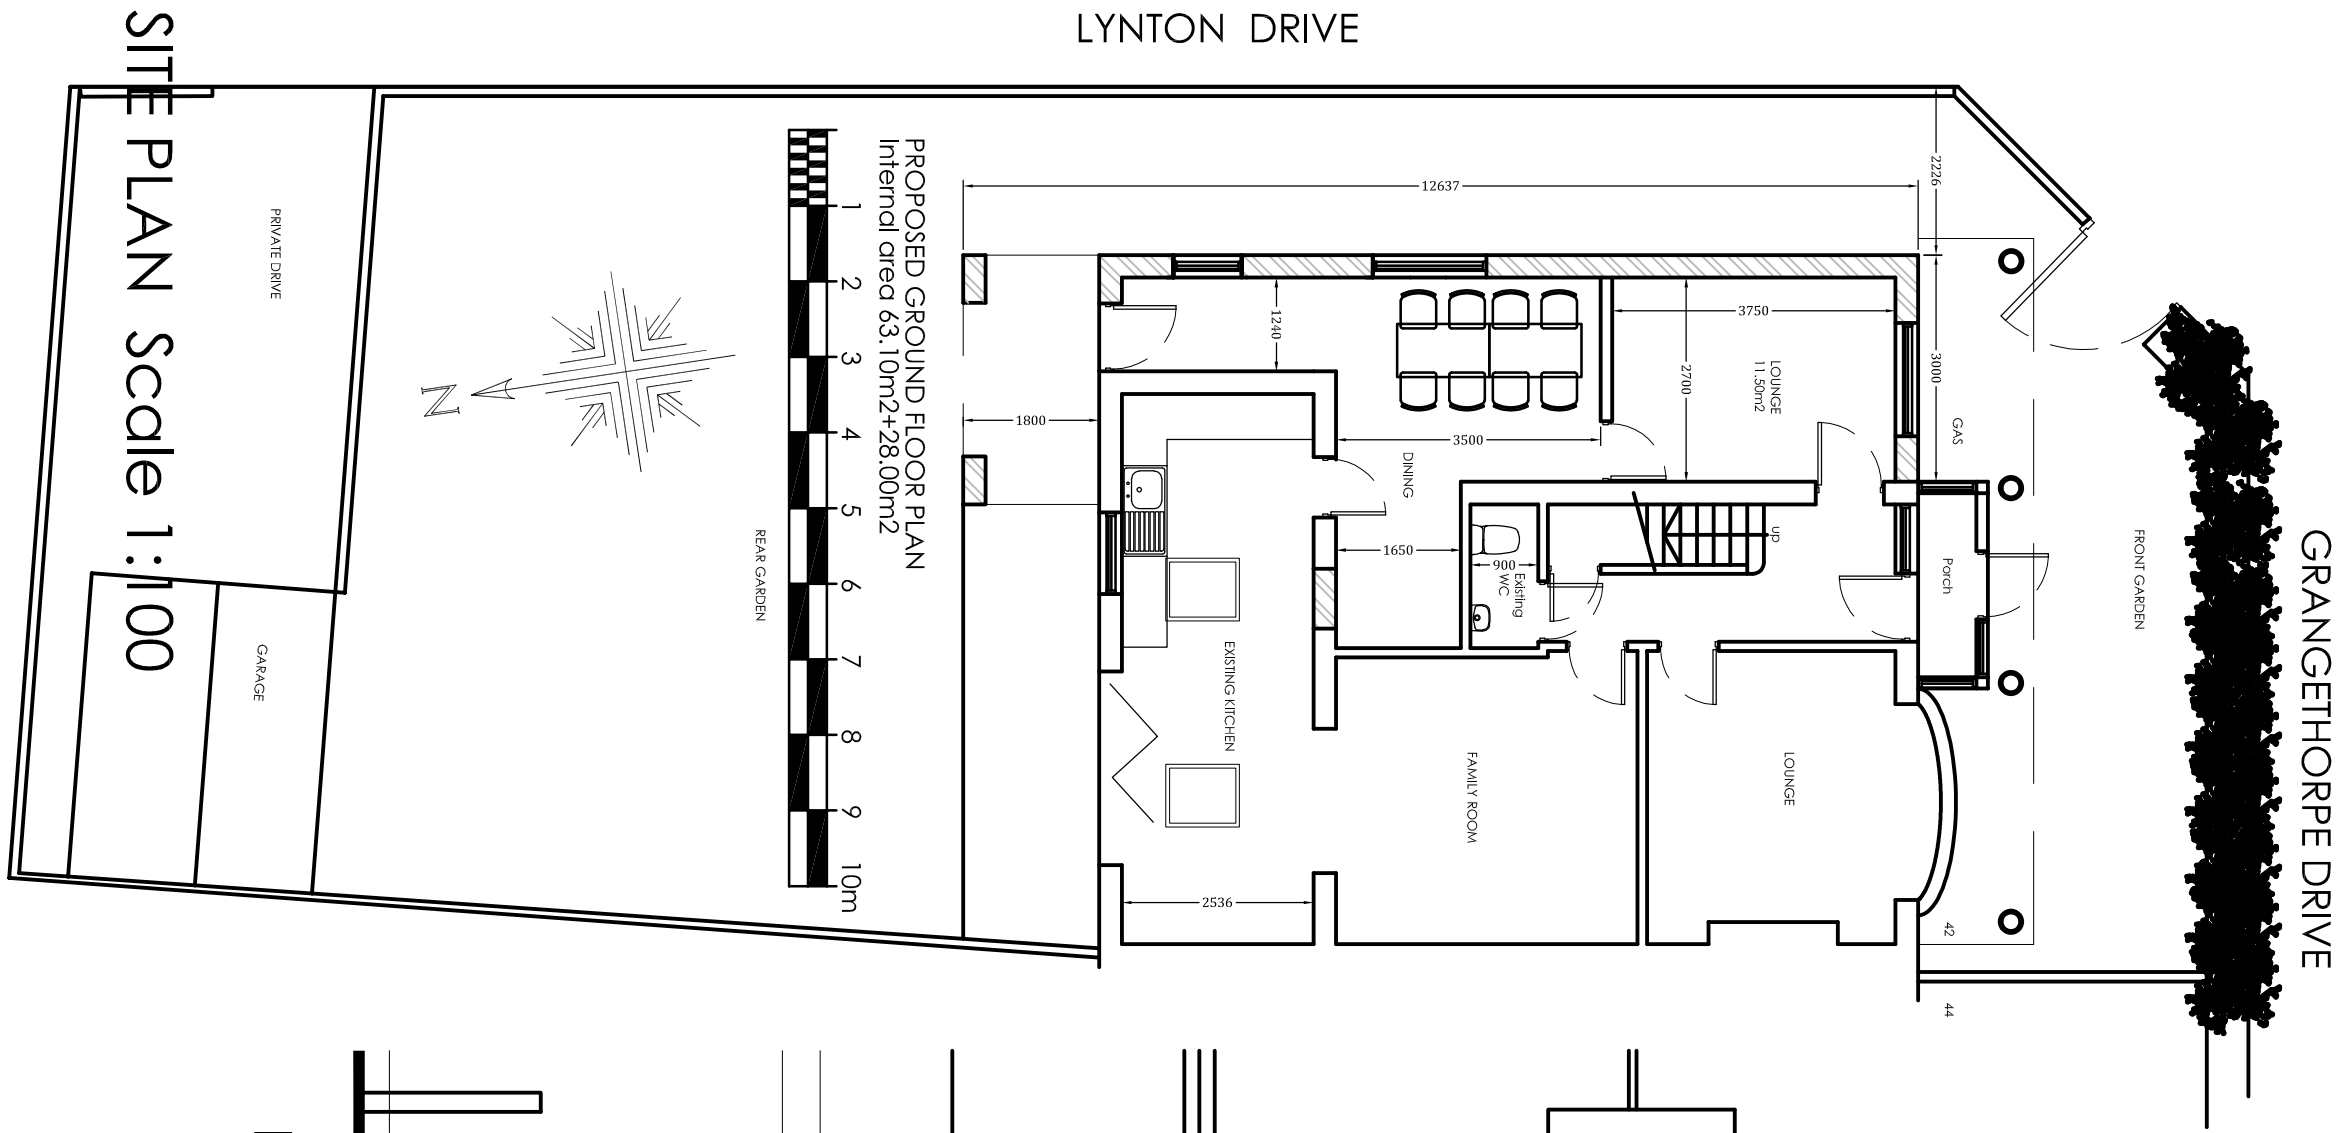

LYNTON DRIVE

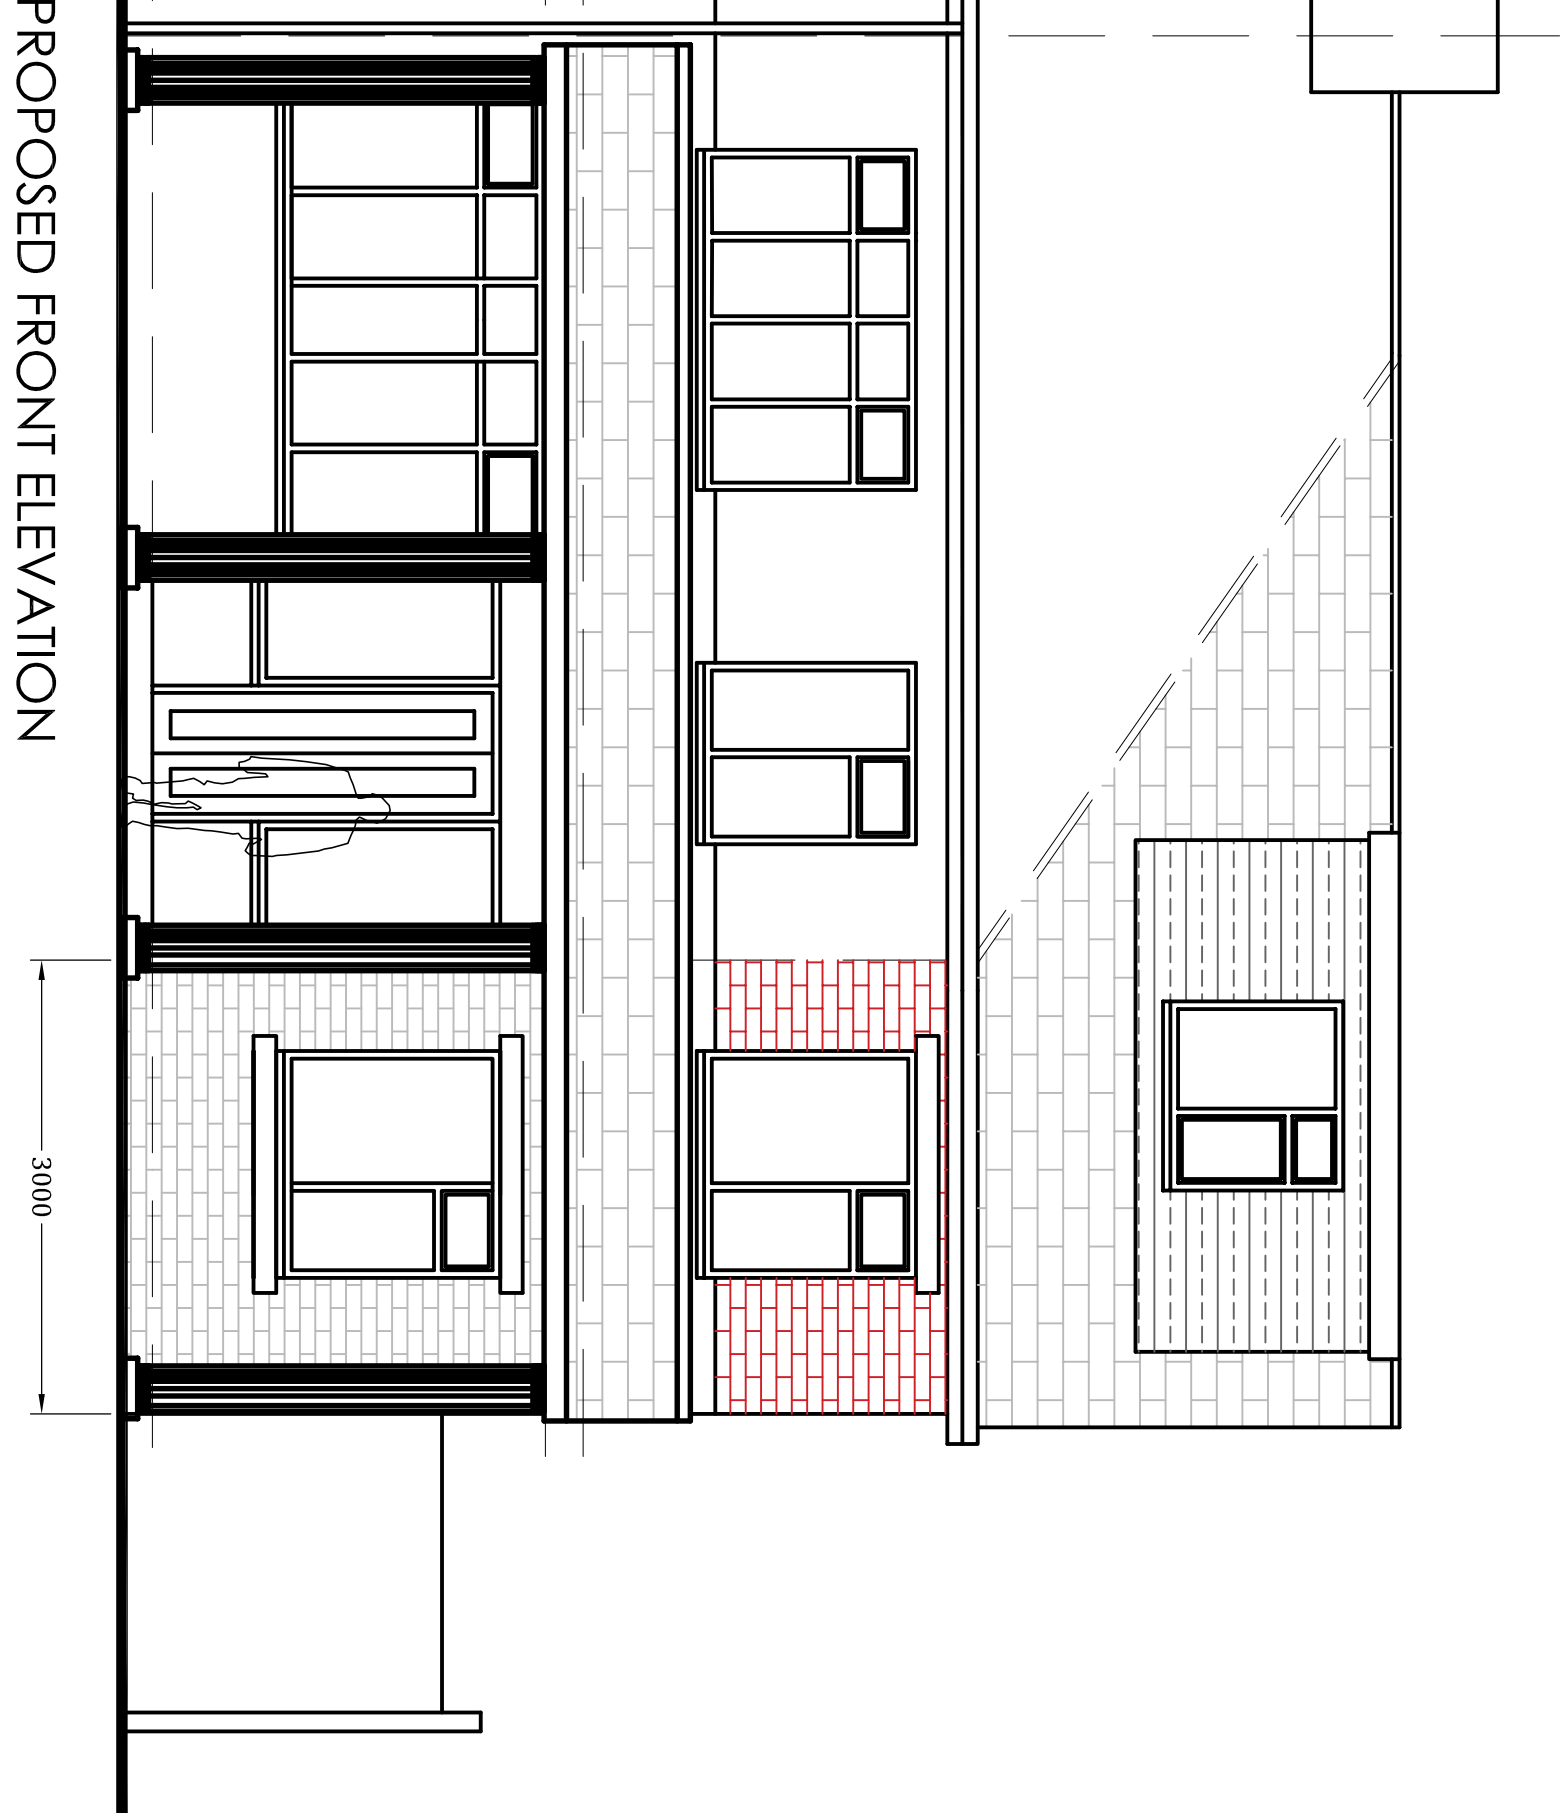

PROPOSED FRONT ELEVATION

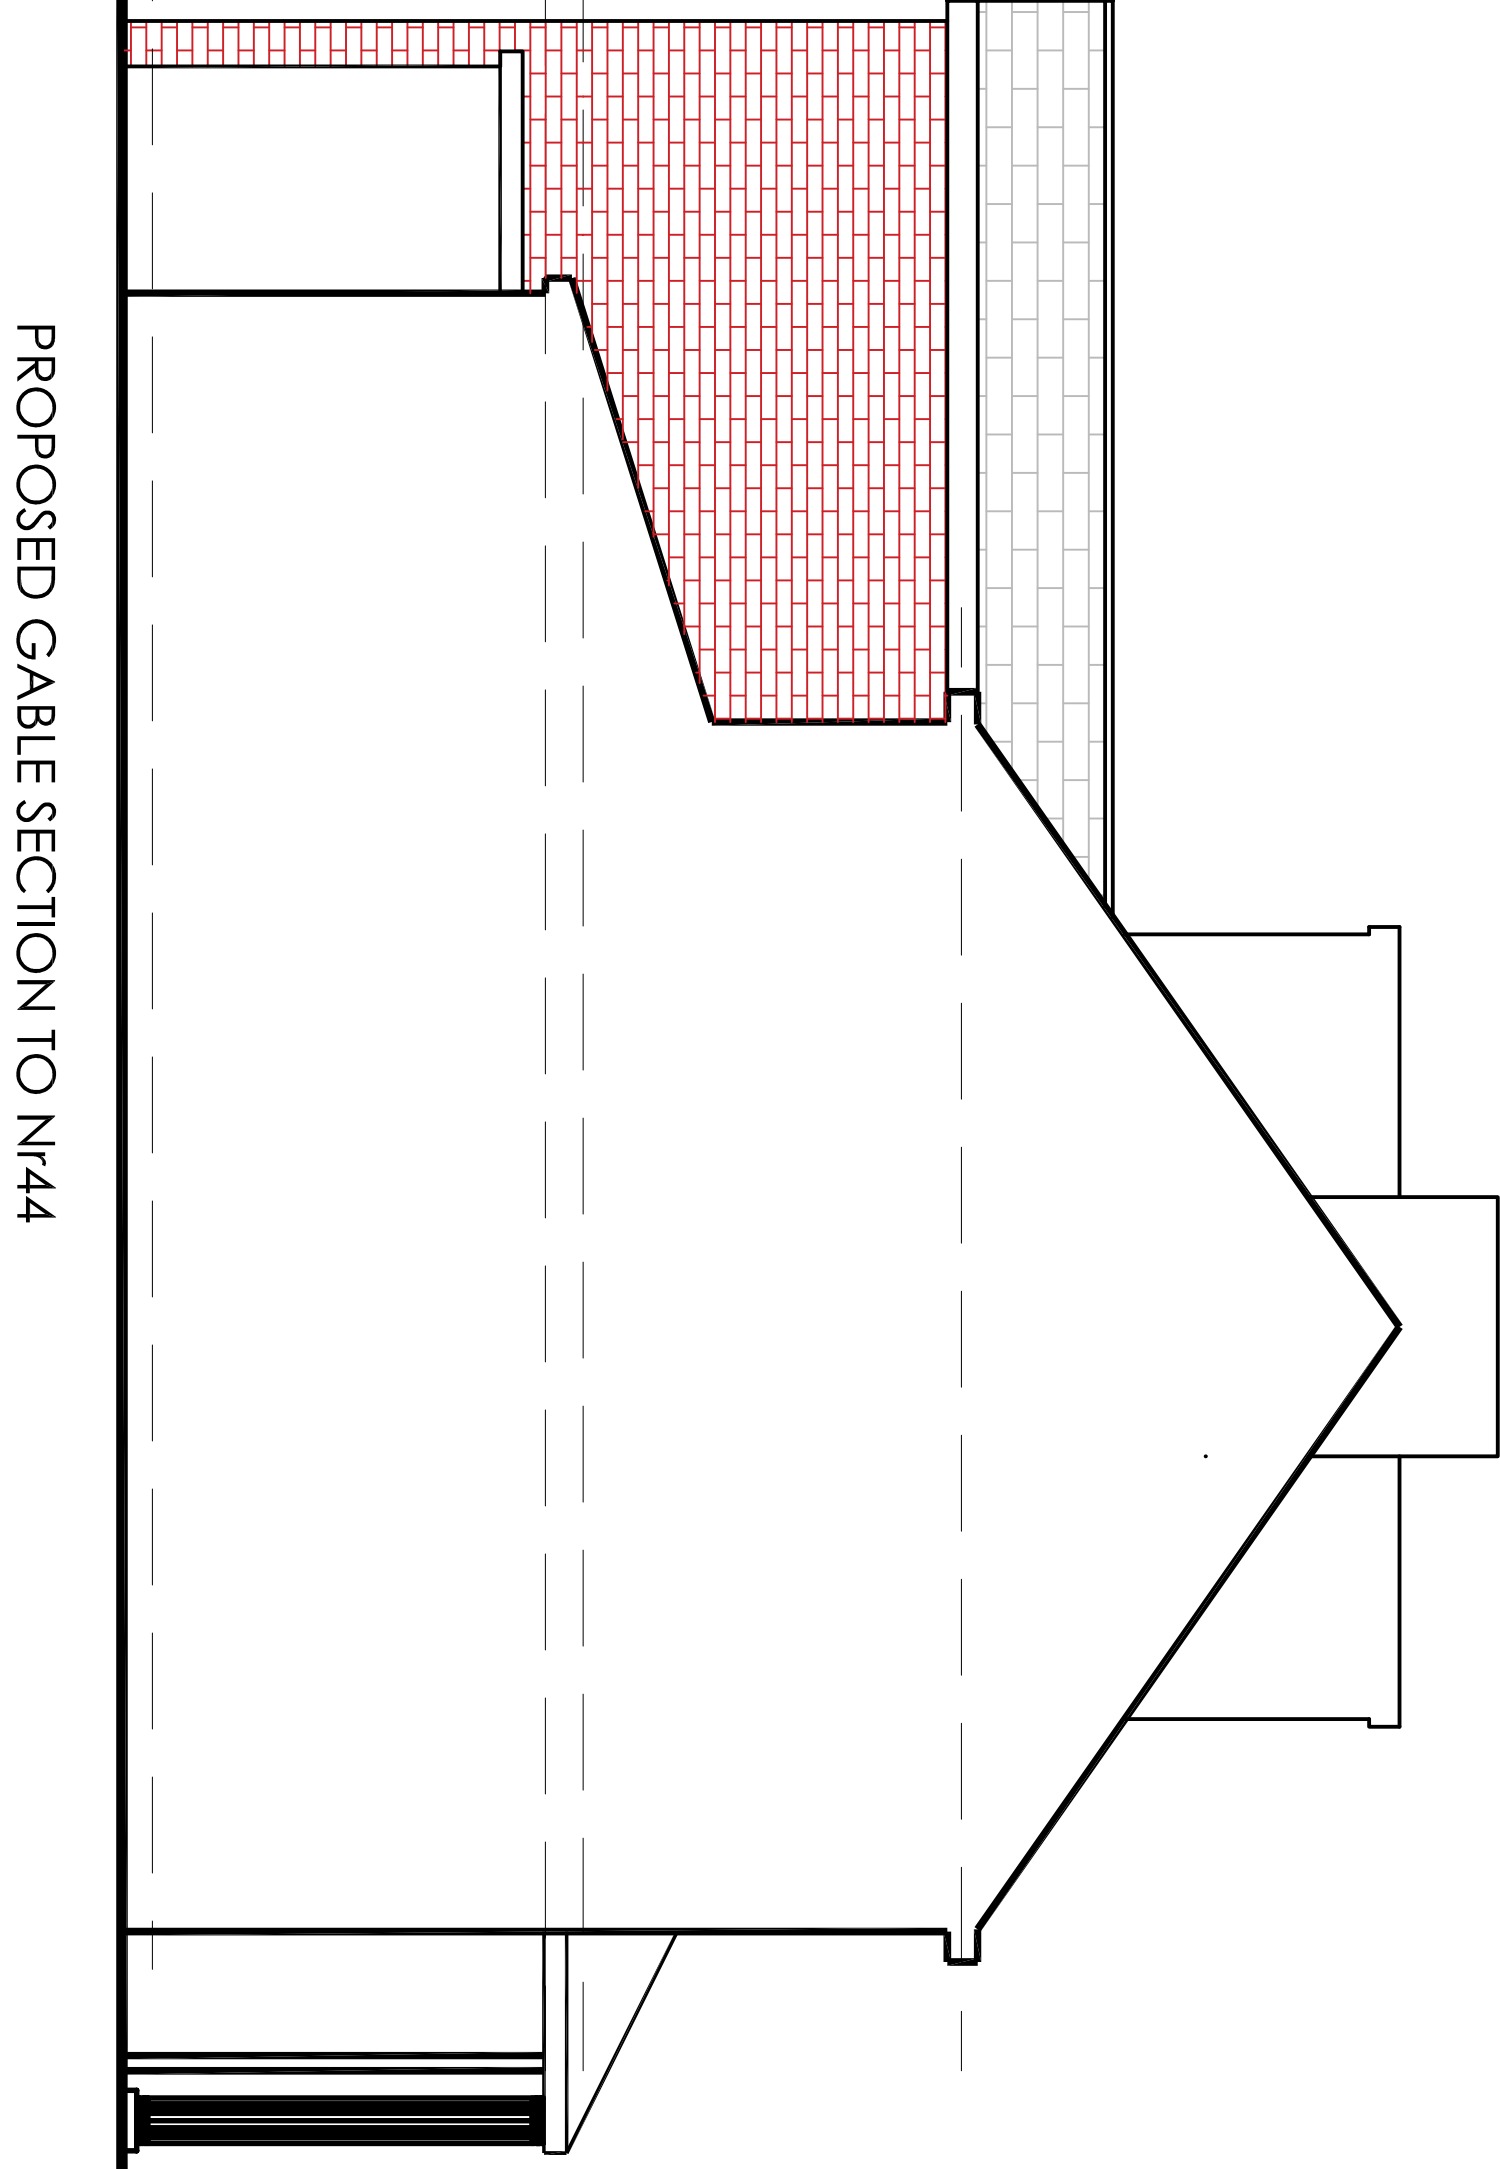

PROPOSED GABLE SECTION TO N144

© The drawing is Copyright and the property of Richmond Consultants and must not be reproduced in whole or part without their written permission. Copyright is reserved. © Richmond Consultants and must not be reproduced in whole or part without their written permission.

The Contractor is to check and verify all building and site dimensions, levels and sewer invert levels at connection points before work starts. This drawing must be read with and checked against any structural or other specialist drawings provided.

The Contractor is to comply in all respects with the Building Regulations and any other or not specifically stated on these drawings.

This drawing is not intended to show details of foundation or ground conditions. Each area depicted must be investigated by the Contractor and suitable methods of foundation be provided.

THIS SCHEME IS NOT BASED ON A SURVEY  
DO NOT SCALE FROM THIS DRAWING

NOTE:

|                     |                     |
|---------------------|---------------------|
| Drawing Status      | PLANNING SUBMISSION |
| Construction Status |                     |

|      |  |    |      |
|------|--|----|------|
|      |  |    |      |
|      |  |    |      |
|      |  |    |      |
| Rev. |  | By | Date |

**RICHMOND  
CONSULTANTS**

Mobile 07710131750  
Email office@richmond-consultants.co.uk

Site  
42 Grangethorpe Drive  
Manchester  
M19 2NE

Title  
Proposed Two Storey Side  
Extension and Rear Dormer  
Proposed Elevations and Site Plan

|         |          |          |       |
|---------|----------|----------|-------|
| Checked | Drawn By | Scale    | Date  |
|         | SRN      | 1:50 @A1 | Ap 24 |

Drawing Number  
01.24 GD 104

Rev.

--