




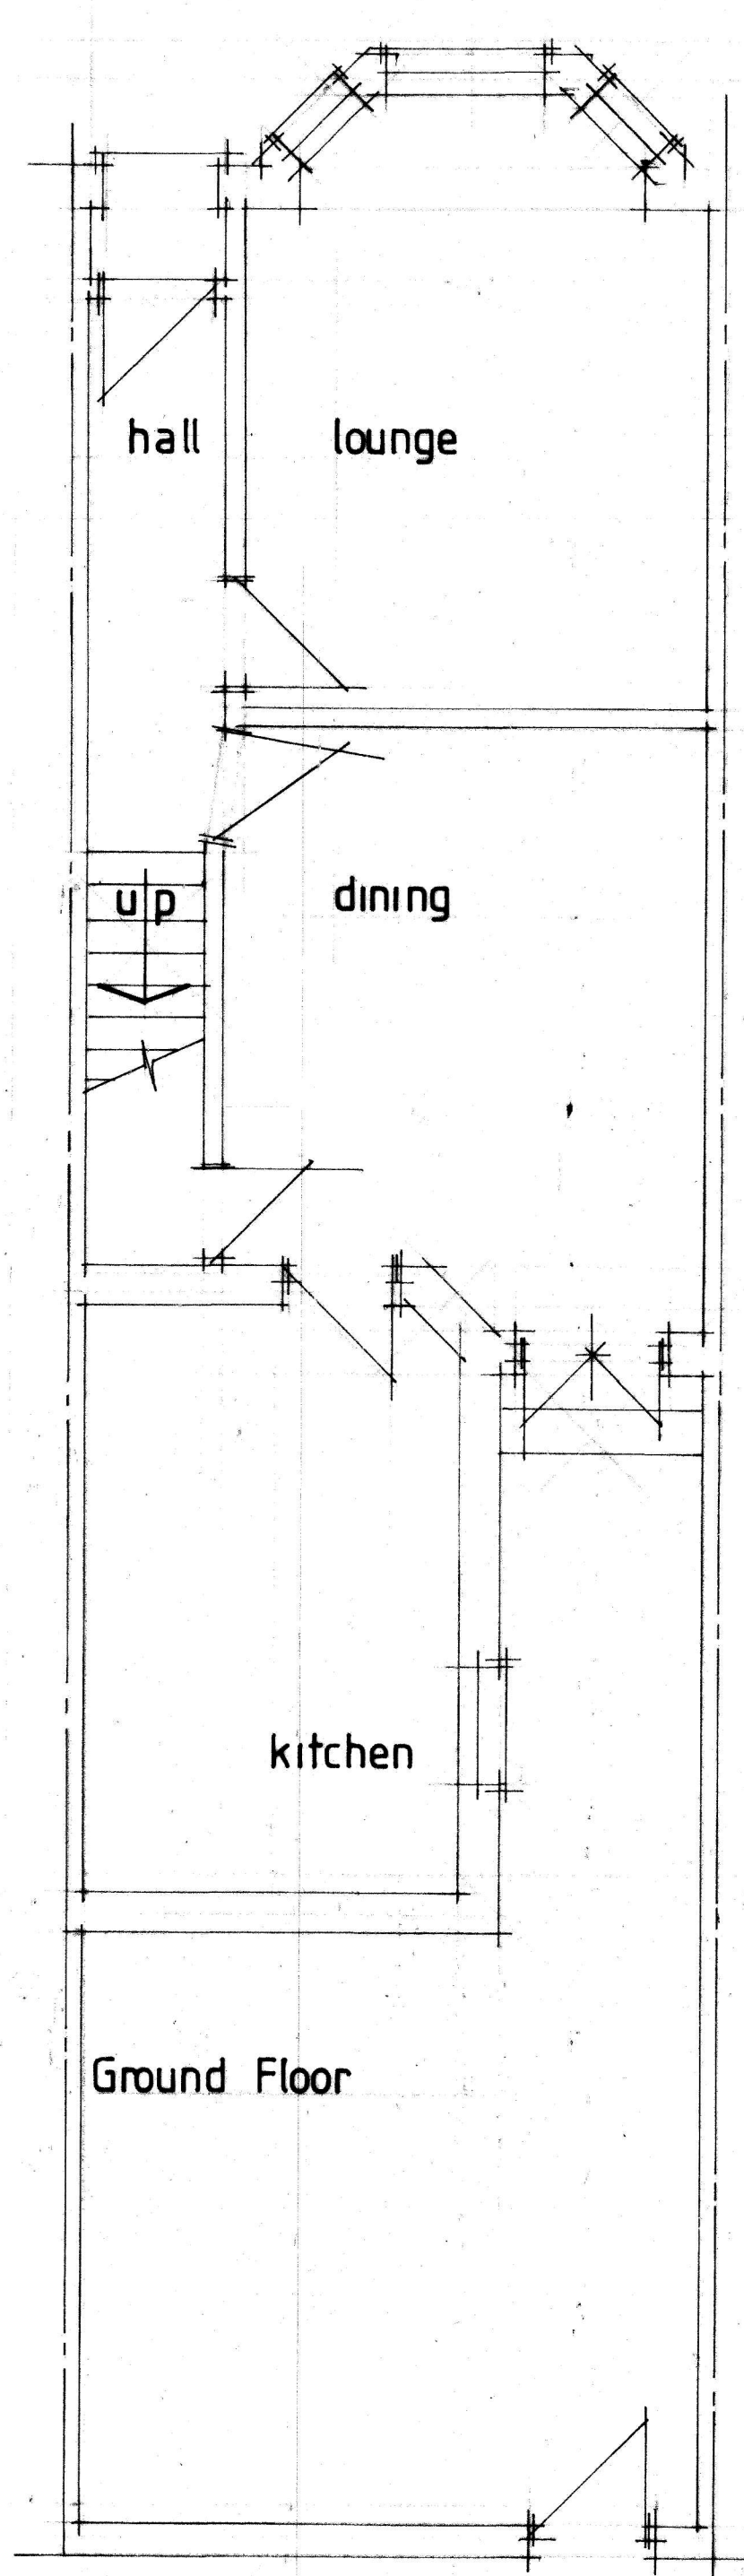


Ground Floor

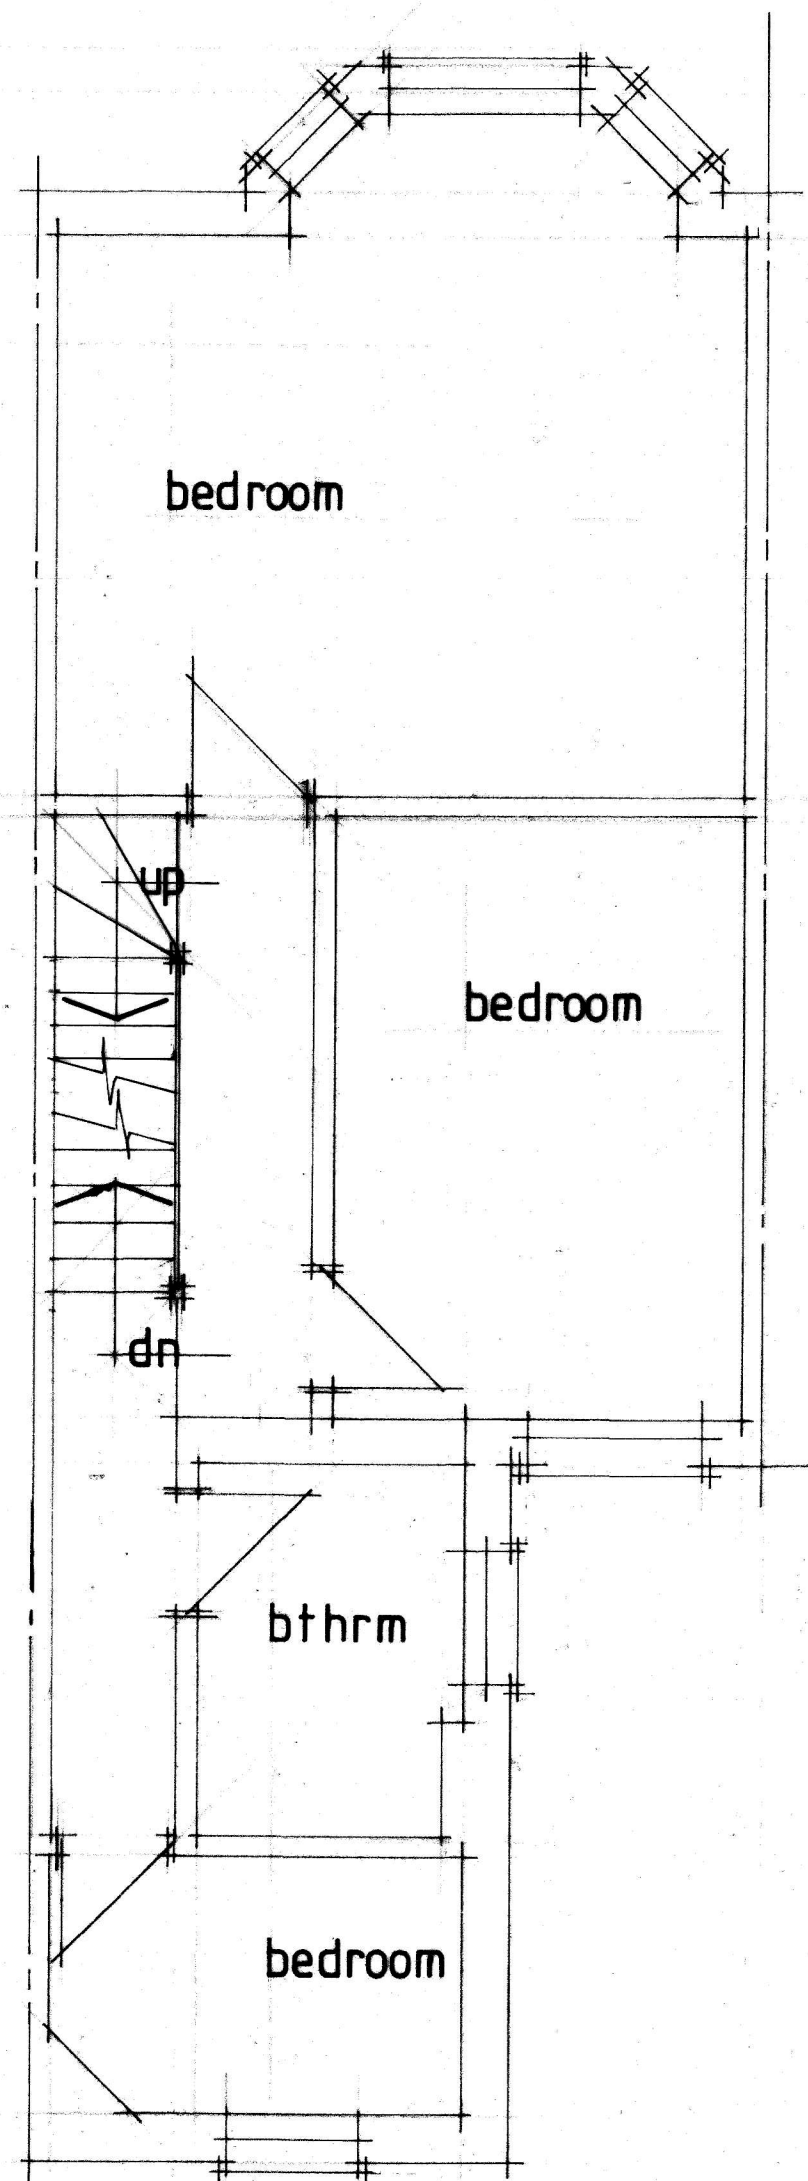


First Floor

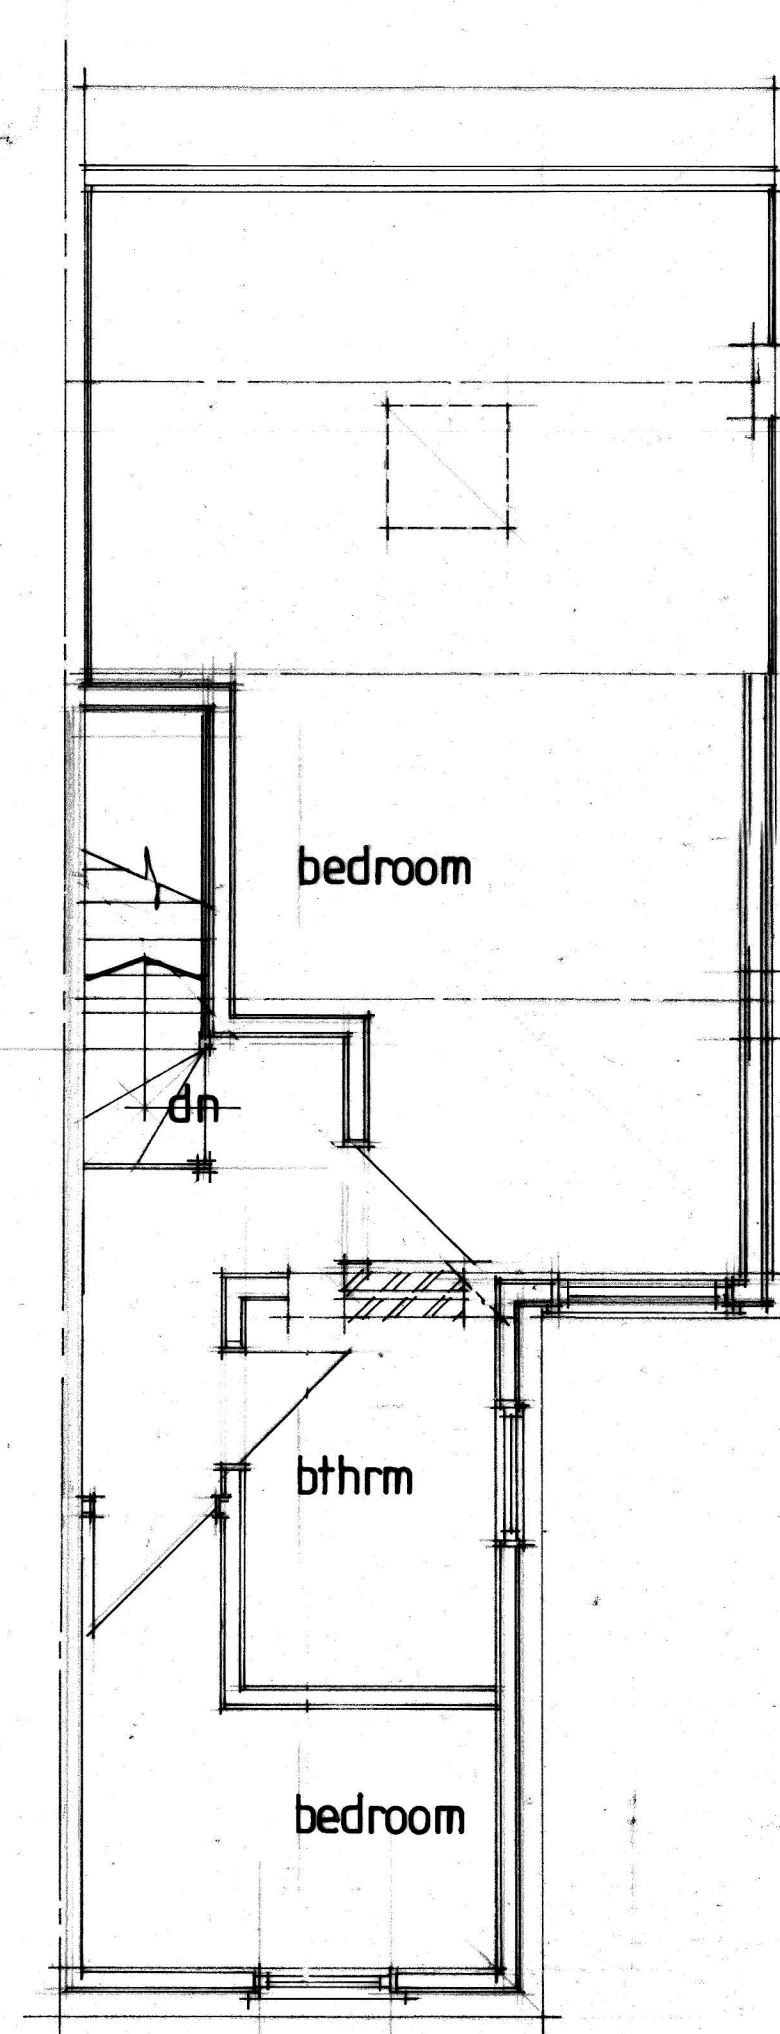


Attic

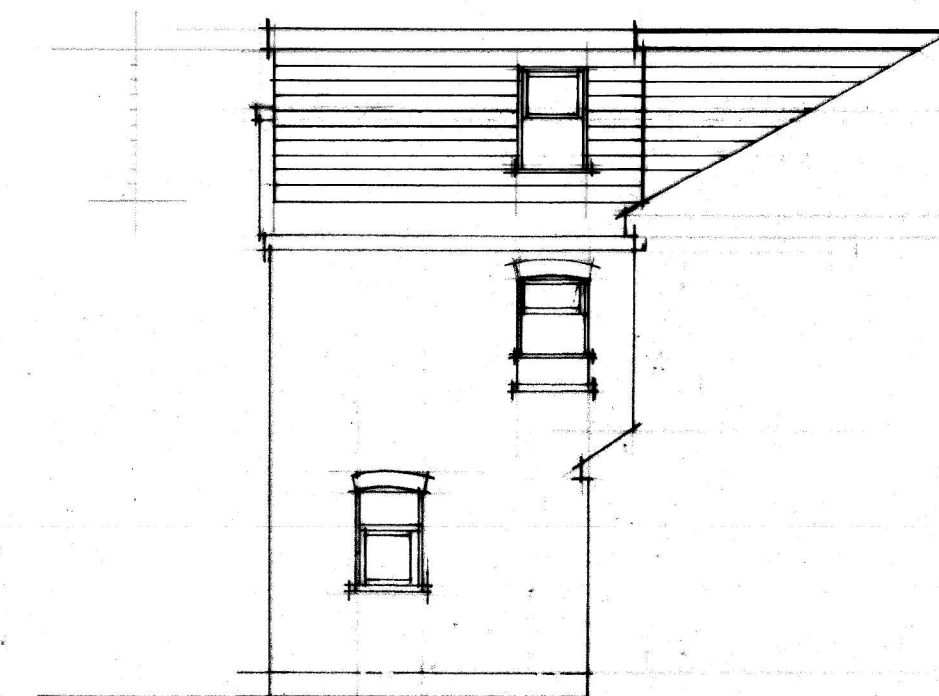


Side Elevation

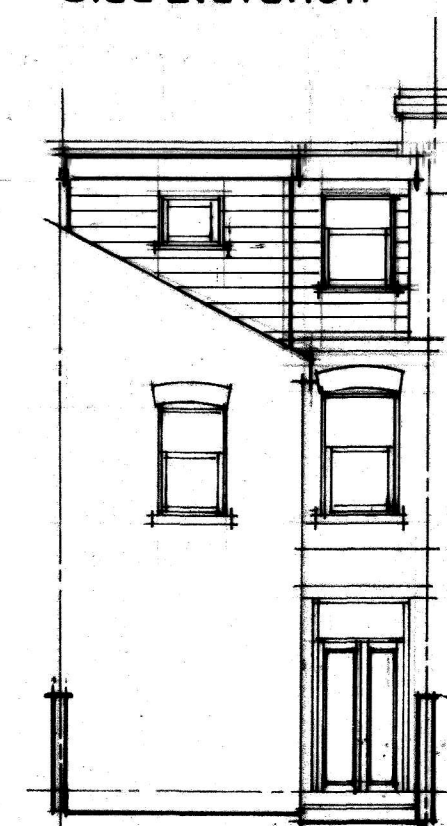

Rear Elevation

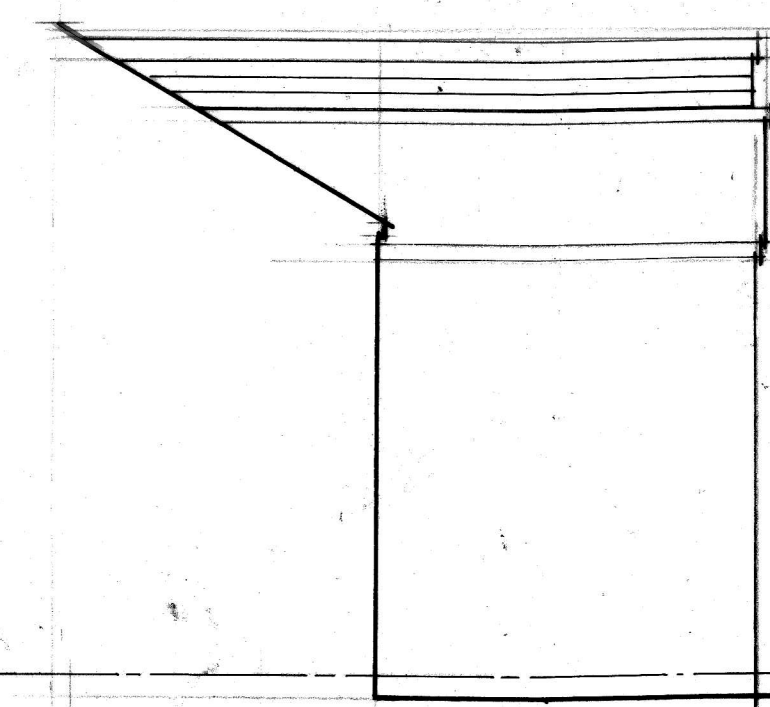

Rear Elevation from N° 73

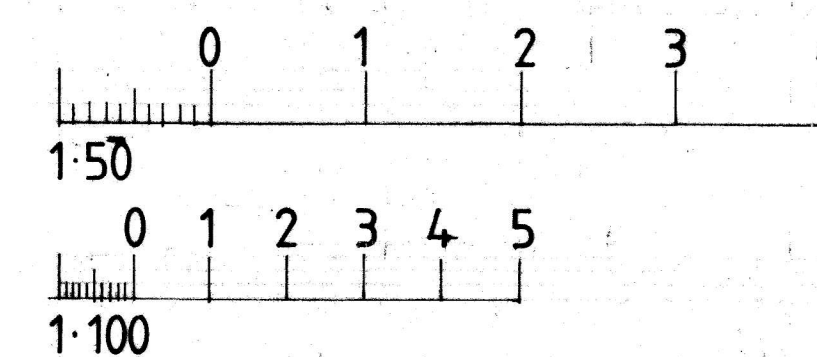

Scale Bars

No:	Revision:	Date:	Initial:
-----	-----------	-------	----------

ALPHA DESIGN 11 GILDA CRESCENT ROAD ECCLES M30 9AG TELEPHONE 0161 707 5533			
Project: 73 Broadfield Road Moss Side Mcr			
Title: Floor Plans/Elevations (proposed)			
Scale: 1:50	Date: Dec 23	Initial: CPH	
Drg. No: 2			