



NOTES ORIGINAL A1

DO NOT SCALE FROM THIS DRAWING.
ALL DIMENSIONS TO BE CHECKED ON SITE.
(DRAWINGS MAYBE SCALED FOR LOCAL AUTHORITY & PLANNING PURPOSE ONLY)
COPYRIGHT PROTECTED.


FOR PLANNING
DO NOT USE FOR CONSTRUCTION

CONSULTANT REFERENCES IN DRAWING:


STRUCTURAL - REF/REVISION

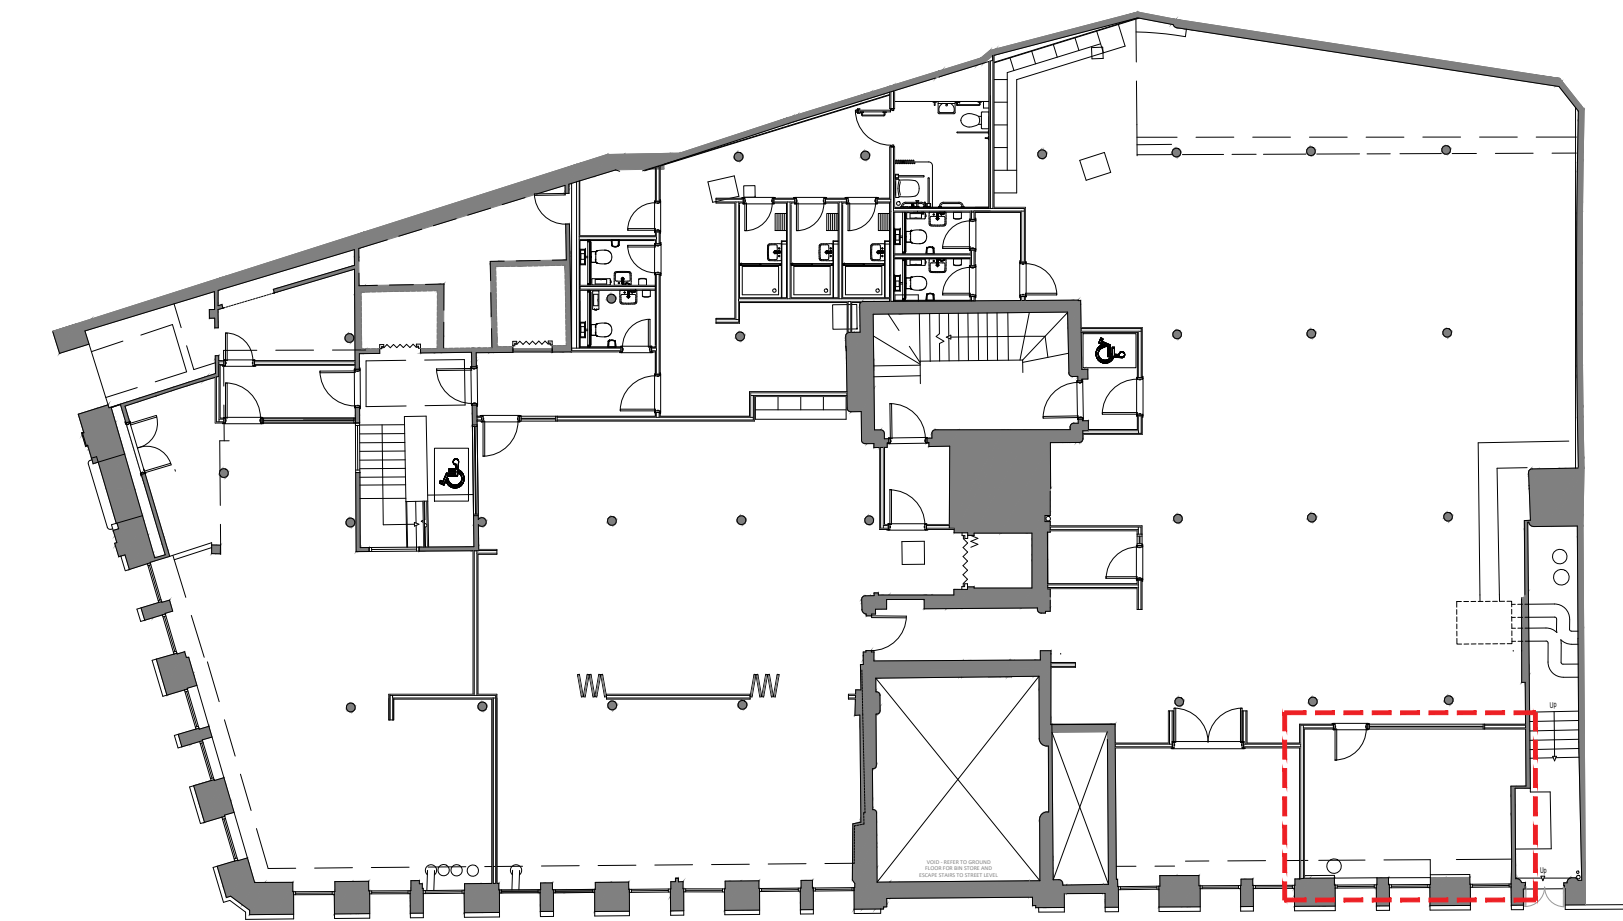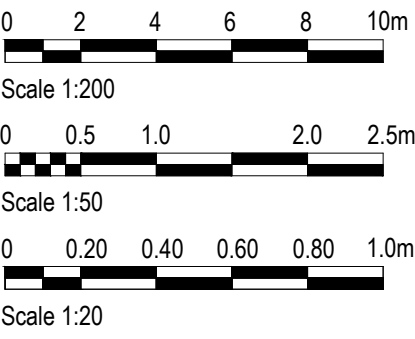


01 BASEMENT FLOOR PLAN
522 SCALE - 1:200 @ A1 AS PROPOSED

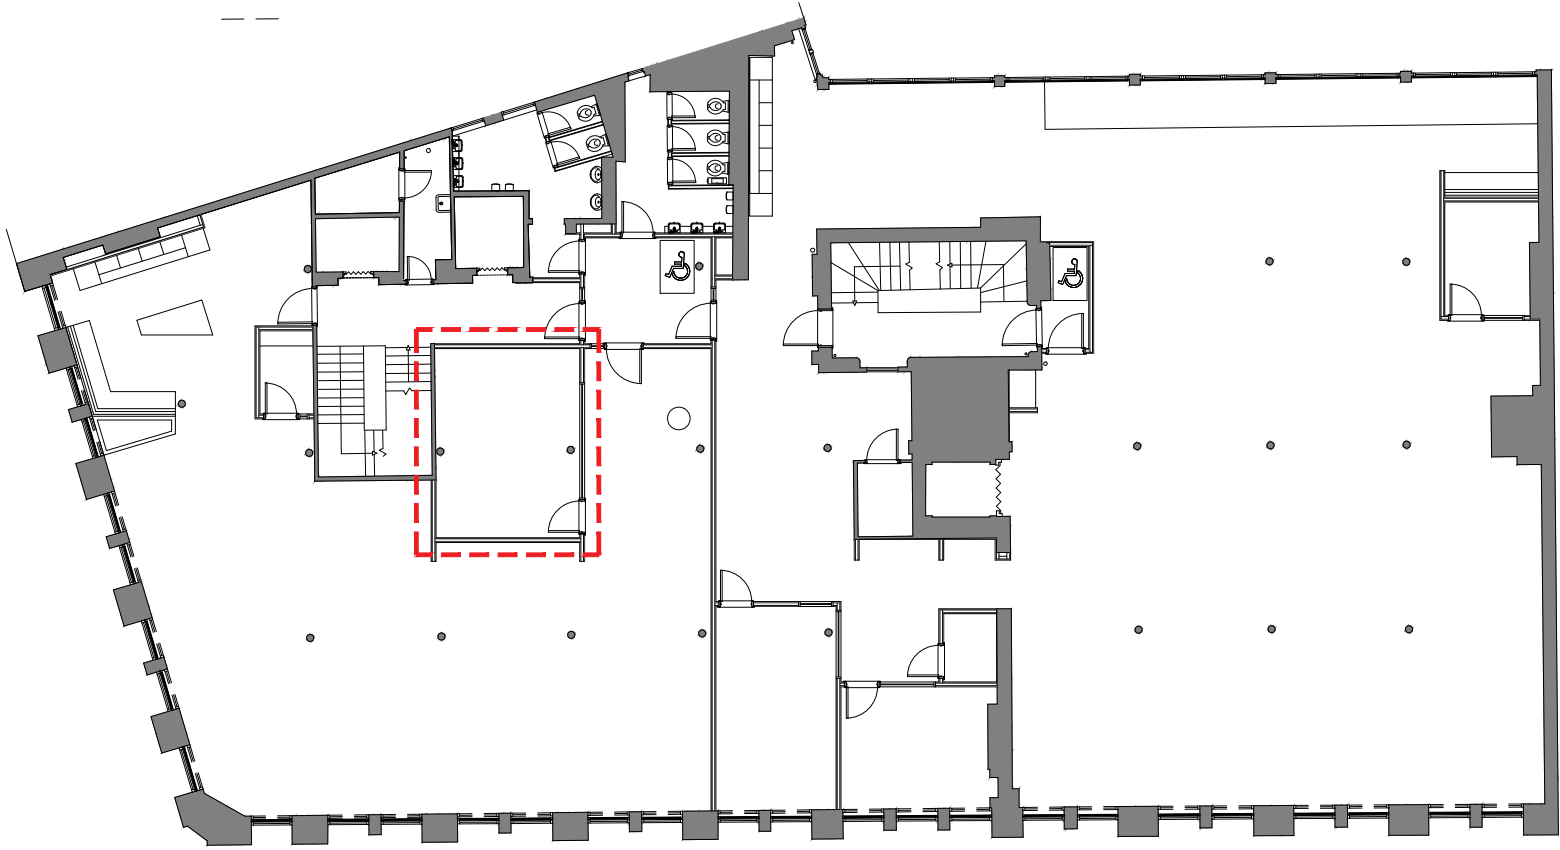


02 FIRST FLOOR PLAN
522 SCALE - 1:200 @ A1 AS PROPOSED

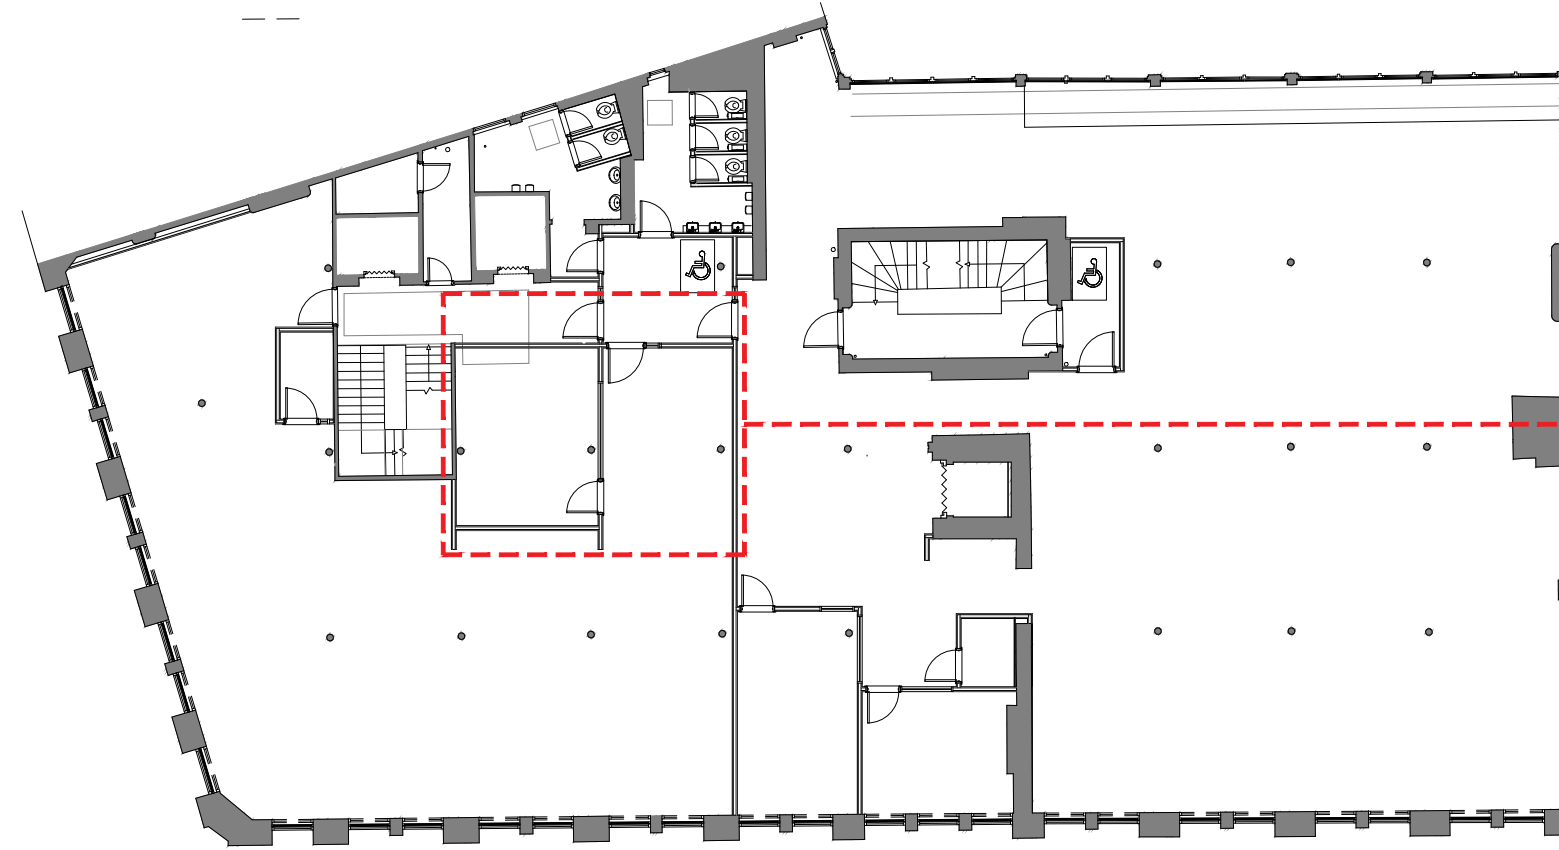


03 SECOND FLOOR PLAN
522 SCALE - 1:200 @ A1 AS PROPOSED

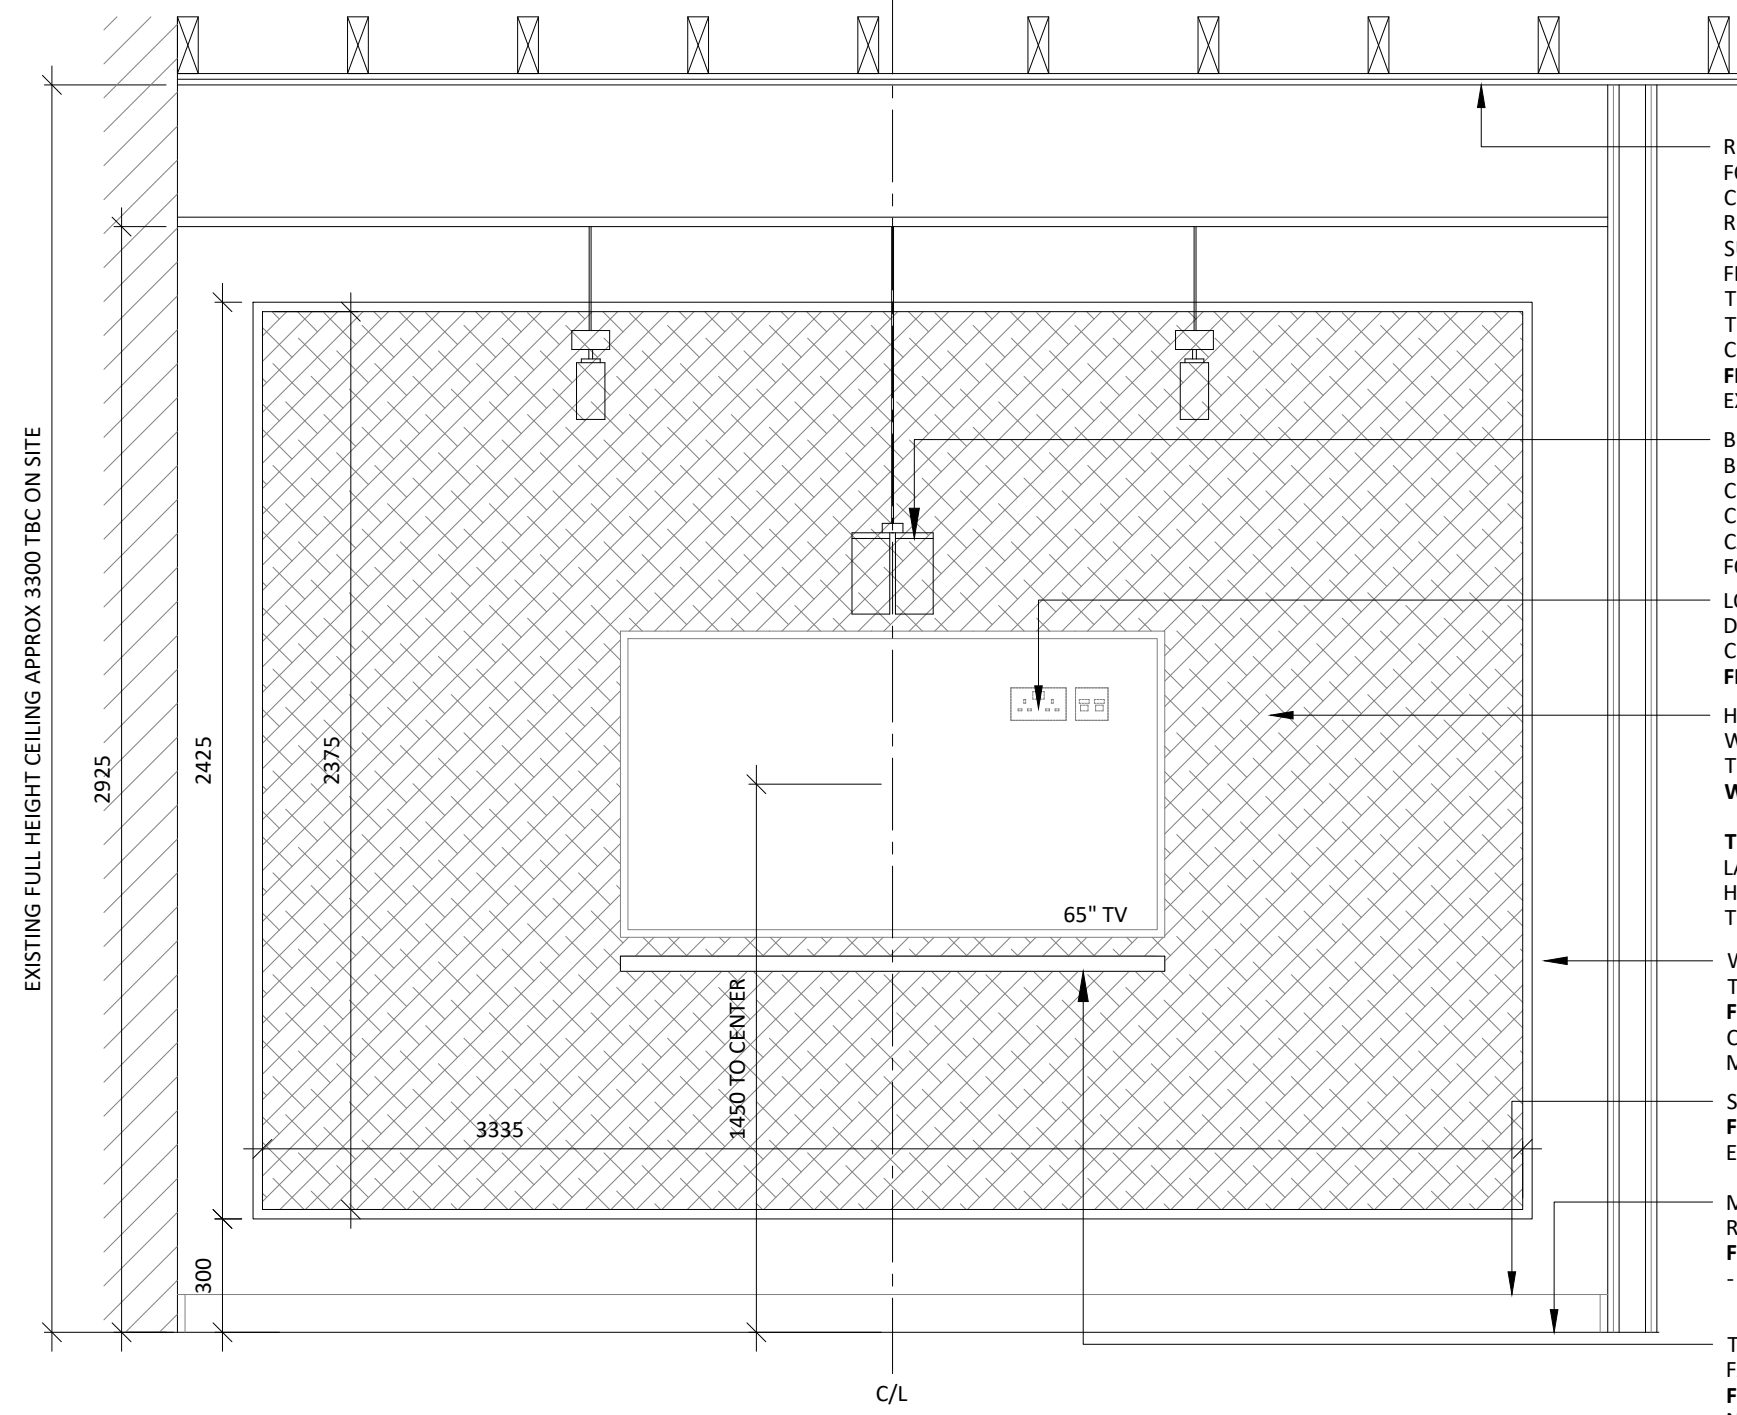


07 TYPICAL MEETING ROOM TV WALL ELEVATION
522 SCALE - 1:20 @ A1 AS PROPOSED

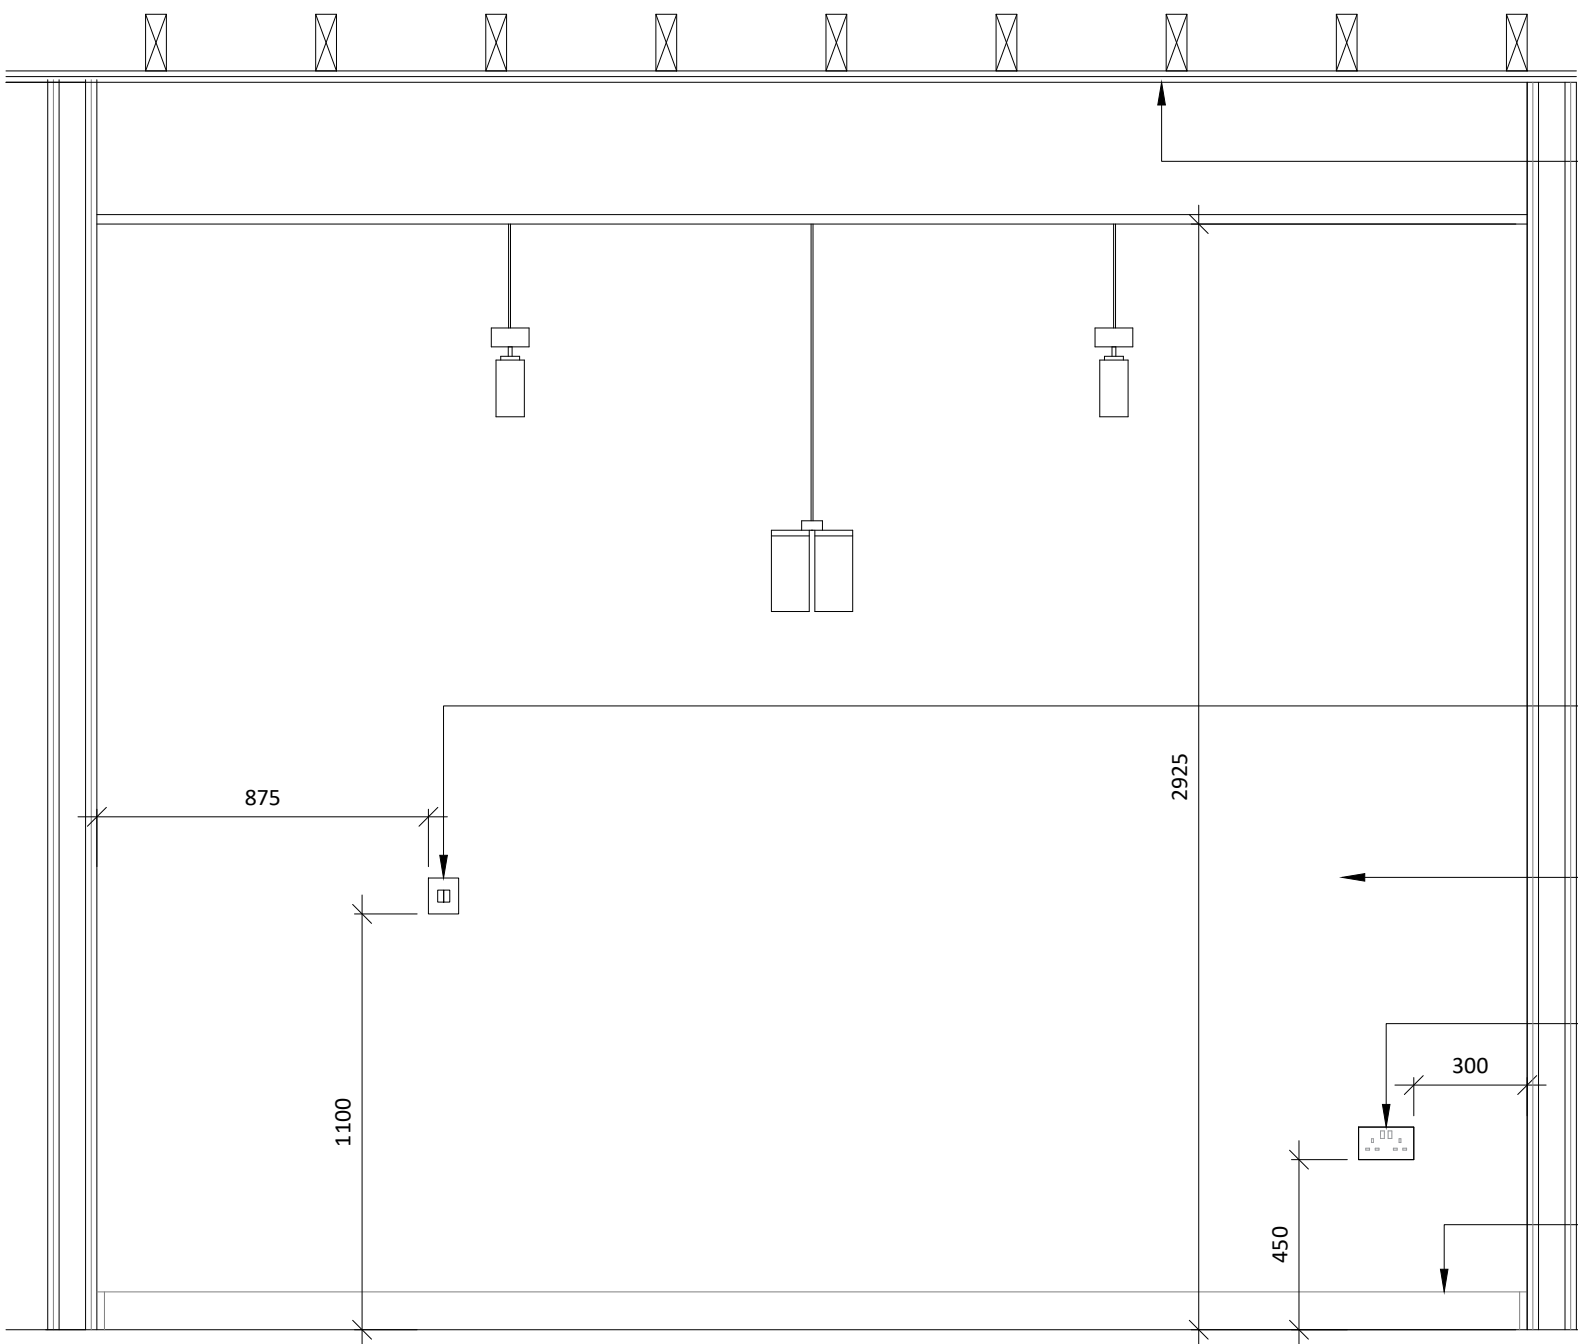


08 TYPICAL MEETING ROOM REAR WALL SECTION
522 SCALE - 1:20 @ A1 AS PROPOSED

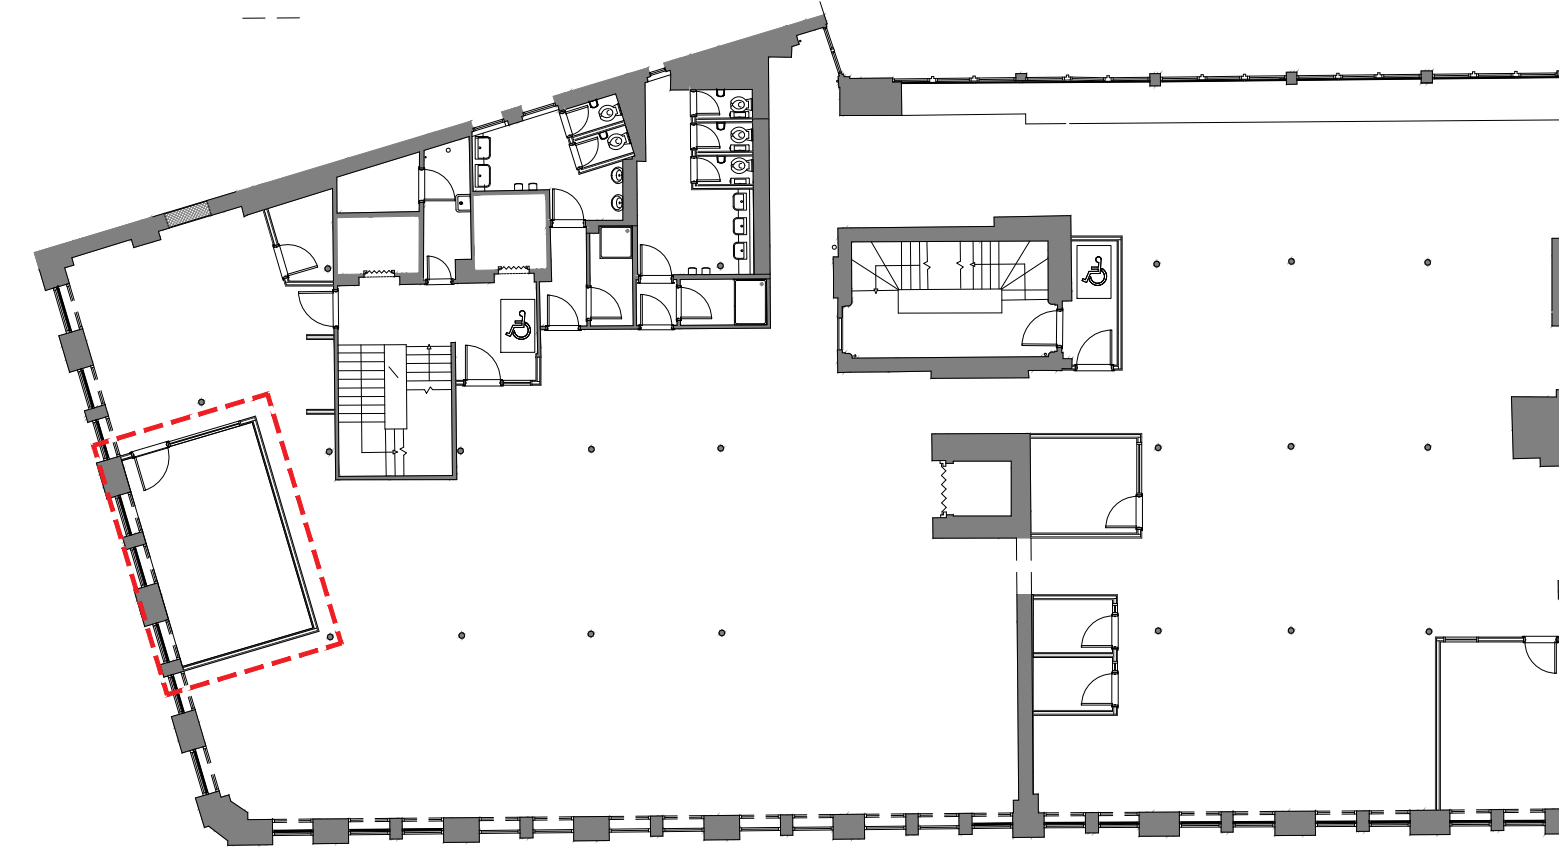


04 THIRD FLOOR PLAN
522 SCALE - 1:200 @ A1 AS PROPOSED

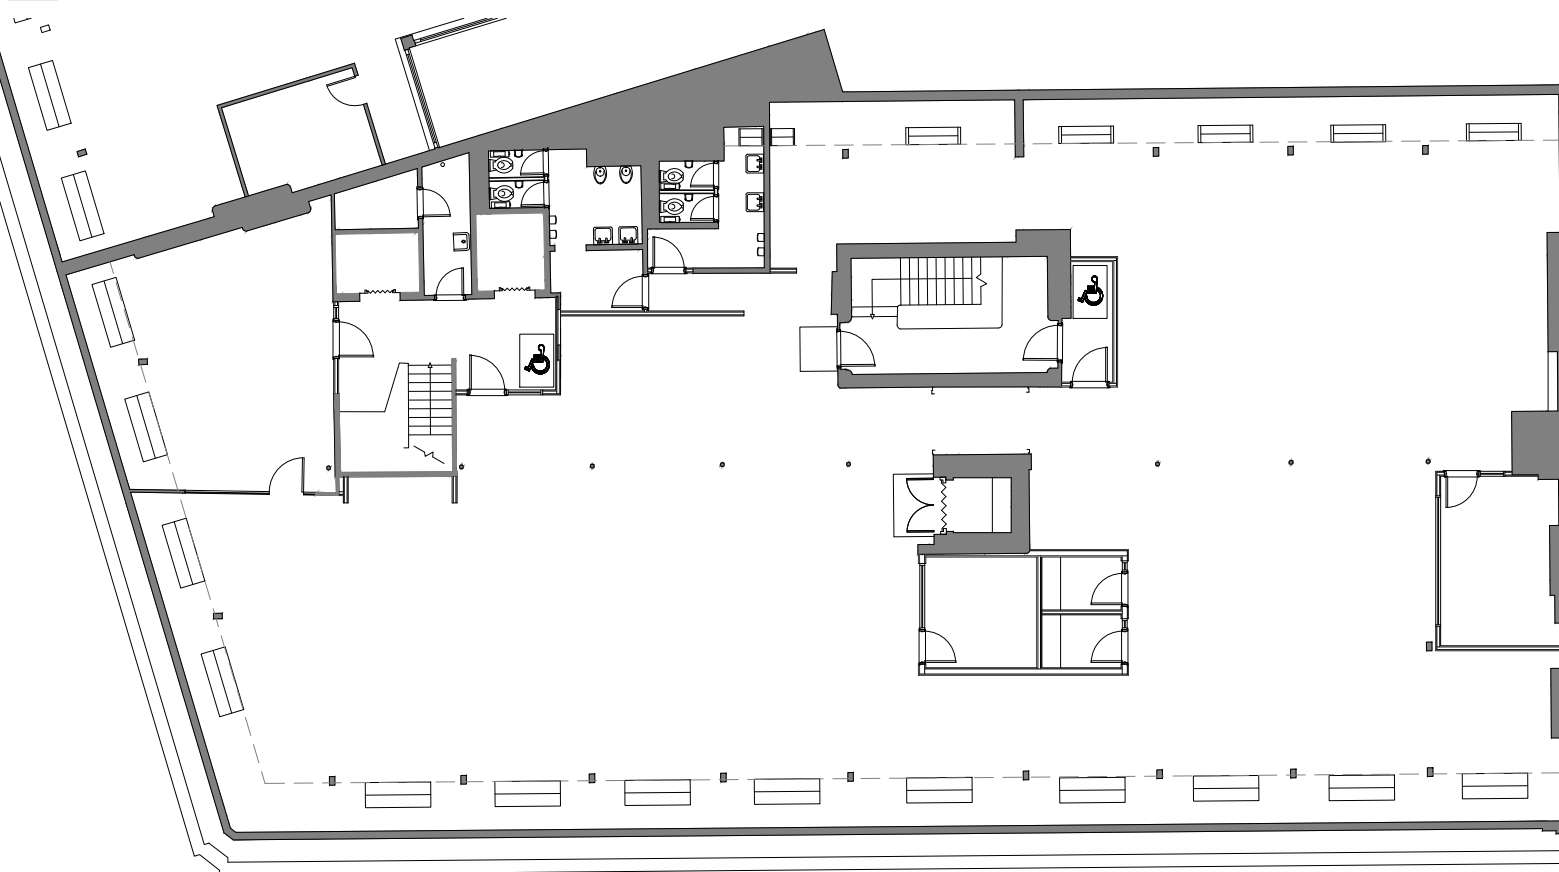

05 FOURTH FLOOR PLAN
522 SCALE - 1:200 @ A1 AS PROPOSED

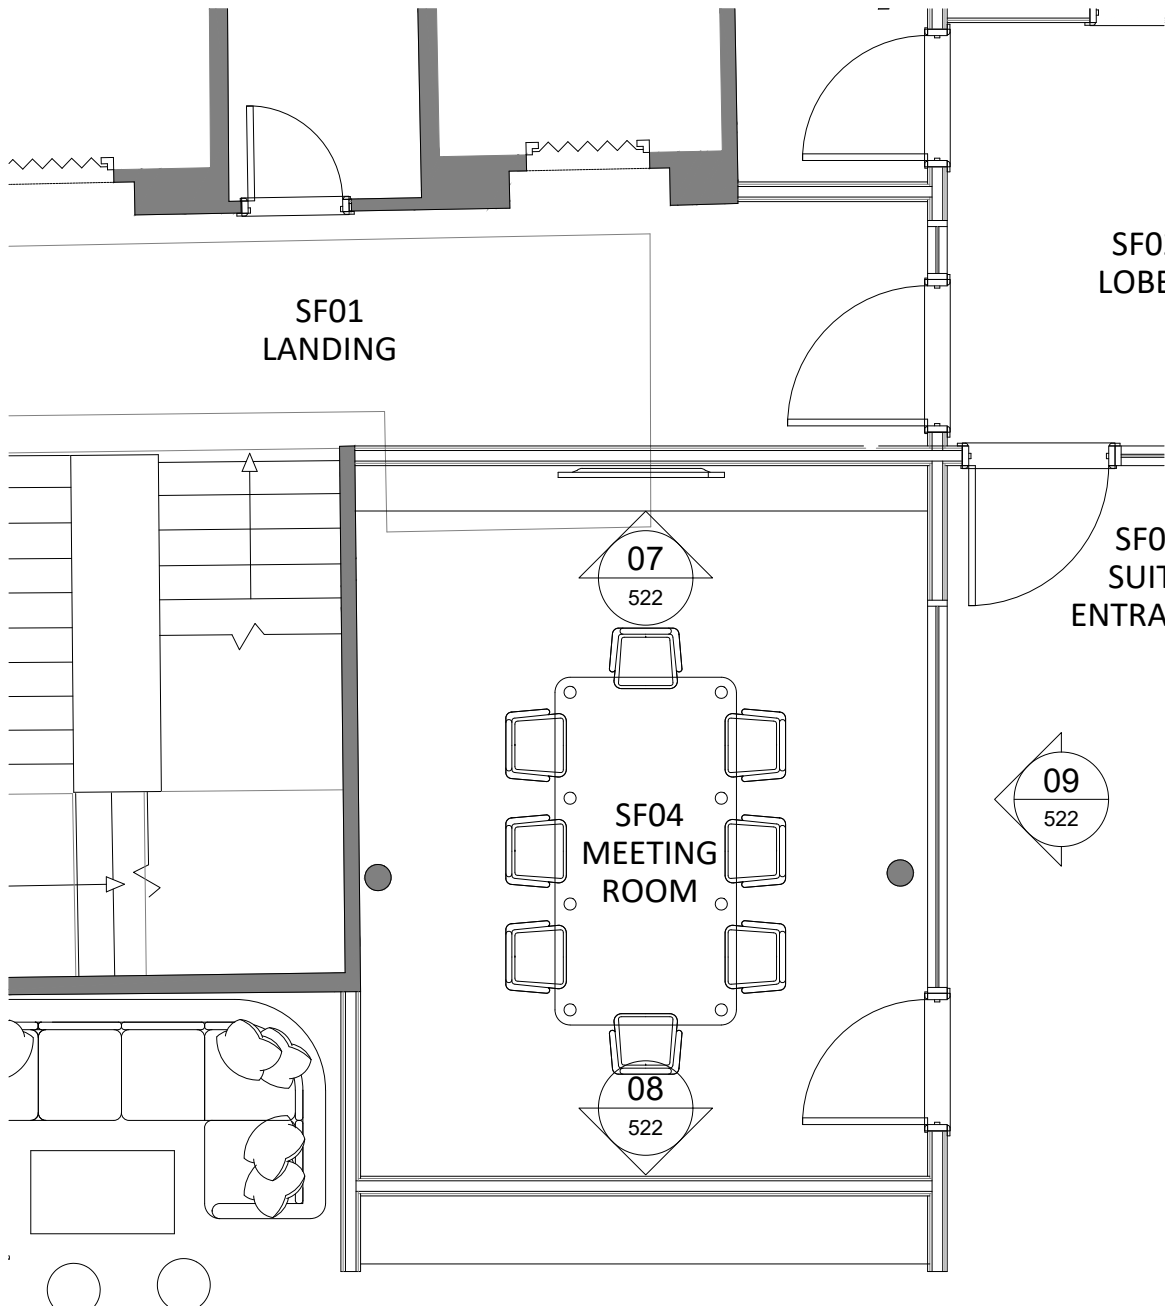

06 SECOND FLOOR MEETING ROOM PLAN
522 SCALE - 1:50 @ A1 AS PROPOSED

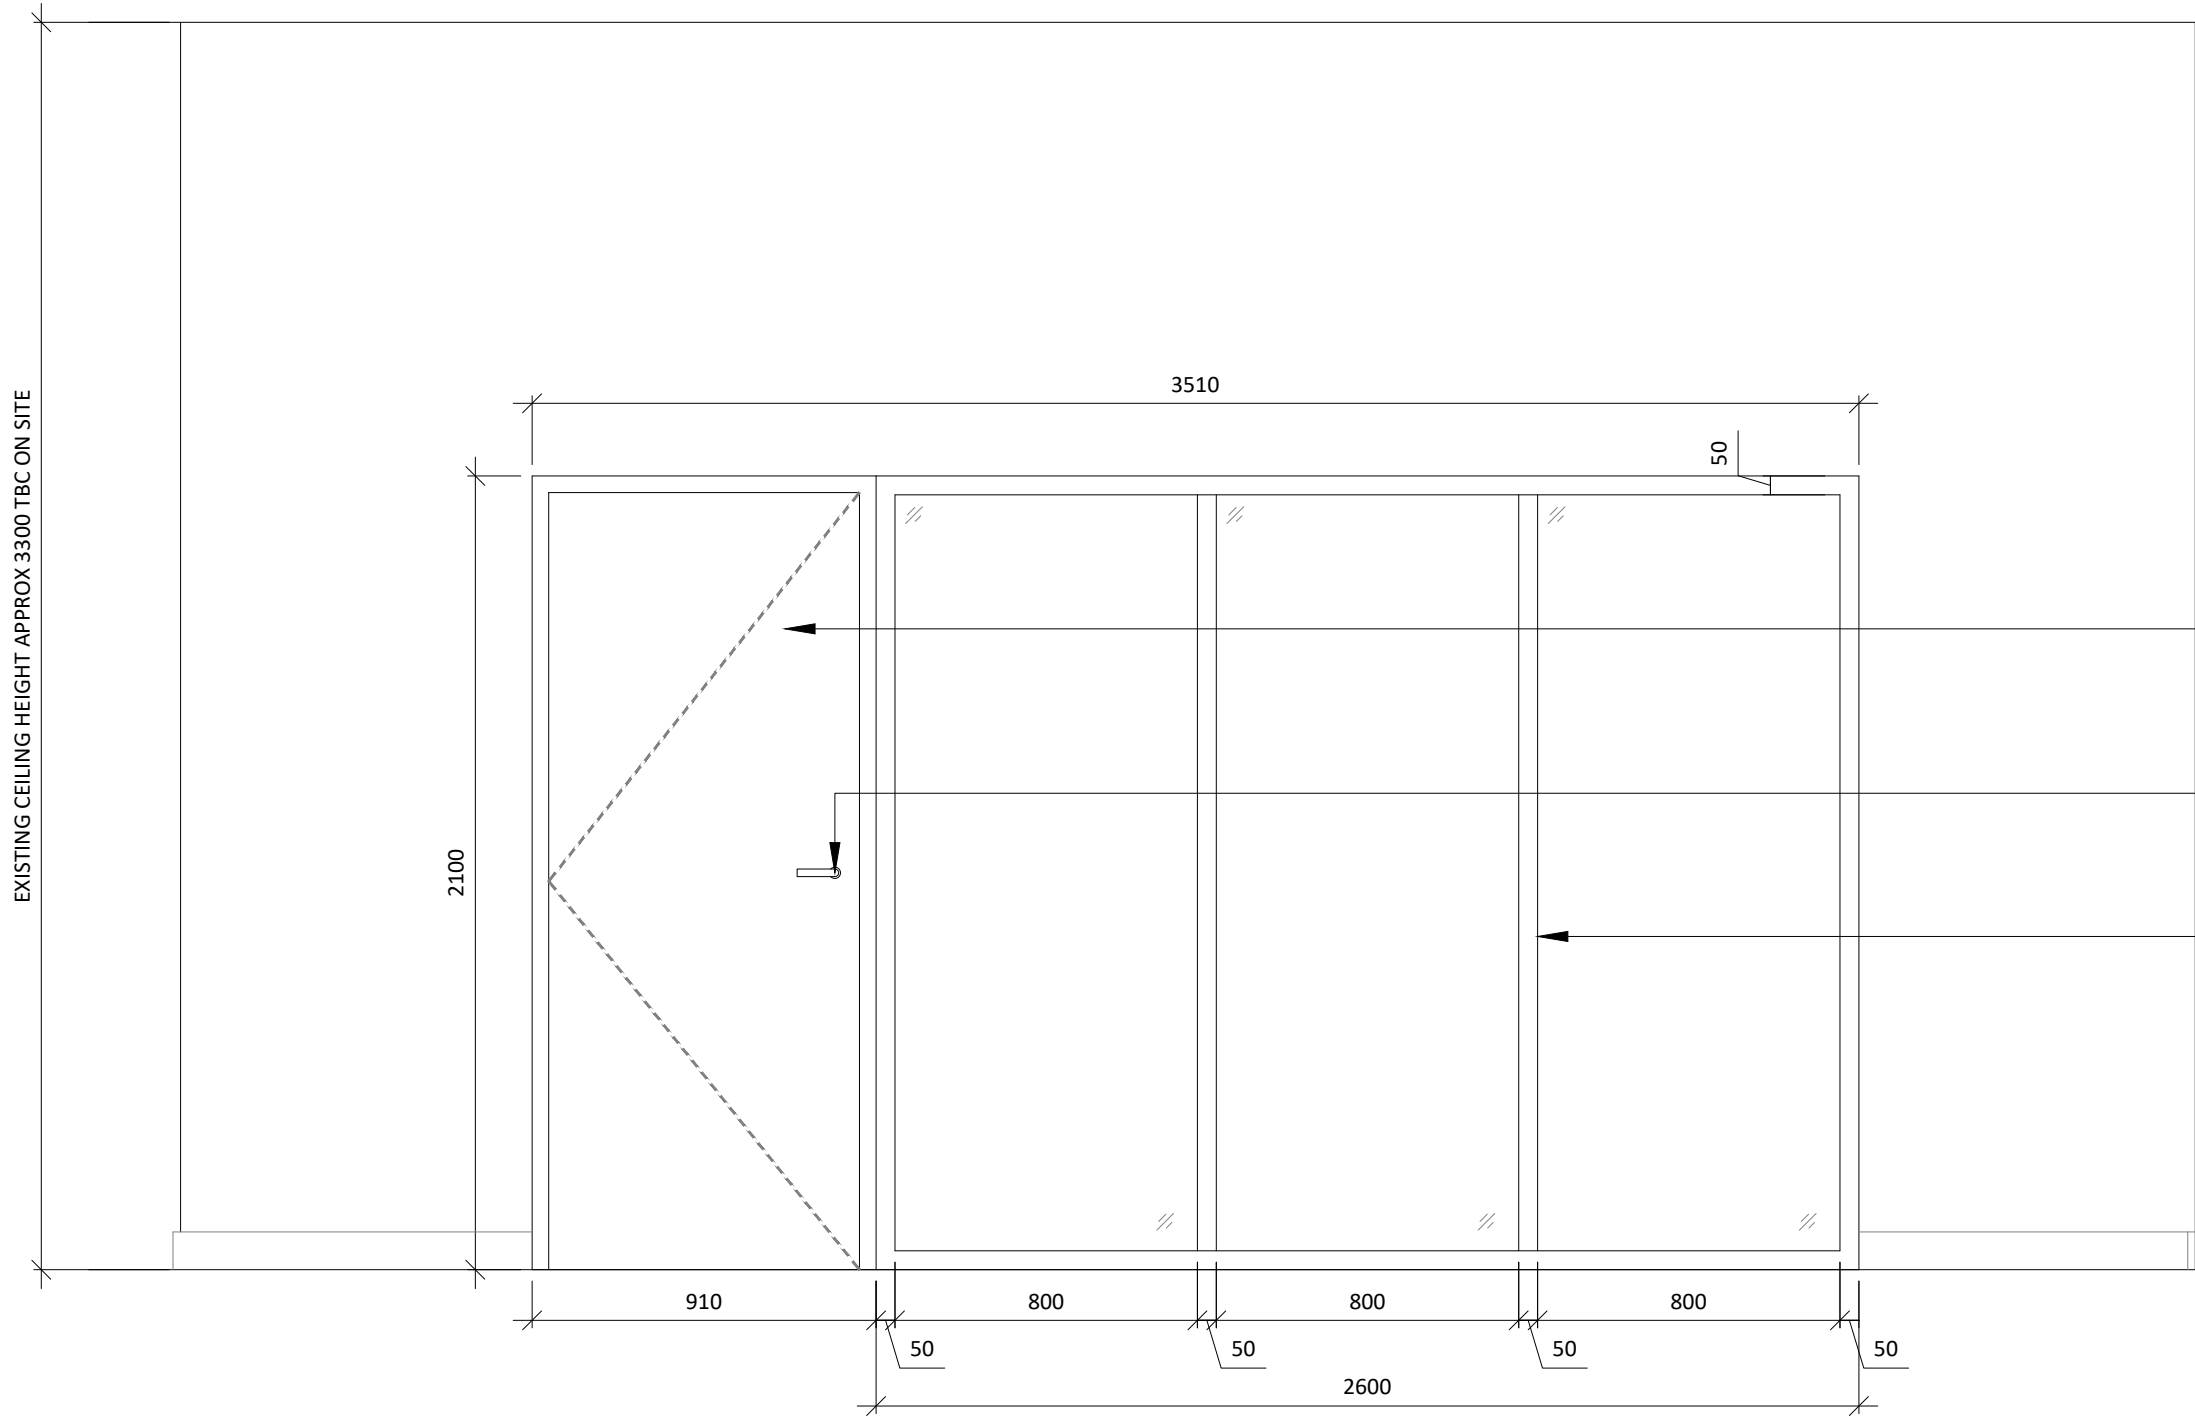

09 TYPICAL MEETING ROOM GLAZING ELEVATION
522 SCALE - 1:20 @ A1 AS PROPOSED

3.00	05/04/24	ISSUED FOR PLANNING	JW	ARB
REV	DATE	DESCRIPTION	DRAWN	CHECKED

A

X

I

bruntwood

SciTech

ADDRESS : 4th FLOOR CALICO 55-55 MOSLEY STREET, MANCHESTER, M2 3HQ

TELEPHONE : +44 (0)161 879 7357

EMAIL : www.axi.studio

COMPANY NO : 11847325

CLIENT

bruntwood

SciTech

PROJECT

117 - 119 PORTLAND STREET MANCHESTER

DRAWING REFERENCE

TYPICAL MEETING ROOM DETAILS

AS PROPOSED

JOB REFERENCE

23 - 192

DRAWING SCALE

1:20@A1

DATE

21/03/24

DRAWN

ARB

CHECKED

FWE

DRAWING REFERENCE

AXI - 521

STAGE

3

REV

00