


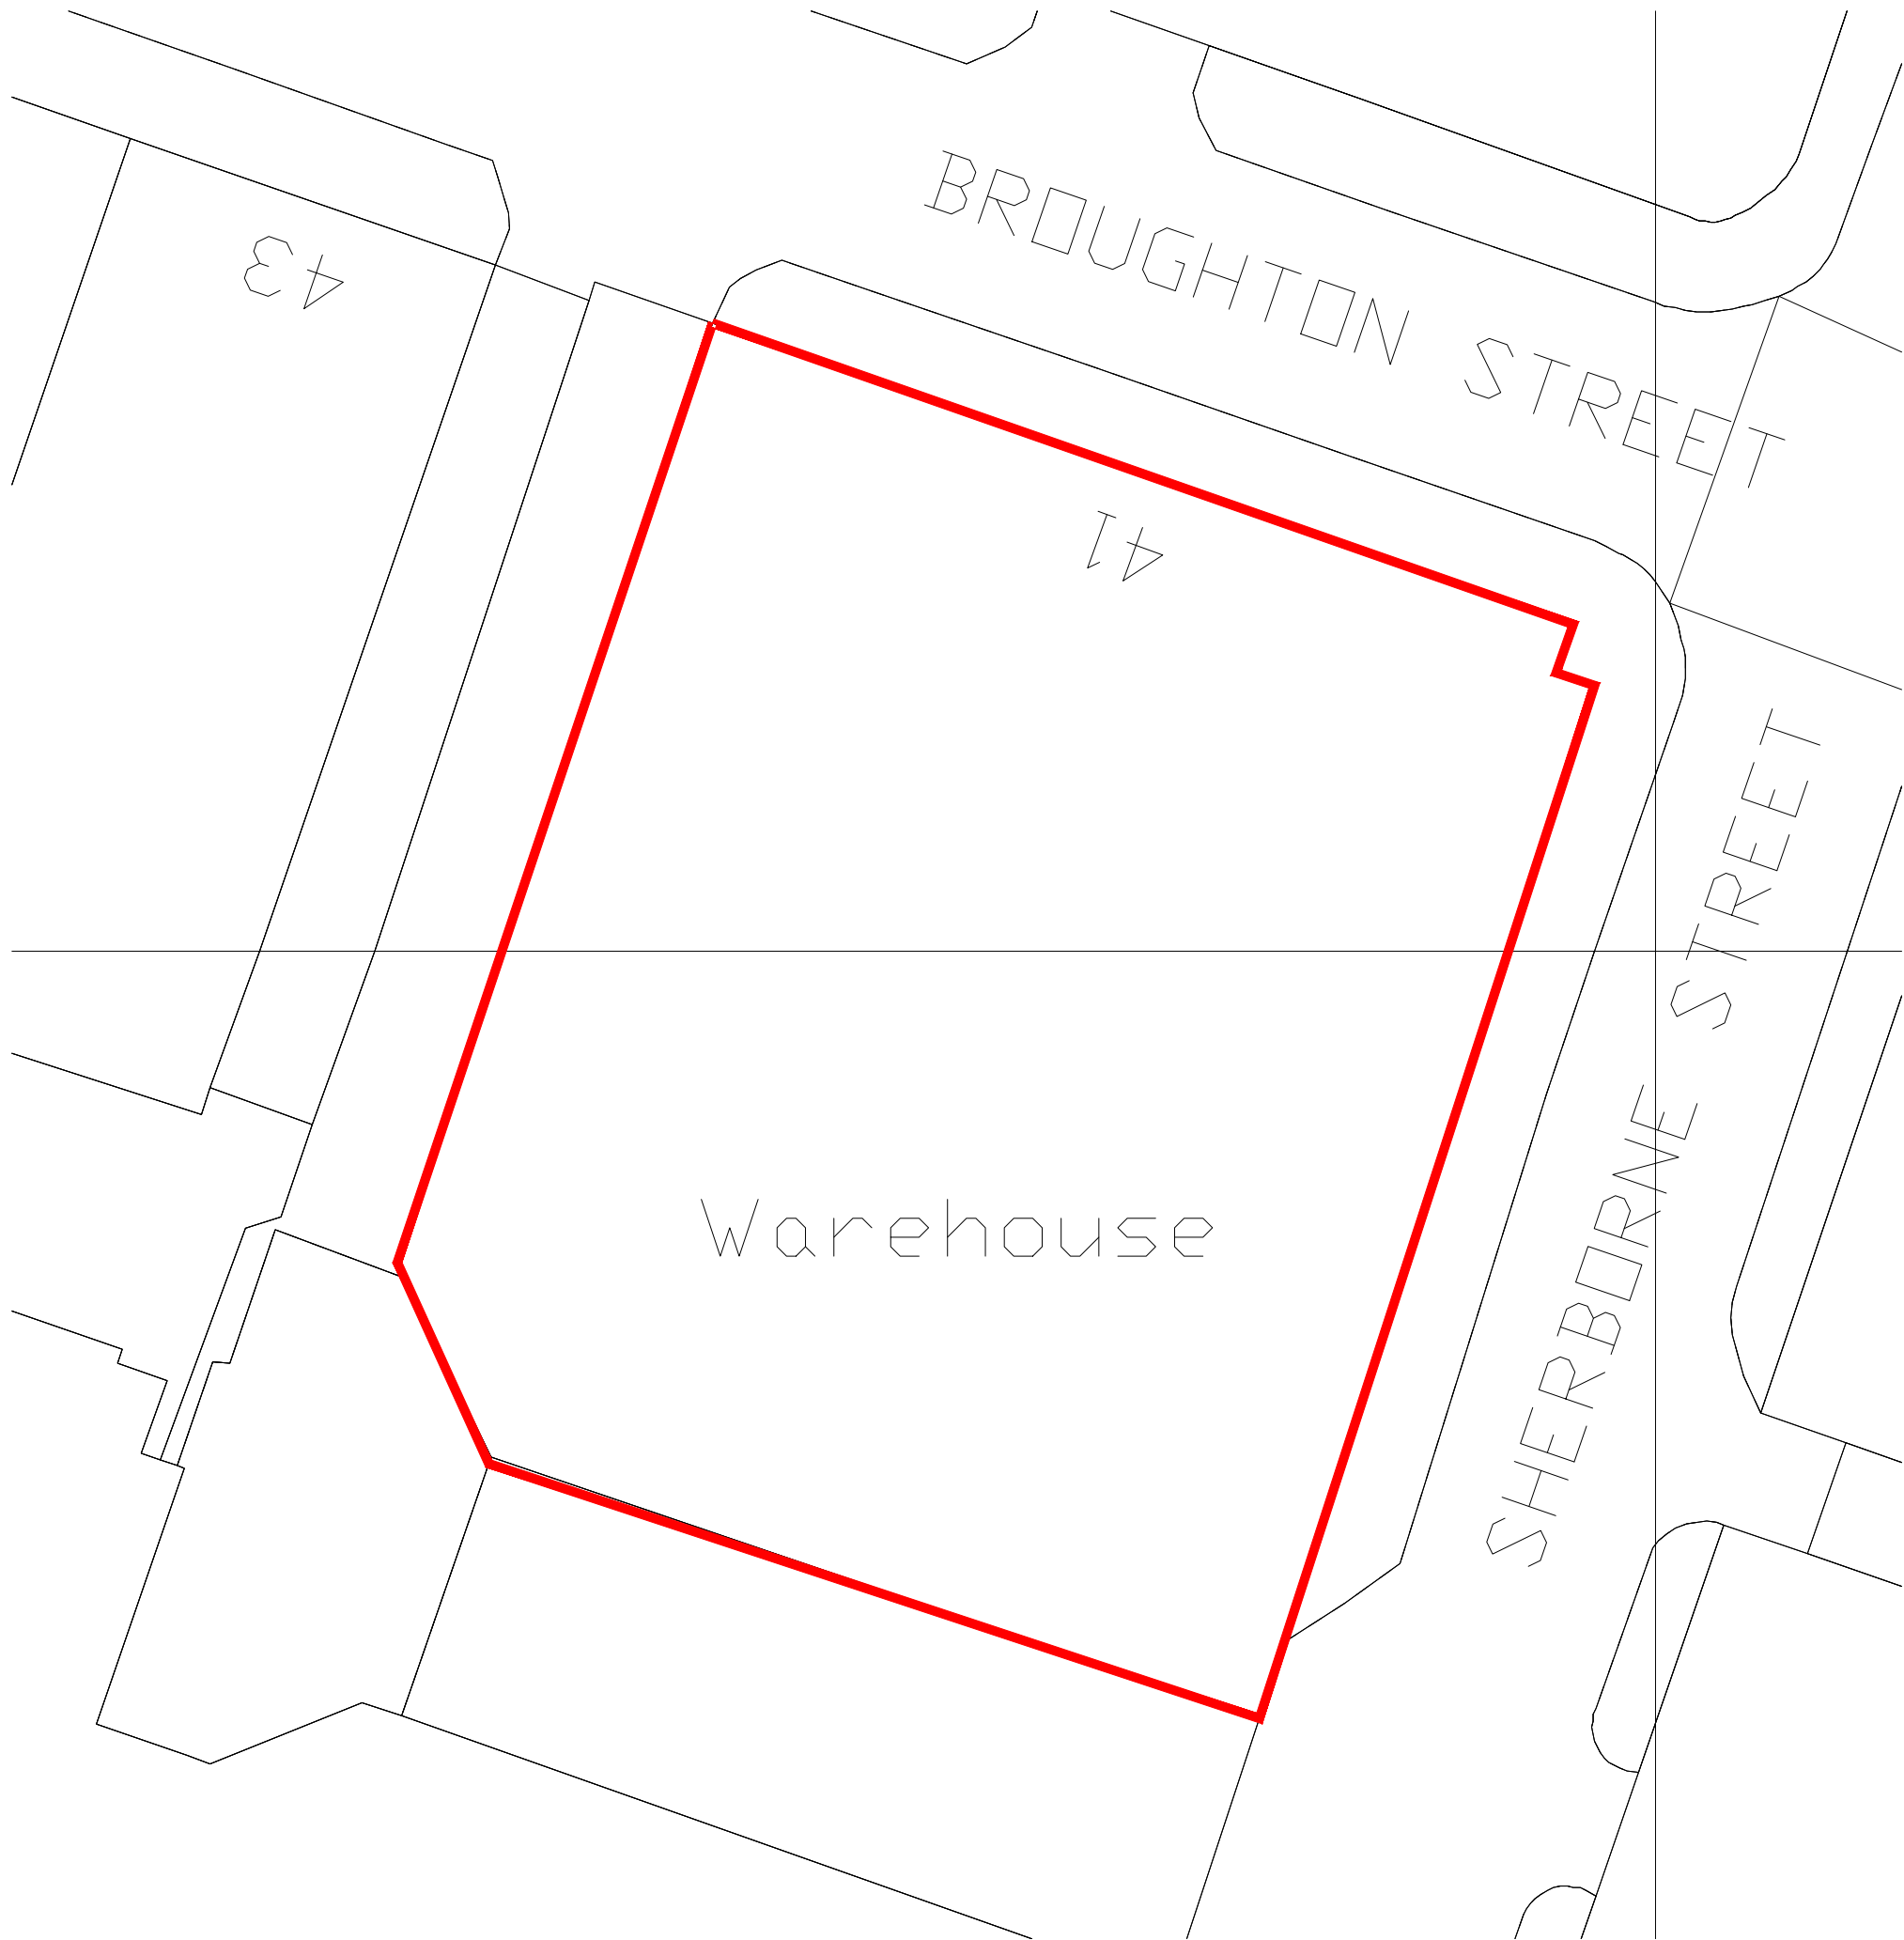

DRAWING IS THE INTELLECTUAL COPYRIGHT OF 12 / 23 ARCHITECTURE DESIGN LTD AND SHOULD NOT BE REPRODUCED WITHOUT PRIOR CONSENT.

ANY MATTERS ARISING SHOULD BE REPORTED TO THE ARCHITECT DIRECTLY AND IMMEDIATELY.

DRAWING/INFORMATION SHOULD NOT BE USED FOR ANY STRUCTURAL CALCULATIONS OR STRUCTURAL DESIGN BY ANY PARTY OTHER THAN A STRUCTURAL ENGINEER WHO HAS OBTAINED THE DRAWING FROM THE ARCHITECT.

12 / 23 ARCHITECTURE DESIGN LTD DO NOT TAKE RESPONSIBILITY FOR ANY SETTING OUT INFORMATION OR ANY INCORRECT SURVEY INFORMATION.

Revision: - Description: - Date: - Initials: -


Client PRIVATE CLIENT				
Project 41 BROUGHTON ROAD				
Title SITE PLAN				
Drawing No. PL 001	Revision -	Scale 1:250 @ A3	Drawn LW	Date 15.11.2023

12/23
Architecture Design
LIMITED


11-23 Bridgewater Place
Manchester
M4 1QF




T : 0161 711 0584
E : lwalsh@1223arch.co.uk
W: www.1223arch.co.uk

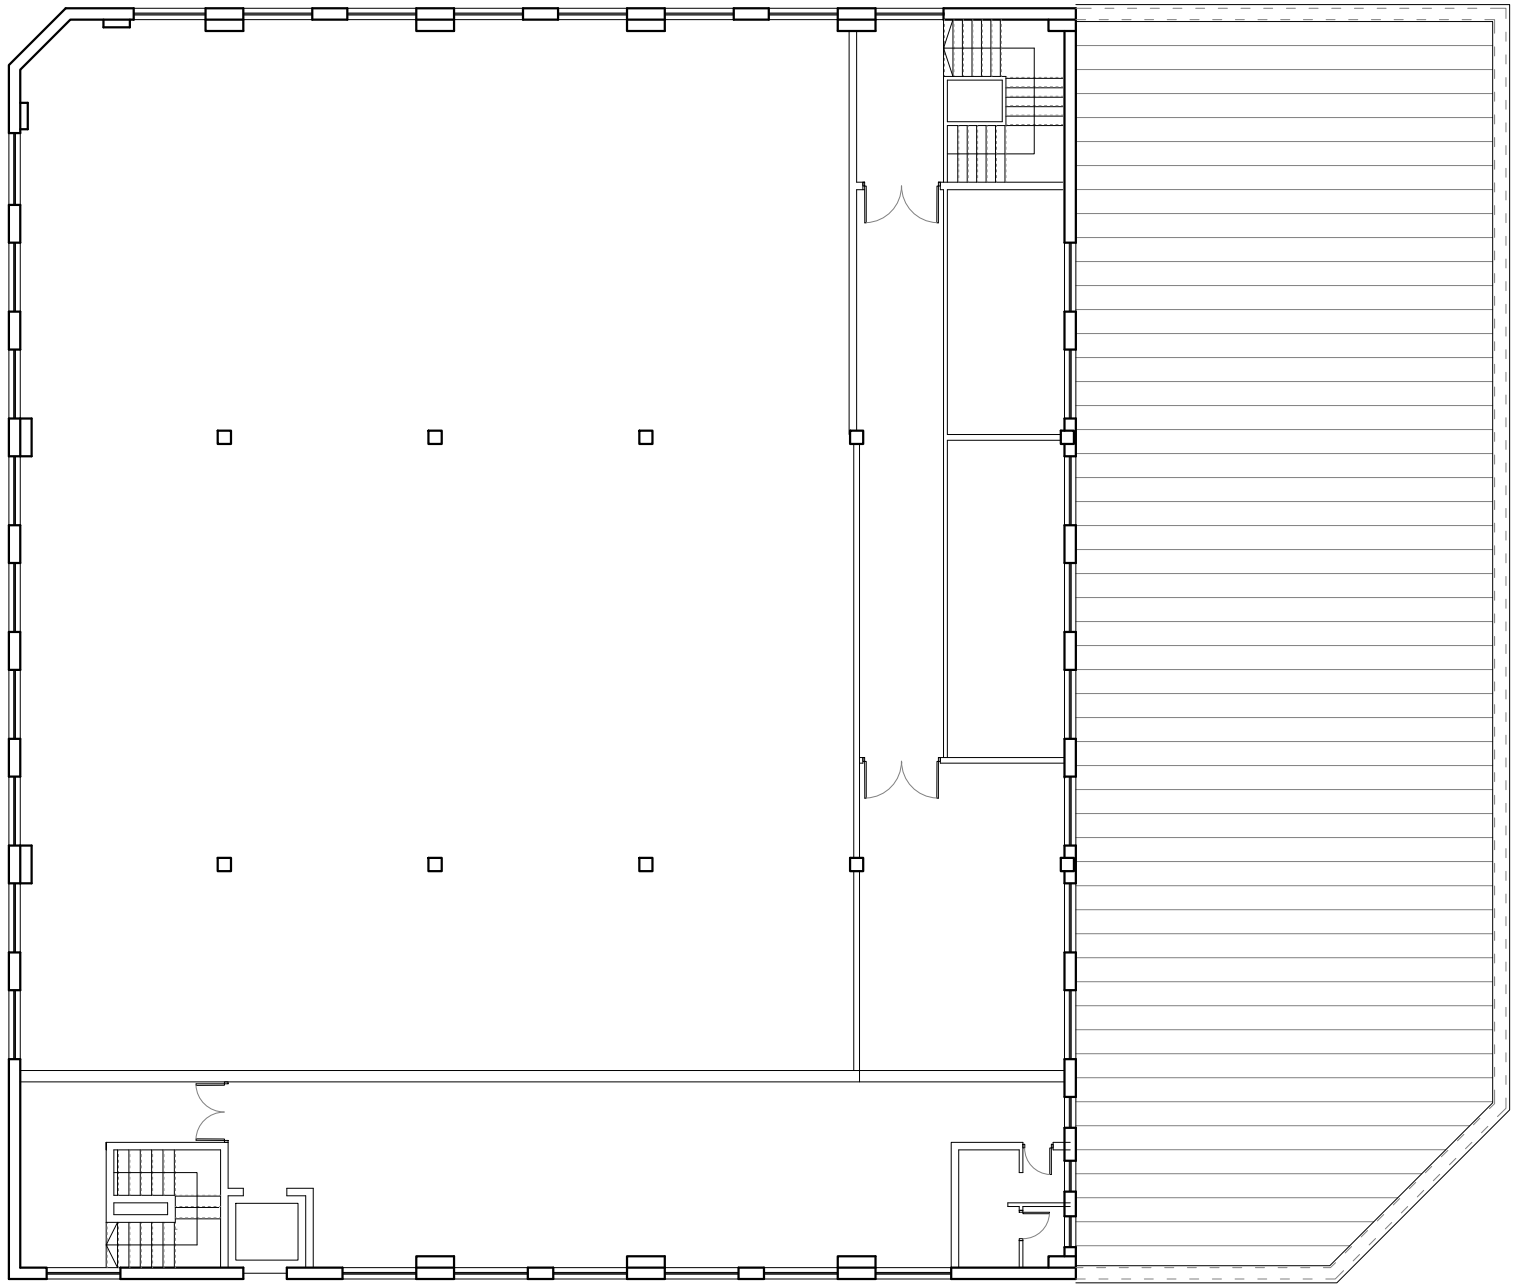

FIRST FLOOR PLAN

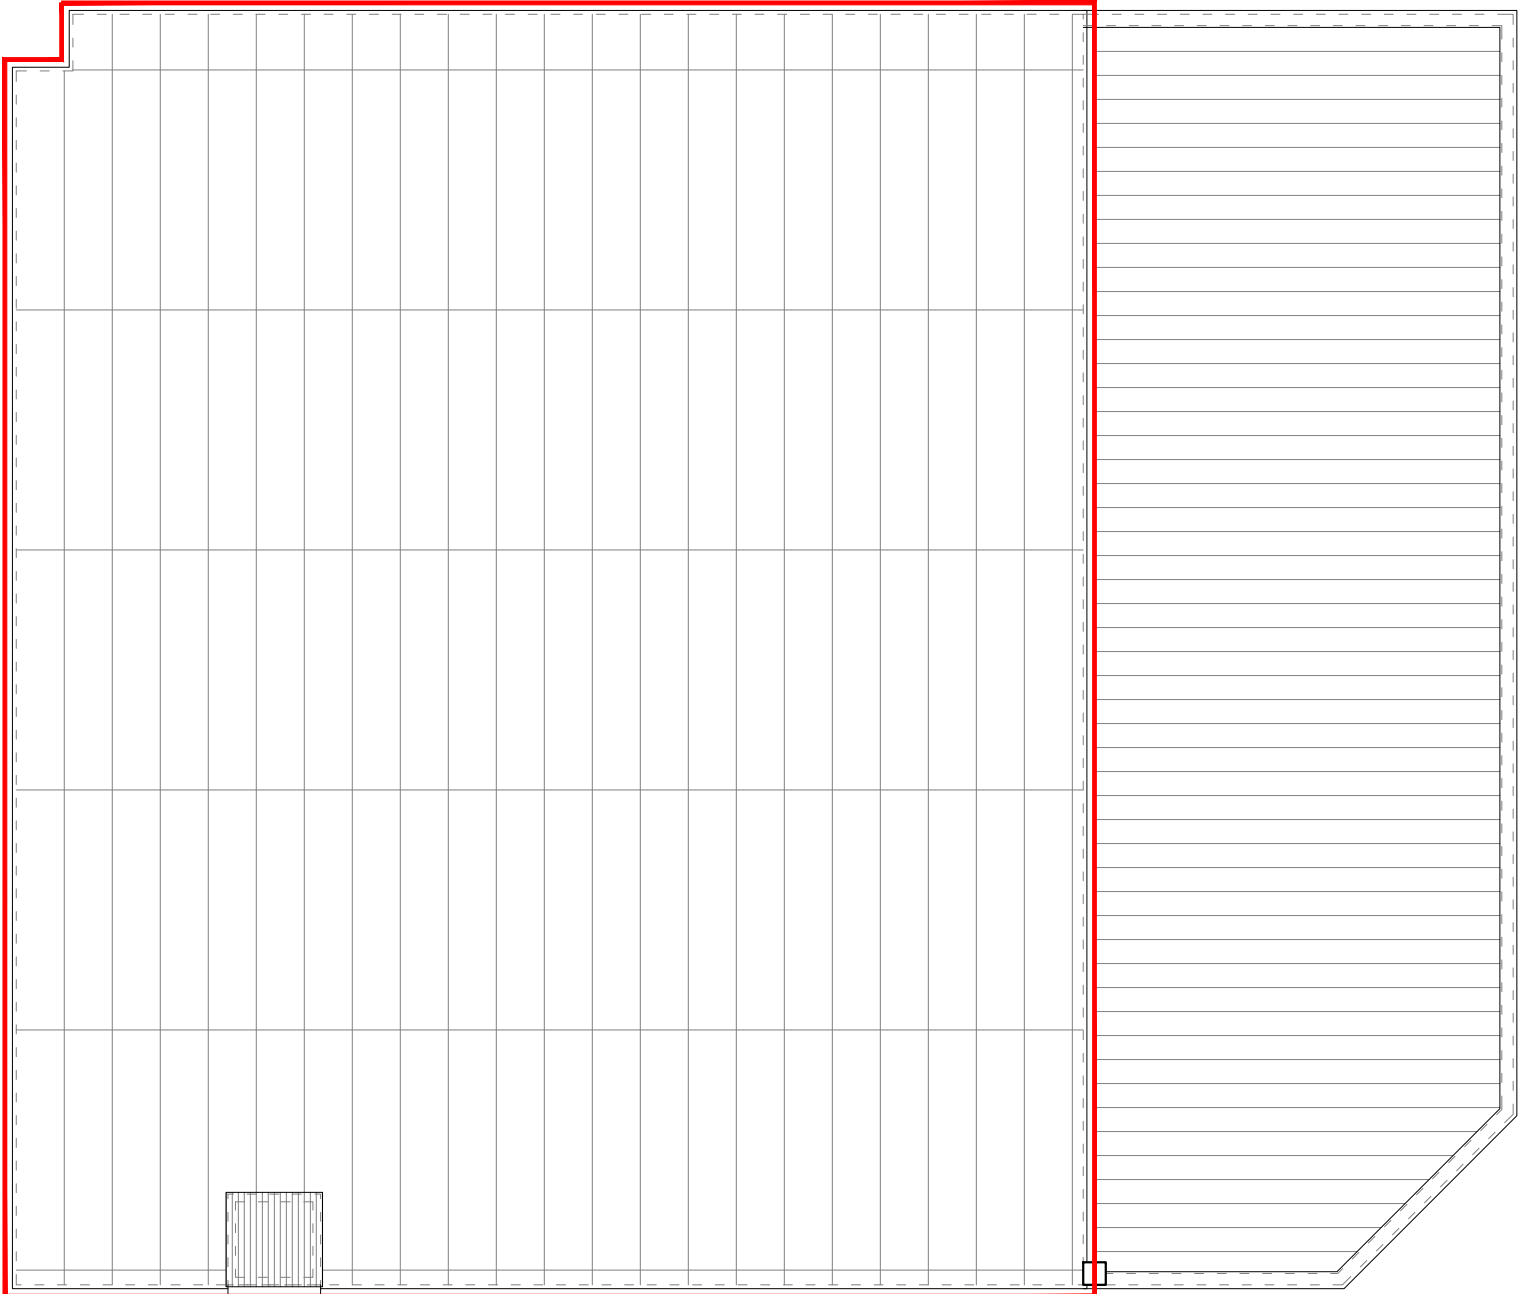

ROOF PLAN

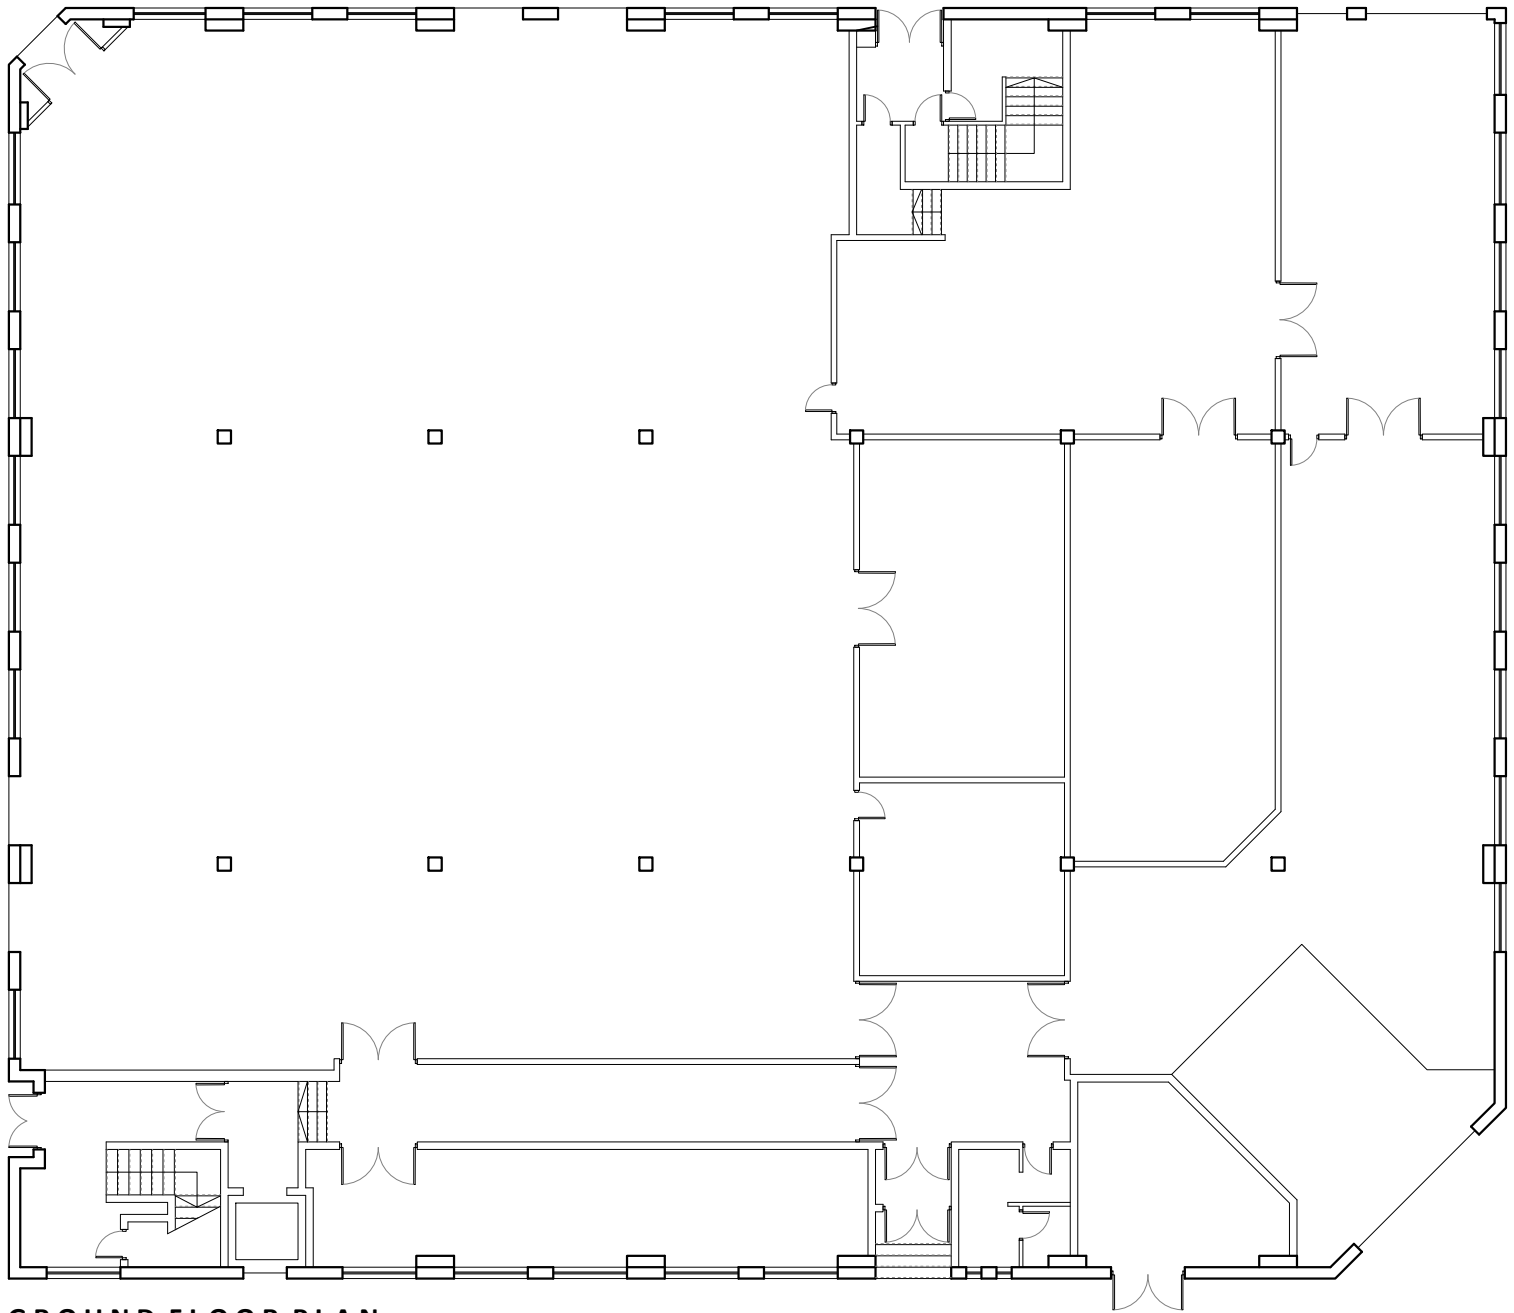

GROUND FLOOR PLAN

DRAWING IS THE INTELLECTUAL COPYRIGHT OF 12 / 23 ARCHITECTURE DESIGN LTD AND SHOULD NOT BE REPRODUCED WITHOUT PRIOR CONSENT.

ANY MATTERS ARISING SHOULD BE REPORTED TO THE ARCHITECT DIRECTLY AND IMMEDIATELY.

DRAWING/INFORMATION SHOULD NOT BE USED FOR ANY STRUCTURAL CALCULATIONS OR STRUCTURAL DESIGN BY ANY PARTY OTHER THAN A STRUCTURAL ENGINEER WHO HAS OBTAINED THE DRAWING FROM THE ARCHITECT.


12 / 23 ARCHITECTURE DESIGN LTD DO NOT TAKE RESPONSIBILITY FOR ANY SETTING OUT INFORMATION OR ANY INCORRECT SURVEY INFORMATION.

Revision:	Description:	Date:	Initials:
-	-	-	-


Client PRIVATE CLIENT			
Project 41 BROUGHTON ROAD			
Title EXISTING FLOOR PLANS			
Drawing No. PL 002	Revision -	Scale 1:200 @ A2	Date 15.11.2023

12/23
Architecture Design
Limited


11-23 Bridgewater Place
Manchester
M4 1QF

 


T : 0161 711 0584
E : lwalsh@1223arch.co.uk
W : www.1223arch.co.uk

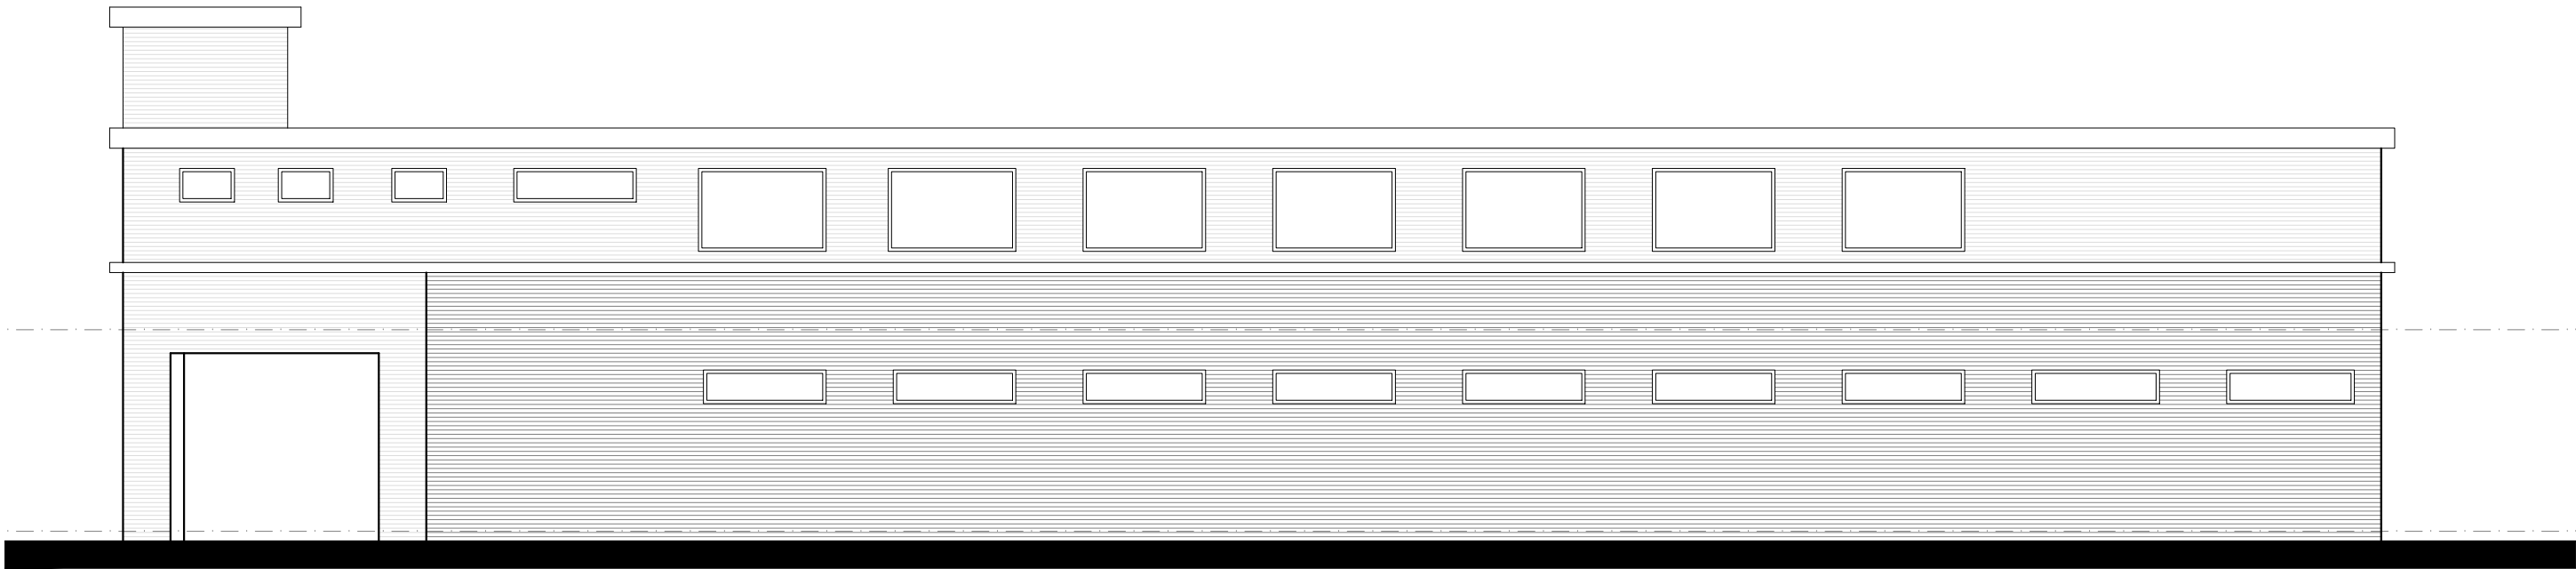


SOUTH ELEVATION

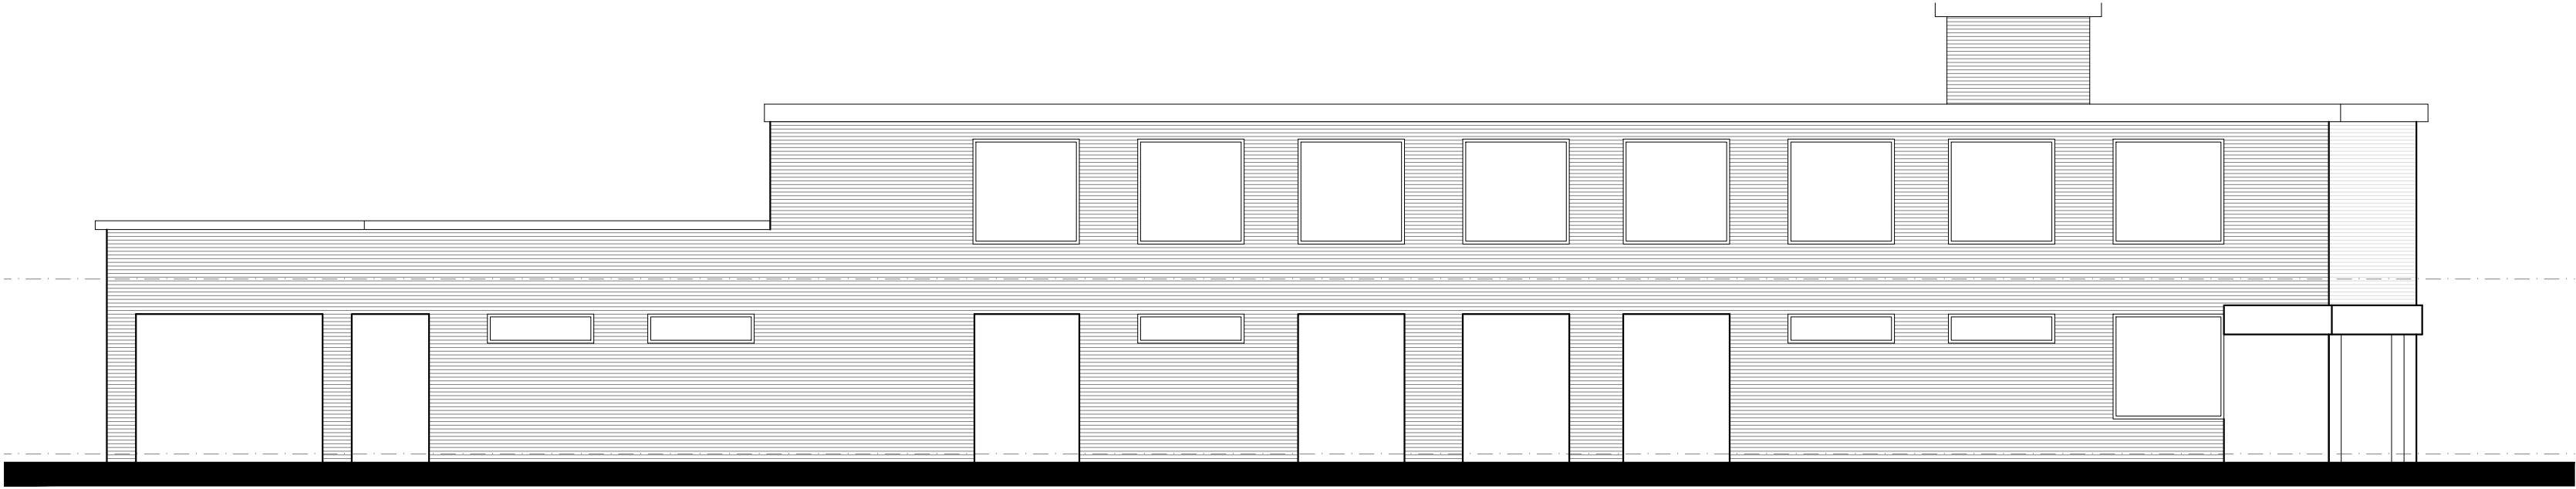

EAST ELEVATION

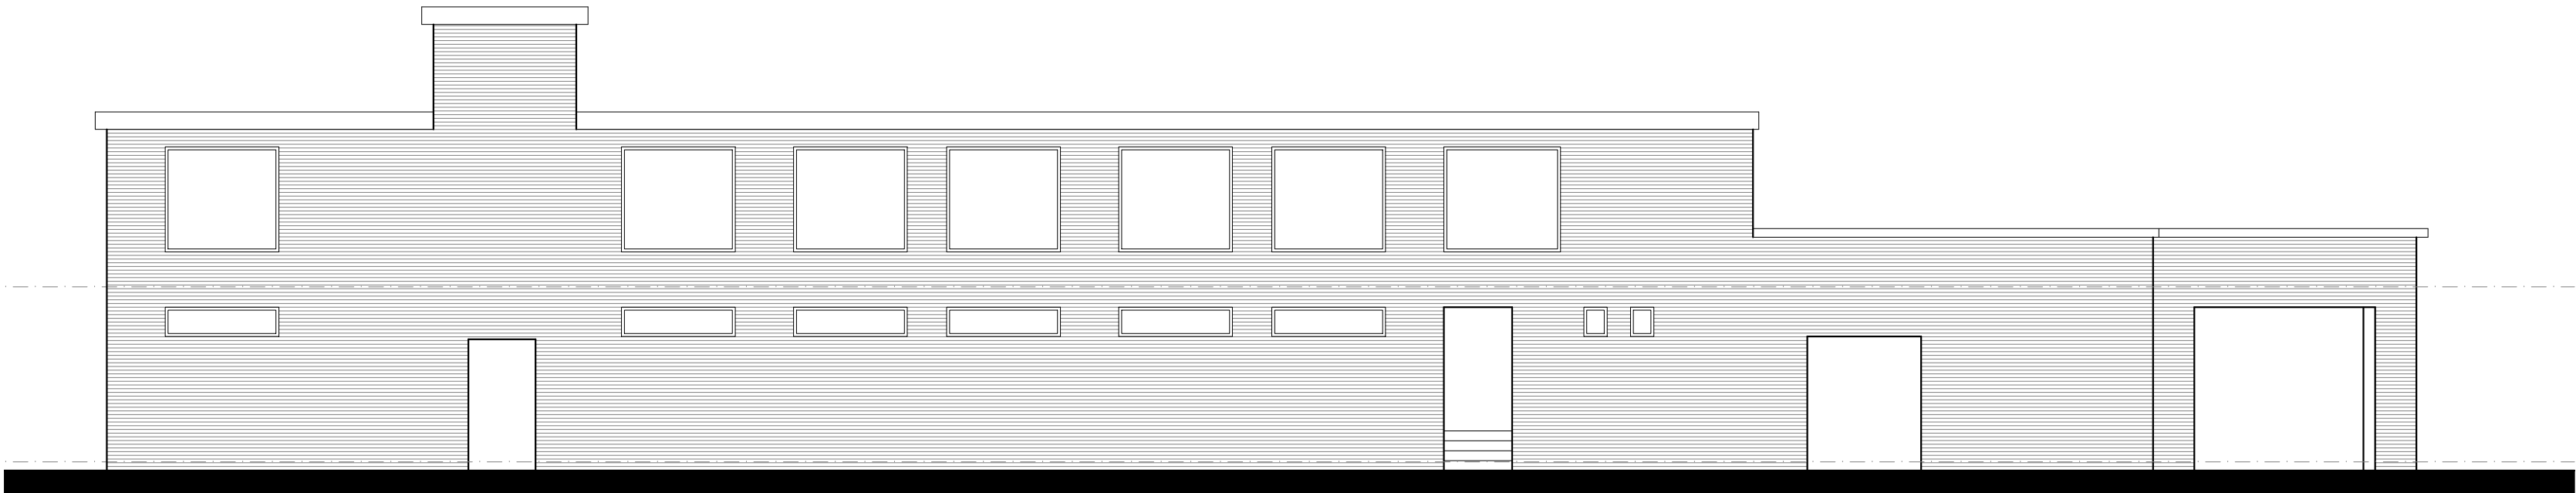

WEST ELEVATION

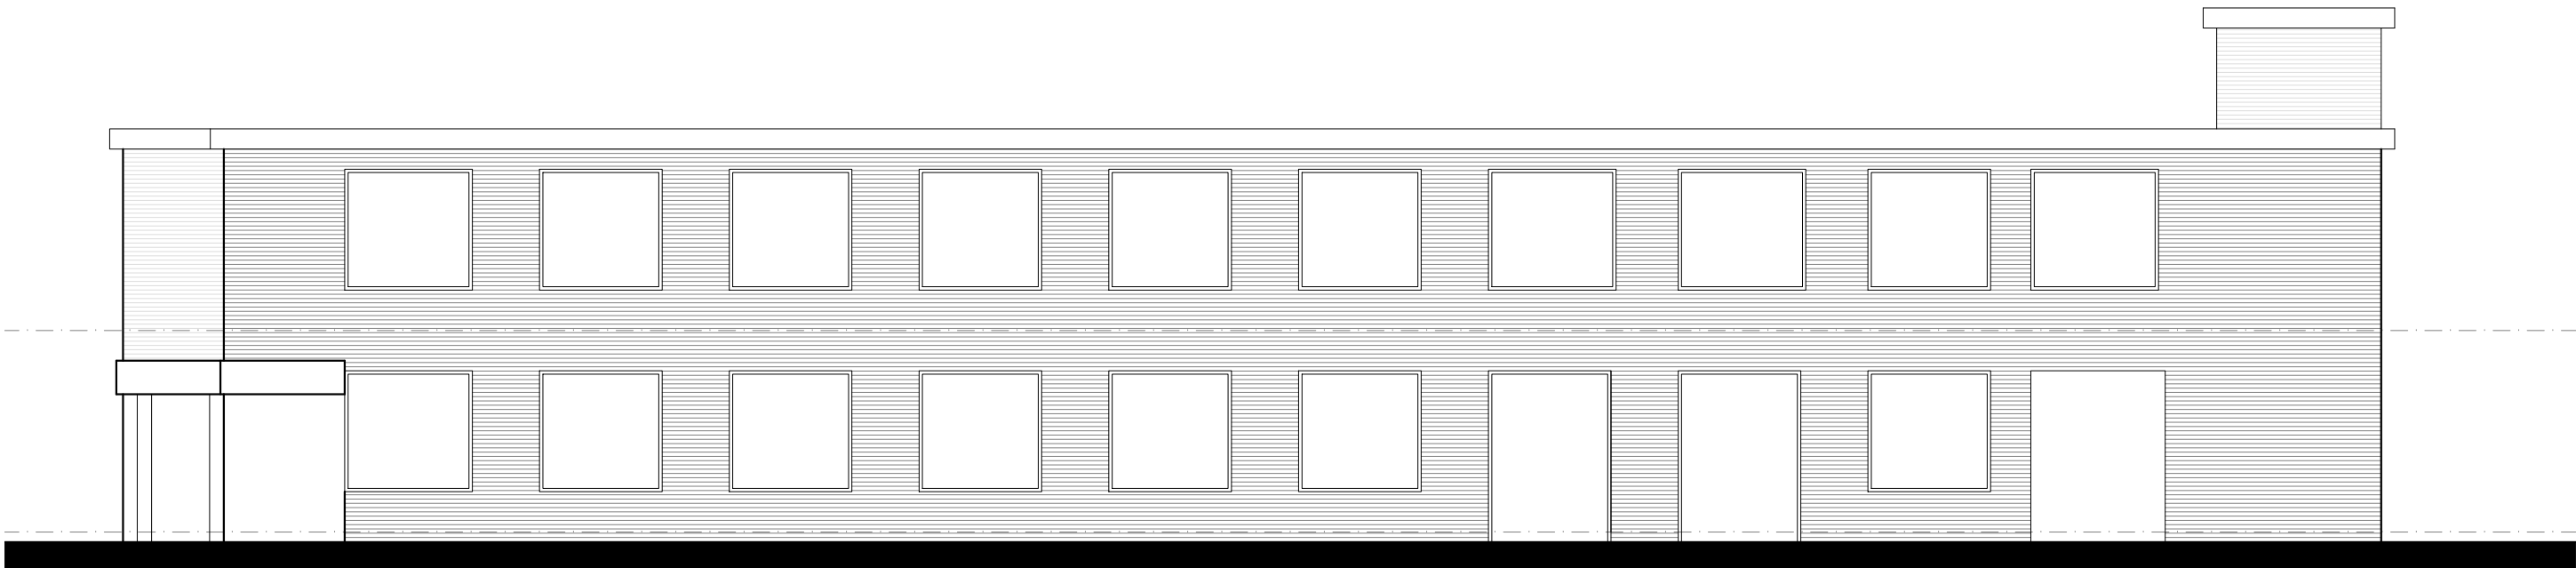

NORTH ELEVATION

DRAWING IS THE INTELLECTUAL COPYRIGHT OF 12 / 23 ARCHITECTURE DESIGN LTD AND SHOULD NOT BE REPRODUCED WITHOUT PRIOR CONSENT.

ANY MATTERS ARISING SHOULD BE REPORTED TO THE ARCHITECT DIRECTLY AND IMMEDIATELY.

DRAWING/INFORMATION SHOULD NOT BE USED FOR ANY STRUCTURAL CALCULATIONS OR STRUCTURAL DESIGN BY ANY PARTY OTHER THAN A STRUCTURAL ENGINEER WHO HAS OBTAINED THE DRAWING FROM THE ARCHITECT.

12 / 23 ARCHITECTURE DESIGN LTD DO NOT TAKE RESPONSIBILITY FOR ANY SETTING OUT INFORMATION OR ANY INCORRECT SURVEY INFORMATION.

Revision: -
Description: -
Date: -
Initials: -

Client
PRIVATE CLIENT
Project
41 BROUGHTON ROAD
Title
EXISTING ELEVATIONS
Drawing No.
PL 003



Revision
-
Scale
1:100 @ A2
Drawn
LW
Date
17.11.2023

12/23
Architecture Design
Limited

11-23 Bridgewater Place
Manchester
M4 1QF



T : 0161 711 0584
E : lwalsh@1223arch.co.uk
W : www.1223arch.co.uk

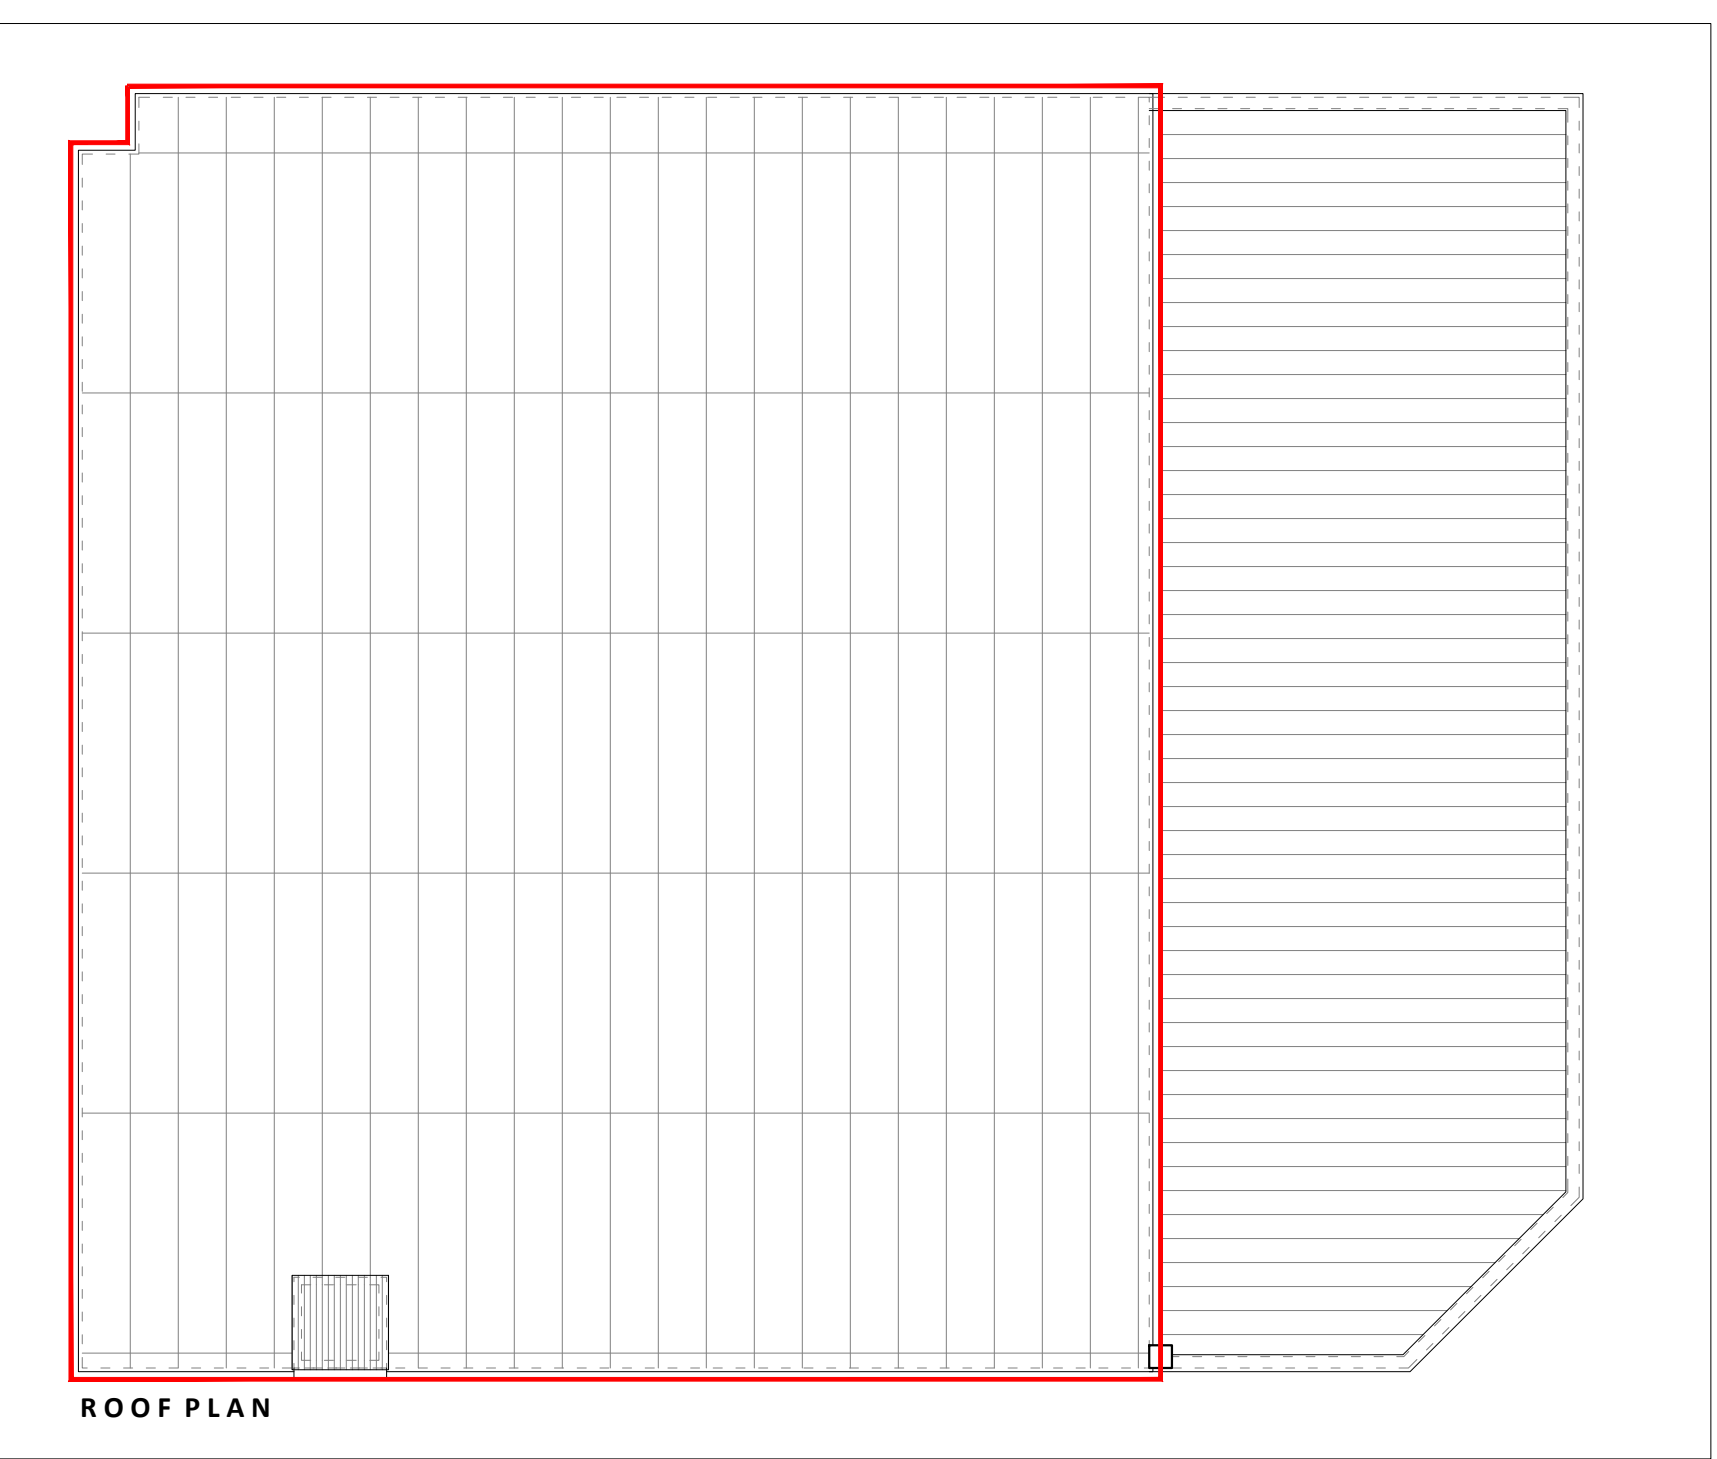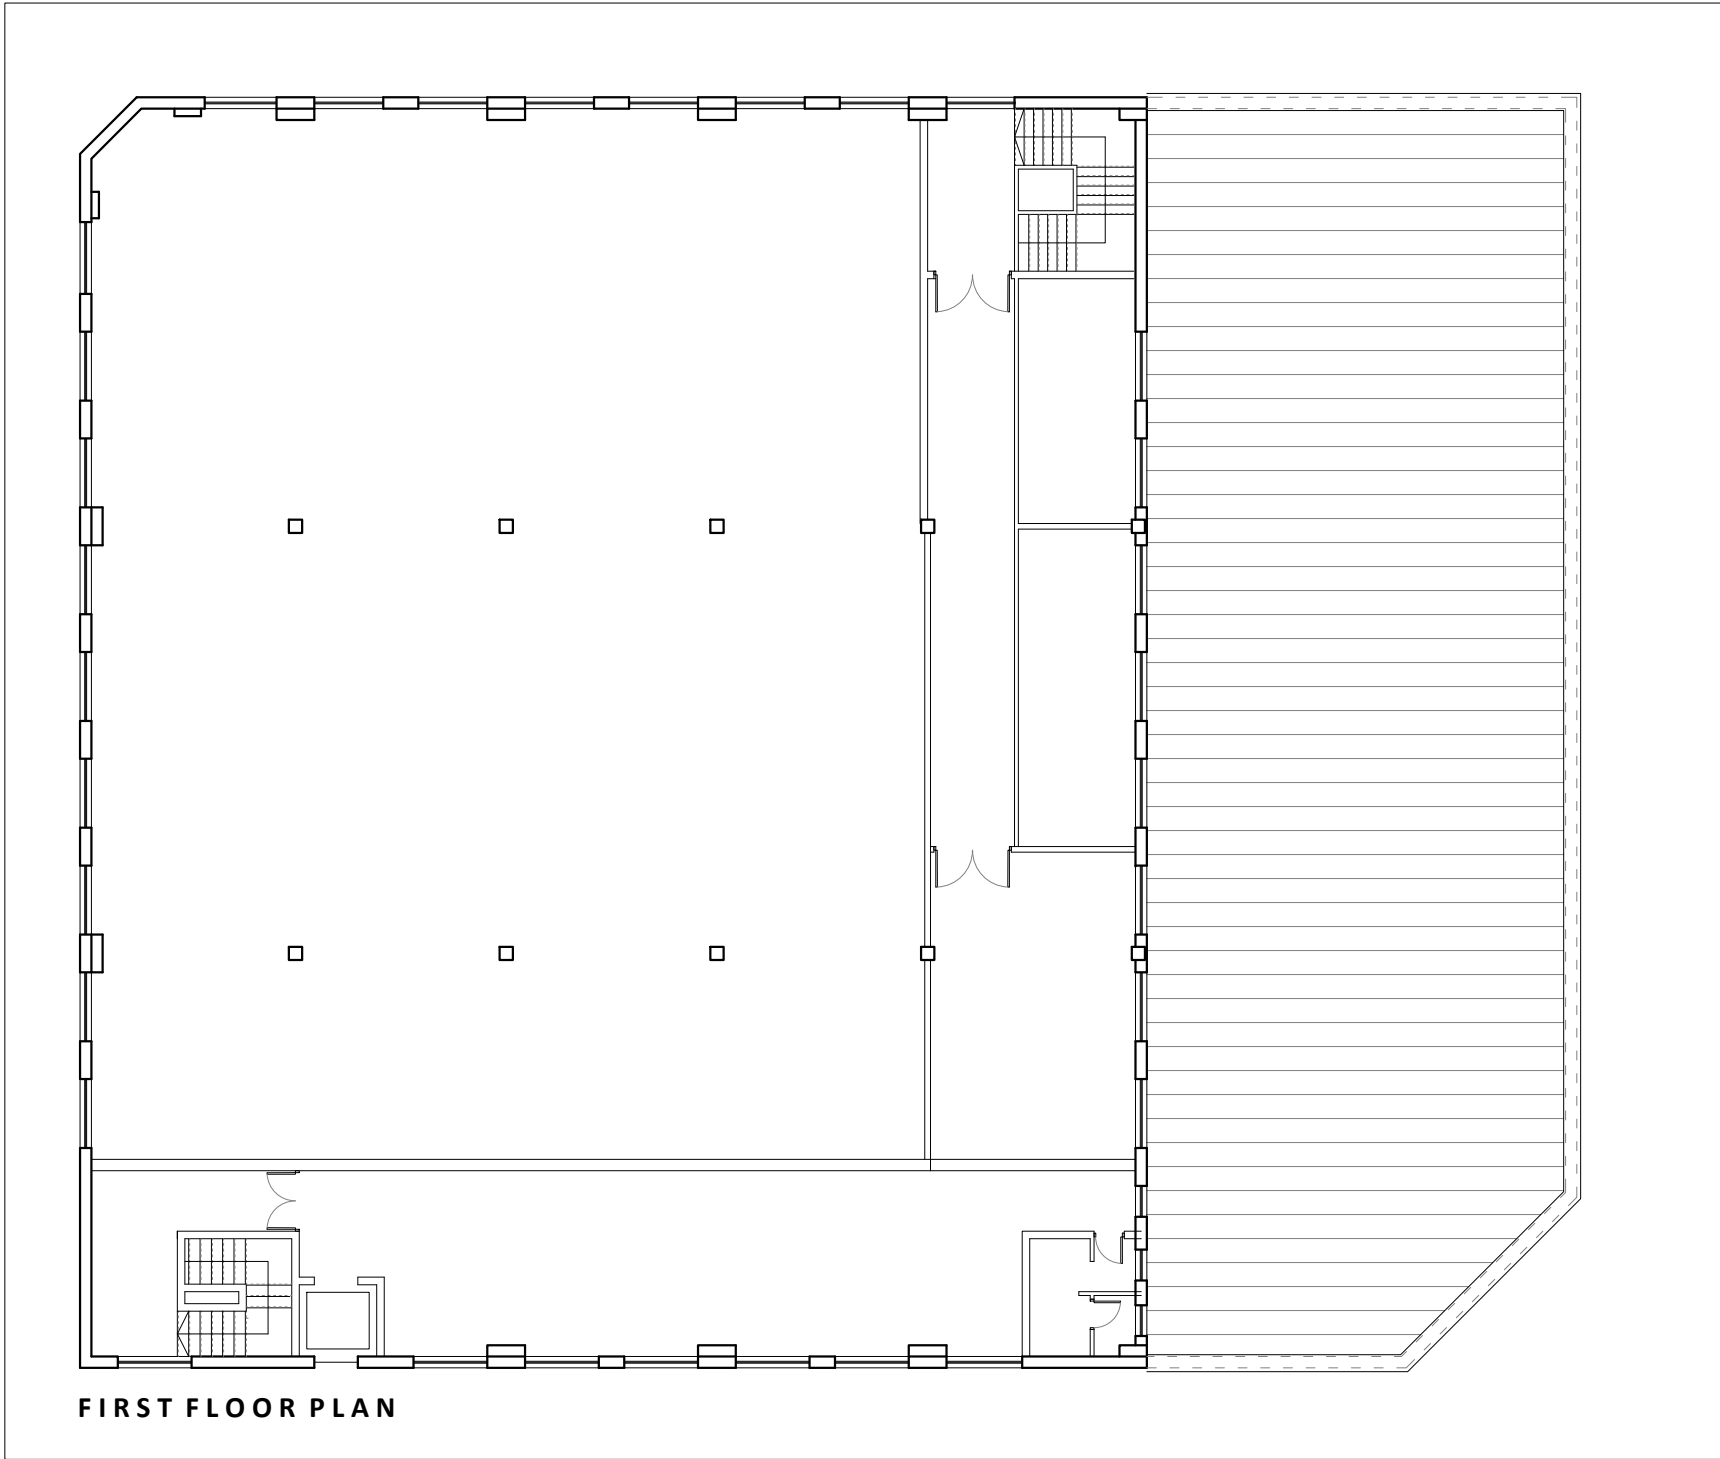


DRAWING IS THE INTELLECTUAL COPYRIGHT OF 12 / 23 ARCHITECTURE DESIGN LTD AND SHOULD NOT BE REPRODUCED WITHOUT PRIOR CONSENT.

ANY MATTERS ARISING SHOULD BE REPORTED TO THE ARCHITECT DIRECTLY AND IMMEDIATELY.

DRAWING/INFORMATION SHOULD NOT BE USED FOR ANY STRUCTURAL CALCULATIONS OR STRUCTURAL DESIGN BY ANY PARTY OTHER THAN A STRUCTURAL ENGINEER WHO HAS OBTAINED THE DRAWING FROM THE ARCHITECT.

12 / 23 ARCHITECTURE DESIGN LTD DO NOT TAKE RESPONSIBILITY FOR ANY SETTING OUT INFORMATION OR ANY INCORRECT SURVEY INFORMATION.

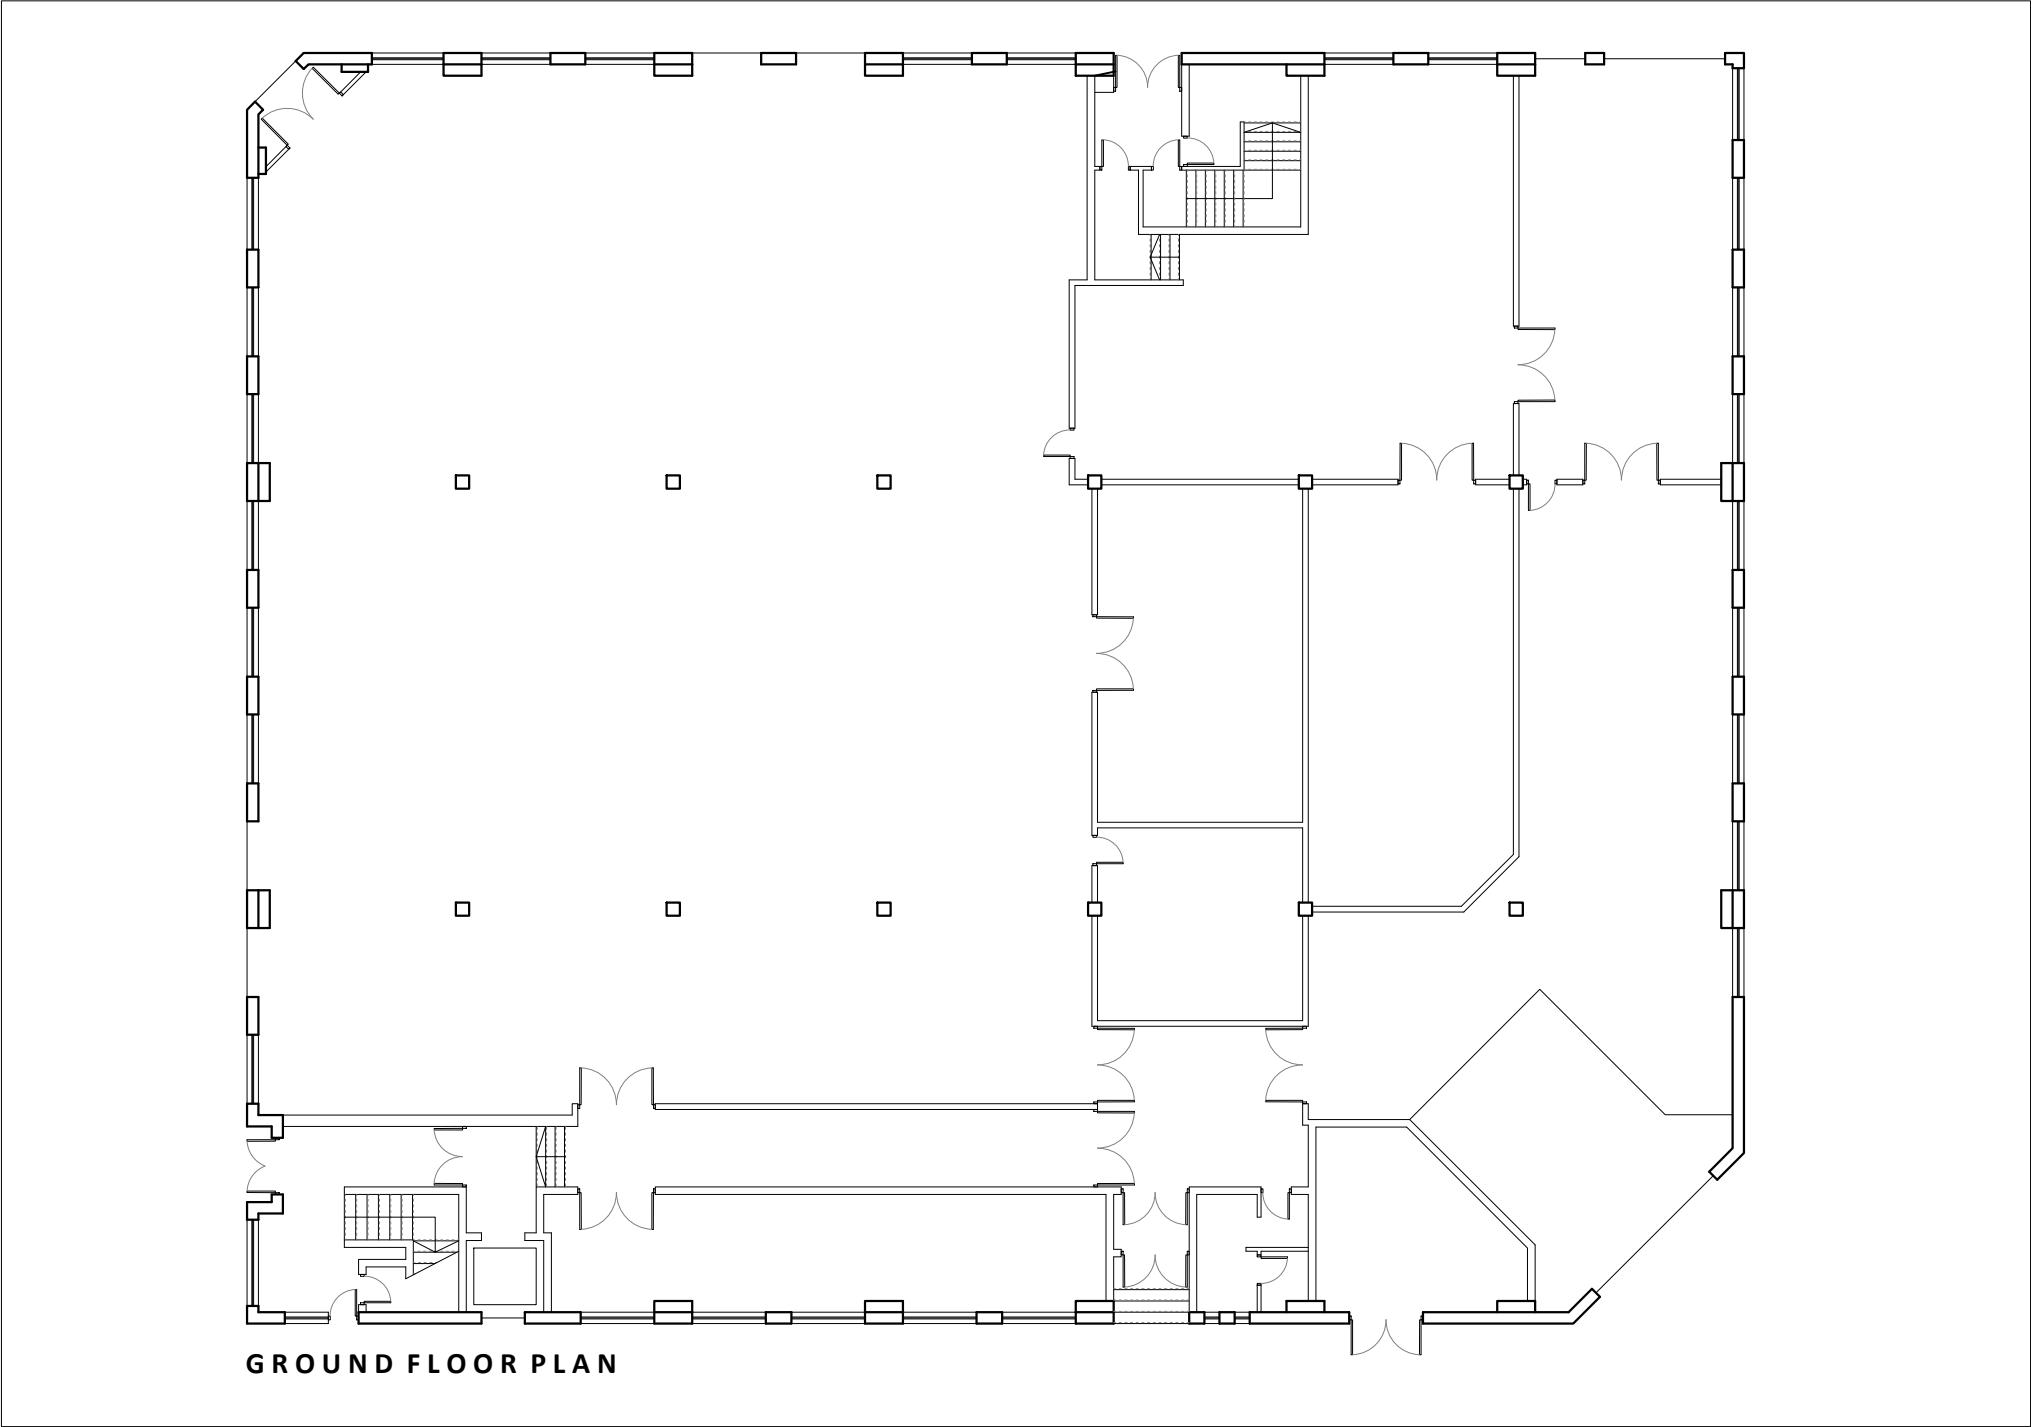

Revision:	Description:	Date:	Initials:
-	-	-	-

Client

PRIVATE CLIENT

Project

41 BROUGHTON ROAD

Title

PROPOSED ELEVATION

Drawing No.

PL 004

Revision

-

Scale

1:200 @ A2

Drawn

LW

Date

01.08.2022

12/23

Architecture Design

Ltd

11-23 Bridgewater Place

Manchester

M4 1QF

T :


0161 711 0584

E :


lw@1223arch.co.uk

W :


www.1223arch.co.uk

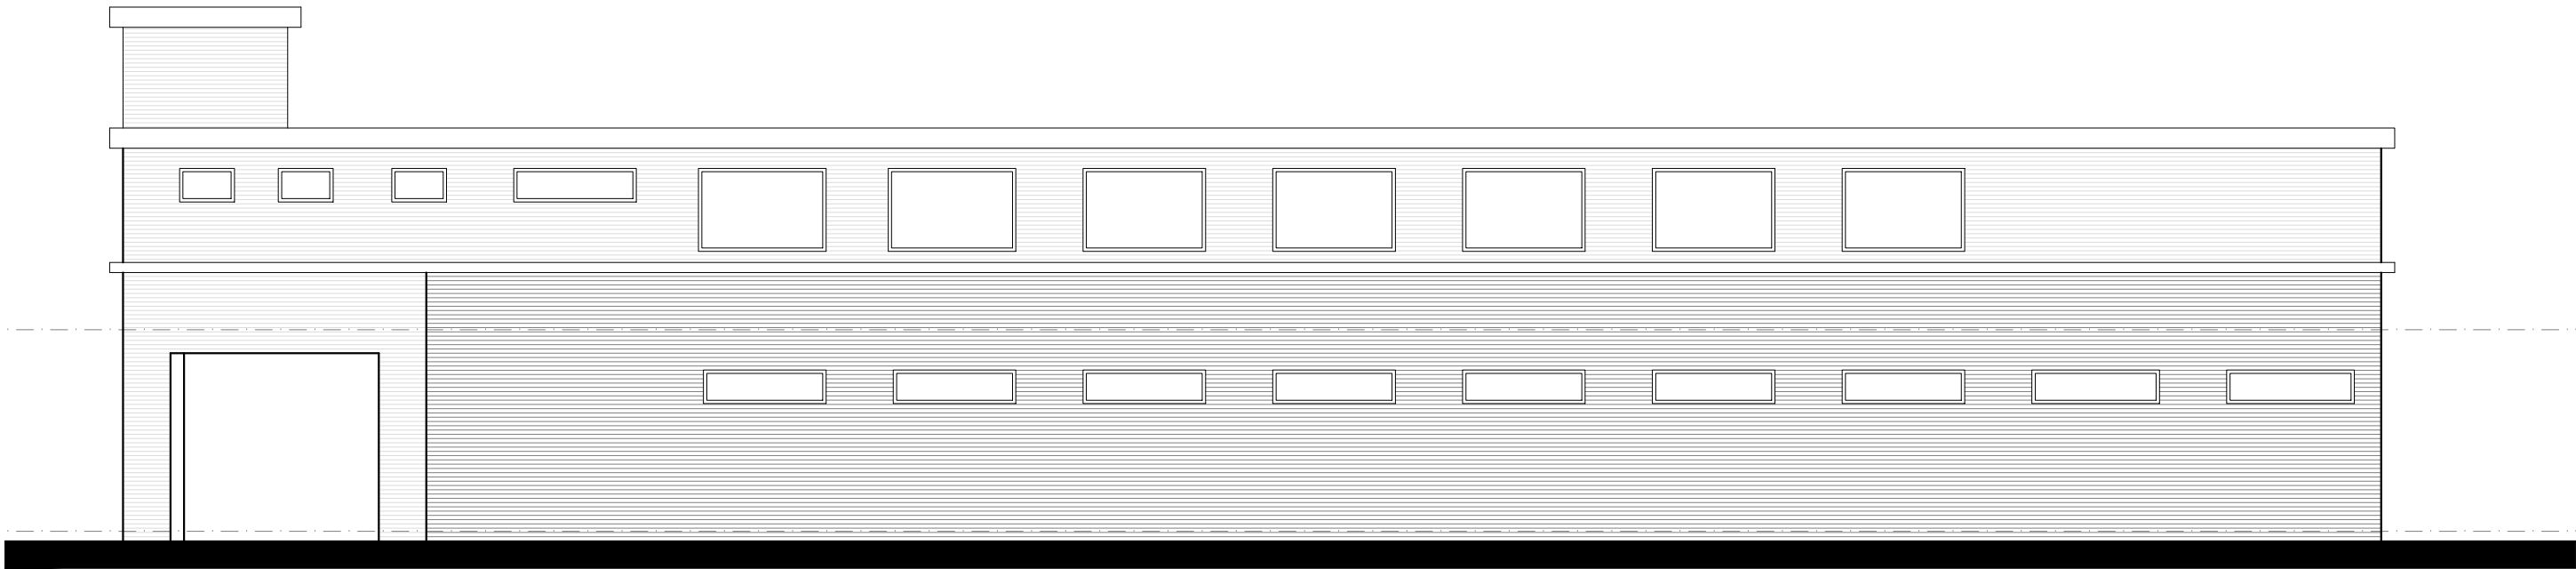


SOUTH ELEVATION

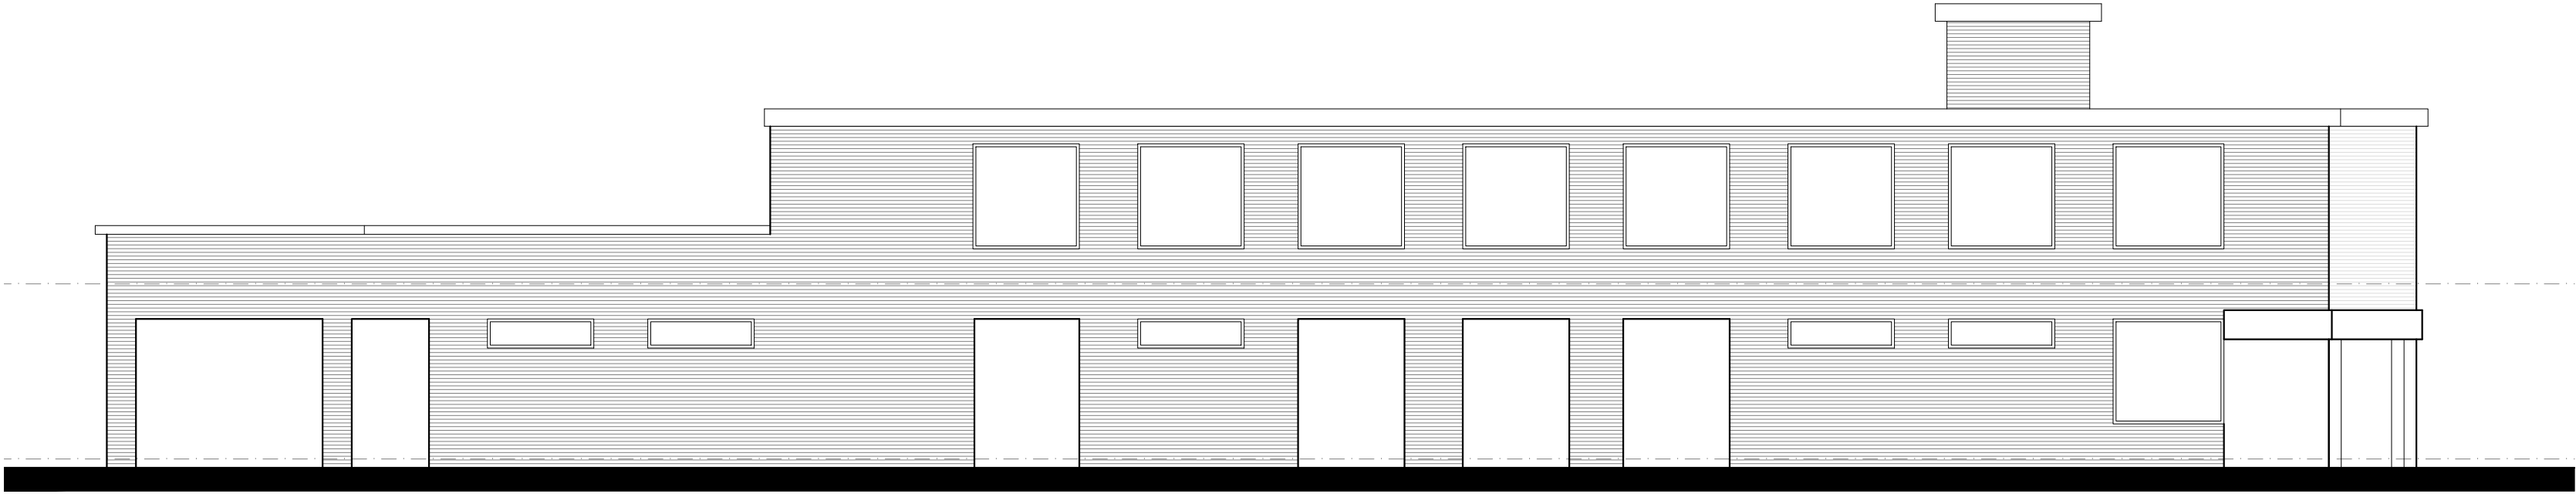

EAST ELEVATION

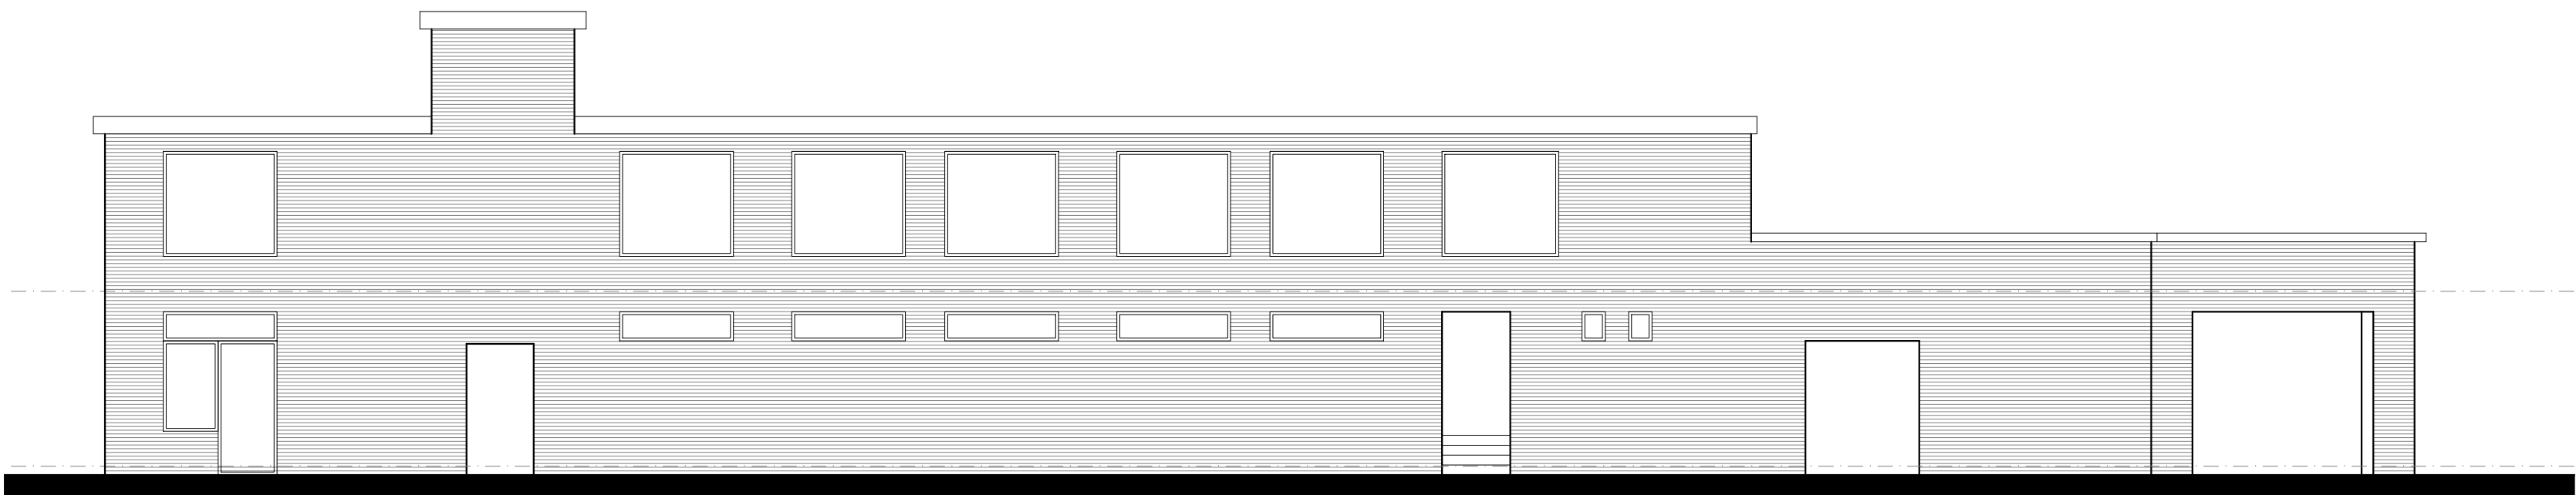

WEST ELEVATION

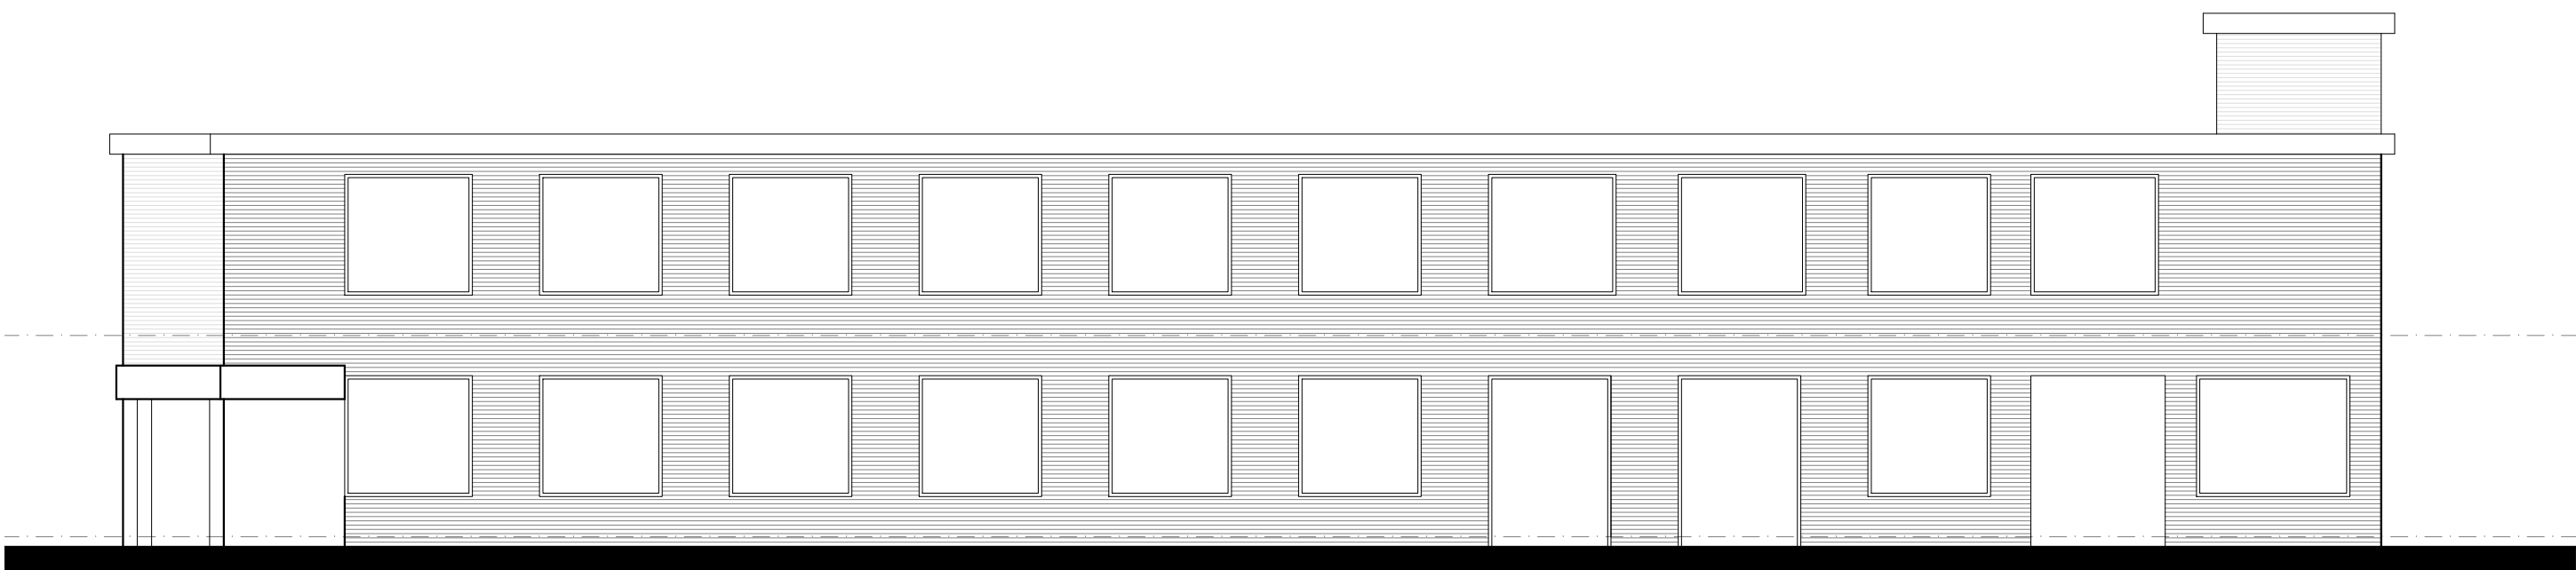

NORTH ELEVATION

DRAWING IS THE INTELLECTUAL COPYRIGHT OF 12 / 23 ARCHITECTURE DESIGN LTD AND SHOULD NOT BE REPRODUCED WITHOUT PRIOR CONSENT.

ANY MATTERS ARISING SHOULD BE REPORTED TO THE ARCHITECT DIRECTLY AND IMMEDIATELY.

DRAWING/INFORMATION SHOULD NOT BE USED FOR ANY STRUCTURAL CALCULATIONS OR STRUCTURAL DESIGN BY ANY PARTY OTHER THAN A STRUCTURAL ENGINEER WHO HAS OBTAINED THE DRAWING FROM THE ARCHITECT.


12 / 23 ARCHITECTURE DESIGN LTD DO NOT TAKE RESPONSIBILITY FOR ANY SETTING OUT INFORMATION OR ANY INCORRECT SURVEY INFORMATION.

Revision: - Description: - Date: - Initials: -

Client: PRIVATE CLIENT
Project: 41 BROUGHTON ROAD
Title: PROPOSED ELEVATION
Drawing No: PL 005
Revision: -
Scale: 1:200 @ A2
Drawn: LW
Date: 01.08.2022

12/23
Architecture Design
Limited

11-23 Bridgewater Place
Manchester
M4 1QF

 

T : 0161 711 0584
E : lwalsh@1223arch.co.uk
W : www.1223arch.co.uk