


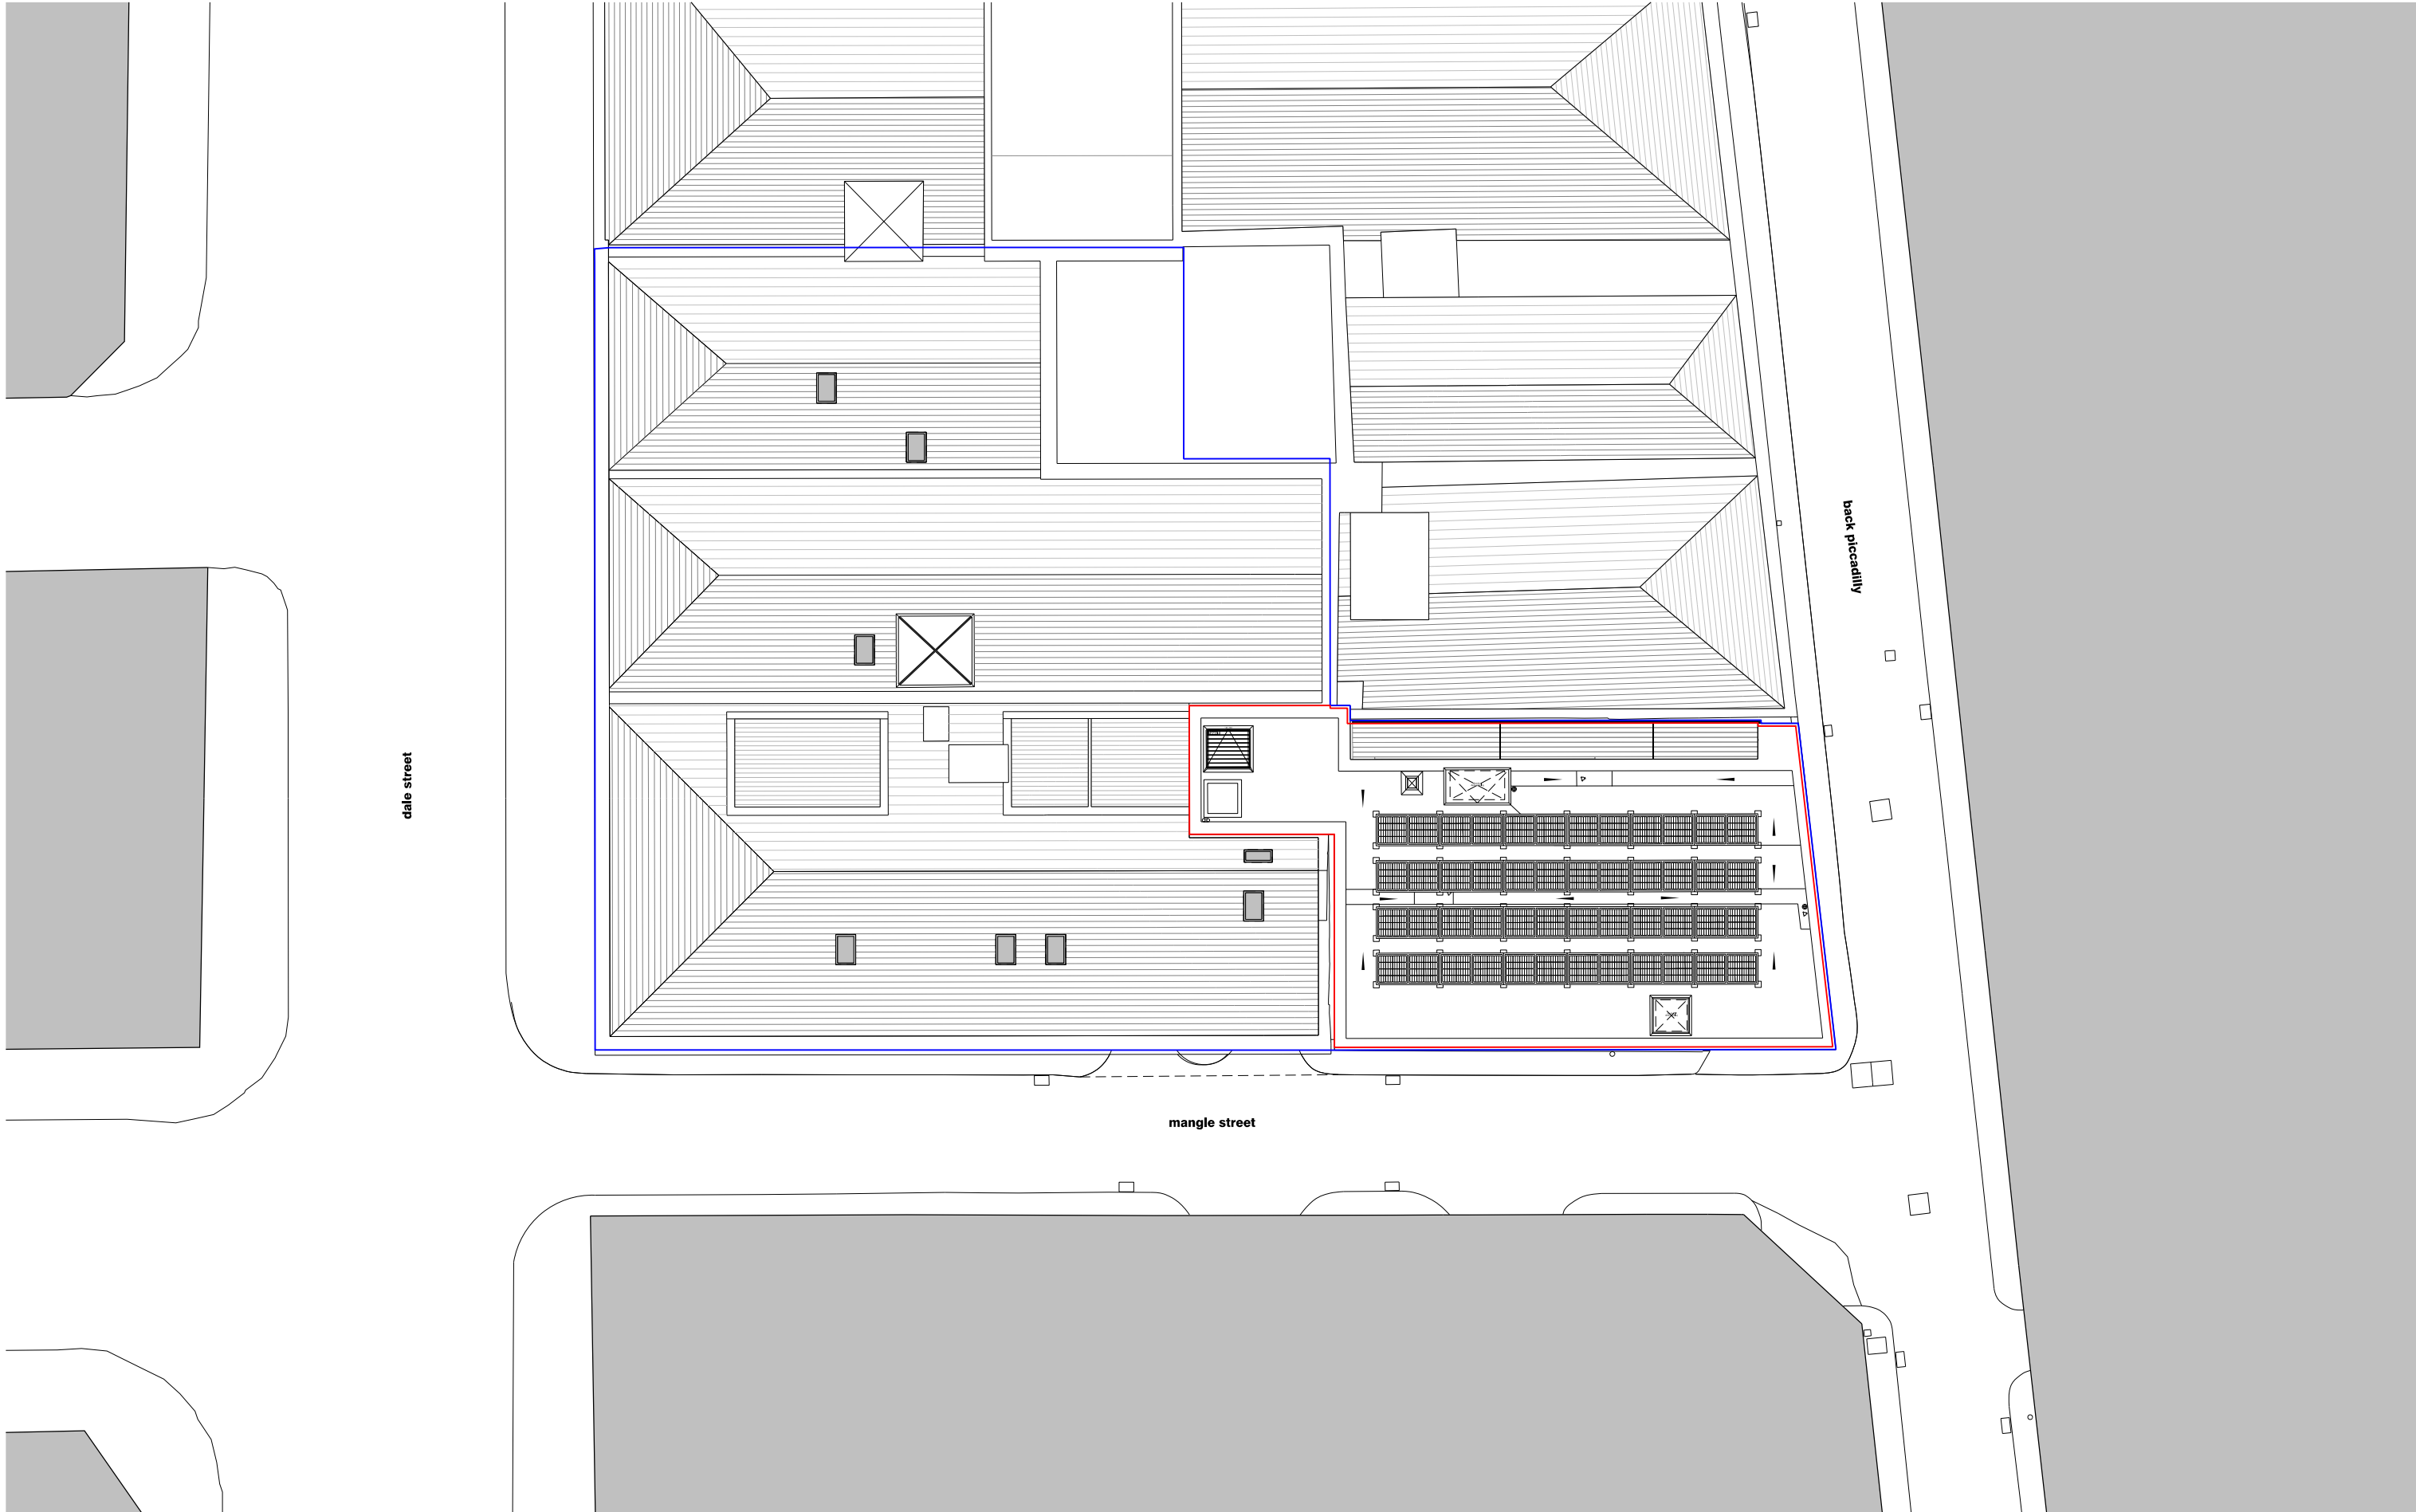

revision: date: note:
P01 20230929 preliminary first issue
P02 20231115 PV's added to drawing

Note:
- No change to existing external facade
- PV's added to roof to satisfy Part L

site ownership boundary
proposal boundary



project
Finlay's Yard, 2 Mangle Street
job no.
7633
title
proposed site plan
scale
1:200 @ A3
drawing no.
al(05)0003

stephenson hamilton risley
STUDIO

3 riverside mews
4 commercial street
manchester, M15 4RQ
www.shr.studio
email@shr.studio
0161 832 0244