




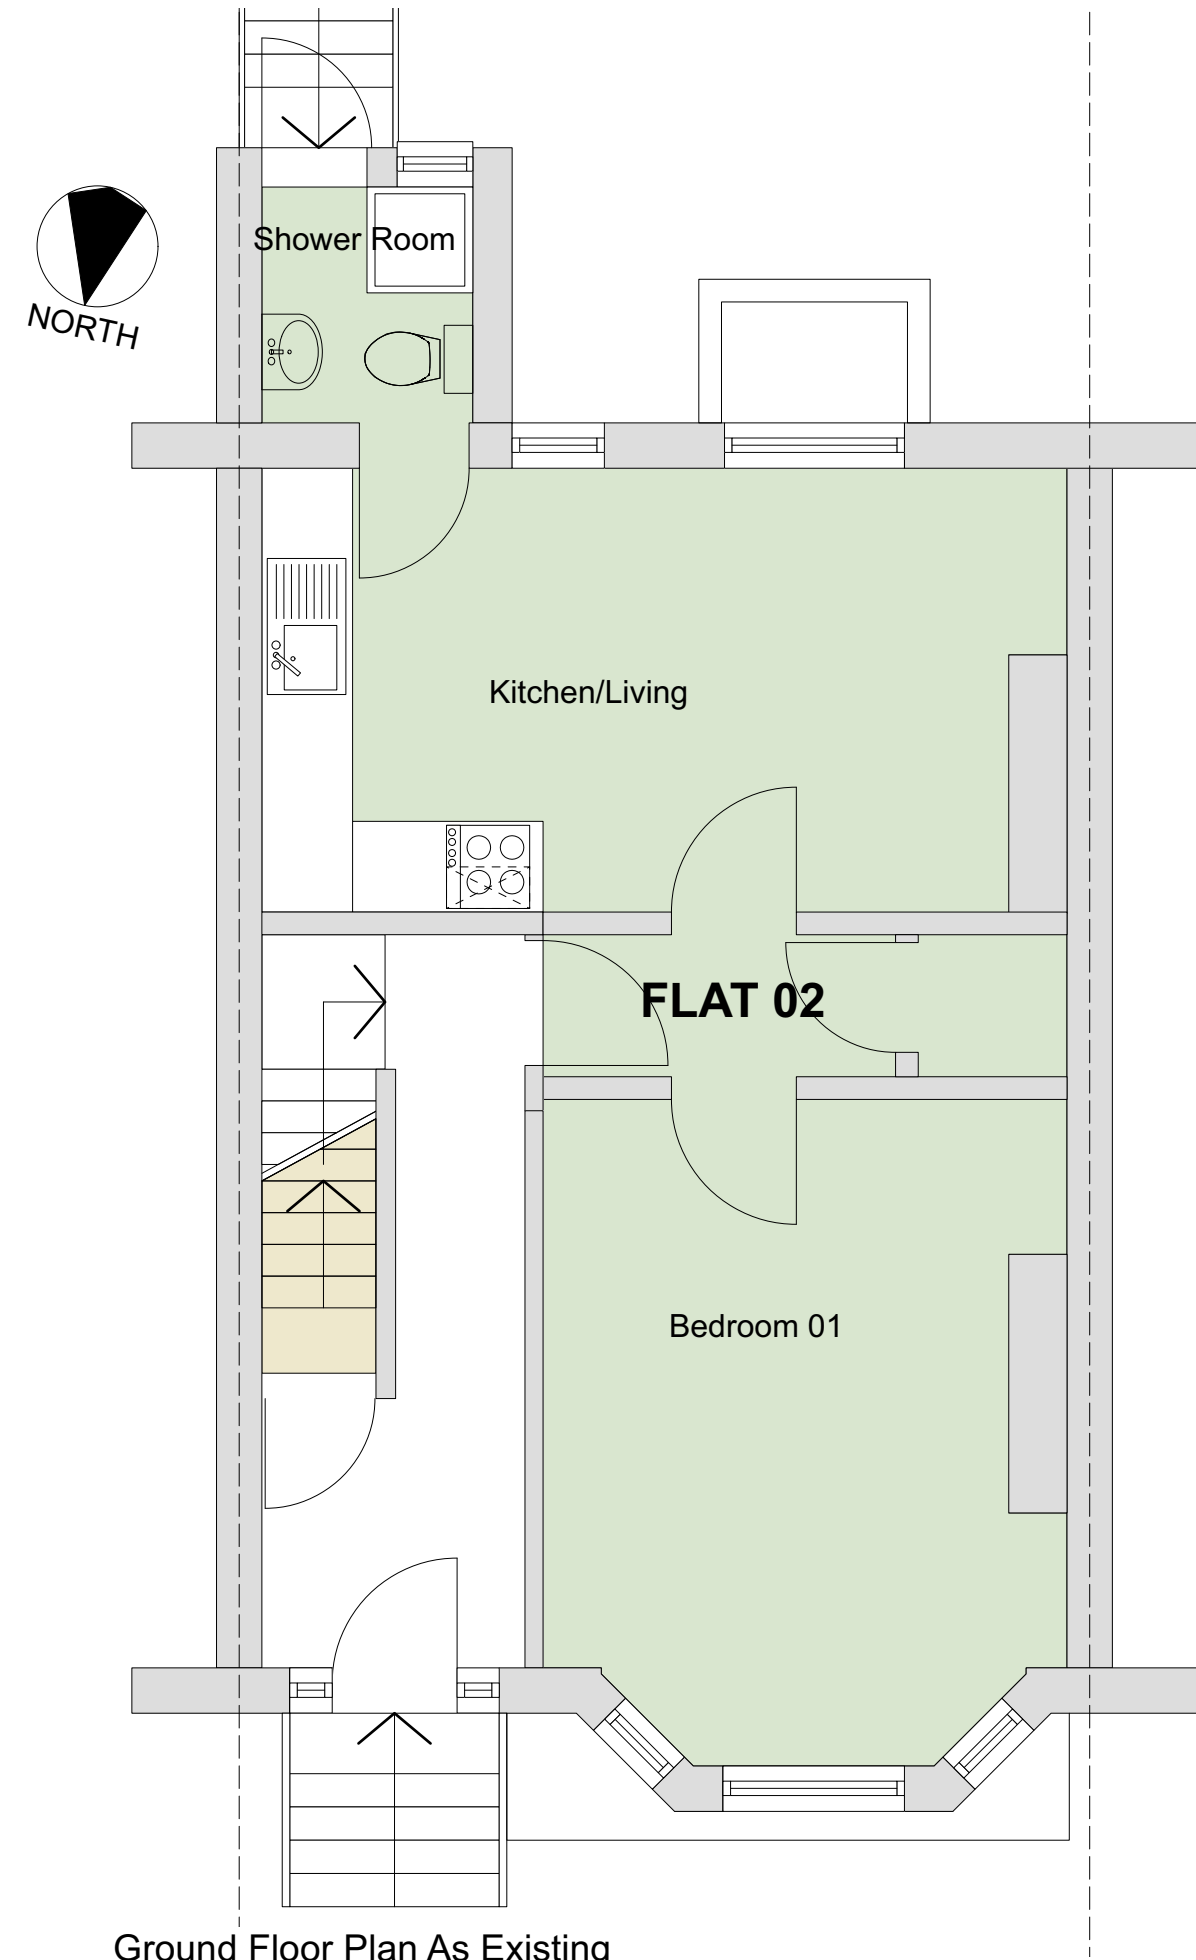


Ground Floor Plan As Existing
Scale 1:50

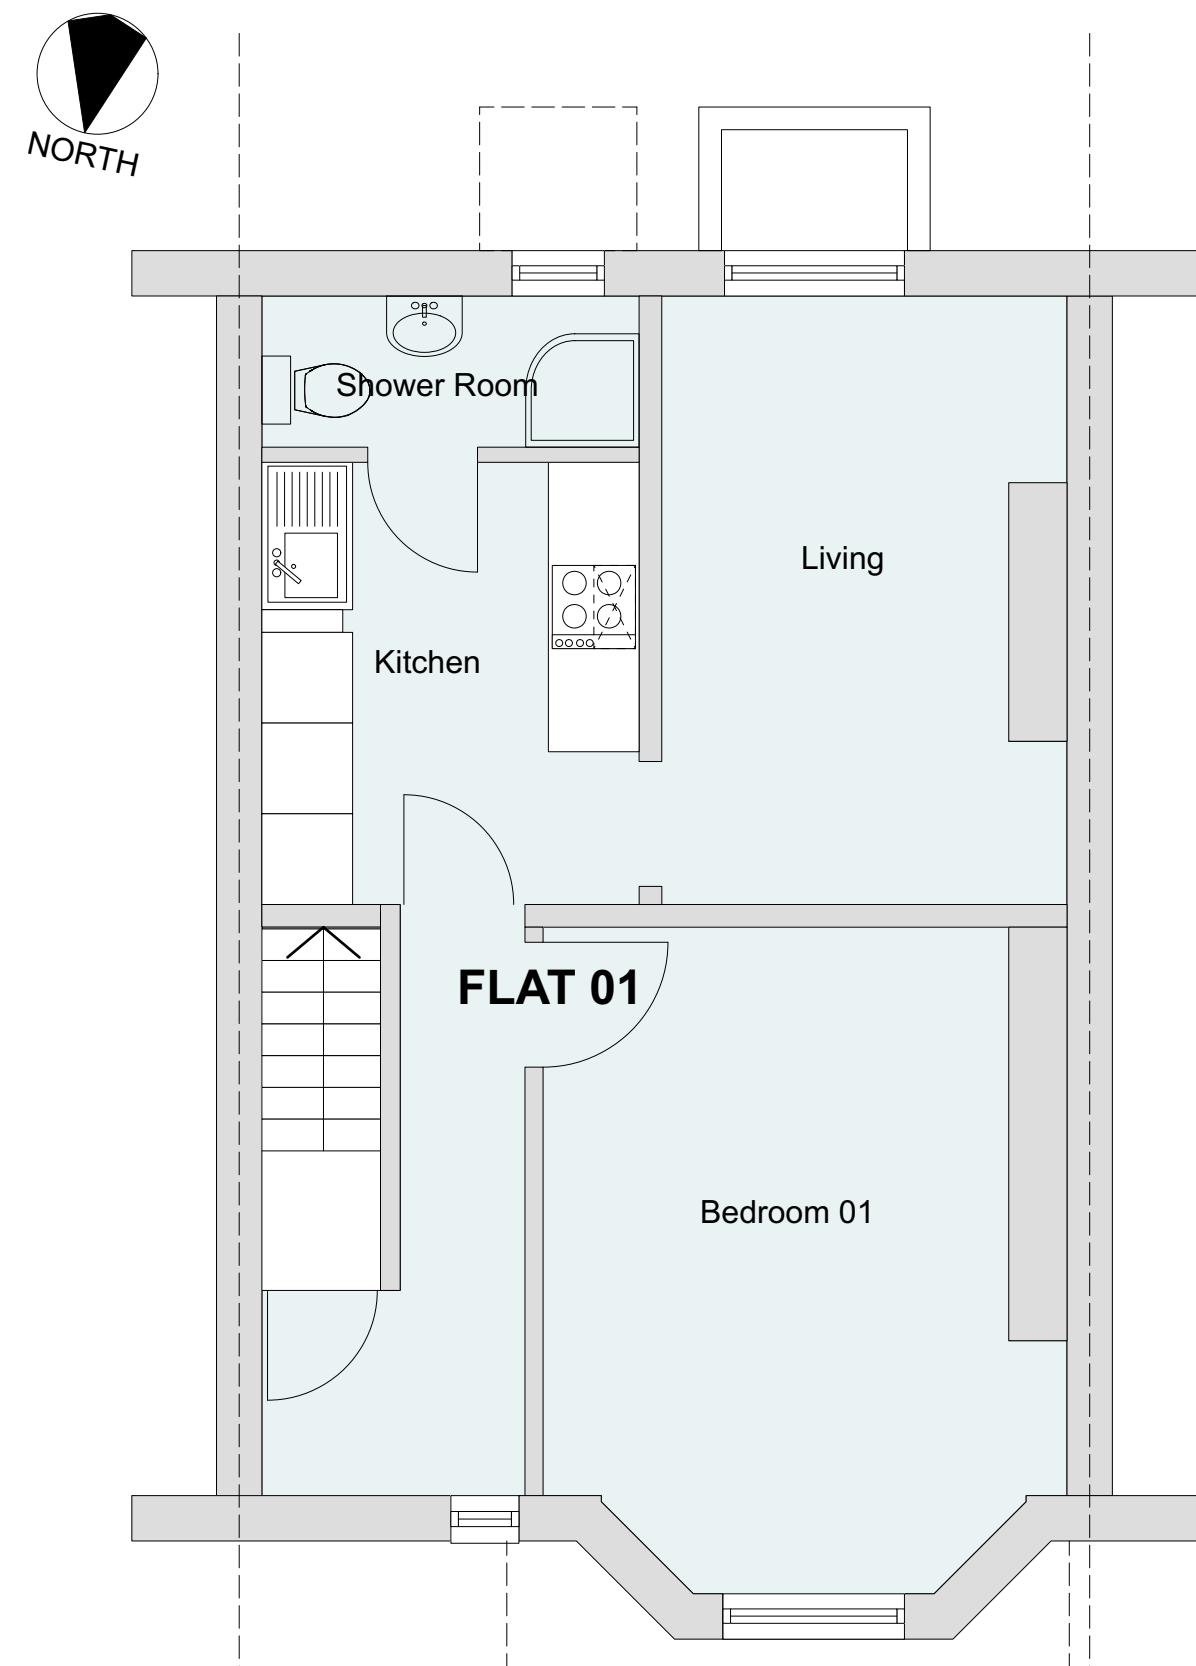


Lower Ground Floor Plan As Existing
Scale 1:50

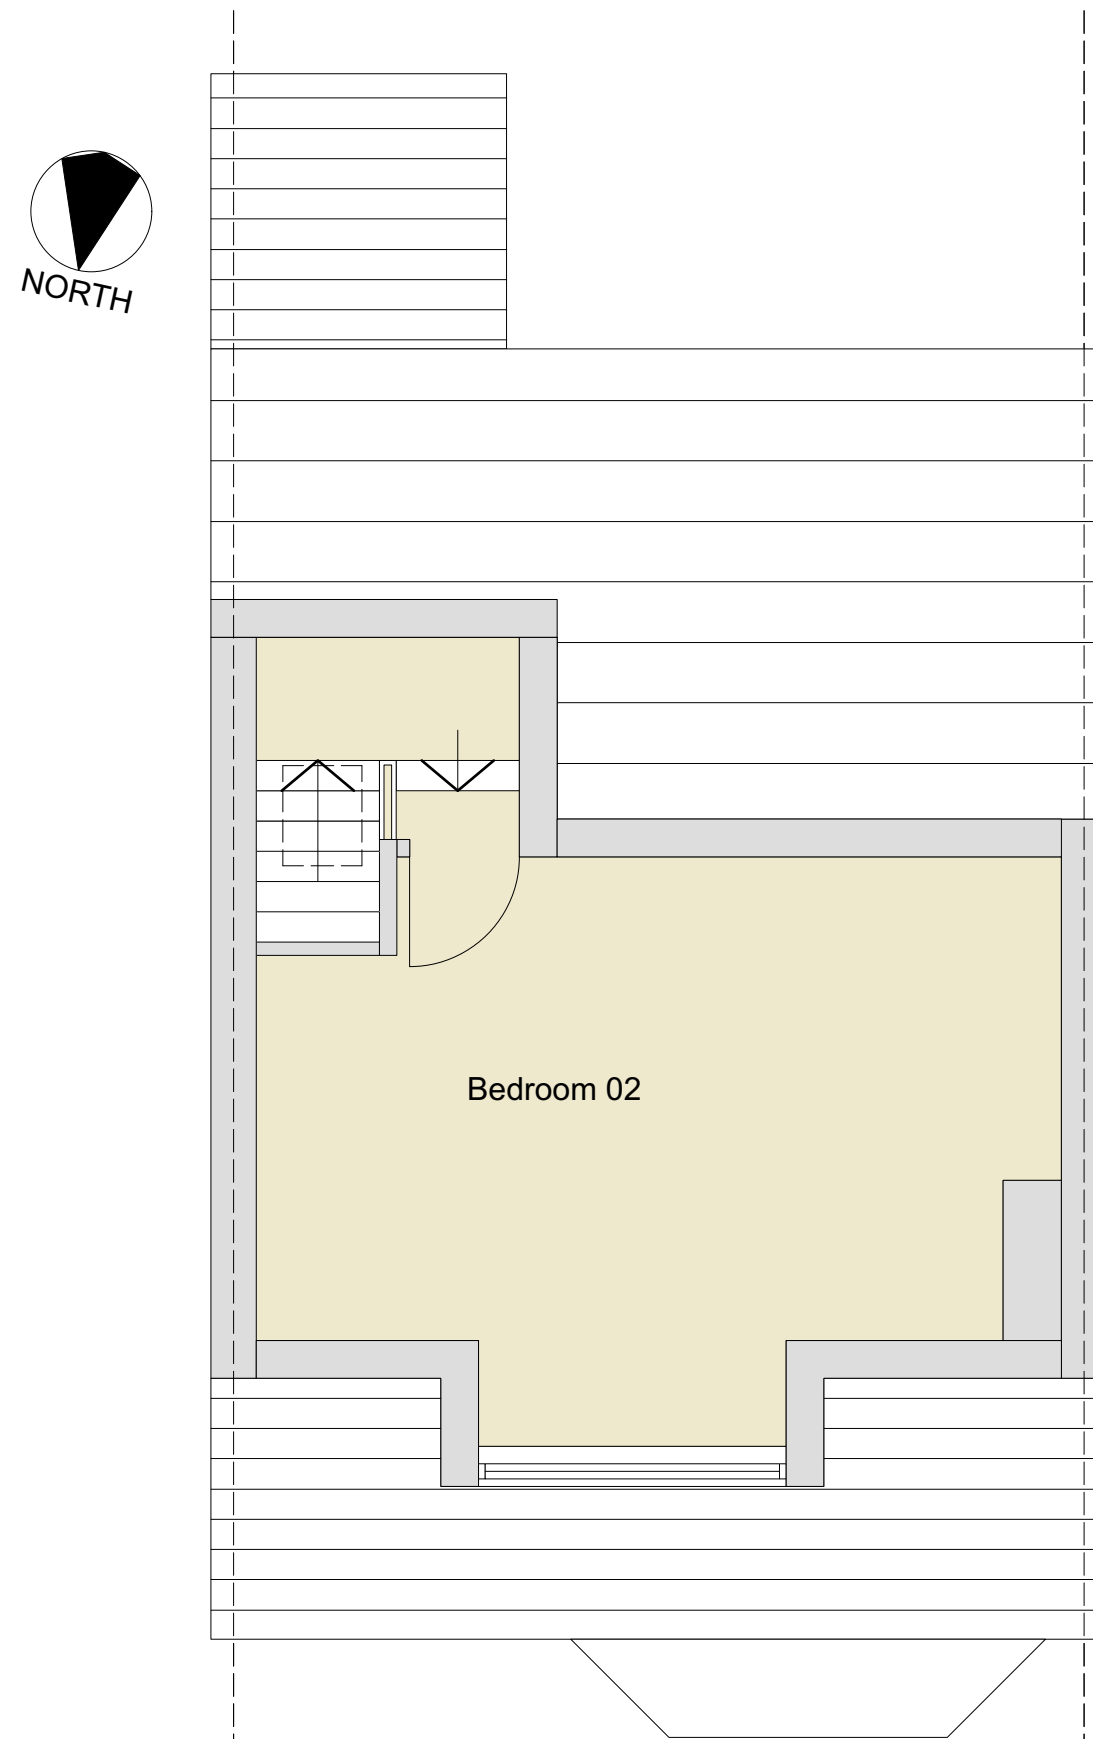


Second Floor Plan As Existing
Scale 1:50

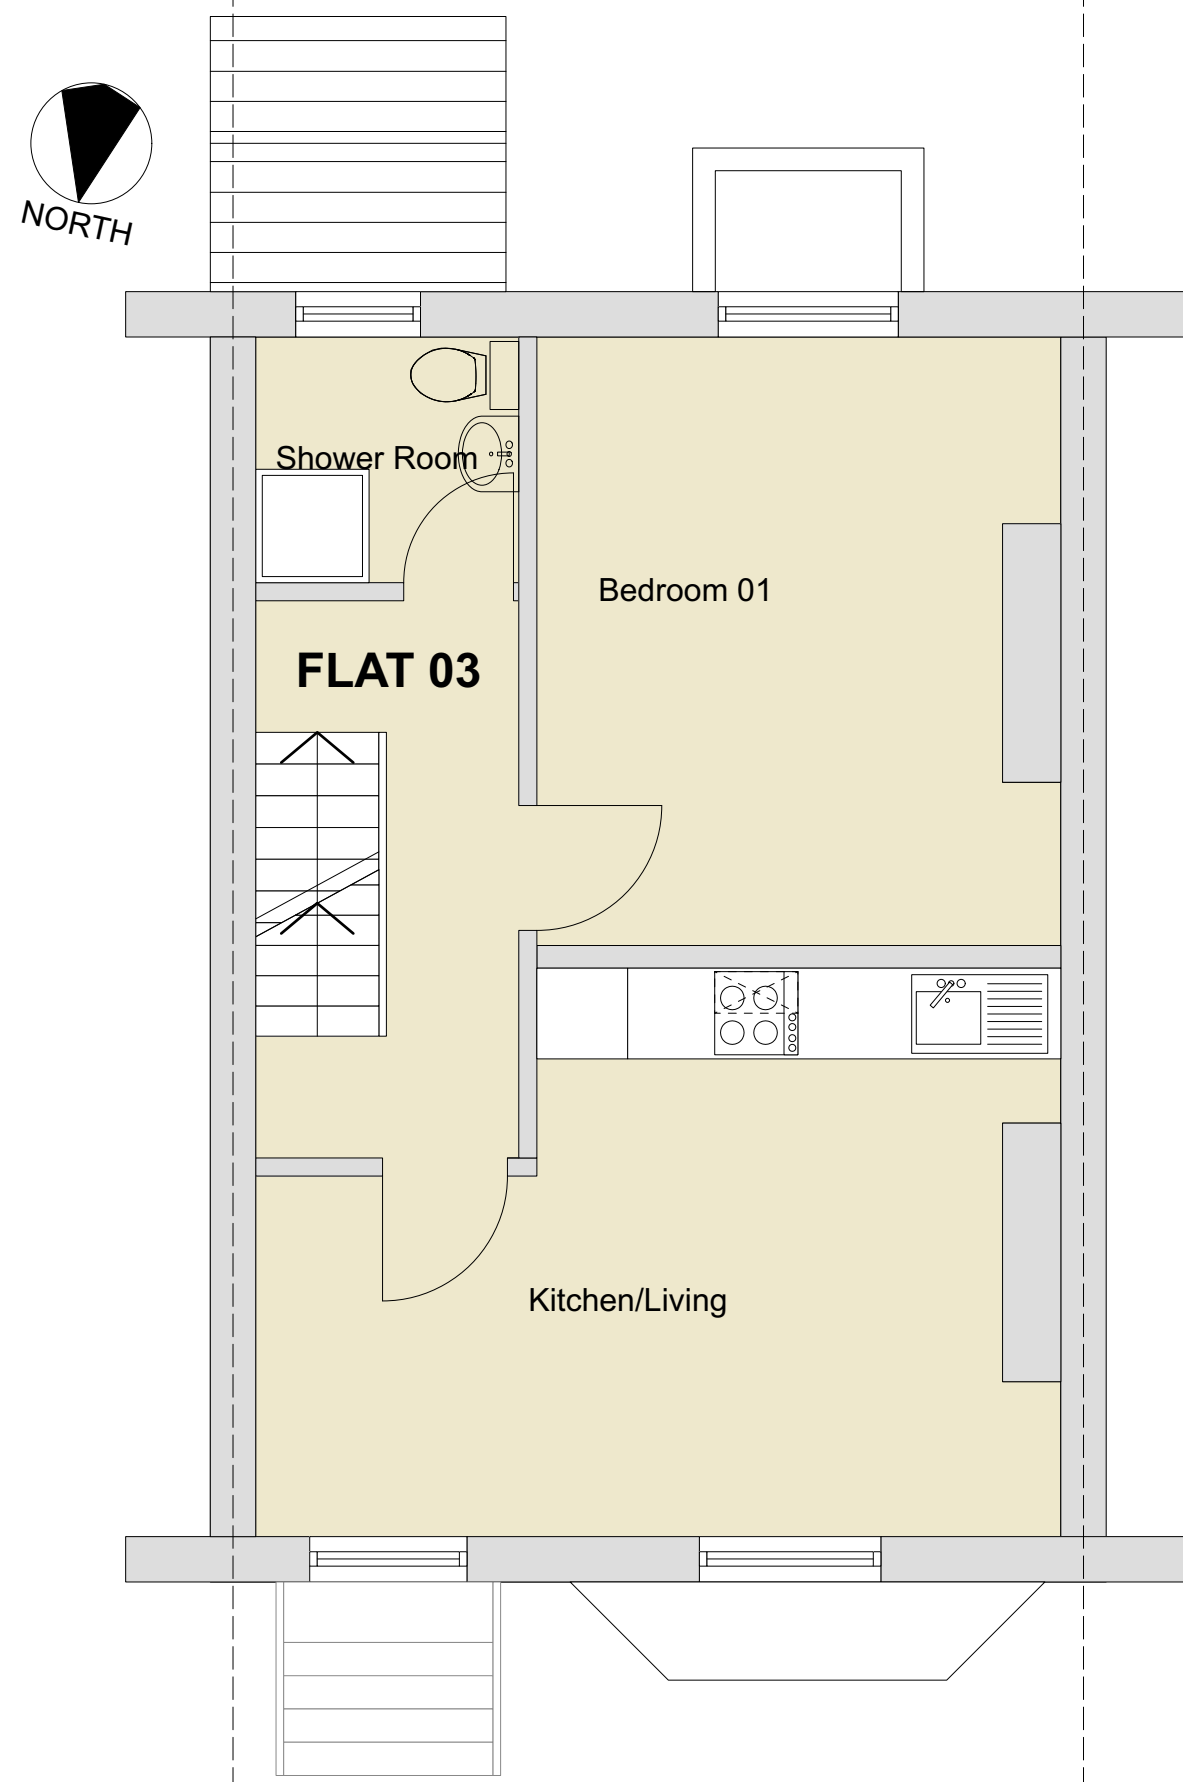


First Floor Plan As Existing
Scale 1:50

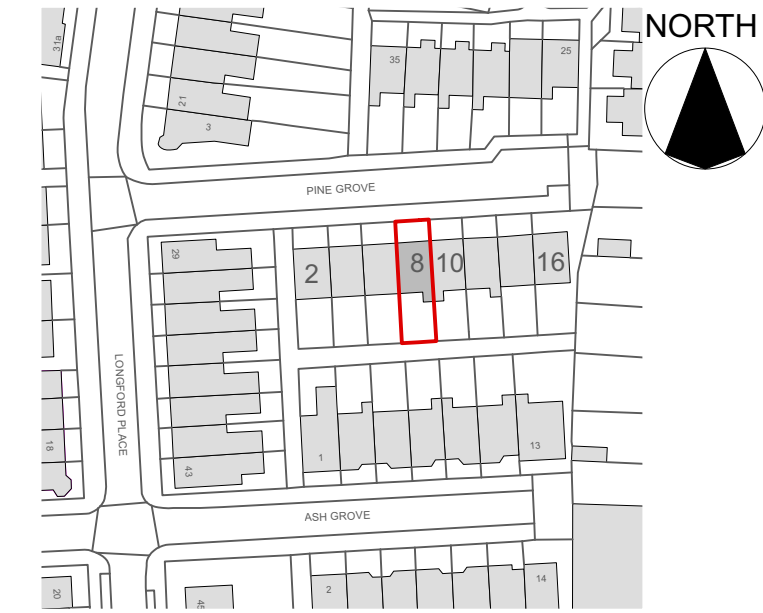

Site Location Plan
Scale 1:1250
Site/ Red Line Area: 110sqm

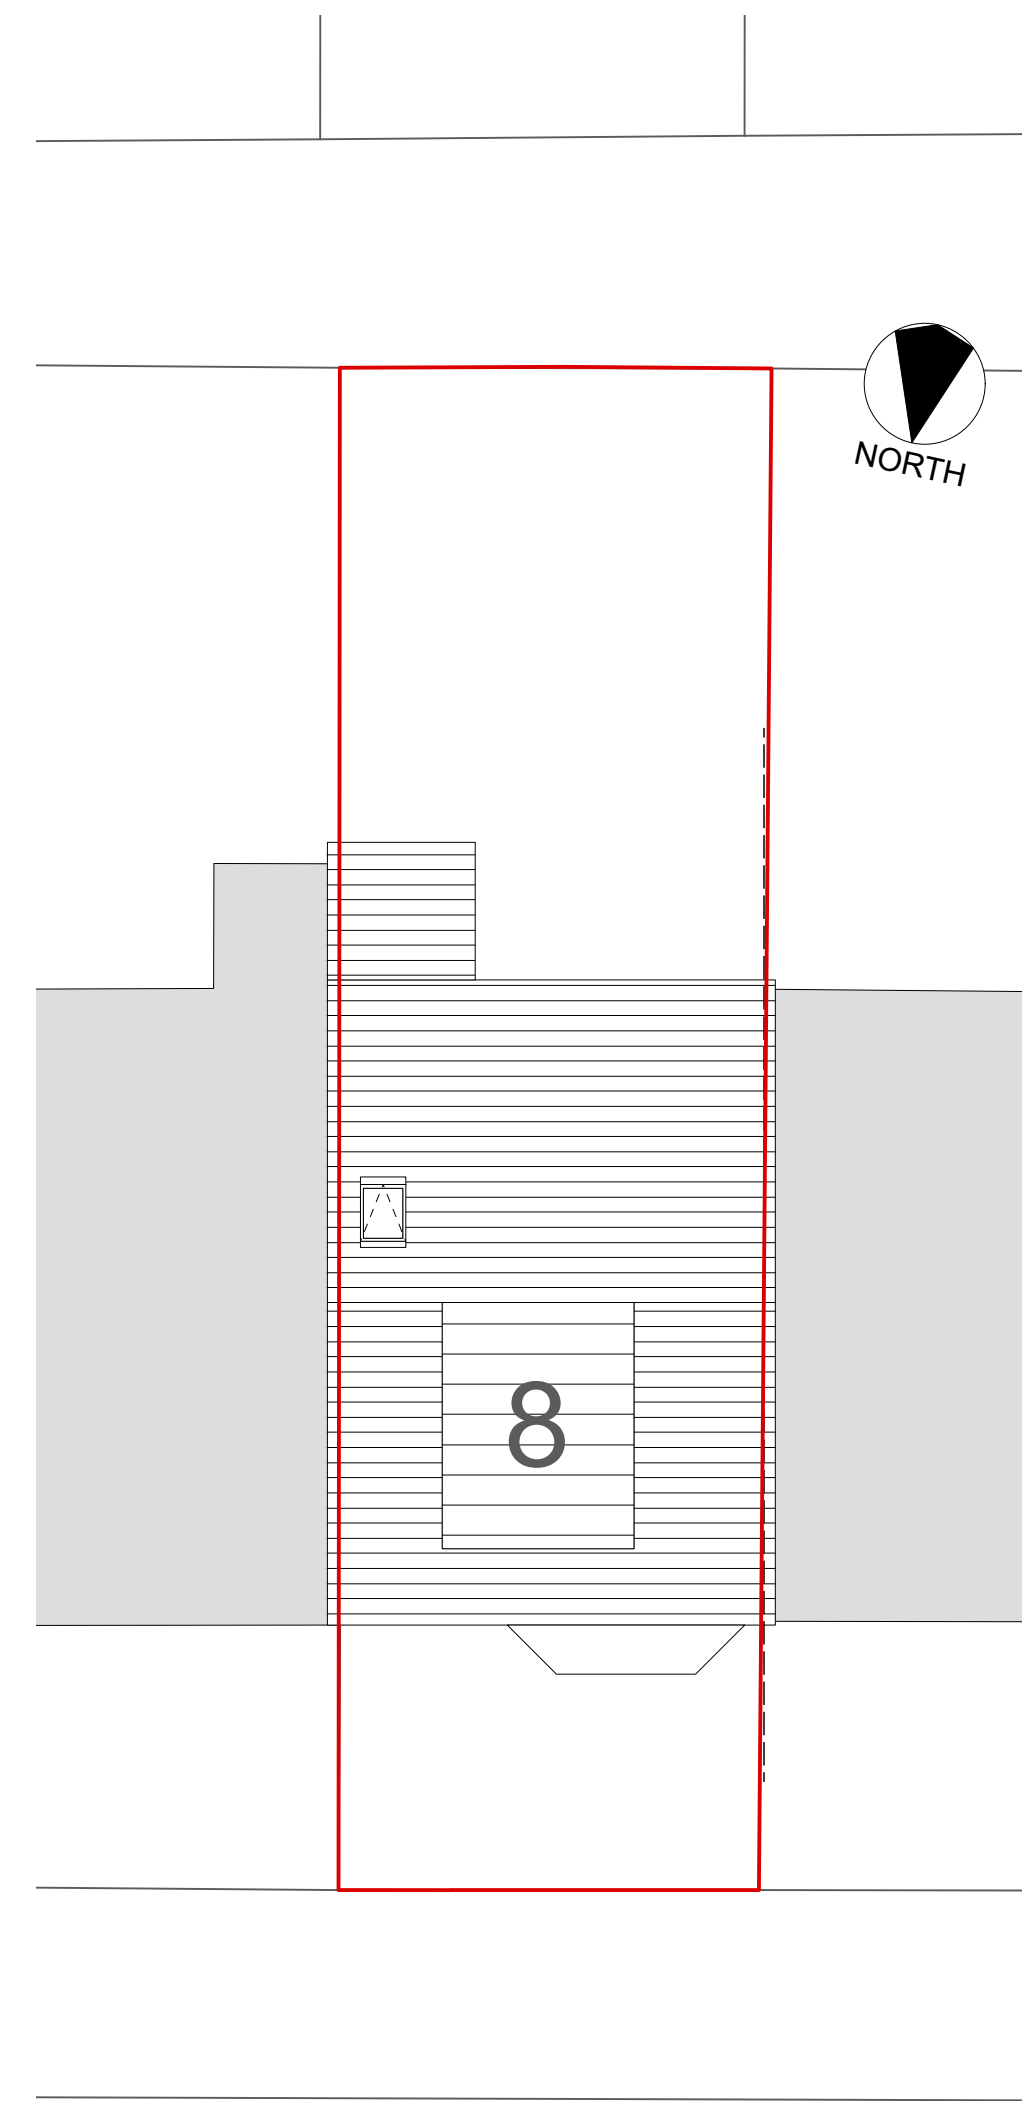

Roof Plan As Existing
Scale 1:100

 

PINE GROVE

AS EXISTING

NOTES:
Any errors or omissions to be reported to Code L6 immediately.
This drawing and design is the copyright of Code L6 and is not to be used for any purpose without their consent.

DRAFT

rev		date	
Code L6 chitecture Ltd			
31 Halifax Road Brighouse West Yorkshire HD6 2AA T: 01484 714 870 E: andy@codeL6.com W: www.CODEL6.com			
Project: Pine Grove Manchester M14 5QG			
Client:			
Drawing: Plans As Existing			
Date: 19/03/23	Scale: varies	Size: A1	
Drawing Number: 23-054-SK02			