


LEGEND

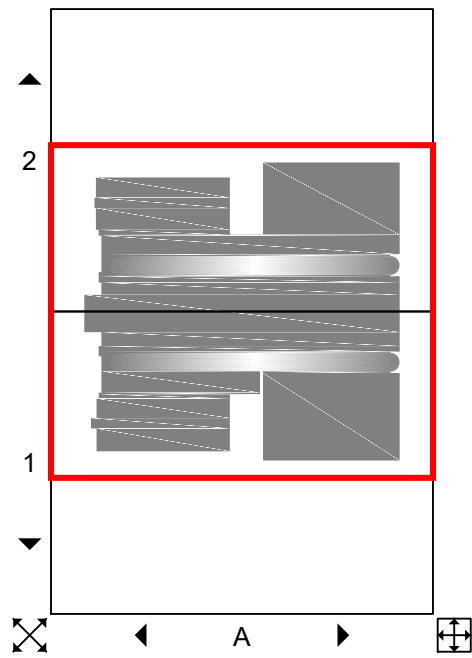


Accommodation	Sanitary
Changing/Cloaks	Training/Teaching
Child Care	Unclassified
Circulation	Utility
Dining	Vehicle Storage
Kitchen	Workshop
Medical	Worship
Office	Activity
Plant	Funeral
Recreation	Justice
Resource	Meeting
Retail	Public
Sport/Fitness	Services
Store	No Access

NOTES:


- ALL DIMENSIONS ARE IN MILLIMETRES UNLESS OTHERWISE STATED.
- THIS DRAWING IS TO BE READ IN CONJUNCTION WITH ALL OTHER RELEVANT DOCUMENTATION.
- DO NOT SCALE FROM THIS DRAWING, ALL DIMENSIONS TO BE CONFIRMED ON SITE.

Rev	Description	By	Date

Capital Programmes & Procurement Corporate Core Directorate <small>Manchester City Council PO Box 502 Town Hall Manchester M60 2LA</small>			
PROPERTY / JOB TITLE Art Gallery			
UPRN 010023052242		D of E Reference	
DRAWING TITLE Basement Level 3 Plan			
JOB NO. S6609		DRAWING NO. Art Gallery	
DATE 15-01-2019		REVISION 01	
SCALE @ A0 / A1 NTS / 1:110		DRAWN BY CC	CHECKED BY ARB
		APPROVED BY	
 MANCHESTER CITY COUNCIL			

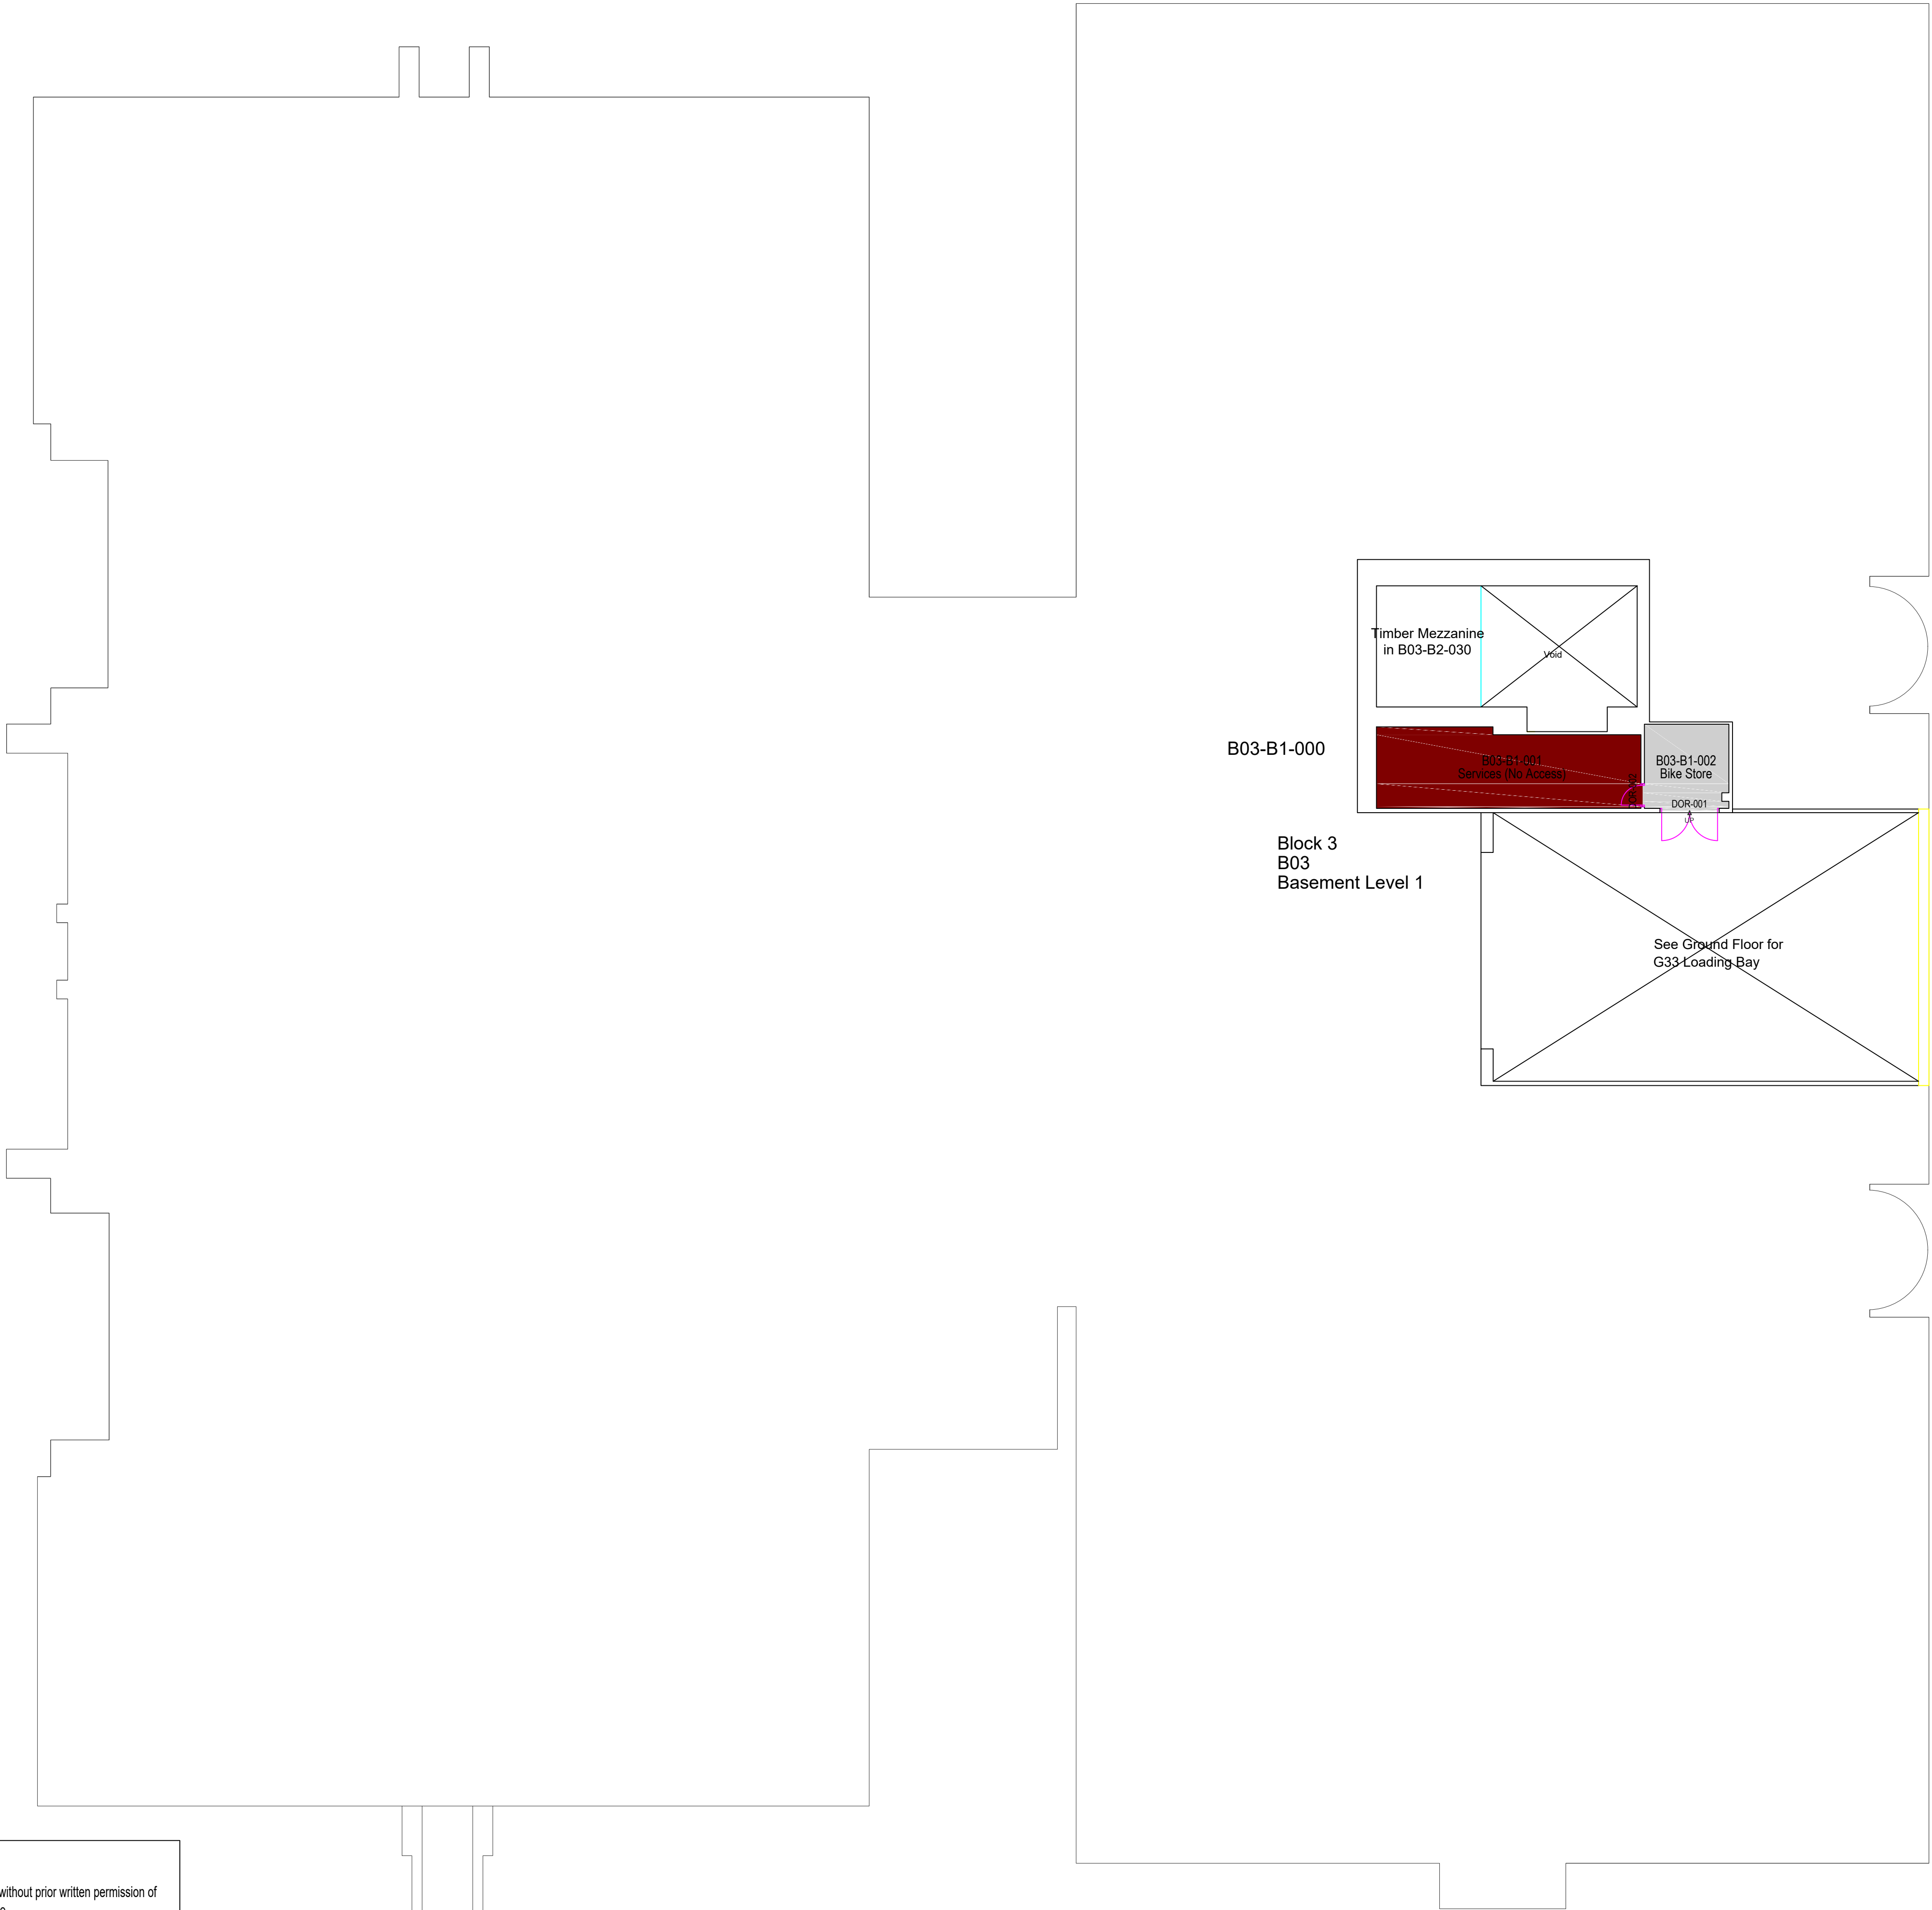

LEGEND

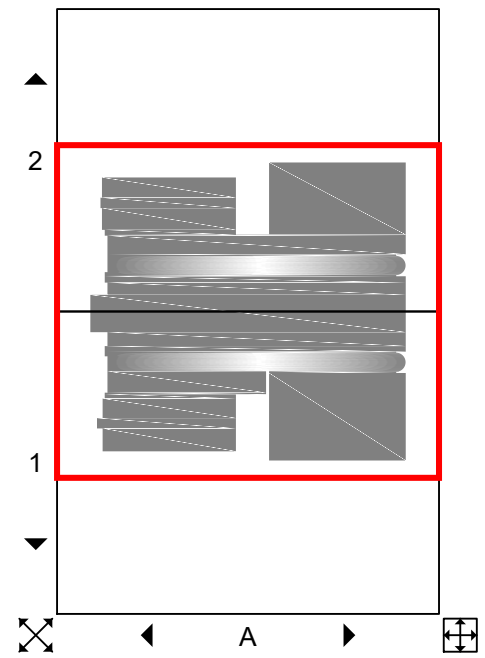

<div></div>	Accommodation	<div></div>	Sanitary
<div></div>	Changing/Cloaks	<div></div>	Training/Teaching
<div></div>	Child Care	<div></div>	Unclassified
<div></div>	Circulation	<div></div>	Utility
<div></div>	Dining	<div></div>	Vehicle Storage
<div></div>	Kitchen	<div></div>	Workshop
<div></div>	Medical	<div></div>	Worship
<div></div>	Office	<div></div>	Activity
<div></div>	Plant	<div></div>	Funeral
<div></div>	Recreation	<div></div>	Justice
<div></div>	Resource	<div></div>	Meeting
<div></div>	Retail	<div></div>	Public
<div></div>	Sport/Fitness	<div></div>	Services
<div></div>	Store	<div></div>	No Access

NOTES:

- ALL DIMENSIONS ARE IN MILLIMETRES UNLESS OTHERWISE STATED.
- THIS DRAWING IS TO BE READ IN CONJUNCTION WITH ALL OTHER RELEVANT DOCUMENTATION.
- DO NOT SCALE FROM THIS DRAWING, ALL DIMENSIONS TO BE CONFIRMED ON SITE.


Rev	Description	By	Date

<div>Capital Programmes & Procurement</div> <div>Corporate Core Directorate</div> <div>Manchester City Council PO Box 532 Town Hall Manchester M60 2LA</div>			
PROPERTY / JOB TITLE Art Gallery			
UPRN 010023052242		D of E Reference	
DRAWING TITLE Basement Level 1 Plan			
JOB NO. S6609		DRAWING NO. Art Gallery	
DATE 15-01-2019		REVISION 01	
SCALE @ A0 / A1 NTS / 1:110		DRAWN BY CC	CHECKED BY ARB
		APPROVED BY	
<div>MANCHESTER CITY COUNCIL</div>			



Block 3
B03
Ground Floor

LEGEND

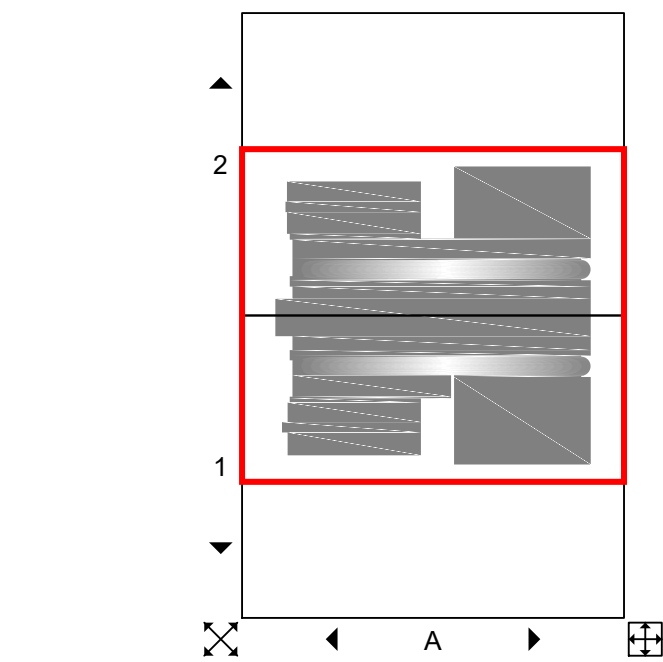

Accommodation	Sanitary
Changing/Cloaks	Training/Teaching
Child Care	Unclassified
Circulation	Utility
Dining	Vehicle Storage
Kitchen	Workshop
Medical	Worship
Office	Activity
Plant	Funeral
Recreation	Justice
Resource	Meeting
Retail	Public
Sport/Fitness	Services
Store	No Access

NOTES:


1. ALL DIMENSIONS ARE IN MILLIMETRES UNLESS OTHERWISE STATED.
2. THIS DRAWING IS TO BE READ IN CONJUNCTION WITH ALL OTHER RELEVANT DOCUMENTATION.
3. DO NOT SCALE FROM THIS DRAWING, ALL DIMENSIONS TO BE CONFIRMED ON SITE.

Rev	Description	By	Date


Capital Programmes & Procurement Corporate Core Directorate			
Manchester City Council PO Box 532 Town Hall Manchester M60 2LA			
PROPERTY / JOB TITLE Art Gallery			
UPRN 010023052242	D of E Reference		
DRAWING TITLE Ground Floor Plan			
JOB NO. S6609	DRAWING NO. Art Gallery		
DATE 15-01-2019	REVISION 01		
SCALE @ A0 / A1 NTS / 1:110	DRAWN BY CC	CHECKED BY ARB	APPROVED BY
 MANCHESTER CITY COUNCIL			

Art Gallery

010023052242
010023052242
Site Area:
Gross External Area: 10920.2
Gross Internal Area: 10230.1
Total Room Area: 9041.9
Net Internal Area: 6376.5
Building Footprint Area: 6004.8

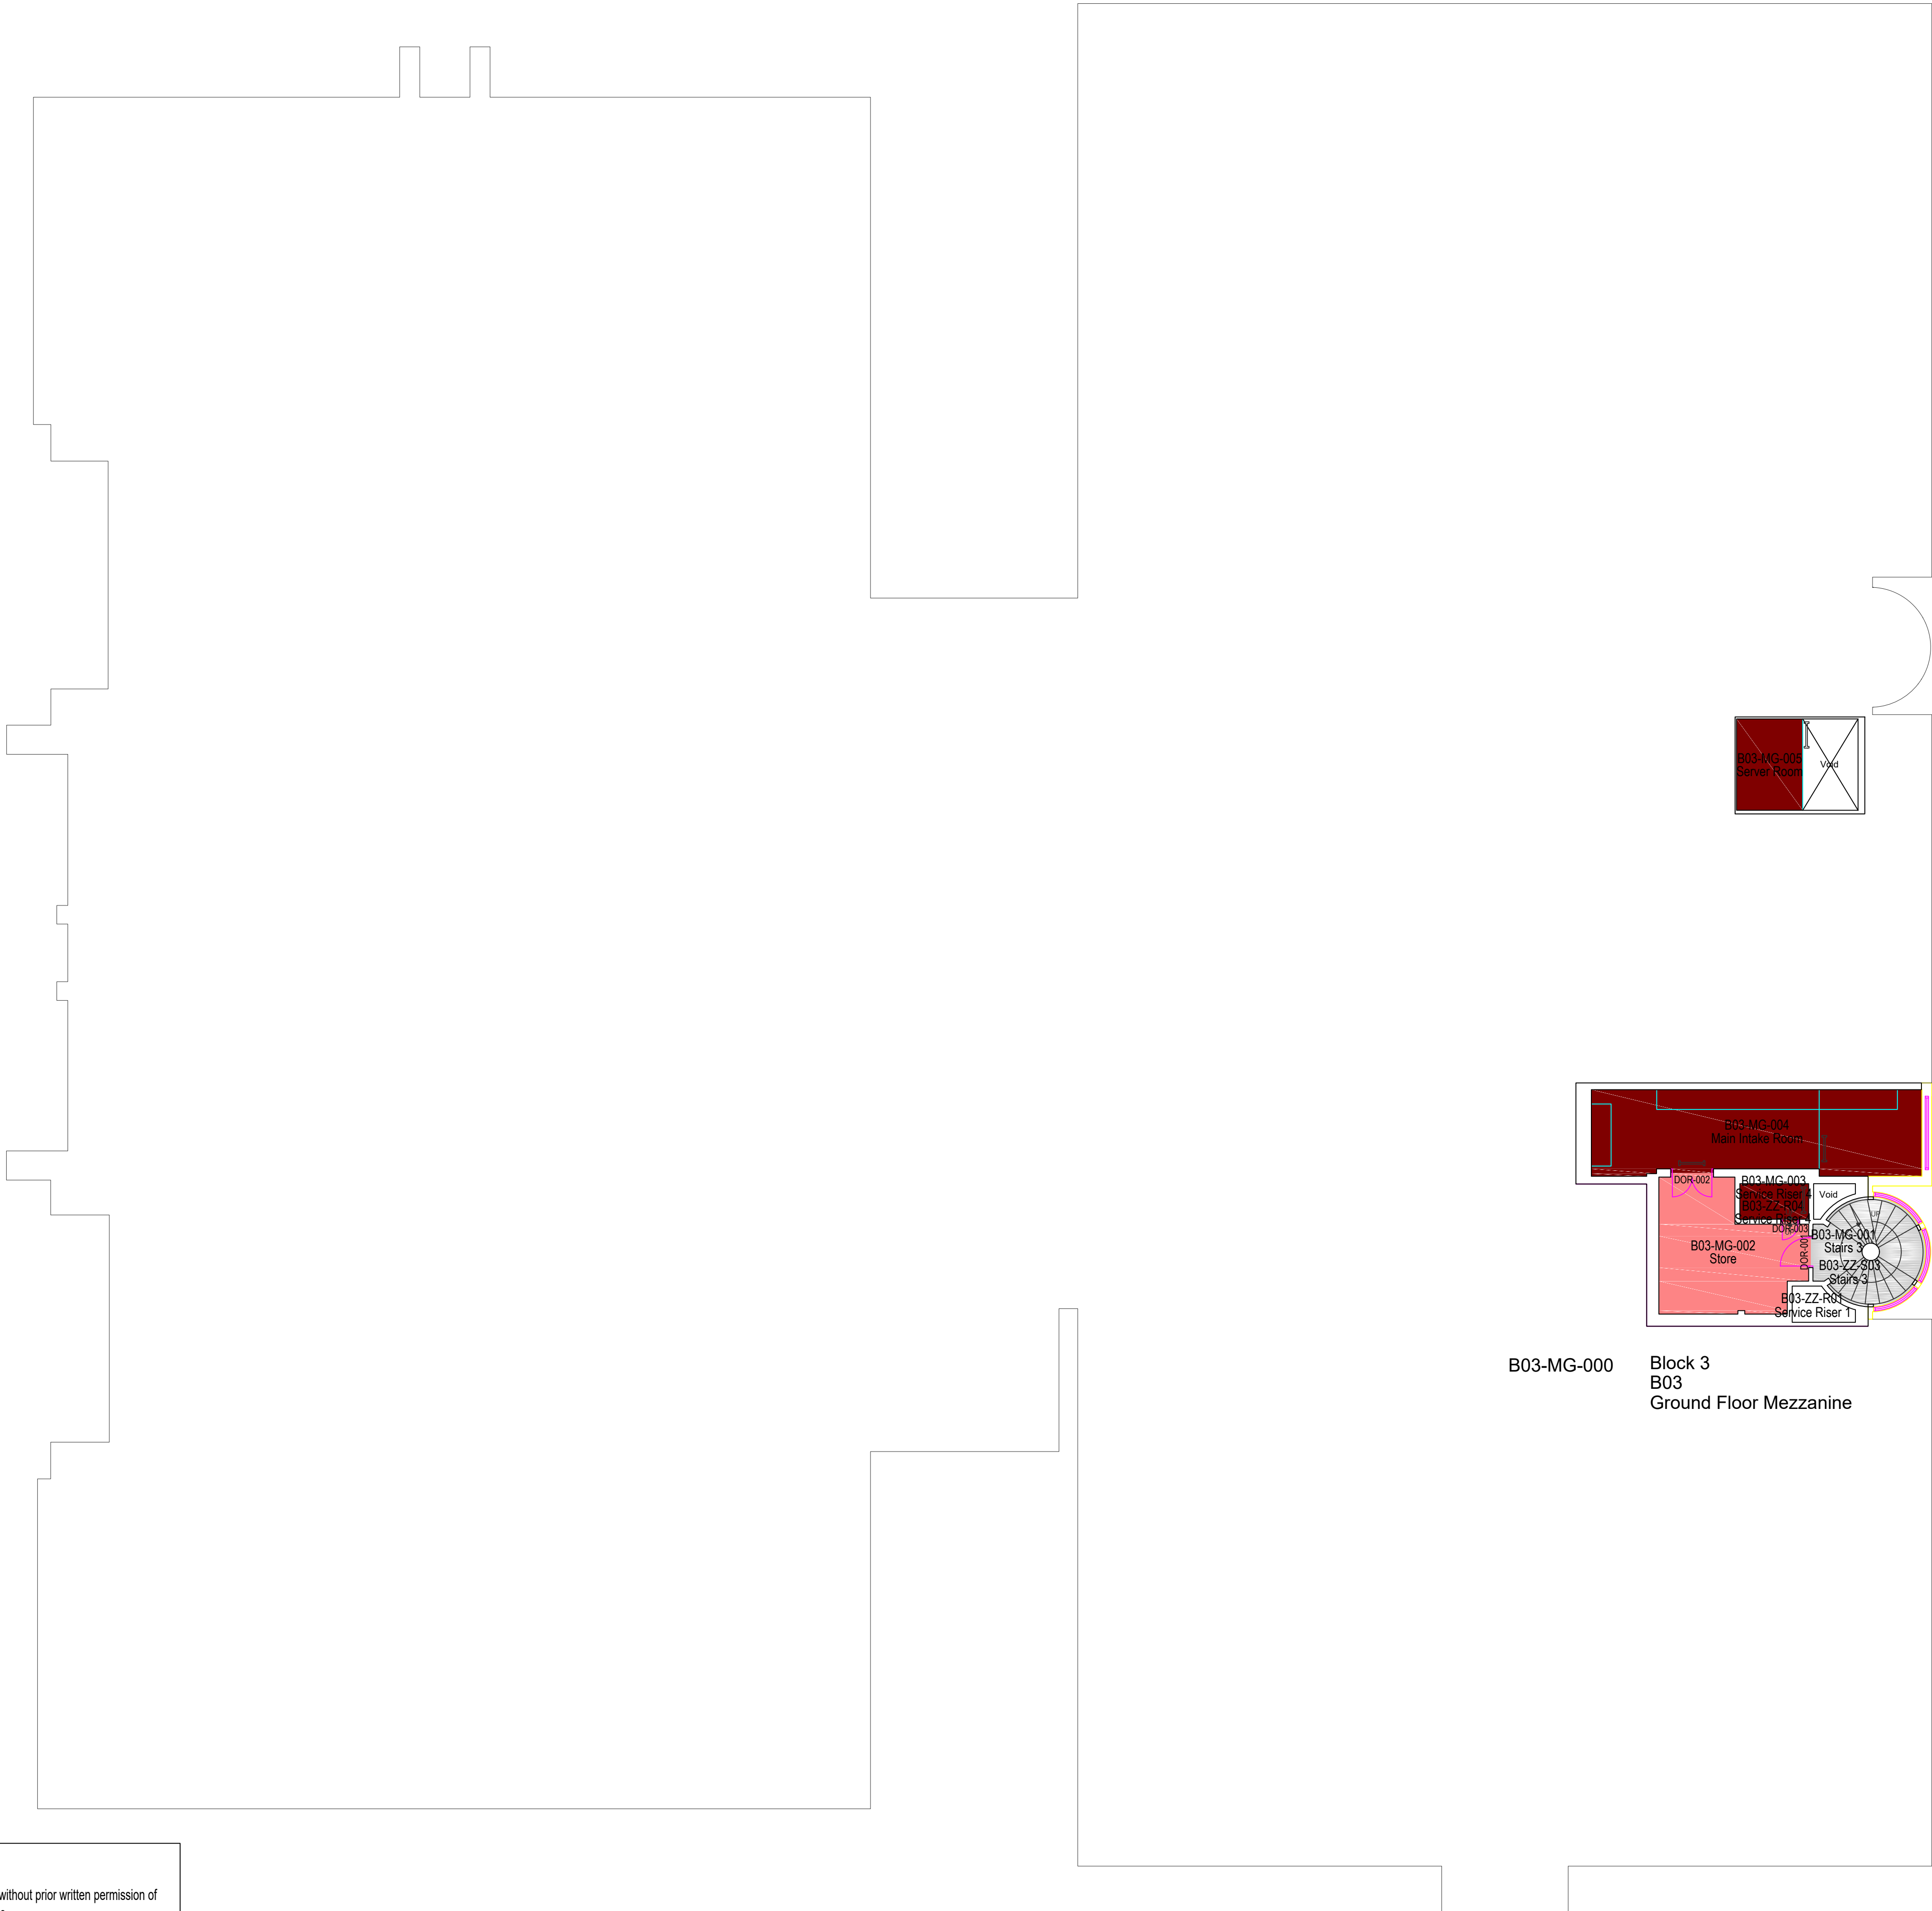

LEGEND

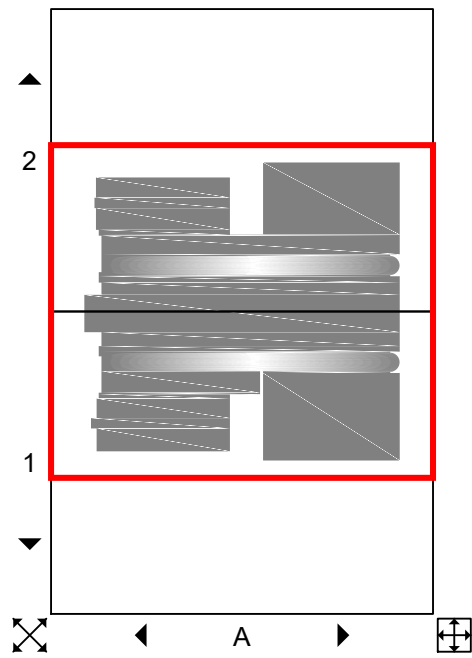

Accommodation	Sanitary
Changing/Cloaks	Training/Teaching
Child Care	Unclassified
Circulation	Utility
Dining	Vehicle Storage
Kitchen	Workshop
Medical	Worship
Office	Activity
Plant	Funeral
Recreation	Justice
Resource	Meeting
Retail	Public
Sport/Fitness	Services
Store	No Access


NOTES:

- ALL DIMENSIONS ARE IN MILLIMETRES UNLESS OTHERWISE STATED.
- THIS DRAWING IS TO BE READ IN CONJUNCTION WITH ALL OTHER RELEVANT DOCUMENTATION.
- DO NOT SCALE FROM THIS DRAWING, ALL DIMENSIONS TO BE CONFIRMED ON SITE.

Rev	Description	By	Date

Capital Programmes & Procurement Corporate Core Directorate <small>Manchester City Council PO Box 532 Town Hall Manchester M60 2LA</small>			
PROPERTY / JOB TITLE Art Gallery			
UPRN 010023052242		D of E Reference	
DRAWING TITLE Ground Floor Mezzanine Plan			
JOB NO. S6609		DRAWING NO. Art Gallery	
DATE 15-01-2019		REVISION 01	
SCALE @ A0 / A1 NTS / 1:110		DRAWN BY: CC	CHECKED BY: ARB
		APPROVED BY:	
 MANCHESTER CITY COUNCIL			

LEGEND

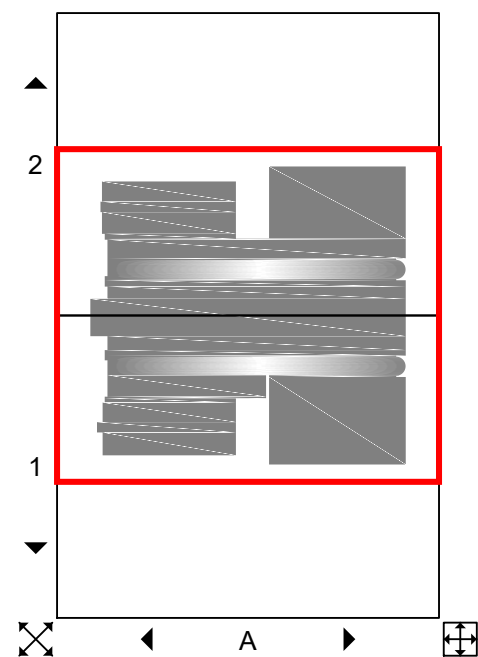

Accommodation	Sanitary
Changing/Cloaks	Training/Teaching
Child Care	Unclassified
Circulation	Utility
Dining	Vehicle Storage
Kitchen	Workshop
Medical	Worship
Office	Activity
Plant	Funeral
Recreation	Justice
Resource	Meeting
Retail	Public
Sport/Fitness	Services
Store	No Access

NOTES:

- ALL DIMENSIONS ARE IN MILLIMETRES UNLESS OTHERWISE STATED.
- THIS DRAWING IS TO BE READ IN CONJUNCTION WITH ALL OTHER RELEVANT DOCUMENTATION.
- DO NOT SCALE FROM THIS DRAWING, ALL DIMENSIONS TO BE CONFIRMED ON SITE.

Rev	Description	By	Date

Capital Programmes & Procurement
Corporate Core DirectorateManchester City Council
PO Box 532 Town Hall
Manchester
M60 2LAPROPERTY / JOB TITLE
Art GalleryUPRN
010023052242

D of E Reference

DRAWING TITLE
Level 01 Plan

JOB NO.

S6609

DRAWING NO.

Art Gallery

DATE

15-01-2019

REVISION

01

SCALE @ A0 / A1

NTS / 1:110

DRAWN BY:

CC

CHECKED BY:

ARB

APPROVED BY:



B01-01-000

Block 1
B01
Level 01

B02-01-000


Block 2
B02
Level 01

B03-01-000

Block 3
B03
Level 01


No part of this drawing or data file may be reproduced without prior written permission of the Manchester City Council or approved representative.

Contains OS data © Crown copyright and database 2018. Ordnance Survey 100019568.

 

B02-02-000


Block 2
B02
Level 02

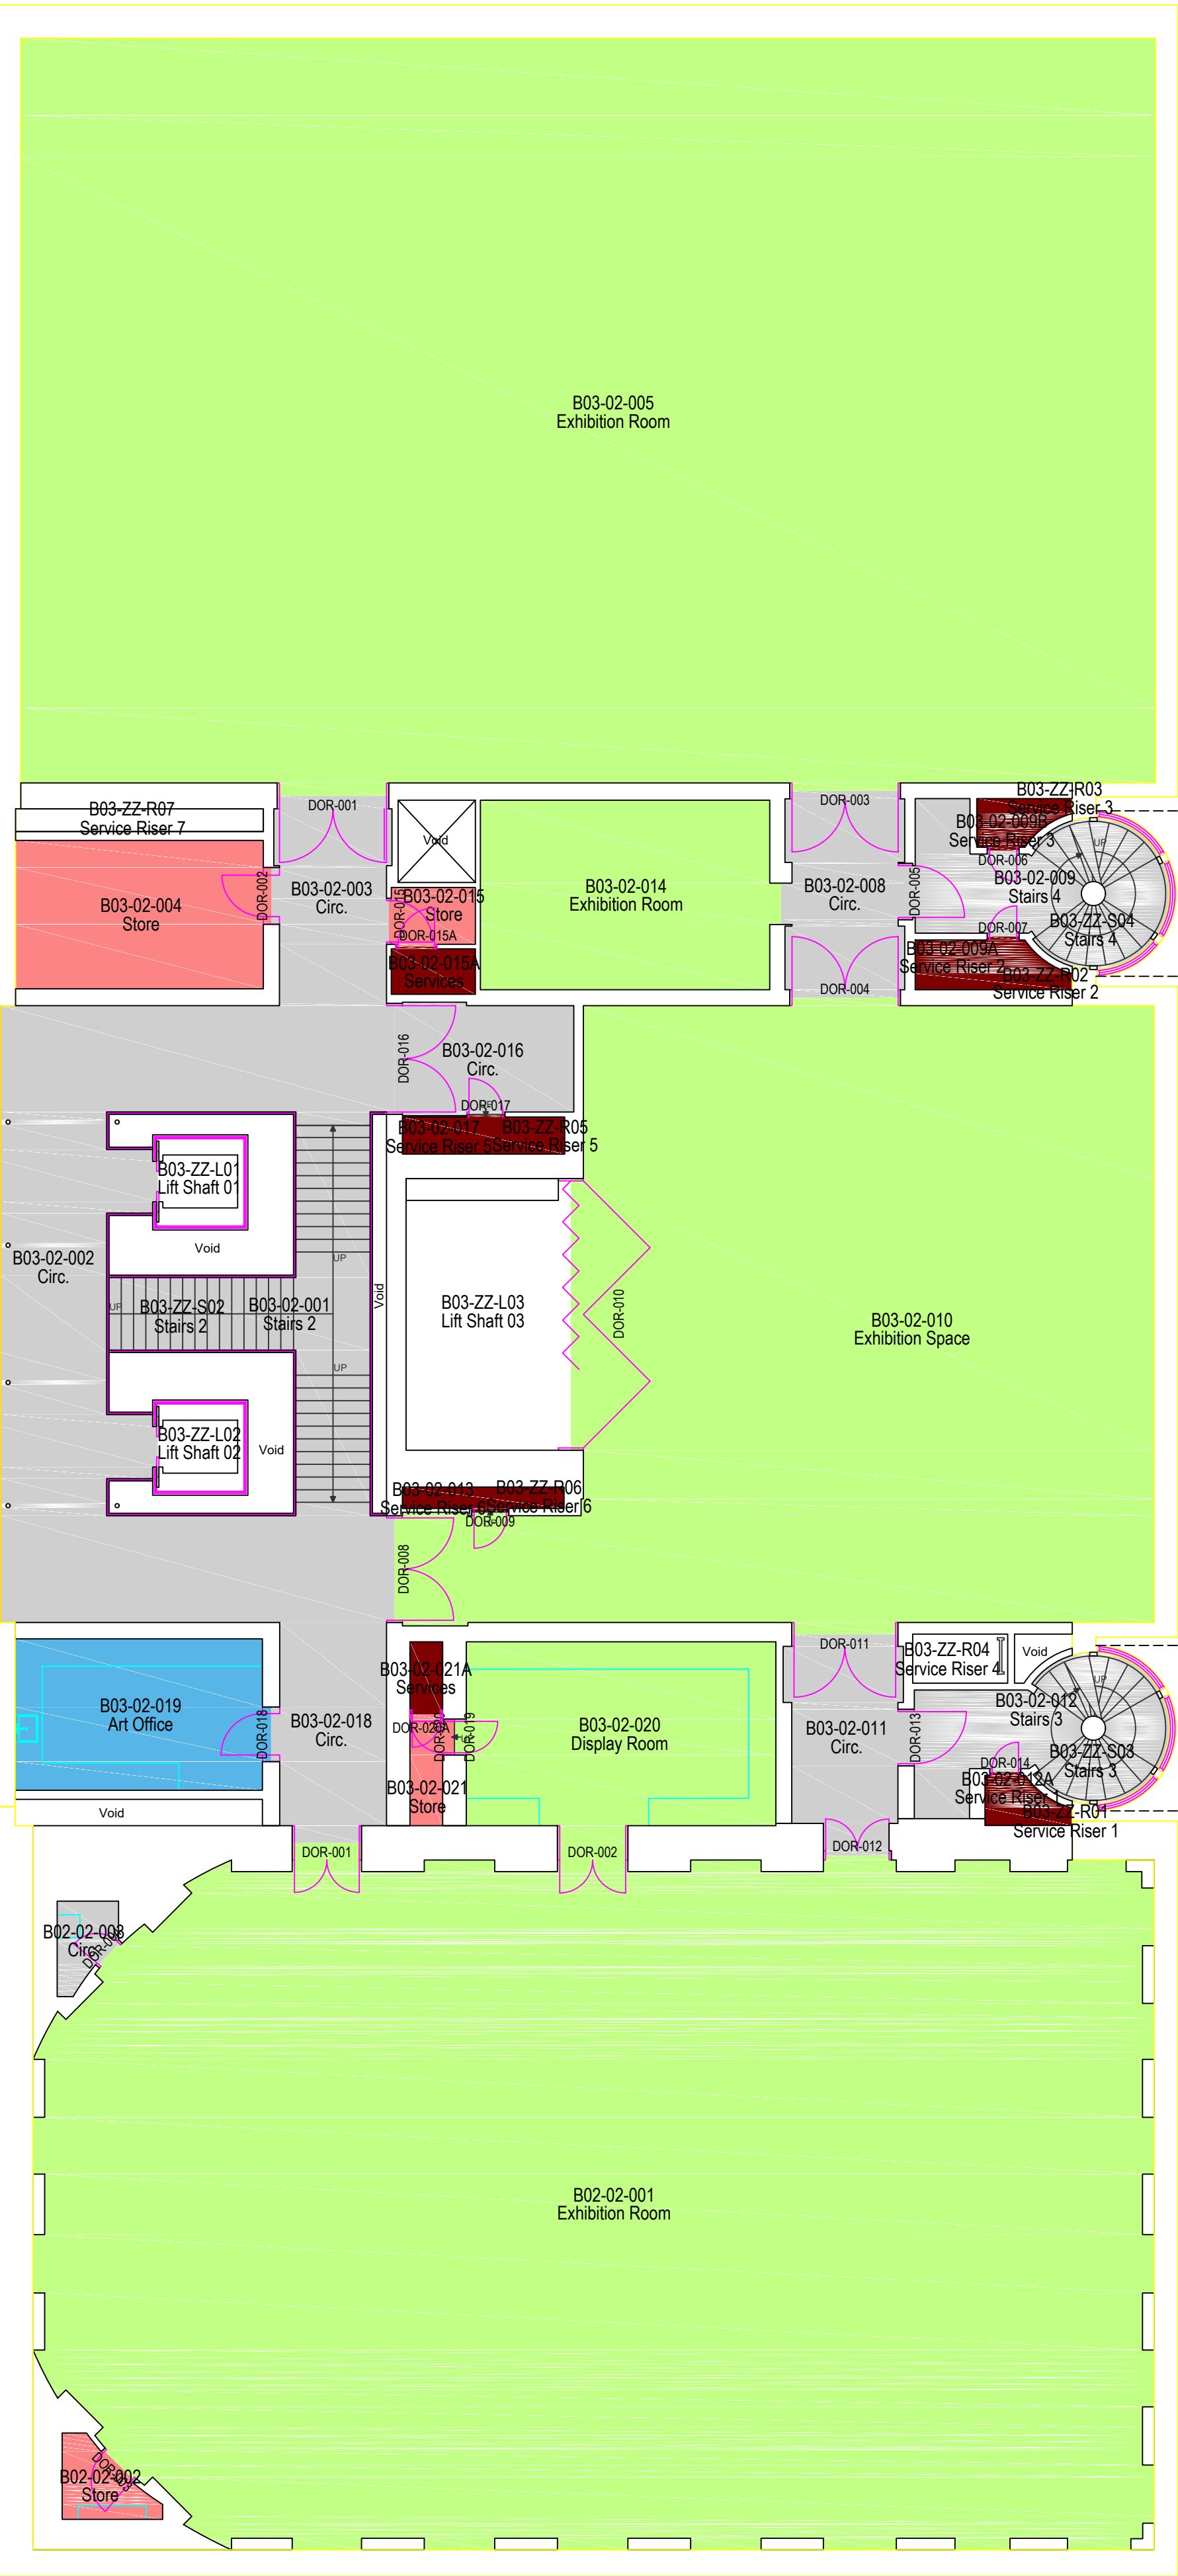

B03-02-000

Block 3
B03
Level 02

LEGEND

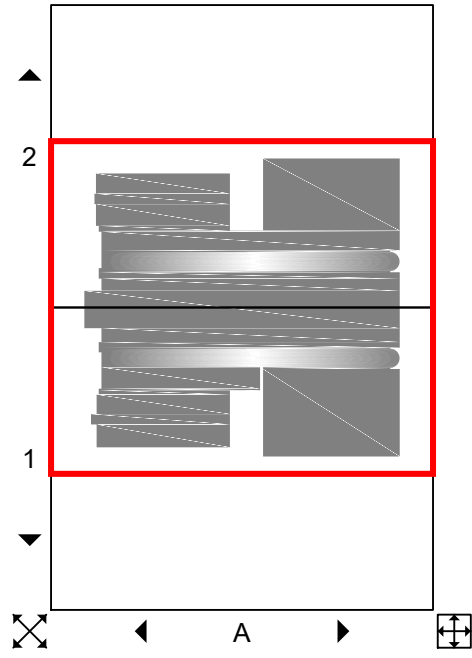

<div></div>	Accommodation	<div></div>	Sanitary
<div></div>	Changing/Cloaks	<div></div>	Training/Teaching
<div></div>	Child Care	<div></div>	Unclassified
<div></div>	Circulation	<div></div>	Utility
<div></div>	Dining	<div></div>	Vehicle Storage
<div></div>	Kitchen	<div></div>	Workshop
<div></div>	Medical	<div></div>	Worship
<div></div>	Office	<div></div>	Activity
<div></div>	Plant	<div></div>	Funeral
<div></div>	Recreation	<div></div>	Justice
<div></div>	Resource	<div></div>	Meeting
<div></div>	Retail	<div></div>	Public
<div></div>	Sport/Fitness	<div></div>	Services
<div></div>	Store	<div></div>	No Access


NOTES:

- ALL DIMENSIONS ARE IN MILLIMETRES UNLESS OTHERWISE STATED.
- THIS DRAWING IS TO BE READ IN CONJUNCTION WITH ALL OTHER RELEVANT DOCUMENTATION.
- DO NOT SCALE FROM THIS DRAWING, ALL DIMENSIONS TO BE CONFIRMED ON SITE.

Rev	Description	By	Date

Capital Programmes & Procurement Corporate Core Directorate <small>Manchester City Council PO Box 532 Town Hall Manchester M60 2LA</small>			
PROPERTY / JOB TITLE Art Gallery			
UPRN 010023052242	D of E Reference		
DRAWING TITLE Level 02 Plan			
JOB NO. S6609	DRAWING NO. Art Gallery		
DATE 15-01-2019	REVISION 01		
SCALE @ A0 / A1 NTS / 1:110	DRAWN BY CC	CHECKED BY ARB	APPROVED BY
 MANCHESTER CITY COUNCIL			

LEGEND

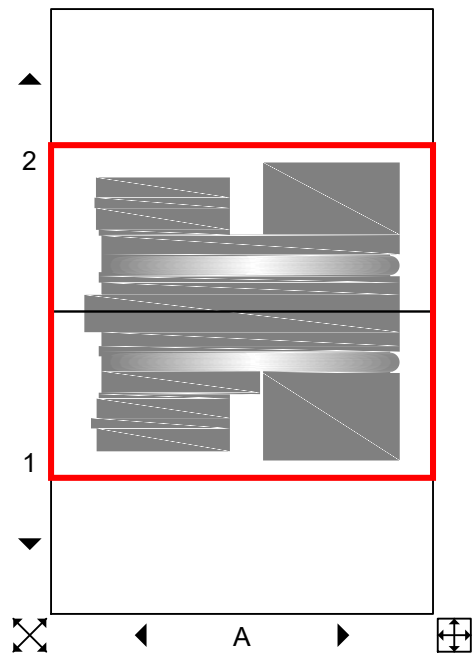


Accommodation	Sanitary
Changing/Cloaks	Training/Teaching
Child Care	Unclassified
Circulation	Utility
Dining	Vehicle Storage
Kitchen	Workshop
Medical	Worship
Office	Activity
Plant	Funeral
Recreation	Justice
Resource	Meeting
Retail	Public
Sport/Fitness	Services
Store	No Access

NOTES:


- ALL DIMENSIONS ARE IN MILLIMETRES UNLESS OTHERWISE STATED.
- THIS DRAWING IS TO BE READ IN CONJUNCTION WITH ALL OTHER RELEVANT DOCUMENTATION.
- DO NOT SCALE FROM THIS DRAWING, ALL DIMENSIONS TO BE CONFIRMED ON SITE.

Rev	Description	By	Date

Capital Programmes & Procurement Corporate Core Directorate <small>Manchester City Council PO Box 532 Town Hall Manchester M60 2LA</small>			
PROPERTY / JOB TITLE Art Gallery			
UPRN 010023052242	D of E Reference		
DRAWING TITLE Level 03 Plan			
JOB NO. S6609	DRAWING NO. Art Gallery		
DATE 15-01-2019	REVISION 01		
SCALE @ A0 / A1 NTS / 1:110	DRAWN BY: CC	CHECKED BY: ARB	APPROVED BY:
 MANCHESTER CITY COUNCIL			

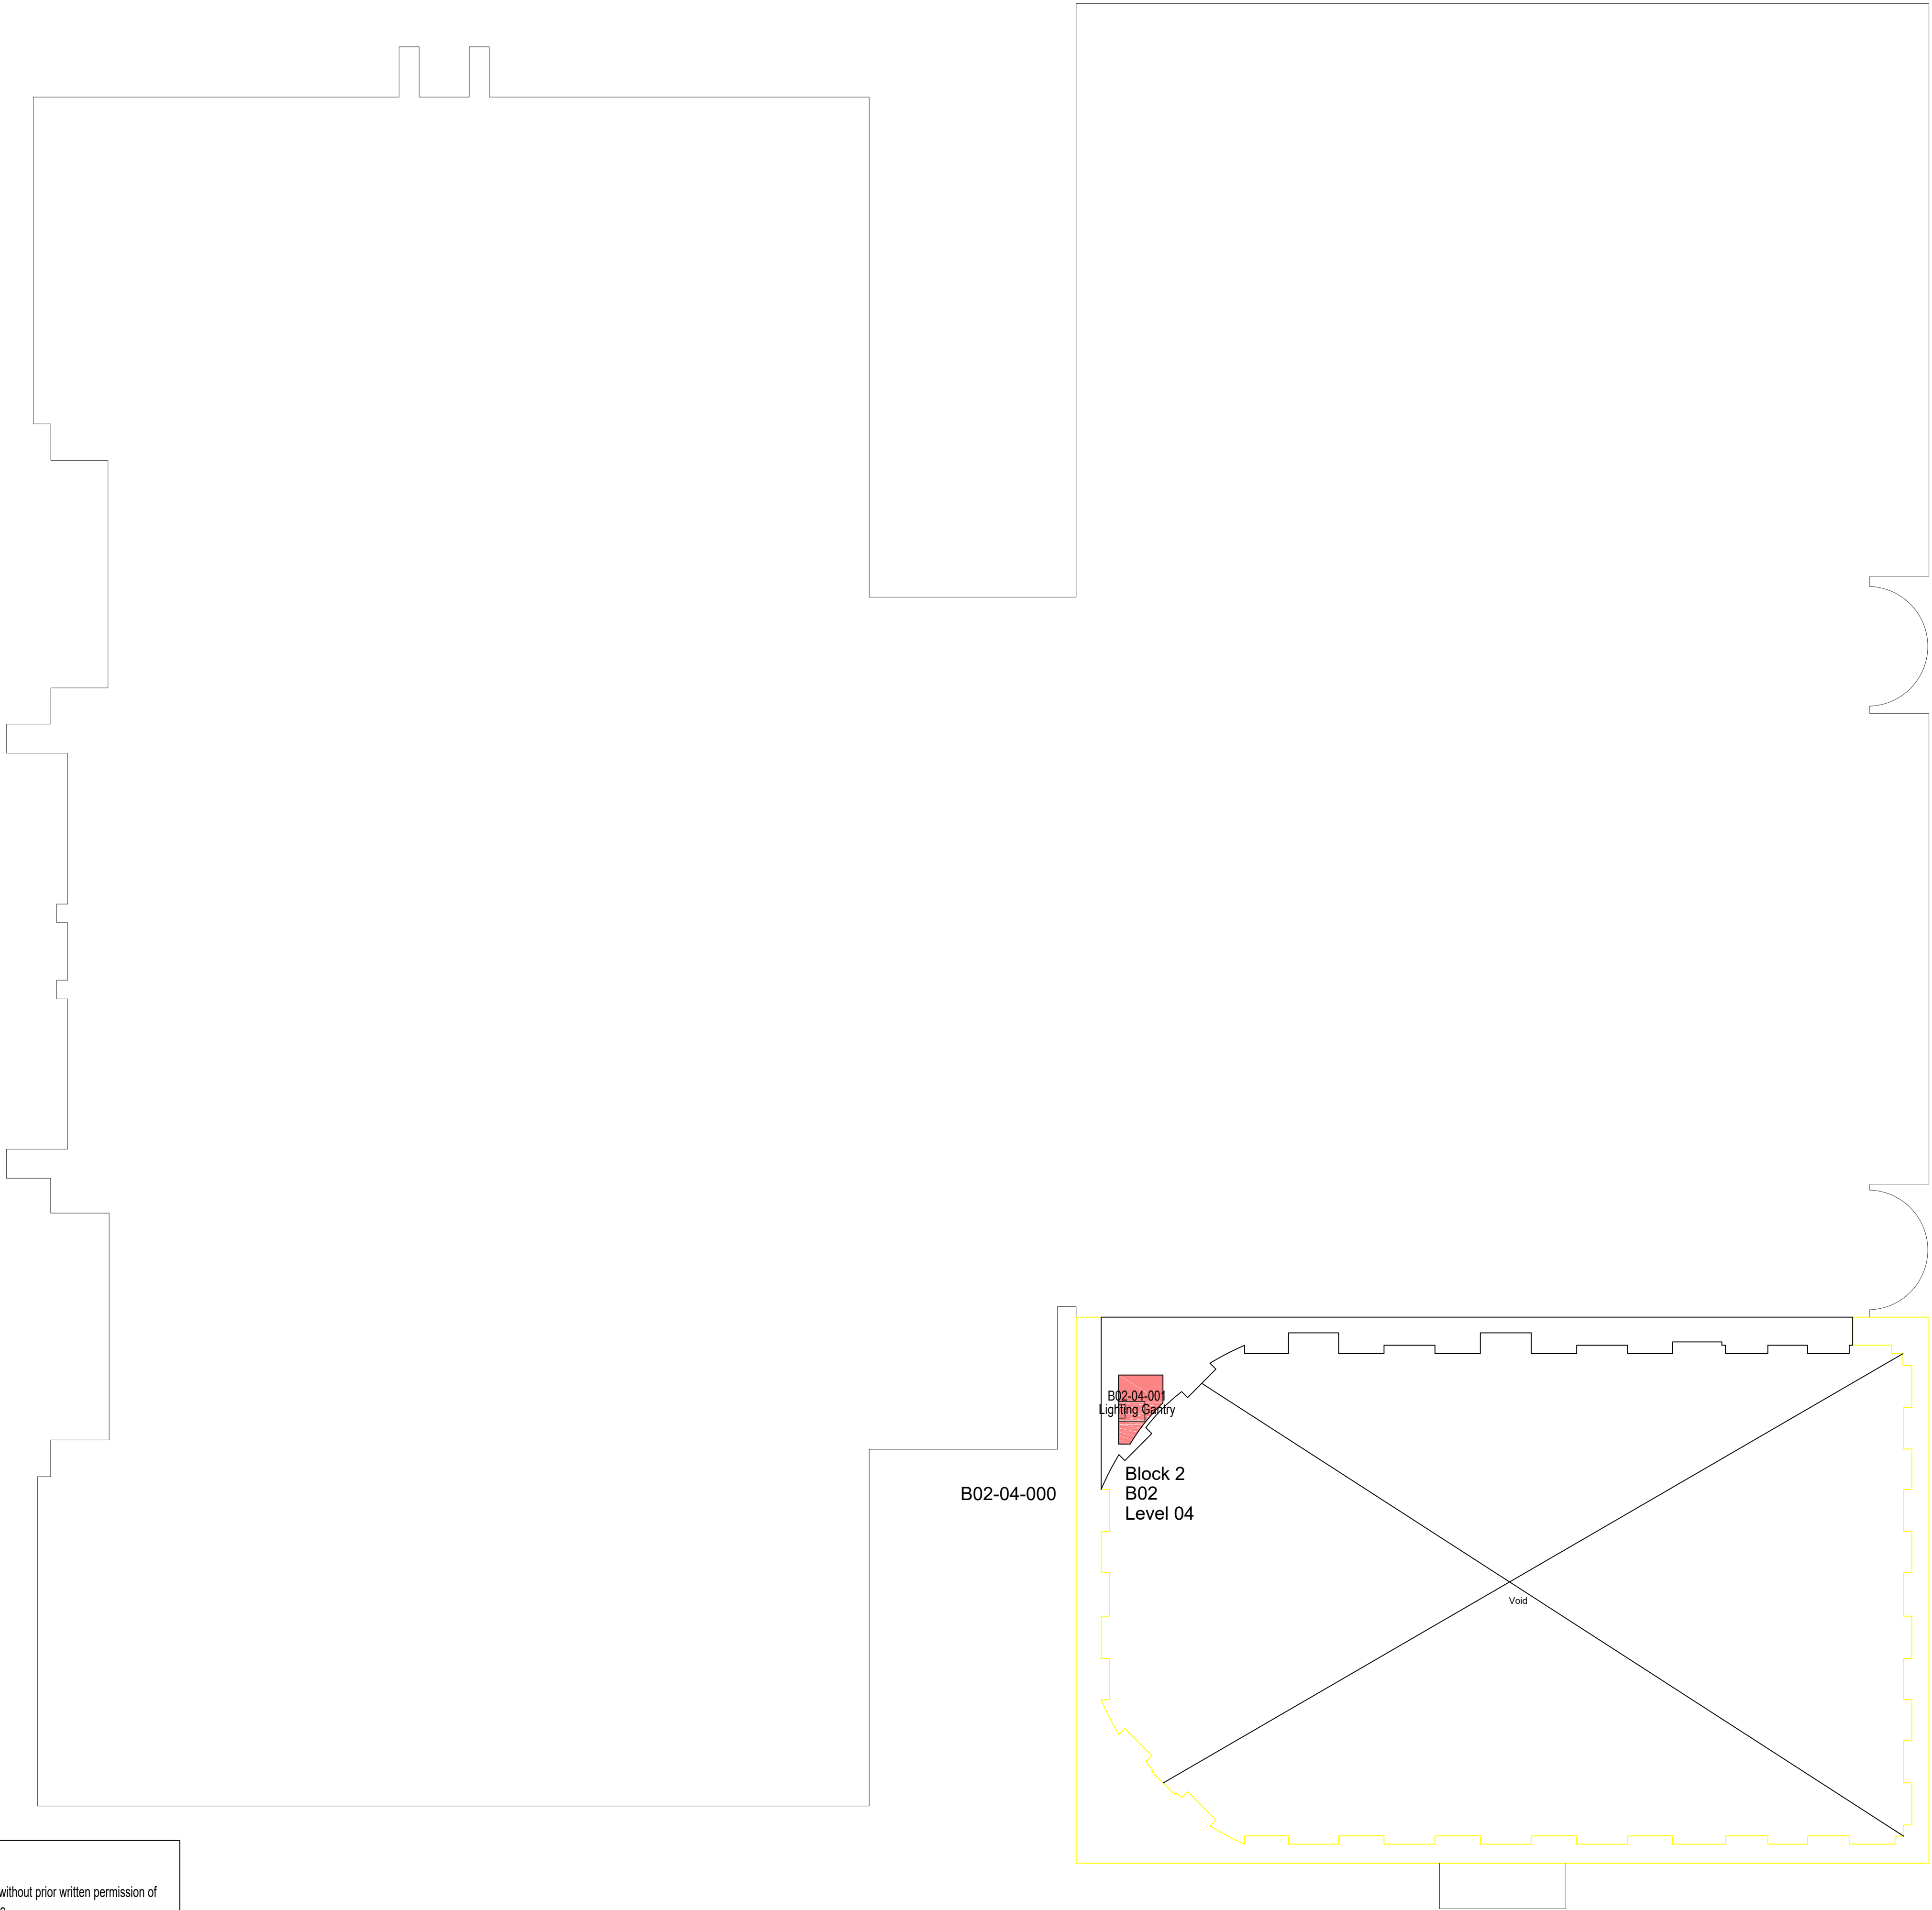

LEGEND

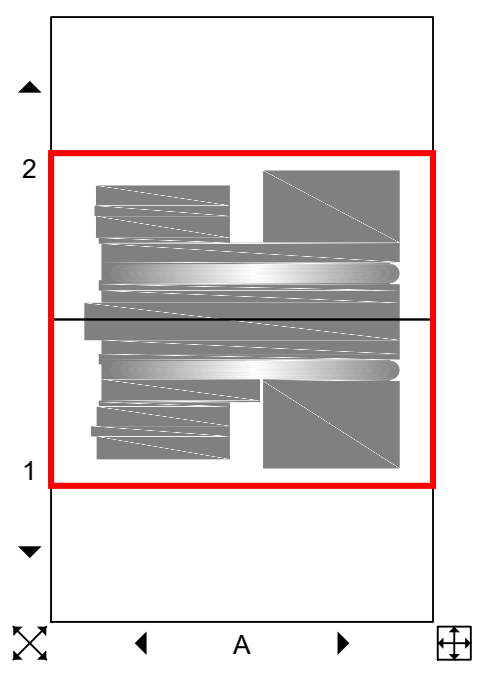



Accommodation

Changing/Cloaks

Child Care

Circulation

Dining

Kitchen

Medical

Office

Plant

Recreation

Resource

Retail

Sport/Fitness

Store

Sanitary

Training/Teaching

Unclassified

Utility

Vehicle Storage

Workshop

Worship

Activity

Funeral

Justice

Meeting

Public

Services

No Access

NOTES:

1. ALL DIMENSIONS ARE IN MILLIMETRES UNLESS OTHERWISE STATED.

2. THIS DRAWING IS TO BE READ IN CONJUNCTION WITH ALL OTHER RELEVANT DOCUMENTATION.

3. DO NOT SCALE FROM THIS DRAWING, ALL DIMENSIONS TO BE CONFIRMED ON SITE.

Rev	Description	By	Date

Capital Programmes & Procurement

Corporate Core Directorate

Manchester City Council

PO Box 532 Town Hall

Manchester

M60 2LA

PROPERTY / JOB TITLE

Art Gallery

UPRN

010023052242

D of E Reference

DRAWING TITLE

Level 04 Plan

JOB NO.

S6609

DRAWING NO.

Art Gallery

DATE

15-01-2019

REVISION

01

SCALE @ A0 / A1

NTS / 1:110

DRAWN BY:

CC

CHECKED BY:

ARB

APPROVED BY:



MANCHESTER

CITY COUNCIL

LEGEND



NOTES:

1. ALL DIMENSIONS ARE IN MILLIMETRES UNLESS OTHERWISE STATED.
2. THIS DRAWING IS TO BE READ IN CONJUNCTION WITH ALL OTHER RELEVANT DOCUMENTATION.
3. DO NOT SCALE FROM THIS DRAWING, ALL DIMENSIONS TO BE CONFIRMED ON SITE.

Rev	Description	By	Date

Capital Programmes & Procurement Corporate Core Directorate <small>Manchester City Council PO Box 552 Town Hall Manchester M60 2LA</small>			
PROPERTY / JOB TITLE Art Gallery			
UPRN 010023052242	D of E Reference		
DRAWING TITLE Roof Plan			
JOB NO. S6609	DRAWING NO. Art Gallery		
DATE 15-01-2019	REVISION 01		
SCALE @ A0 / A1 NTS / 1:110	DRAWN BY CC	CHECKED BY ARB	APPROVED BY
 MANCHESTER CITY COUNCIL			

