


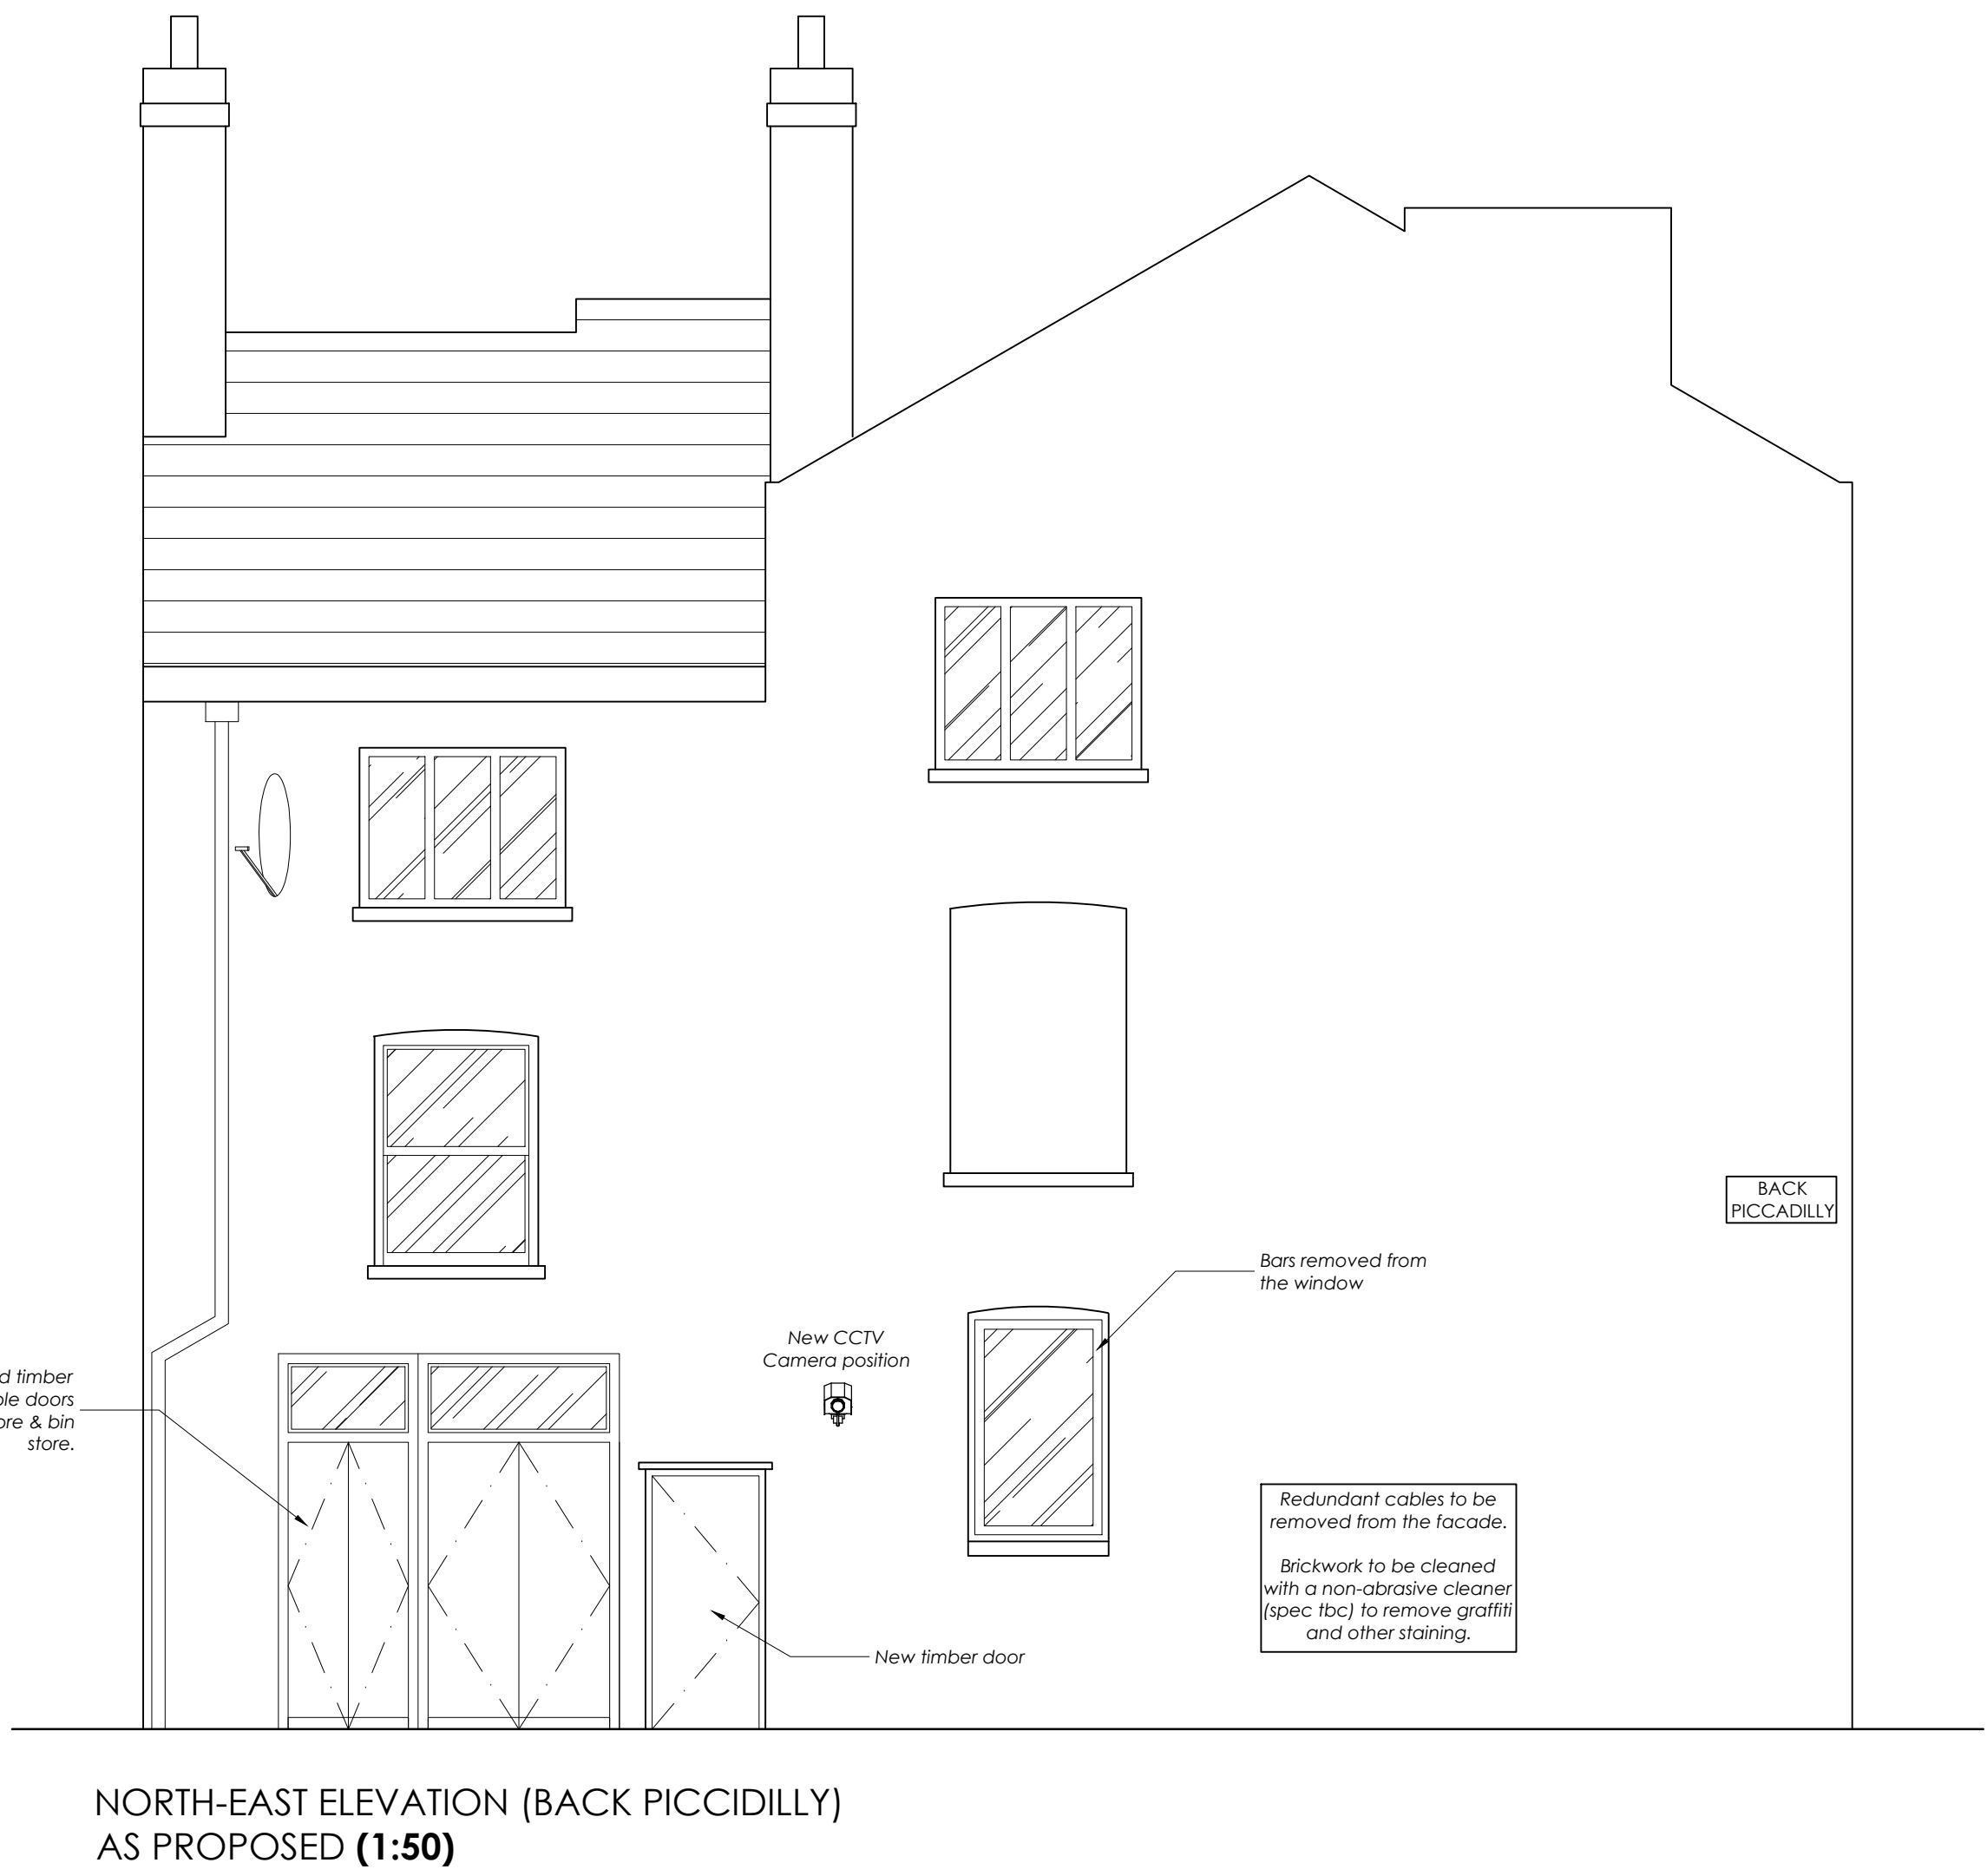

E	Updates to external doors.	MG	17-1-24
D	Updates to rear elevation.	MG	10-1-24
C	Noted new windows to hotel rooms and new doors to cycle store.	MG	22-12-23
B	New glazed screen shown to entrance.	MG	14-7-23
A	Removal of proposed vents	MG	30-5-23
Rev	Description	By	Date

INVENTIVE DESIGN ASSOCIATES
ARCHITECTURE & INTERIOR DESIGN

57 Station Road, Cheadle Hulme
Stockport, Greater Manchester SK8 7AA
Company Reg No: 9251414

TRUST PUBS
The Brunswick
97 Piccadilly, Manchester M1 2DB
PROPOSED ELEVATIONS

DRAWN	MBG	DATE	14/11/21	DRAWING NO.	22108-302
SCALE	1:50@A0	REV.	E		

0161 428 0310
office@inventiveda.com
www.inventiveda.com
@inventiveda