




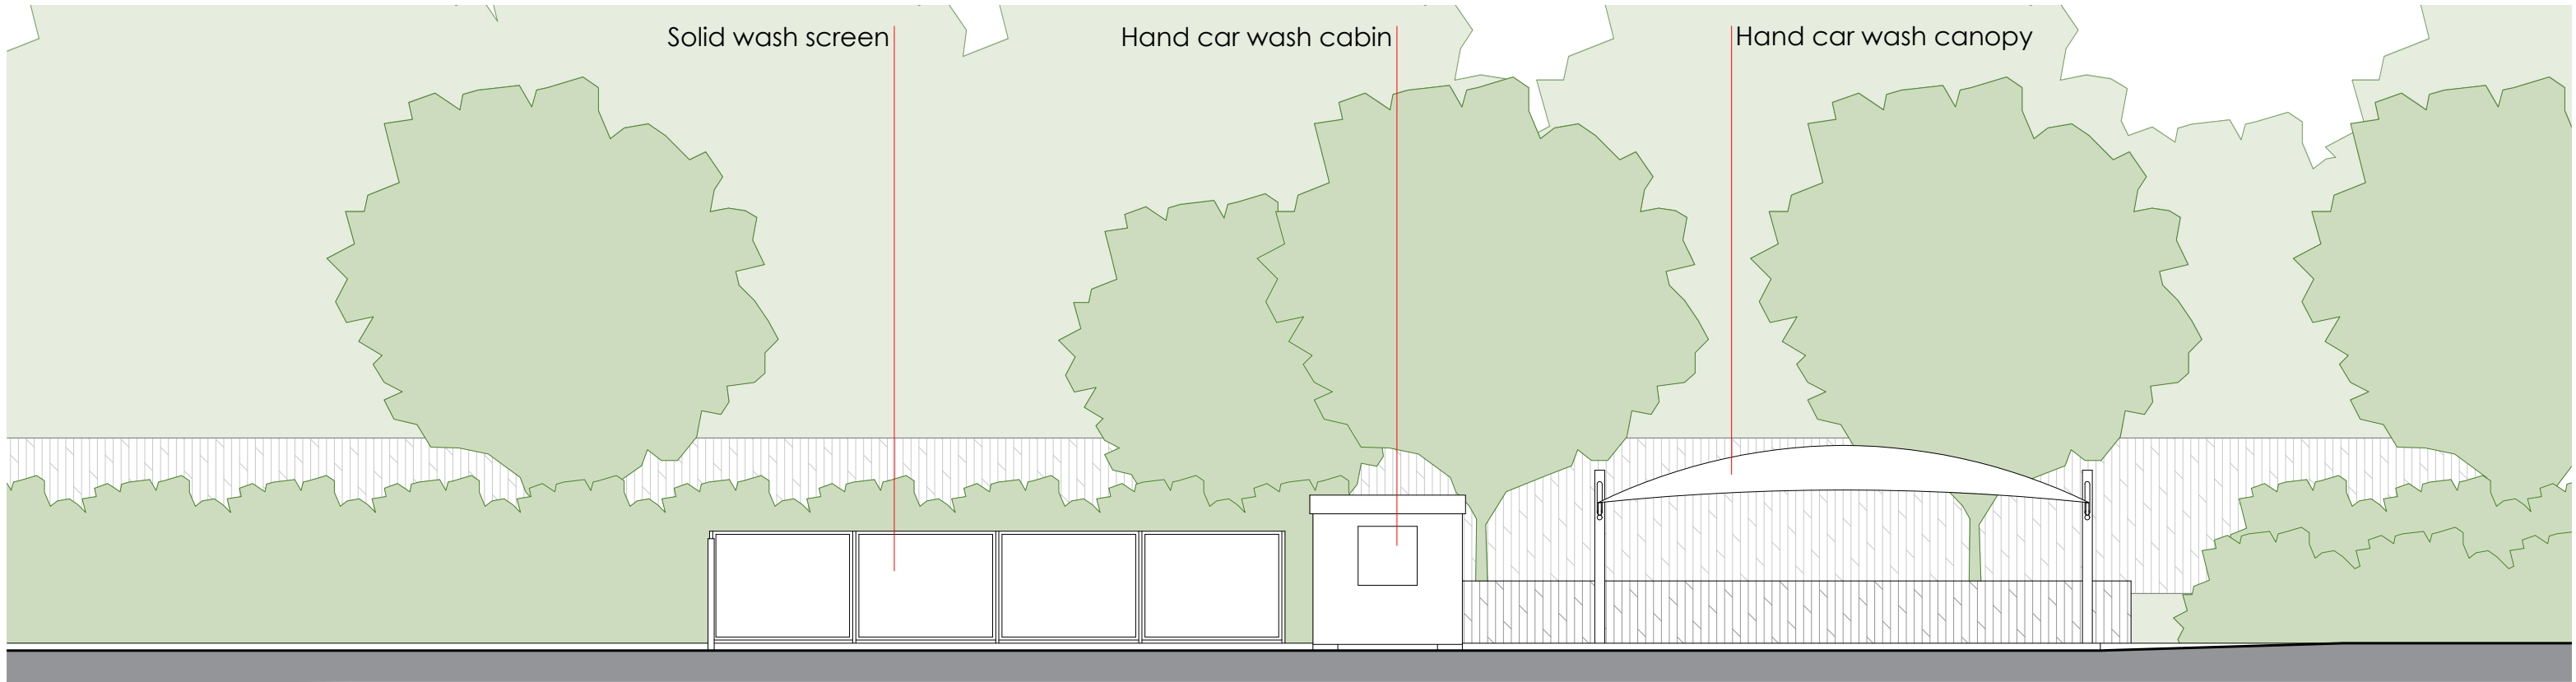


NORTH ELEVATION 1:100

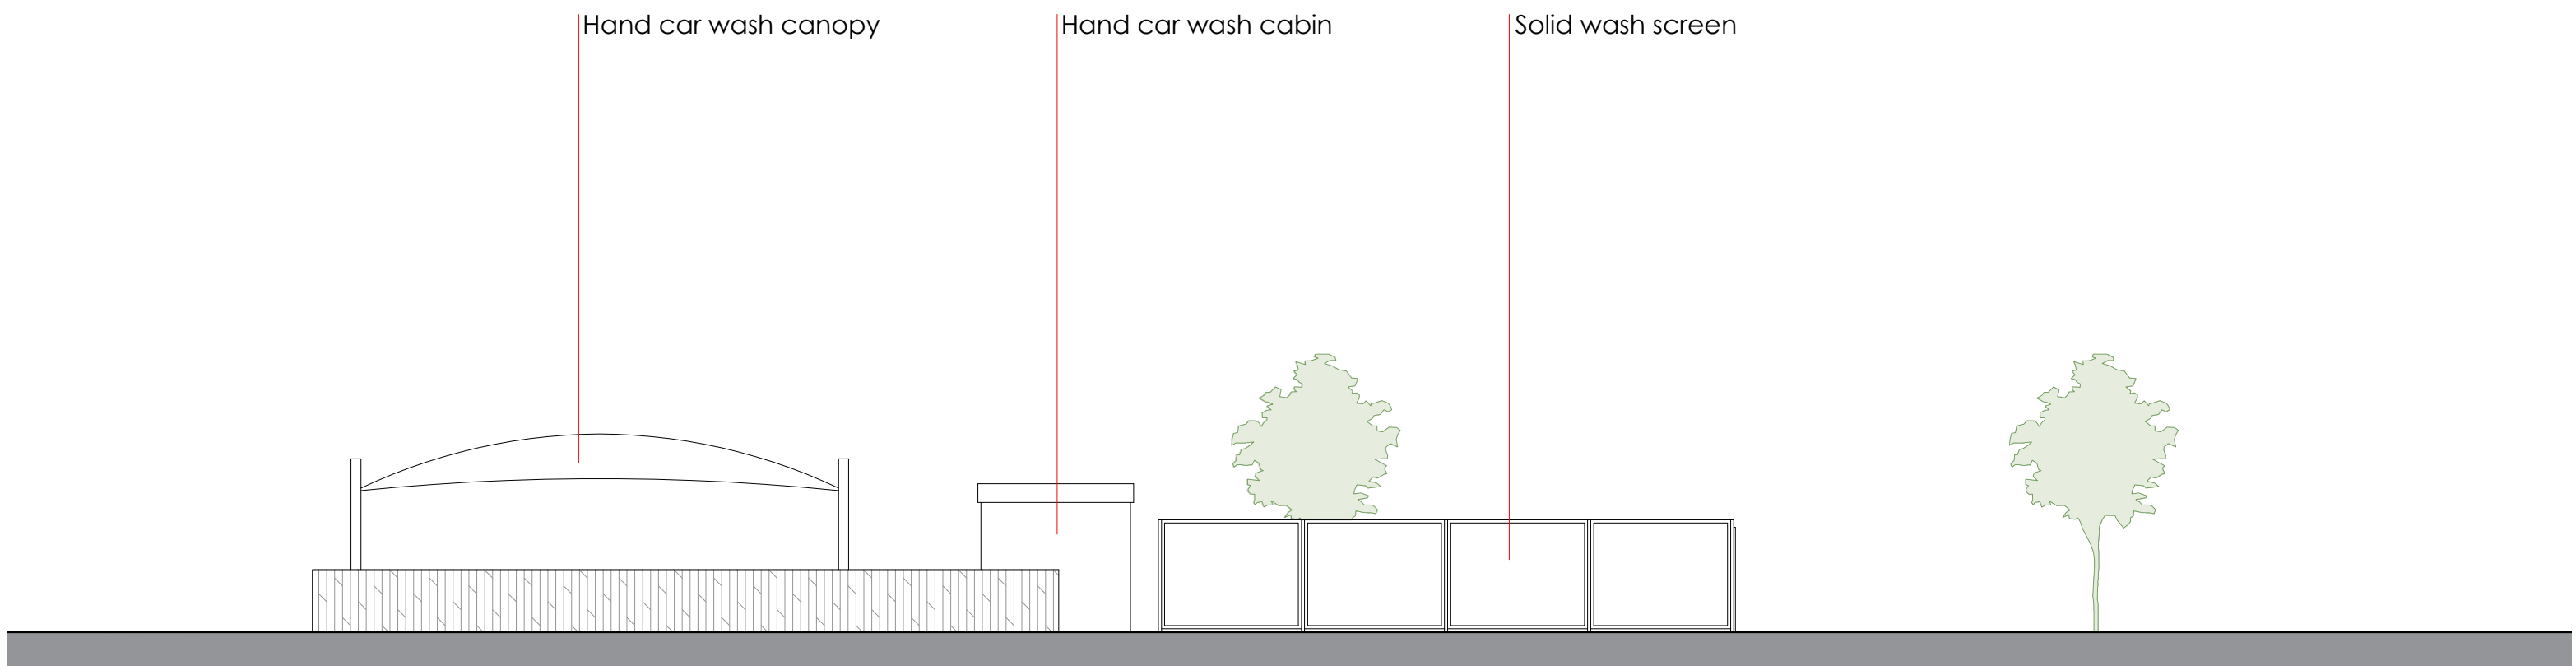

SOUTH ELEVATION 1:100

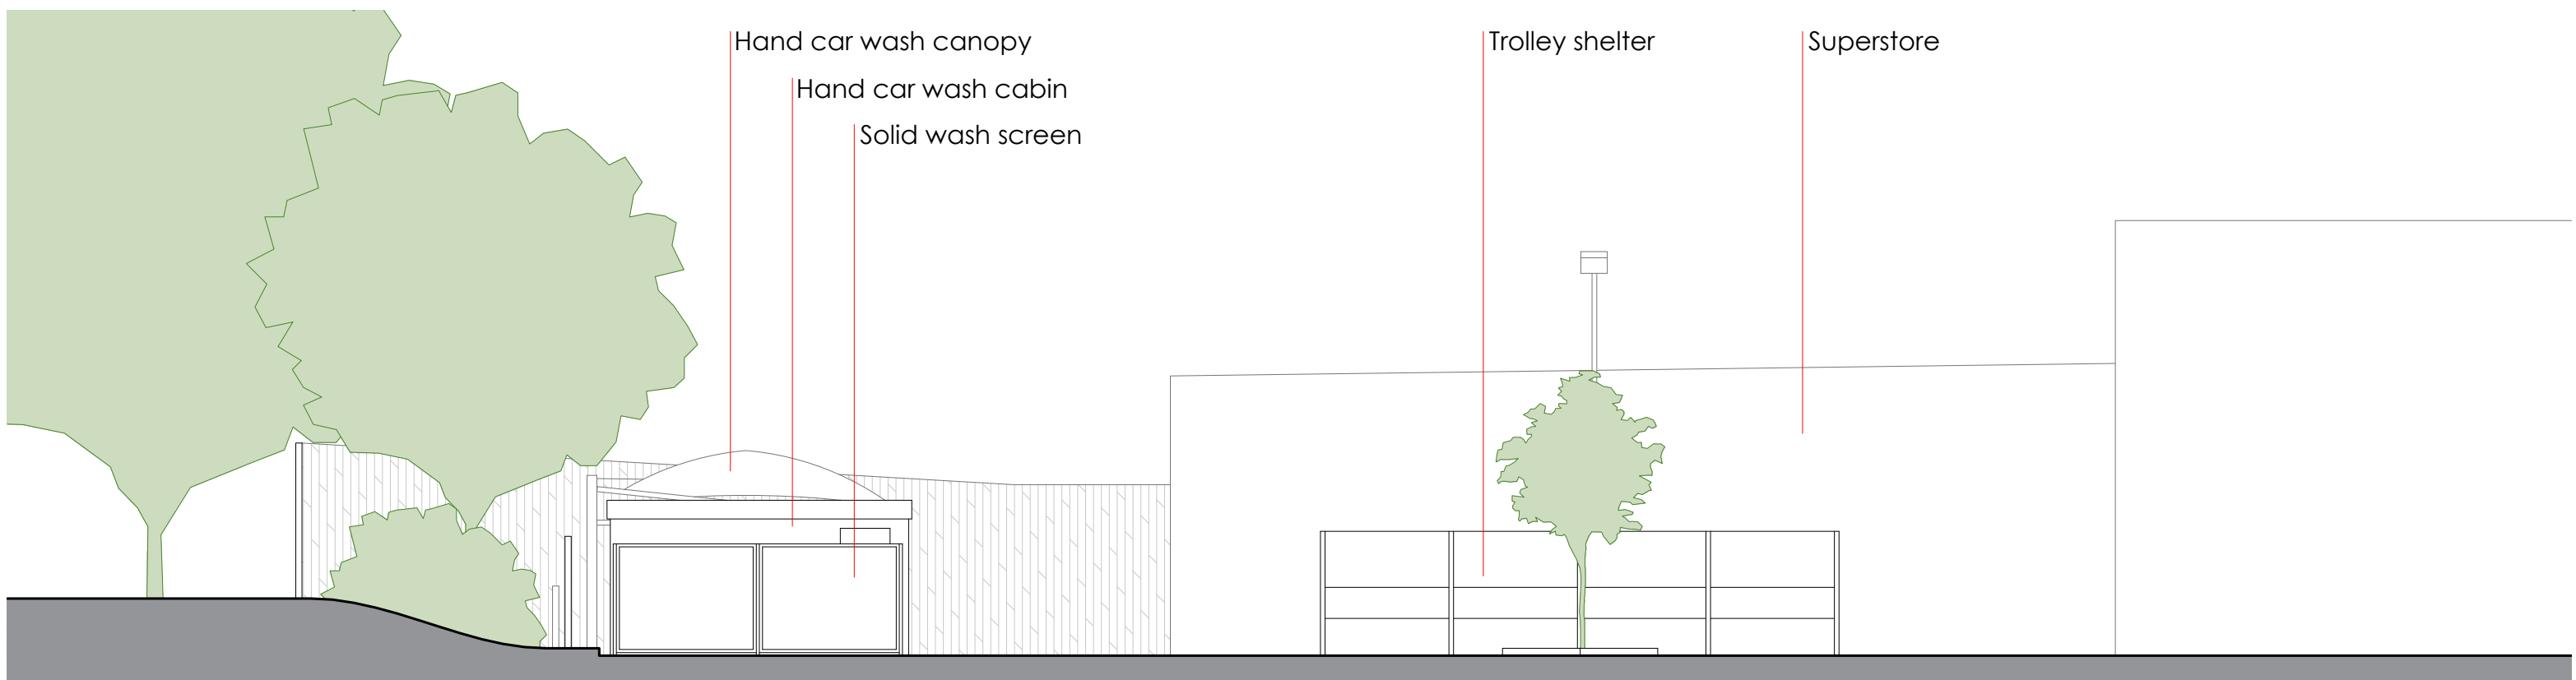


EAST ELEVATION 1:100

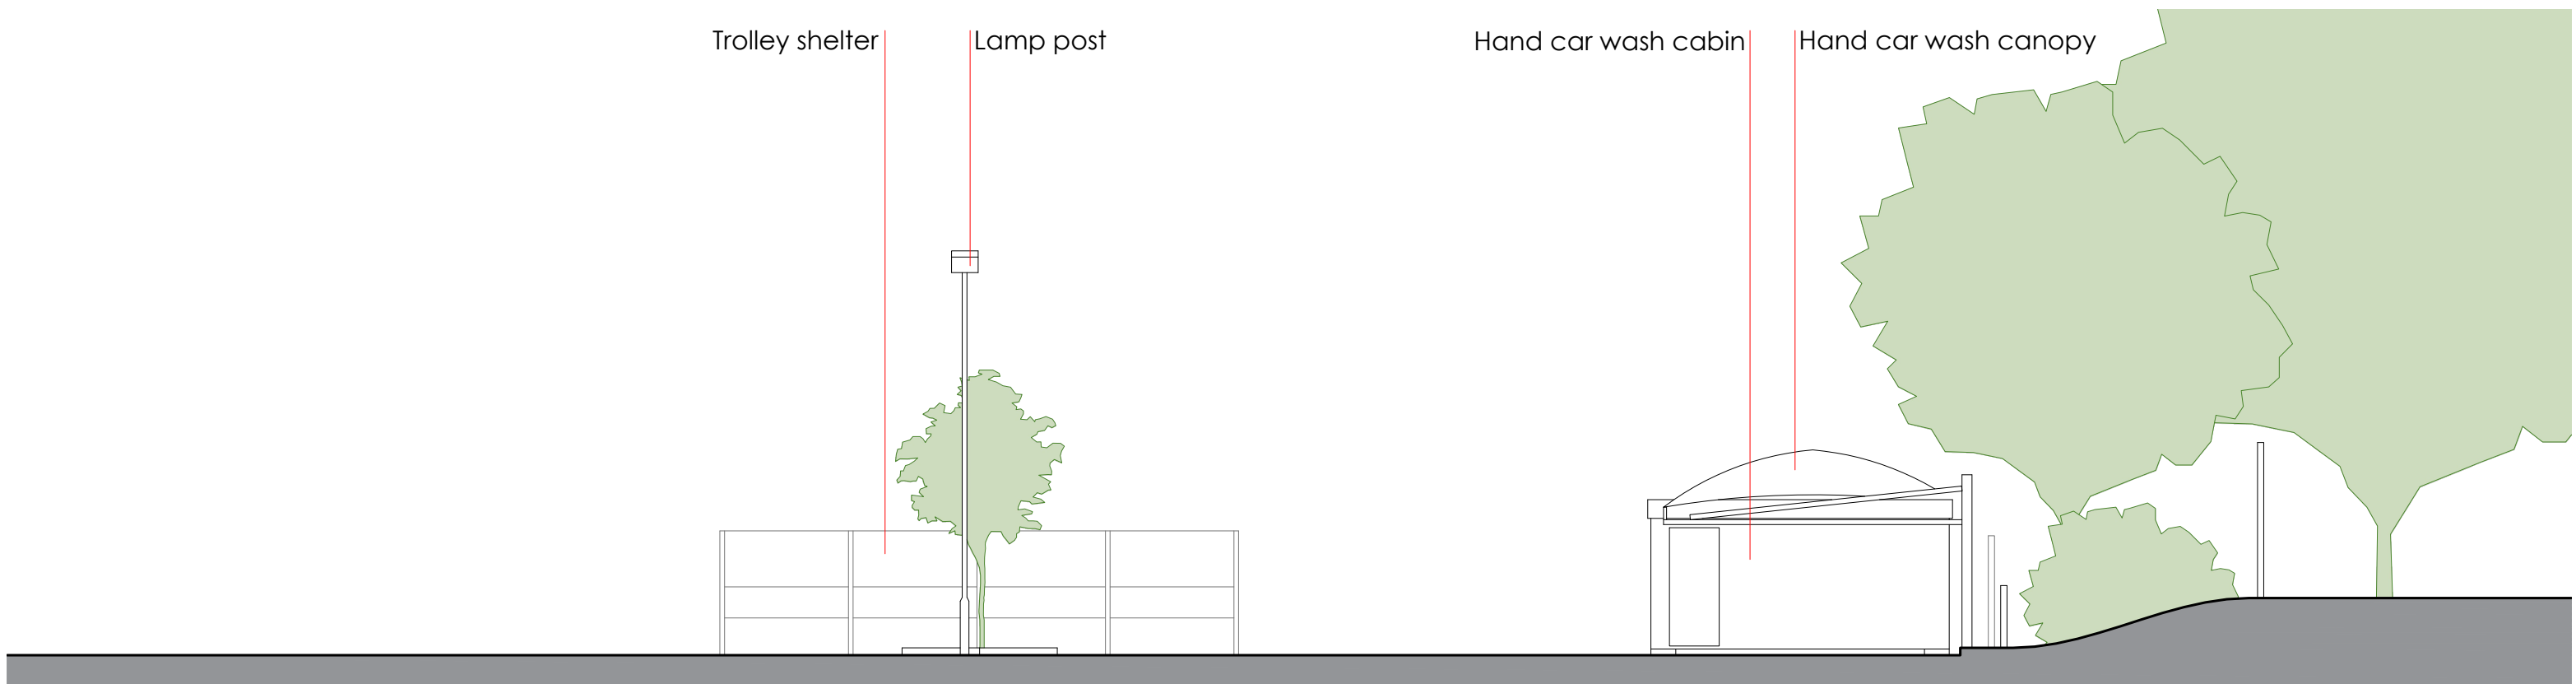

WEST ELEVATION 1:100

EXISTING SITE ELEVATIONS

 

REVISIONS:

REV NOTE DATE

NOTES:

Adcock Associates have prepared this drawing for the sole and specific use of the client and are not responsible for any use of its contents by others.
Hard copy prints may not scale accurately. All levels are in metres and dimensions in millimeters unless specified otherwise. To be read in conjunction with all other relevant drawings and specifications.
It must not be used for land transfer purposes and not for construction purpose.
The shape and size of the site has been taken from existing drawings prepared by others, accuracy and physical boundaries have not been authenticated.

Local Planning Authority:
Manchester City Council

PLANNING APPLICATION 5128 BURNAGE 2024

CLIENT	HB HAMLEE BUILD LTD
PROJECT	FORMATION OF JET WASH BAY AND ASSOCIATED SERVICES
ADDRESS	TESCO BURNAGE SUPERSTORE BURNAGE GREATER MANCHESTER M19 1TF
TITLE	EXISTING SITE ELEVATIONS
SCALE	1:100 @ A1
JOB NO	23947-14
DRAWN	PE
DATE	08/04/2024
DWG NO	PA03
CHECKED	
DATE	
REVISION	
DATE	
RETAIL ROADSIDE DESIGN AND PLANNING	ADCOCK ASSOCIATES