
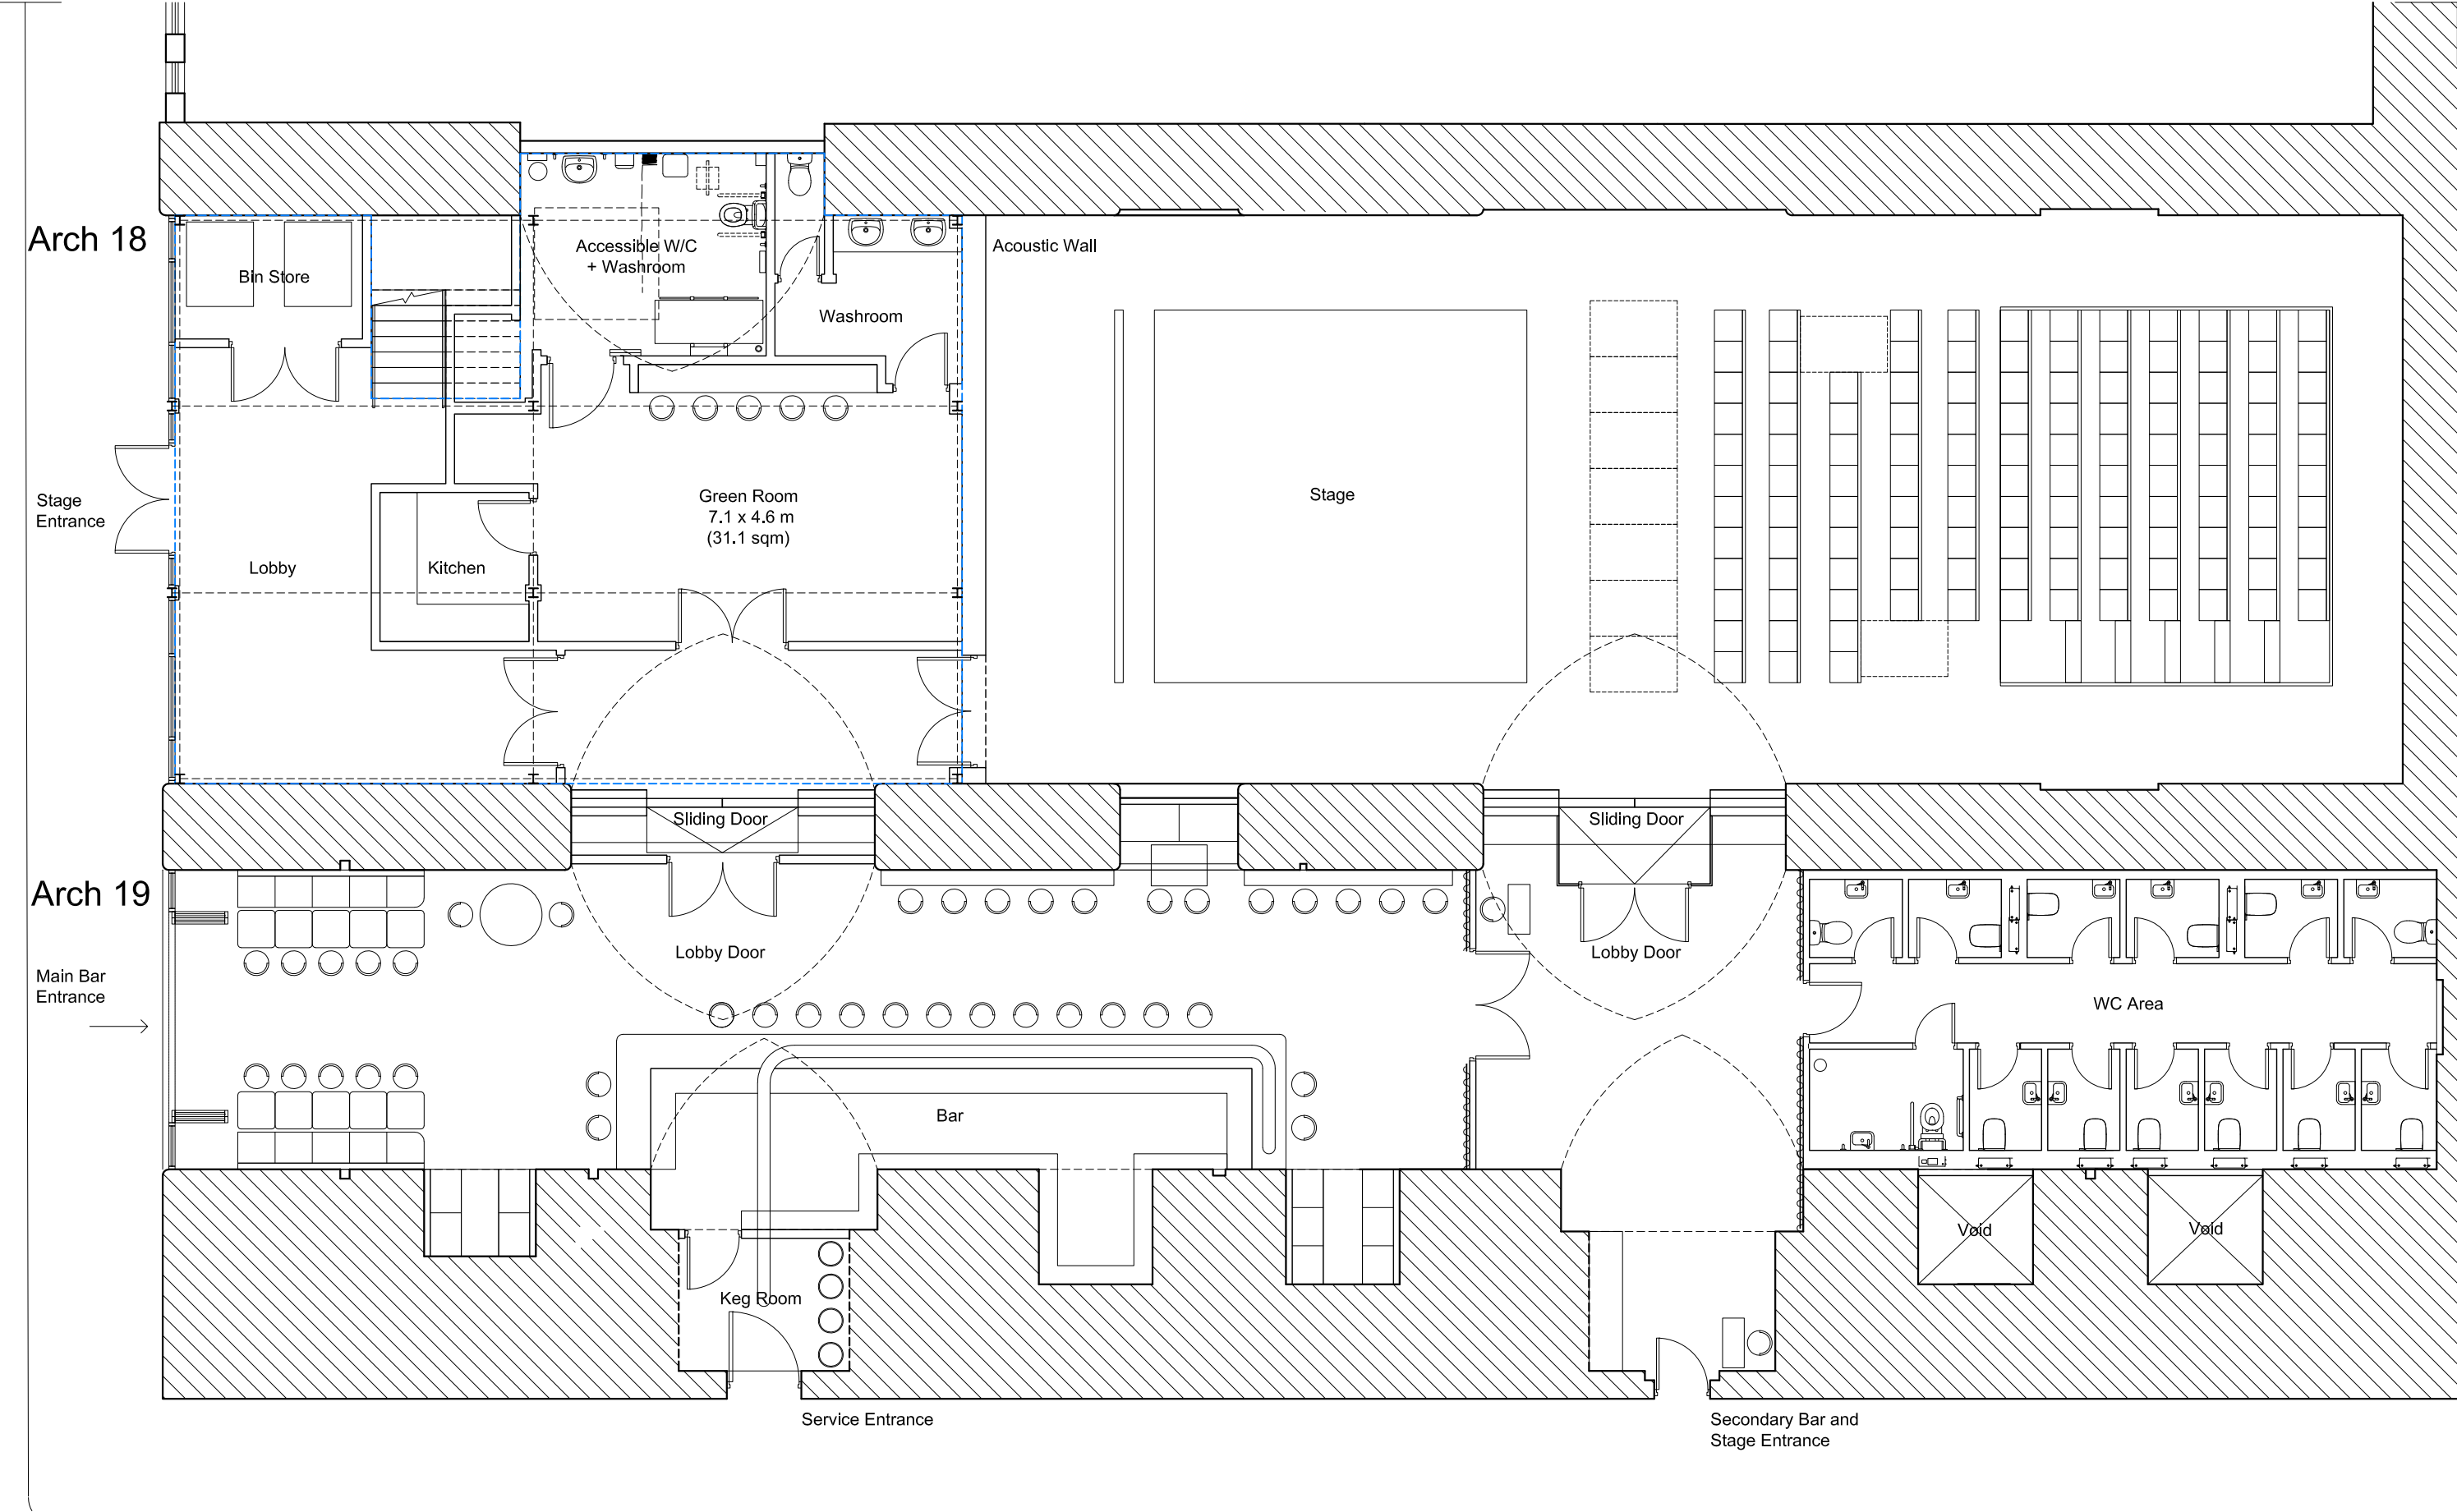


 

All dimensions are to be checked on site, any discrepancies are to be reported to the Architect before work commences. Do not scale from this drawing. This drawing is to be read in conjunction with all relevant consultants and specialists drawings / documents, any discrepancies are to be reported to the Architect before the affected work commences. All structural components shown are Indicative only. Details / calculations of structural members are to be provided by the Structural Engineer. THIS DRAWING NOT FOR CONSTRUCTION	Revisions A 10/07/19 - Reduced Number of Male and Female Toilets. Alterations to Location of Disabled Toilet. B 12/07/19 - Changed Toilets to Unisex and Increased Quantity. Alterations to Facade. C 05/08/19 - Added disabled seating, mirrored bleacher seating and added disabled ramps between arches for access. D 29/08/19 - Moved disabled toilet, altered beer pipe.	 NORTH		Project, location Arches 18 & 19, Watson St.	Up North Architects Up North Architects Ltd. Plane Tree House, Oldham Street, Manchester UK M1 1JG Company No. 10437056 TEL: 0161 237 1871 E-MAIL: mail@upnortharchitects.com				
				RIBA Workstage Stage 3	Client 53 Two Theatre		Drawing Title Proposed Ground Floor Plan		
				Drawing purpose -	Job No. M815	Drawing no. 010	Revision D	Scale 1:100 @ A3	Date July 2019
				This drawing copyright 2019 by Up North Architects Ltd. and is licensed to the client for the purposes related to the RIBA work stage above only					