




EXISTING ELEVATION A-A

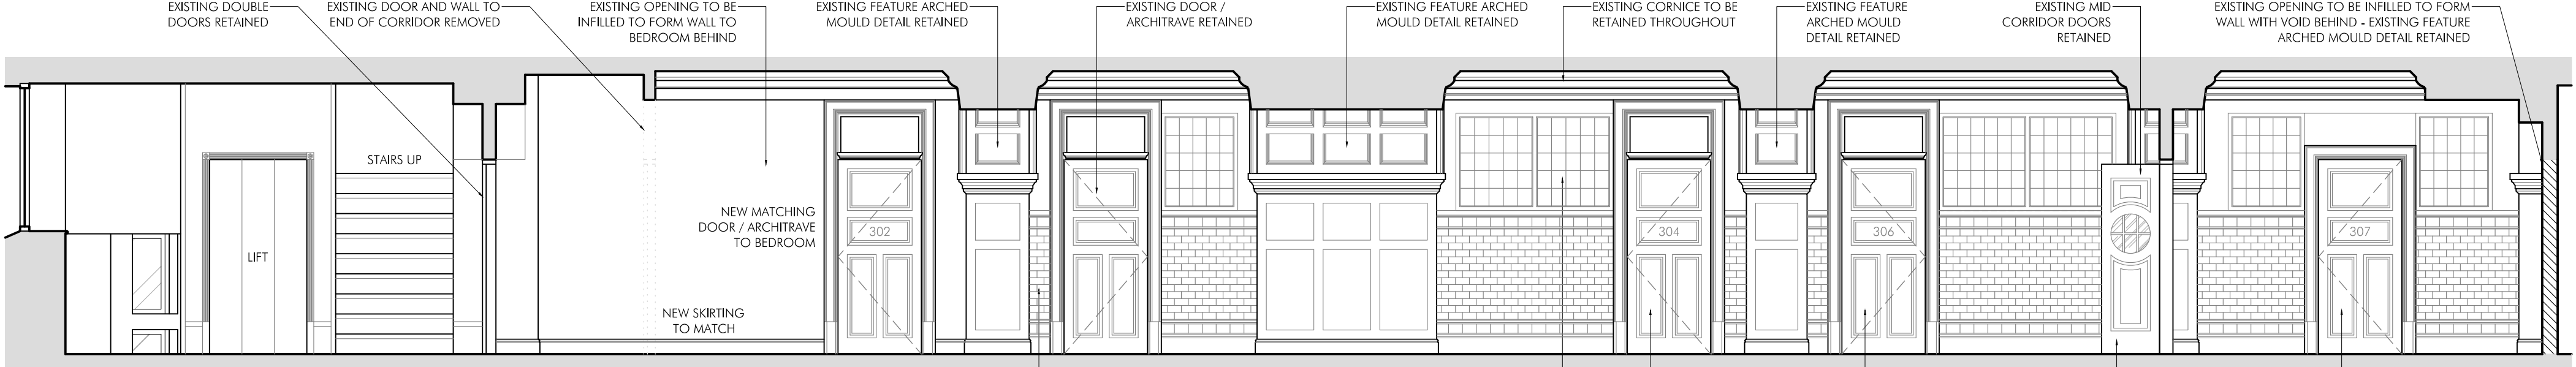

PROPOSED ELEVATION A-A

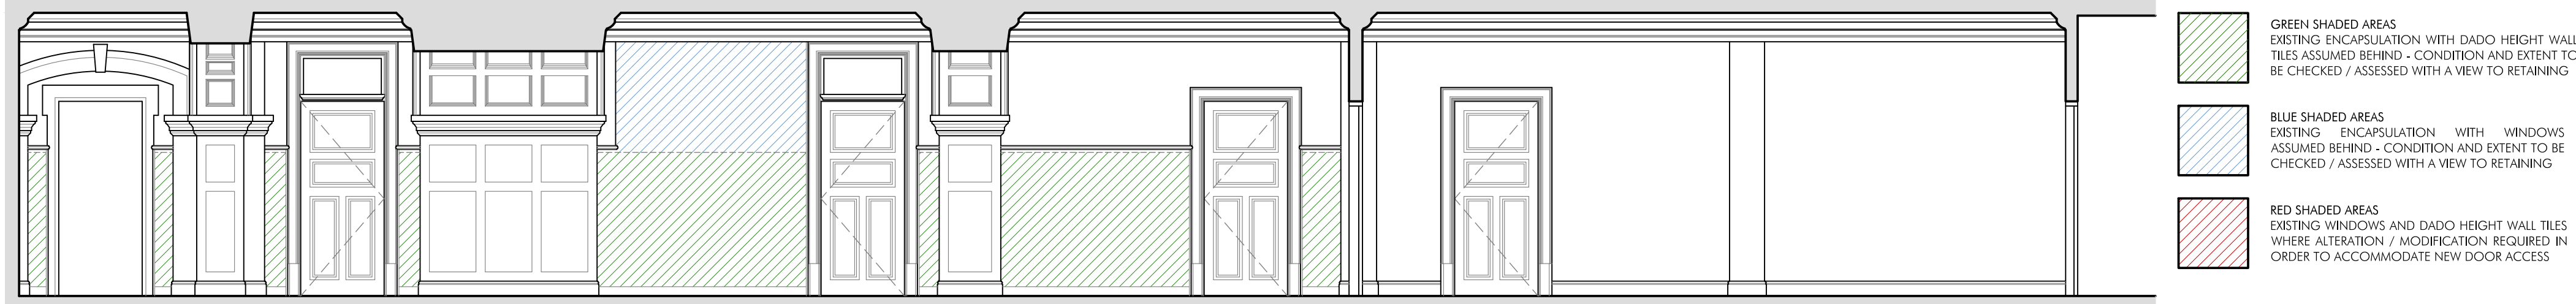


EXISTING ELEVATION B-B

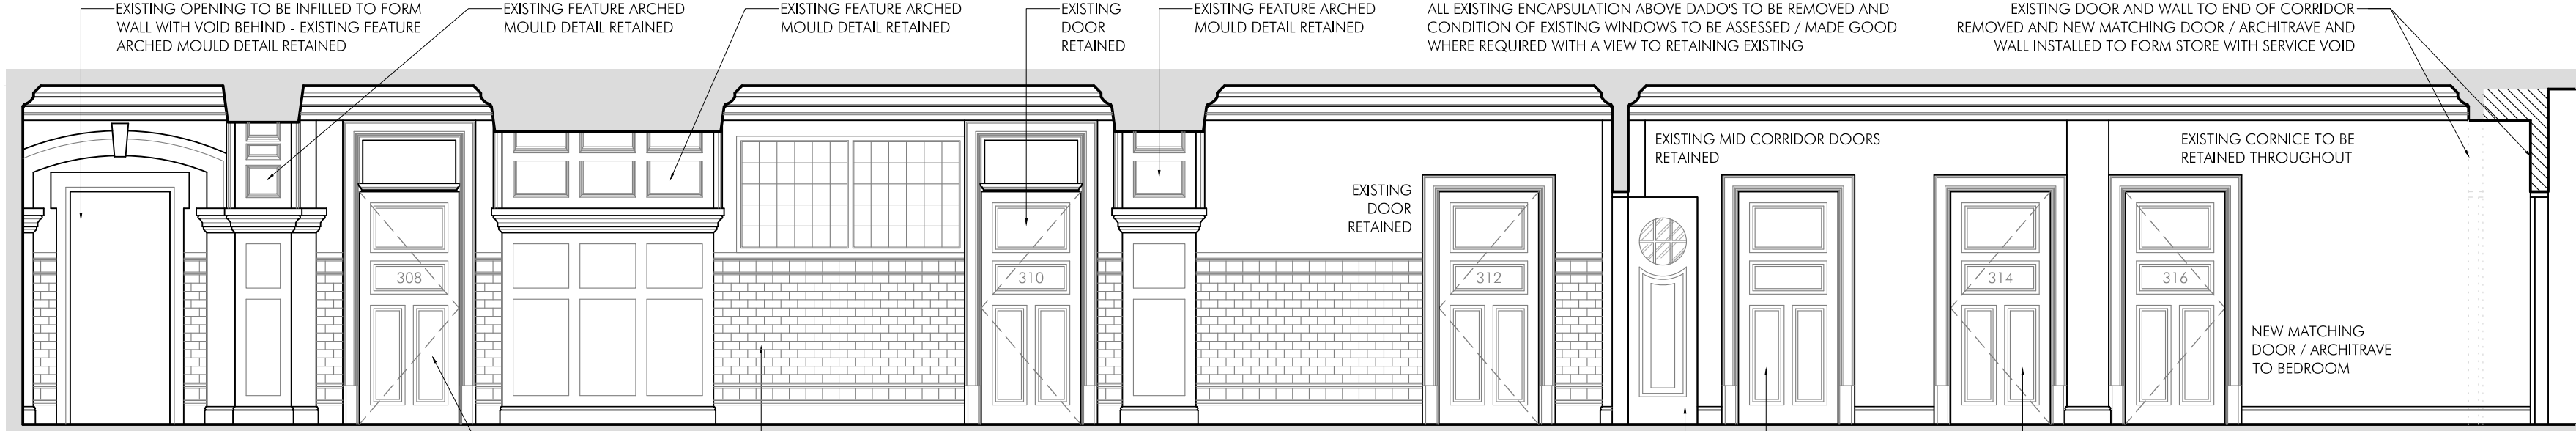

PROPOSED ELEVATION B-B



EXISTING ELEVATION C-C

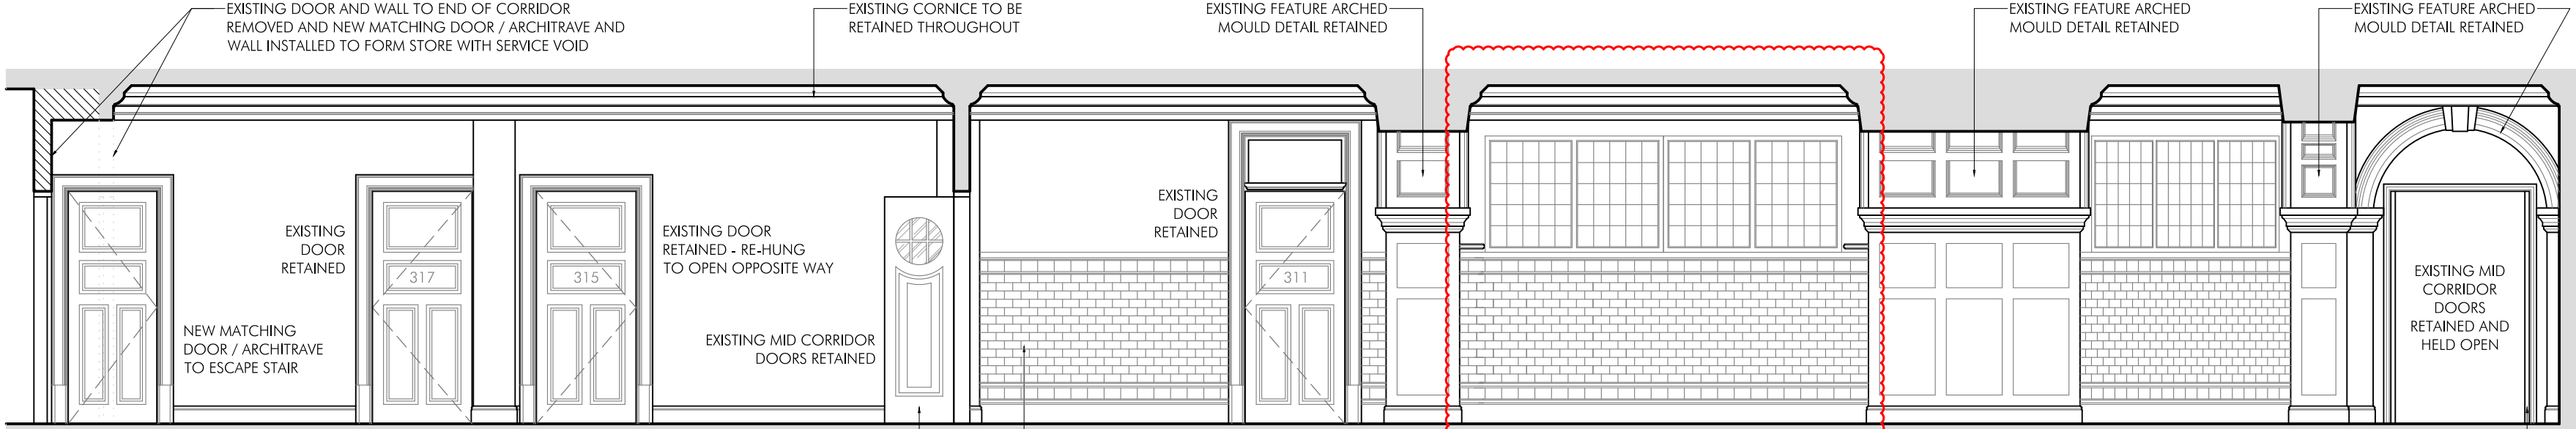


PROPOSED ELEVATION C-C



EXISTING ELEVATION D-D



PROPOSED ELEVATION D-D

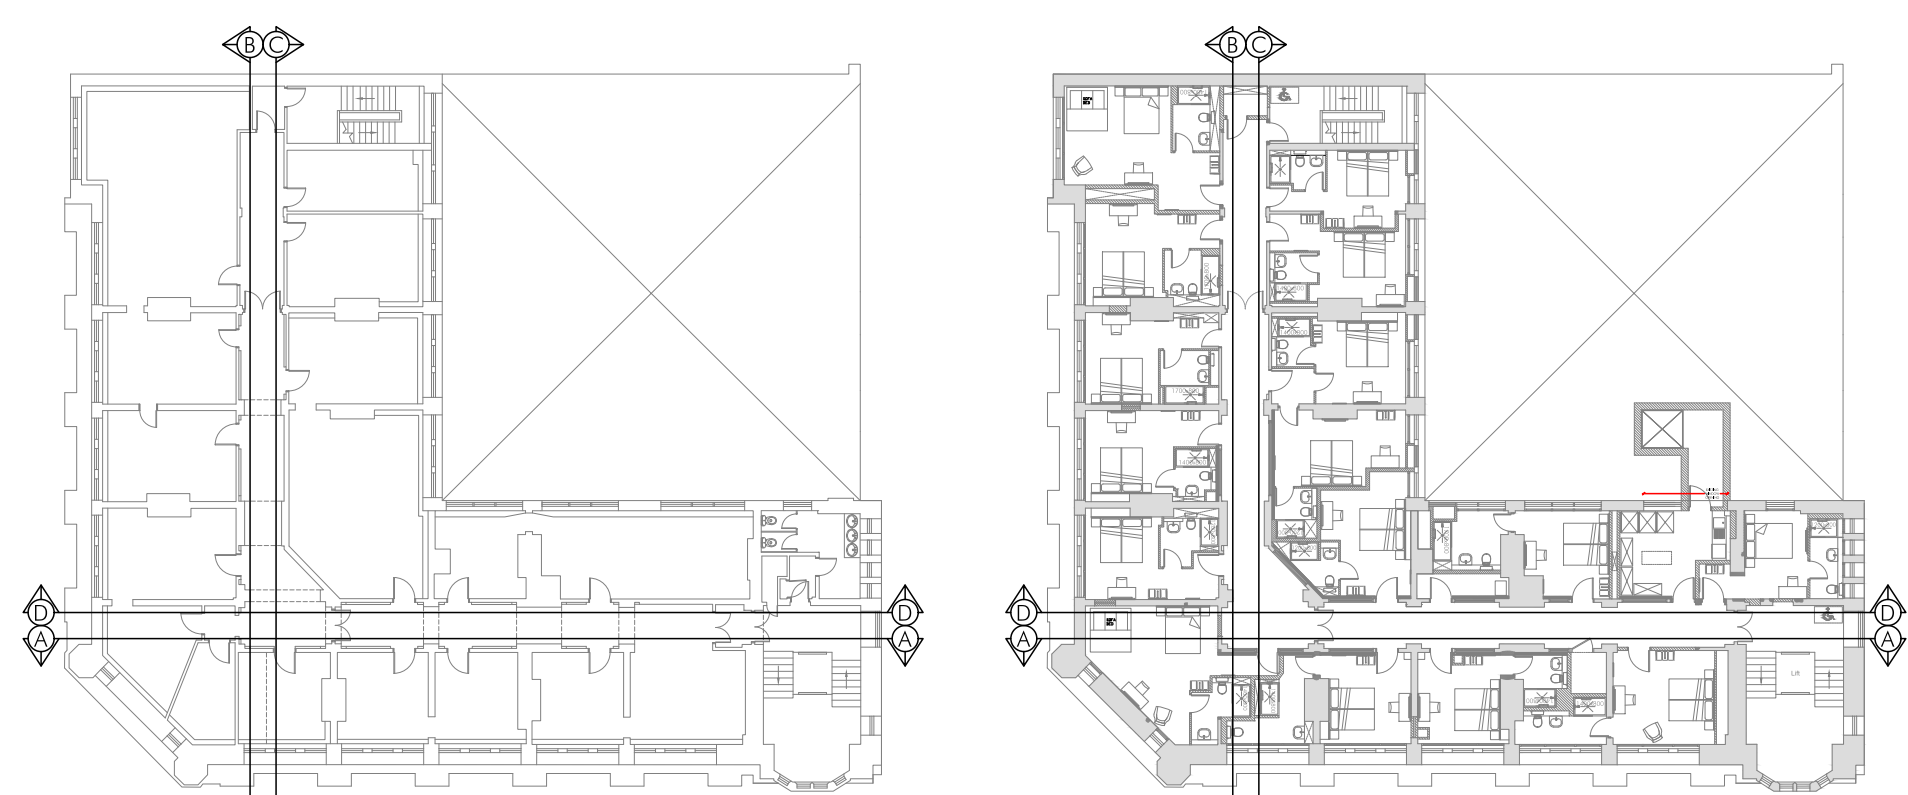

EXISTING THIRD FLOOR PLAN - NTS

PROPOSED THIRD FLOOR PLAN - NTS

PLANNING ISSUE	PROJECT INNKEEPERS COLLECTION 1-3 YORK STREET (BROWNS) MANCHESTER			01.12.23 18.09.23 21.06.23 19.07.22 OCT 21	
	TITLE EXISTING & PROPOSED CORRIDOR ELEVATIONS THIRD FLOOR LEVEL			SP SP BN AM SH DRAWN REVISION	
	SCALE 1:50 @ A1			REV D - NOTES AMENDED (NO TILES TO BE REUSED FROM ELSEWHERE) REV C - MINOR CORRECTIONS MADE REV B - UPDATED AS PER PLANNERS COMMENTS REV A - HATCHES KEY UPDATED	
	JOB No MAB46	DRAWING No AP18	REV D	7 Buxton Road West, Disley, Stockport, Cheshire, SK12 2AE. Website: www.allisonpike.com	
	Telephone: 01663 763000 Facsimile: 01663 766772 Email: studio@allisonpike.com			DATE VER	

AP
ALLISON PIKE

ARCHITECTS & DESIGNERS

© Allison Pike Partnership Limited.