





Proposed Front Elevation




Proposed Side Elevation

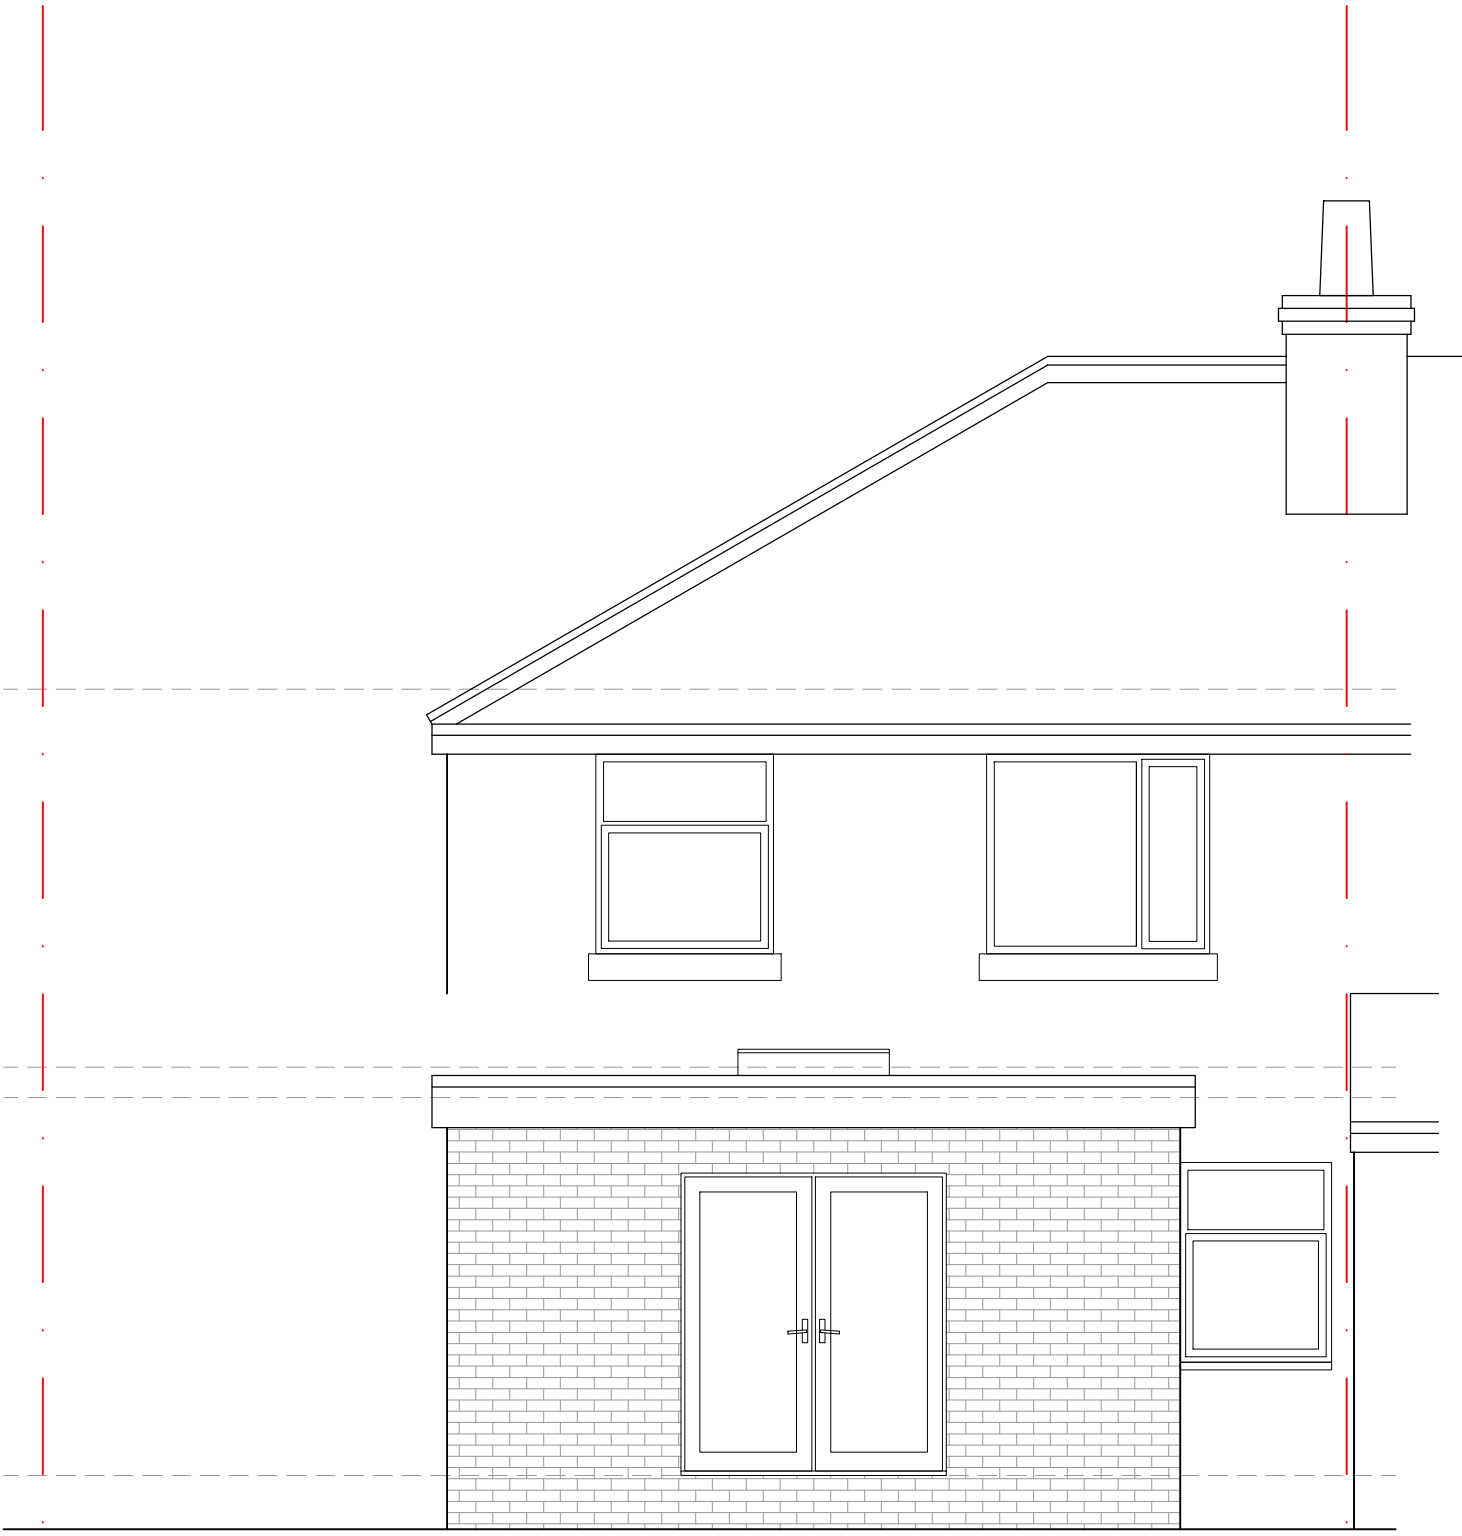


Proposed Rear Elevation

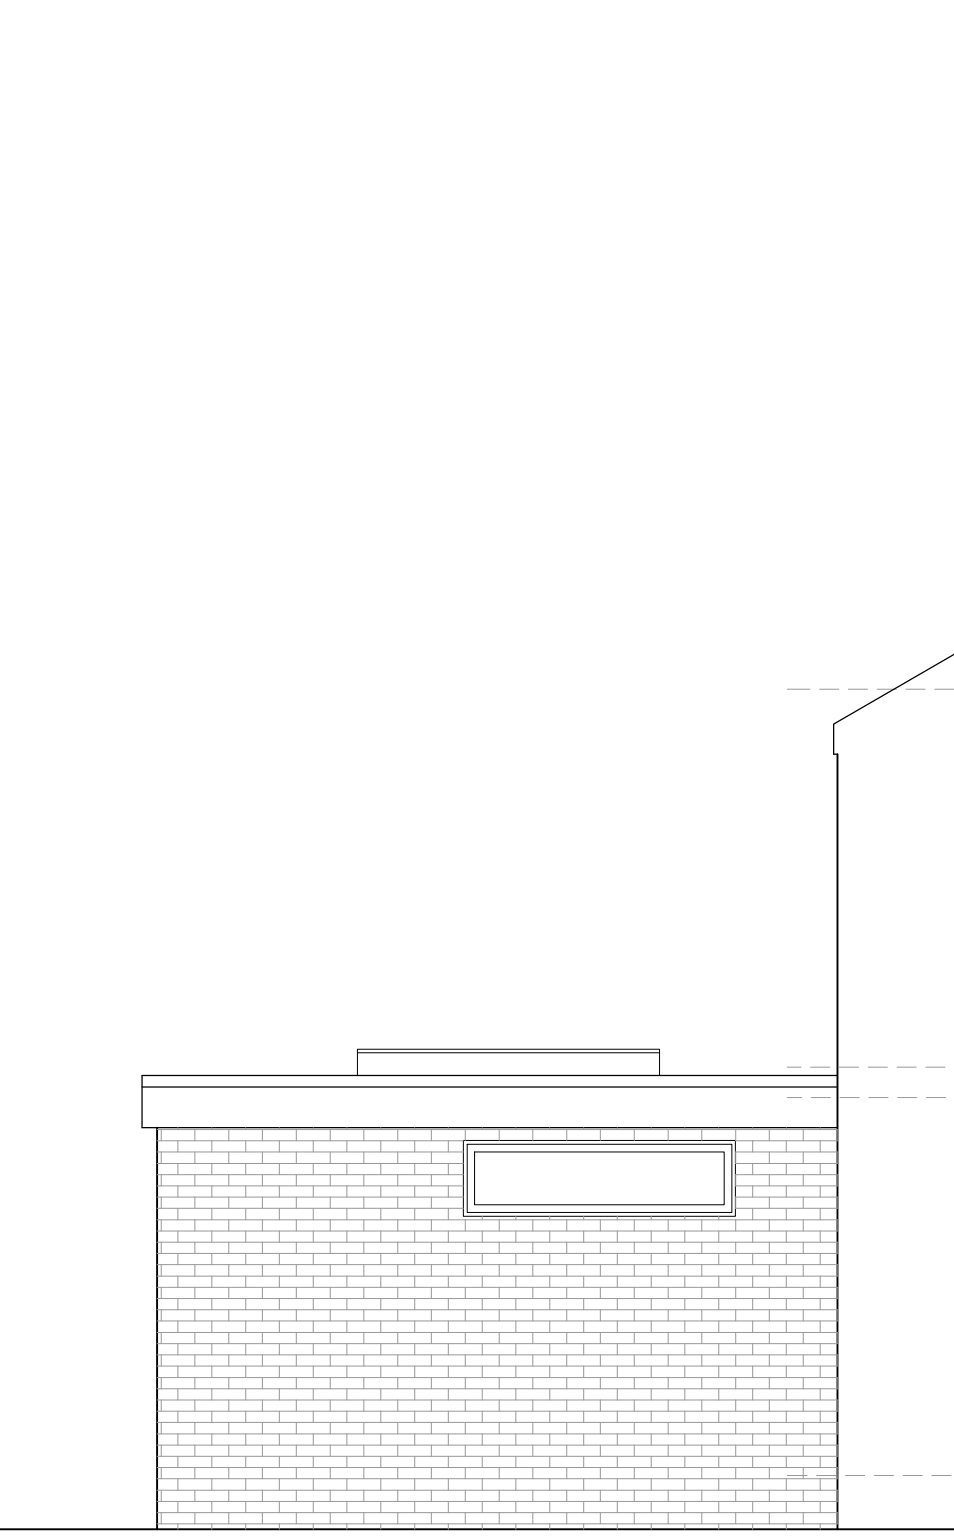


Proposed Side Elevation

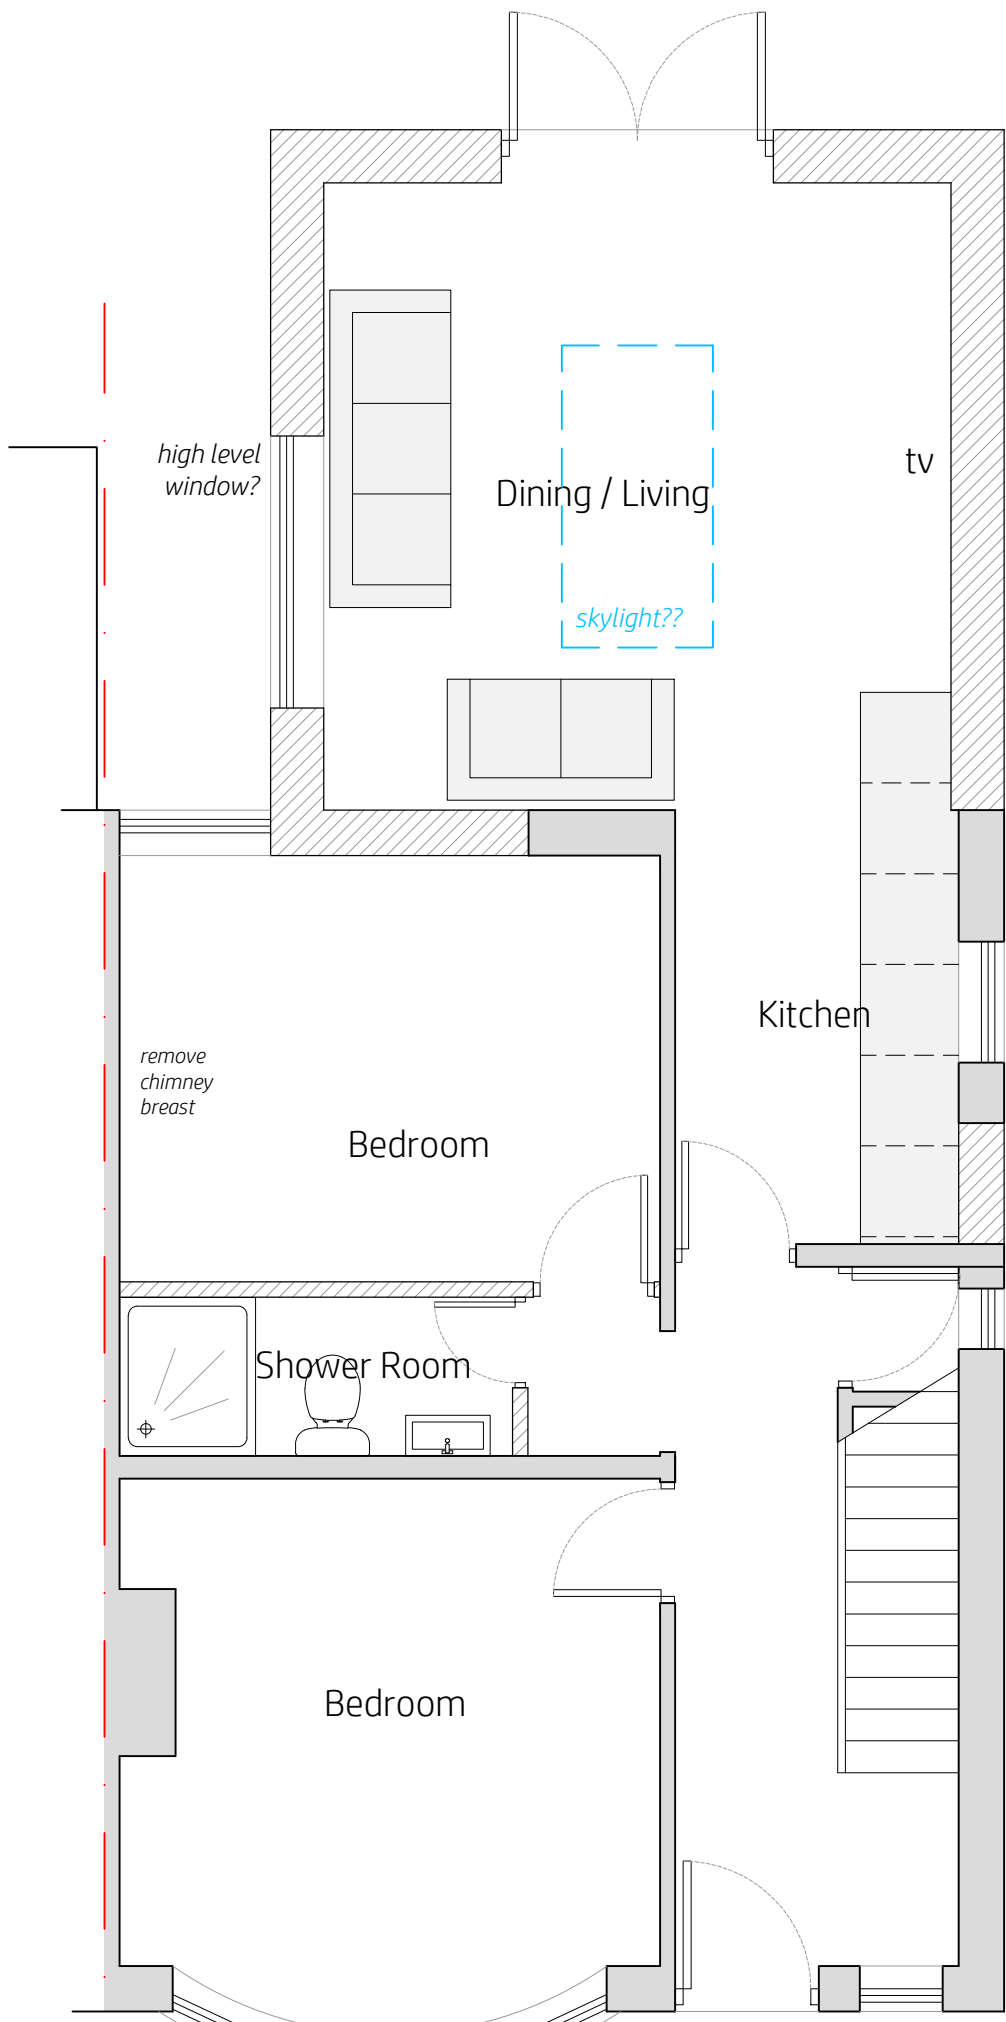


Proposed Ground Floor

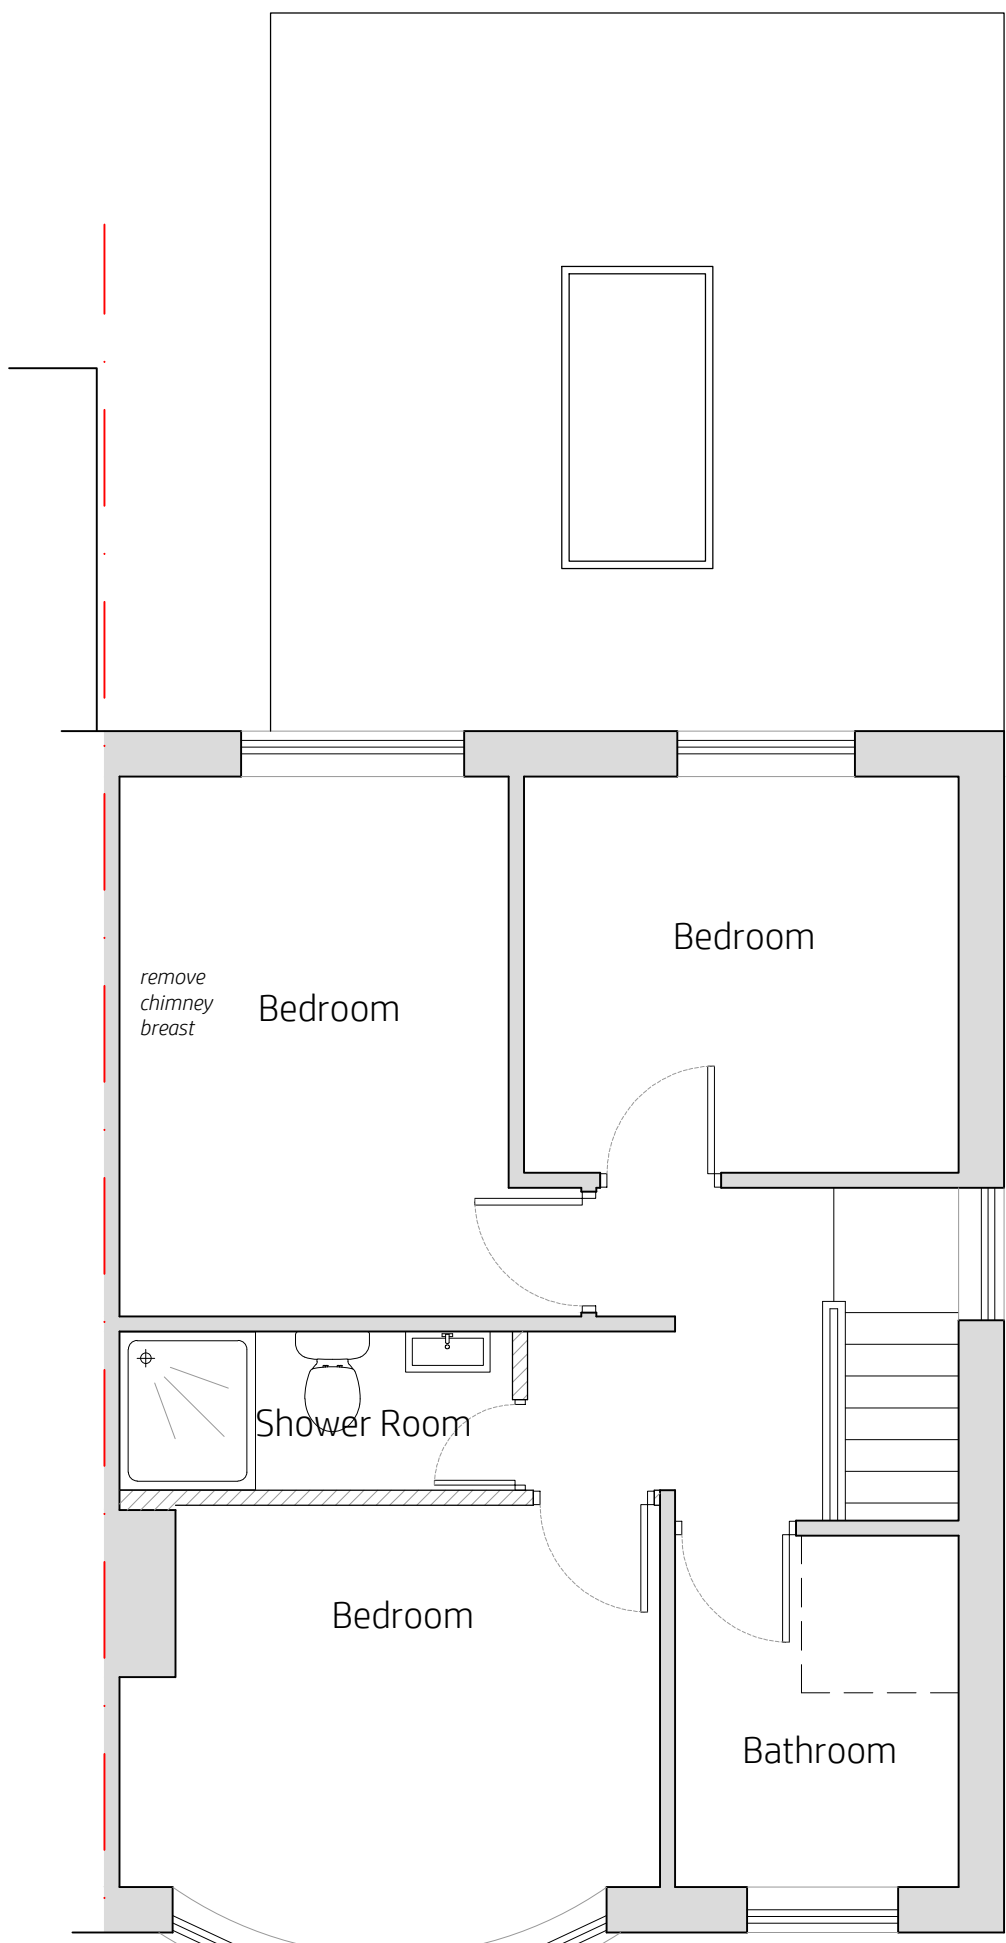

Proposed First Floor

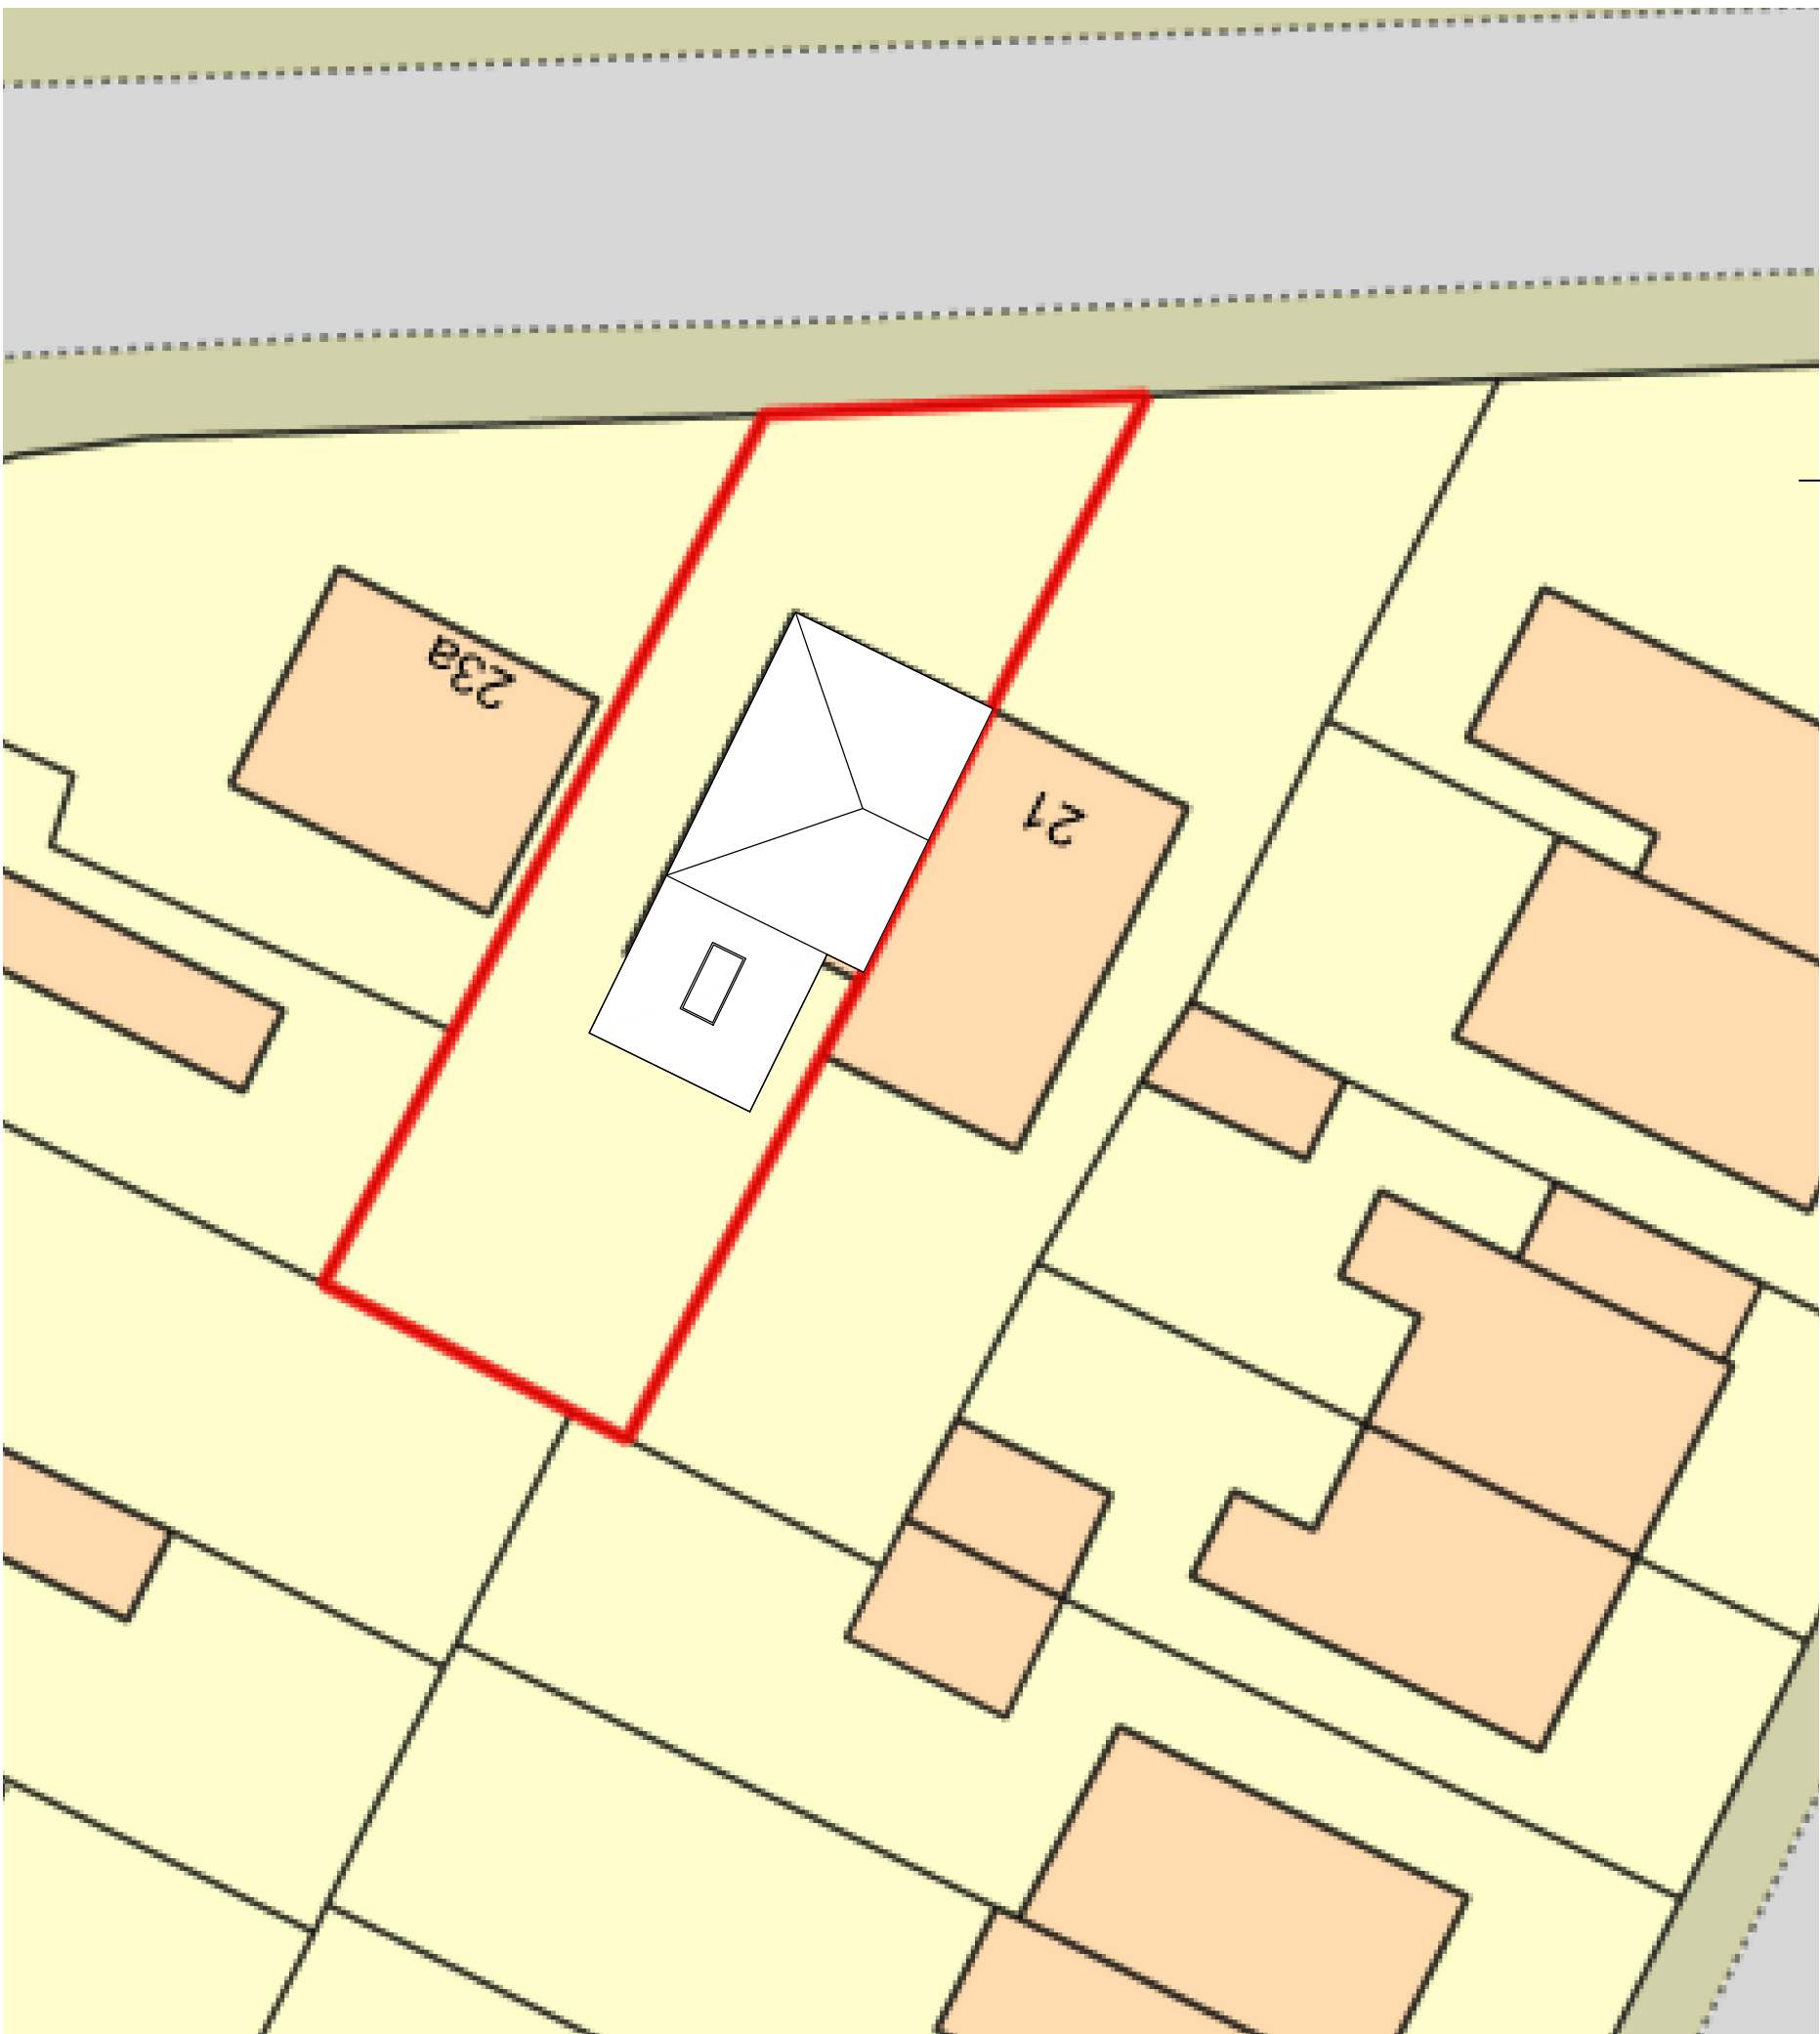

Proposed Block Plan

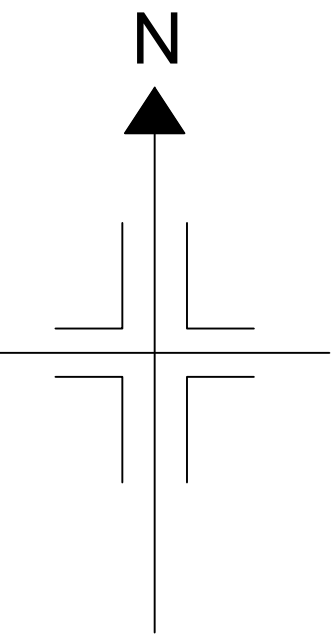

project
23 Finchley Road
Fallowfield
M41 6EN

scale
1:50@A1
1:100@A3
drawing number
KH763-101

revision	description	date
-	-	01.06.2023
A	revised scheme	03.11.2023
B	revised to just kitchen / lounge extension	03.01.2024
C	additional internal bathrooms added back for Planning	10.01.2024
D		10.01.2024

Proposed Plans

kieranhibbsarchitecture
27 Pioneer Road
Macclesfield
SK11 7ZB

kieranhibbs@gmail.com
Mobile: 07584049322

kieranhibbsarchitecture