




DO NOT SCALE FROM THIS DRAWING. USE GIVEN DIMENSIONS ONLY.
ALL DIMENSIONS ARE TO BE CHECKED ON SITE BY THE CONTRACTOR.
ANY DIMENSIONAL DISCREPANCIES TO BE REPORTED BACK TO HEALEY CONSULTING PRIOR TO PROCEEDING WITH CONSTRUCTION

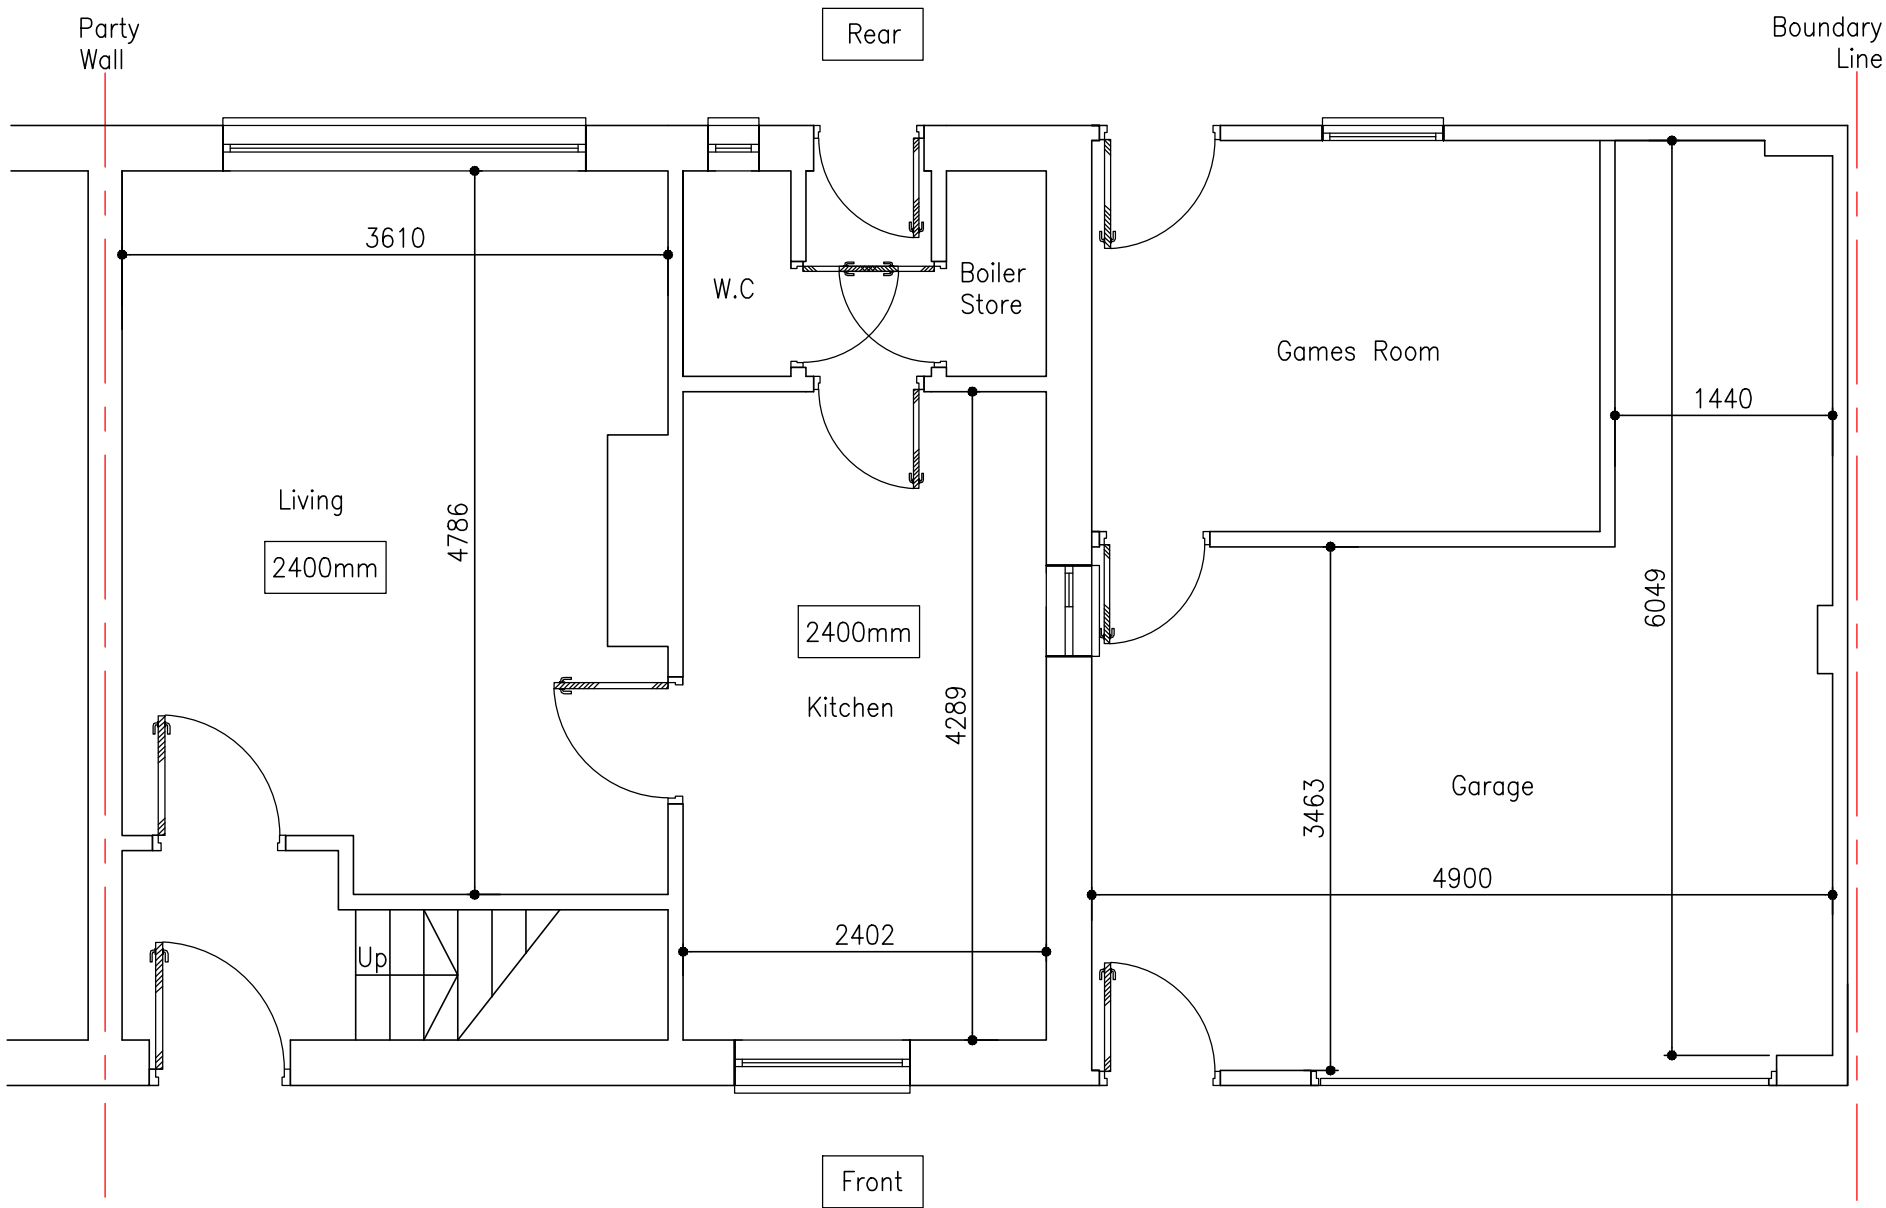

PLAN – GROUND FLOOR
Scale 1:50

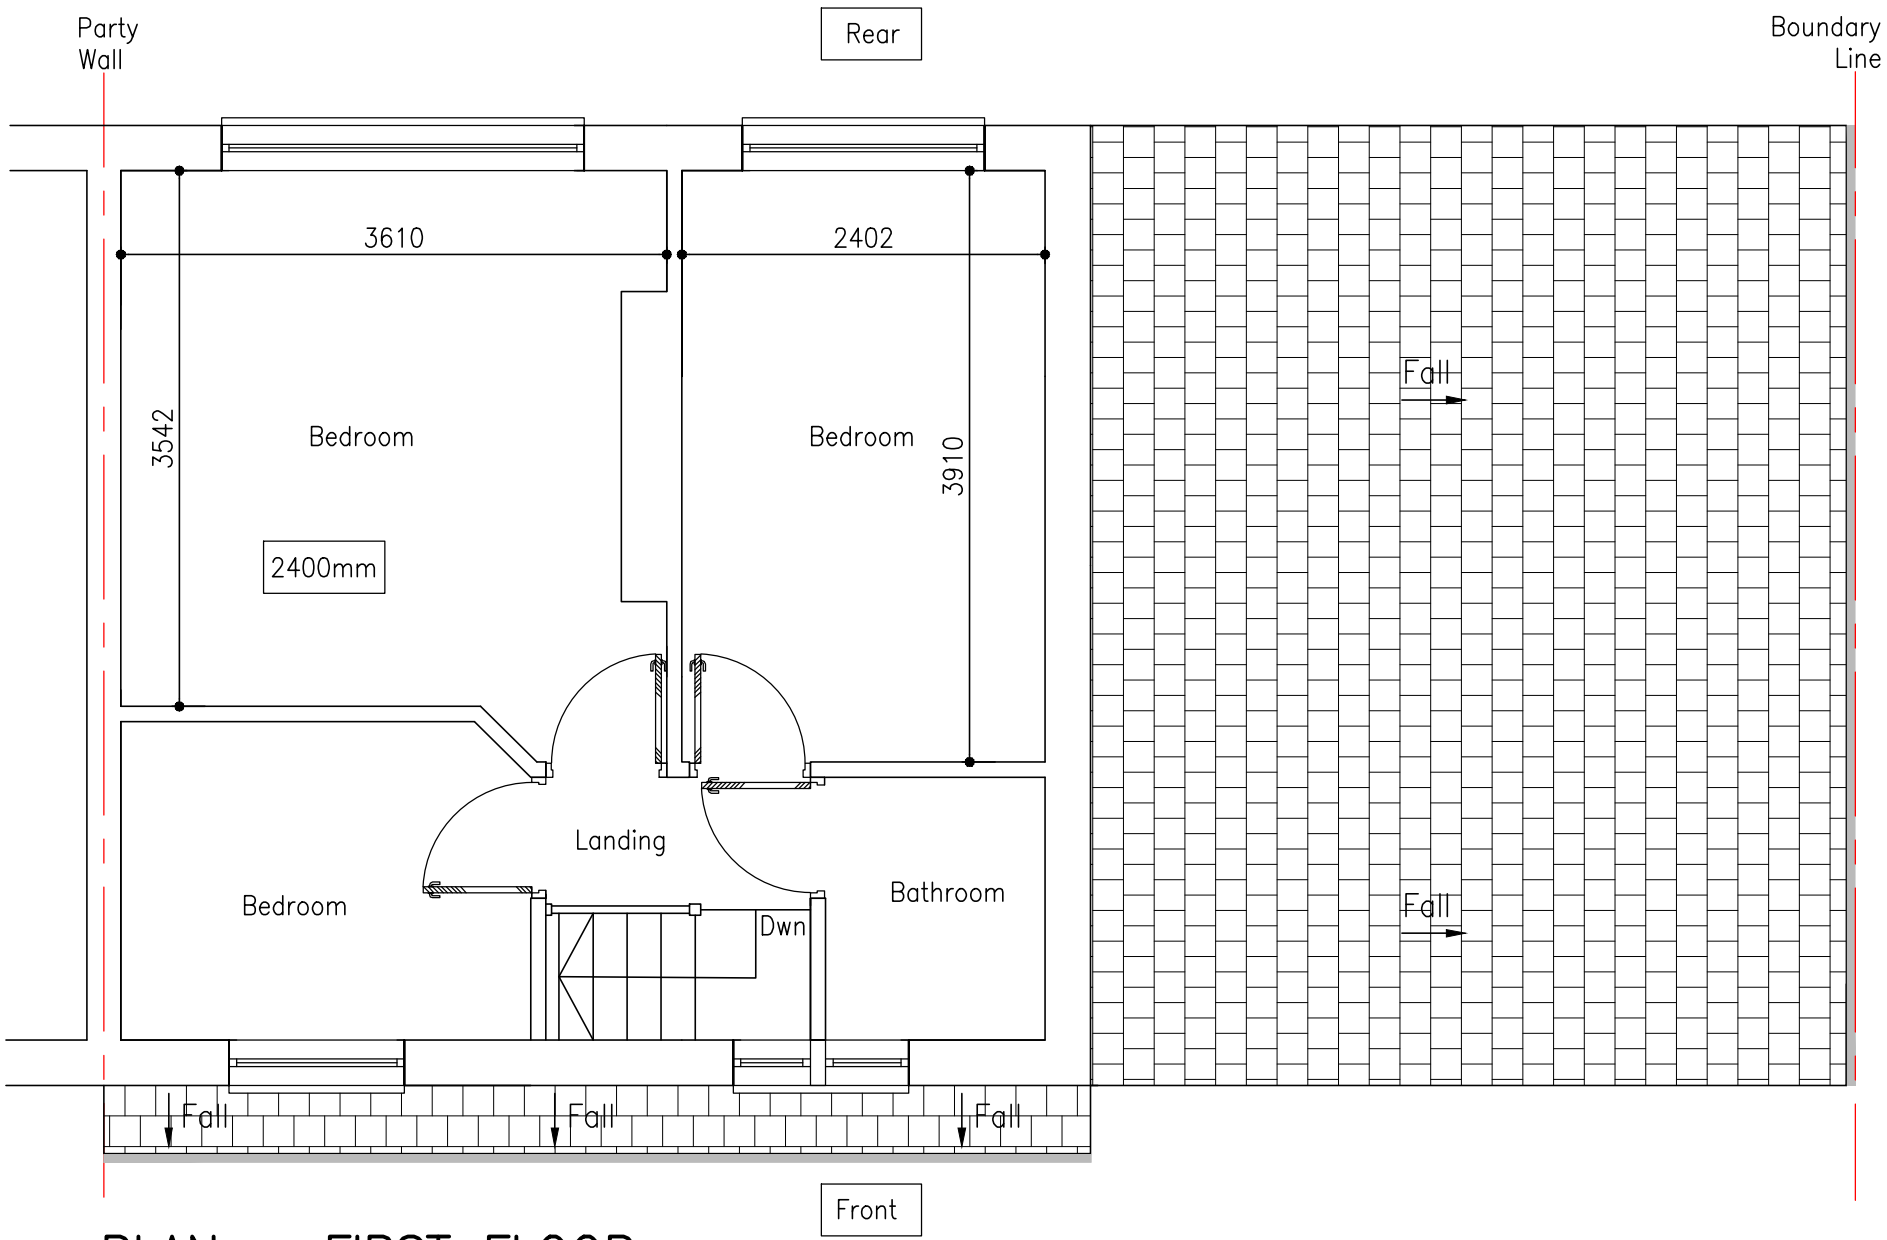

PLAN – FIRST FLOOR
Scale 1:50

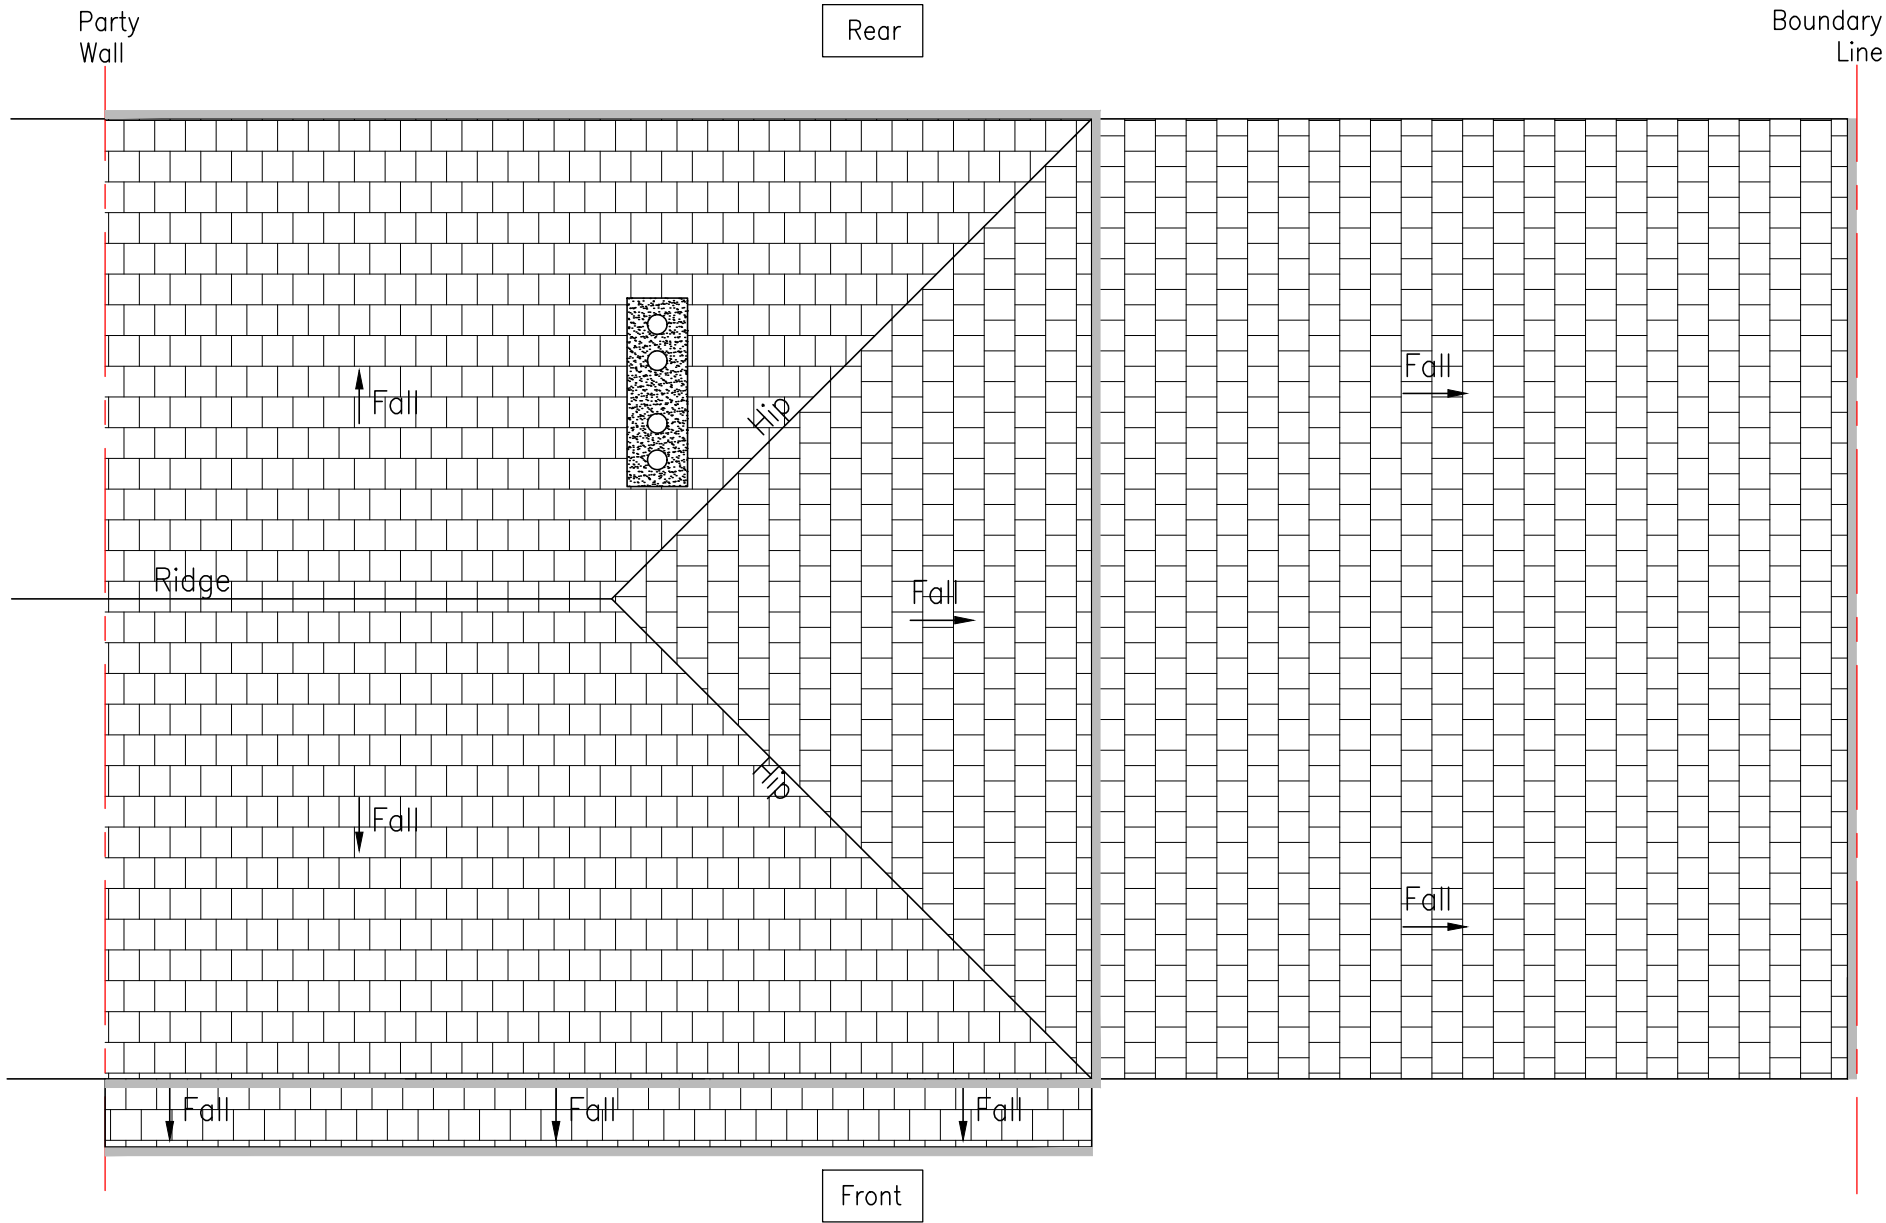

PLAN – ROOF
Scale 1:50

- GENERAL NOTES**
1. All dimensions are in millimeters unless noted otherwise.
 2. All levels are in metres unless noted otherwise.
 3. This drawing is to be read in conjunction with all other HC drawings issued for the project, HC specifications, Architects, M&E drawings and specifications.

2	13.01.24	CR	PLANNING APPLICATION
1	03.01.24	CR	ISSUED FOR DISCUSSION PURPOSES ONLY
REV	DATE	BY	DETAILS OF REVISION
ARCHITECT / CLIENT			
MR LOUIS MENSAH			
PROJECT			
47 CHARIOT STREET			
OPENSHAW			
M11 1FZ			
TITLE			DRAWN BY
EXISTING GROUND FLOOR, FIRST FLOOR AND ROOF PLANS			CR
			DATE
			02.01.23
			SCALE
			SHOWN@A2
DRAWING NO.			REVISION
HC-23596-(20)-01			2
<div>HEALEY CONSULTING Brunel House 63 Dale Street Milnrow Rochdale OL16 3NJ Tel: 01706 343961 Fax: 01706 343981 email: office@healeyconsulting.co.uk copyright: Healey Consulting</div> <div><div>HEALEY consulting structural engineering consultants</div></div>			

PLANNING APPLICATION

