


HANSWORTH ROAD


102

DRIVE

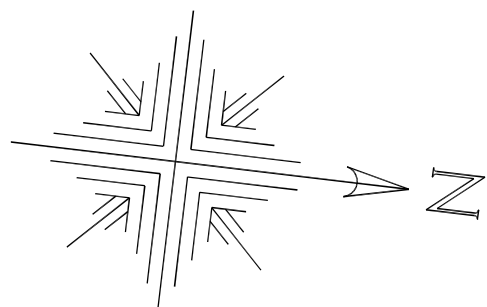


FRONT GARDEN


106

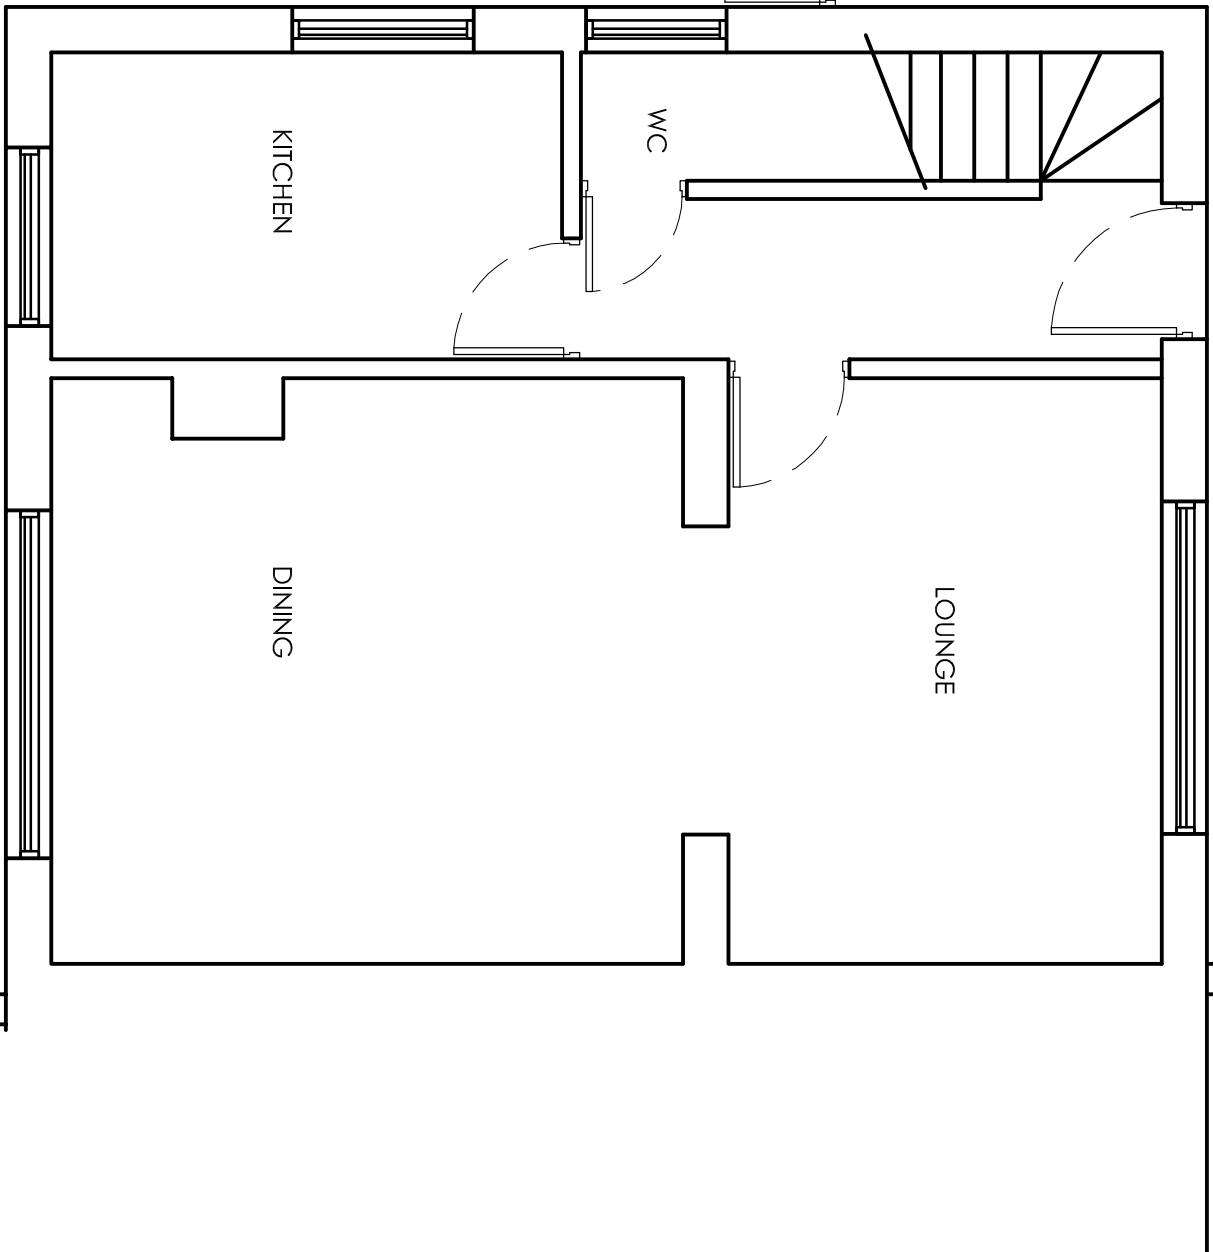


EXISTING GROUND FLOOR PLAN
Internal area 44.30m²

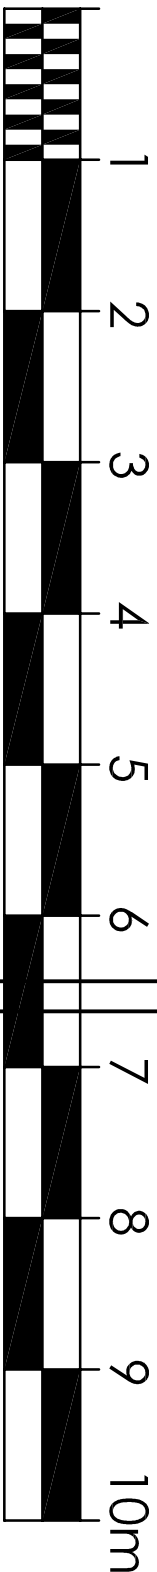

REAR GARDEN

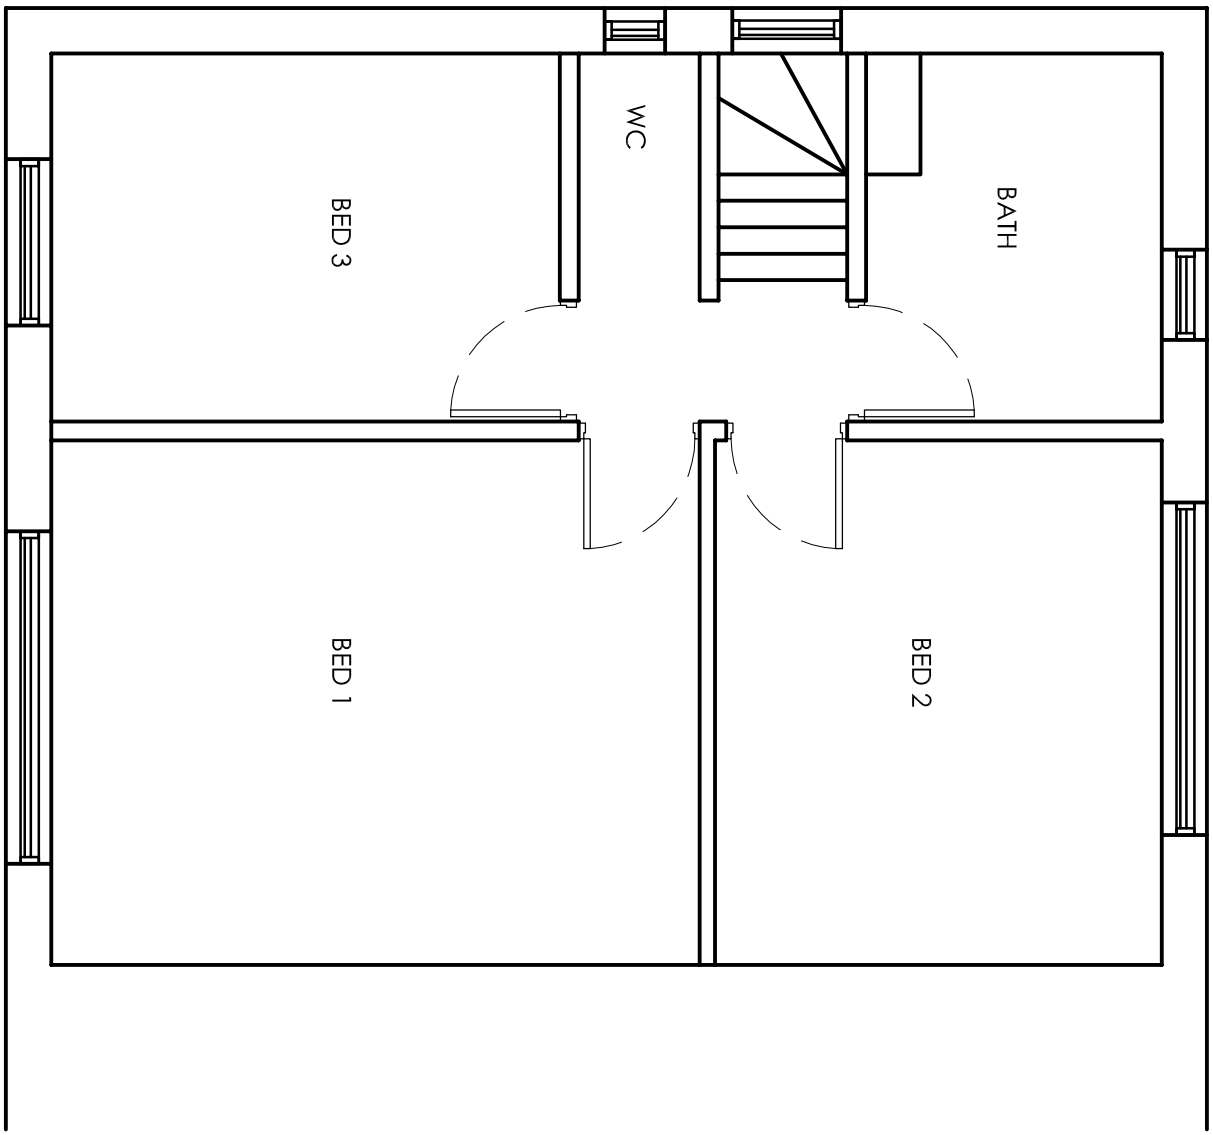

EXISTING FIRST FLOOR PLAN
Internal area 44.30m²

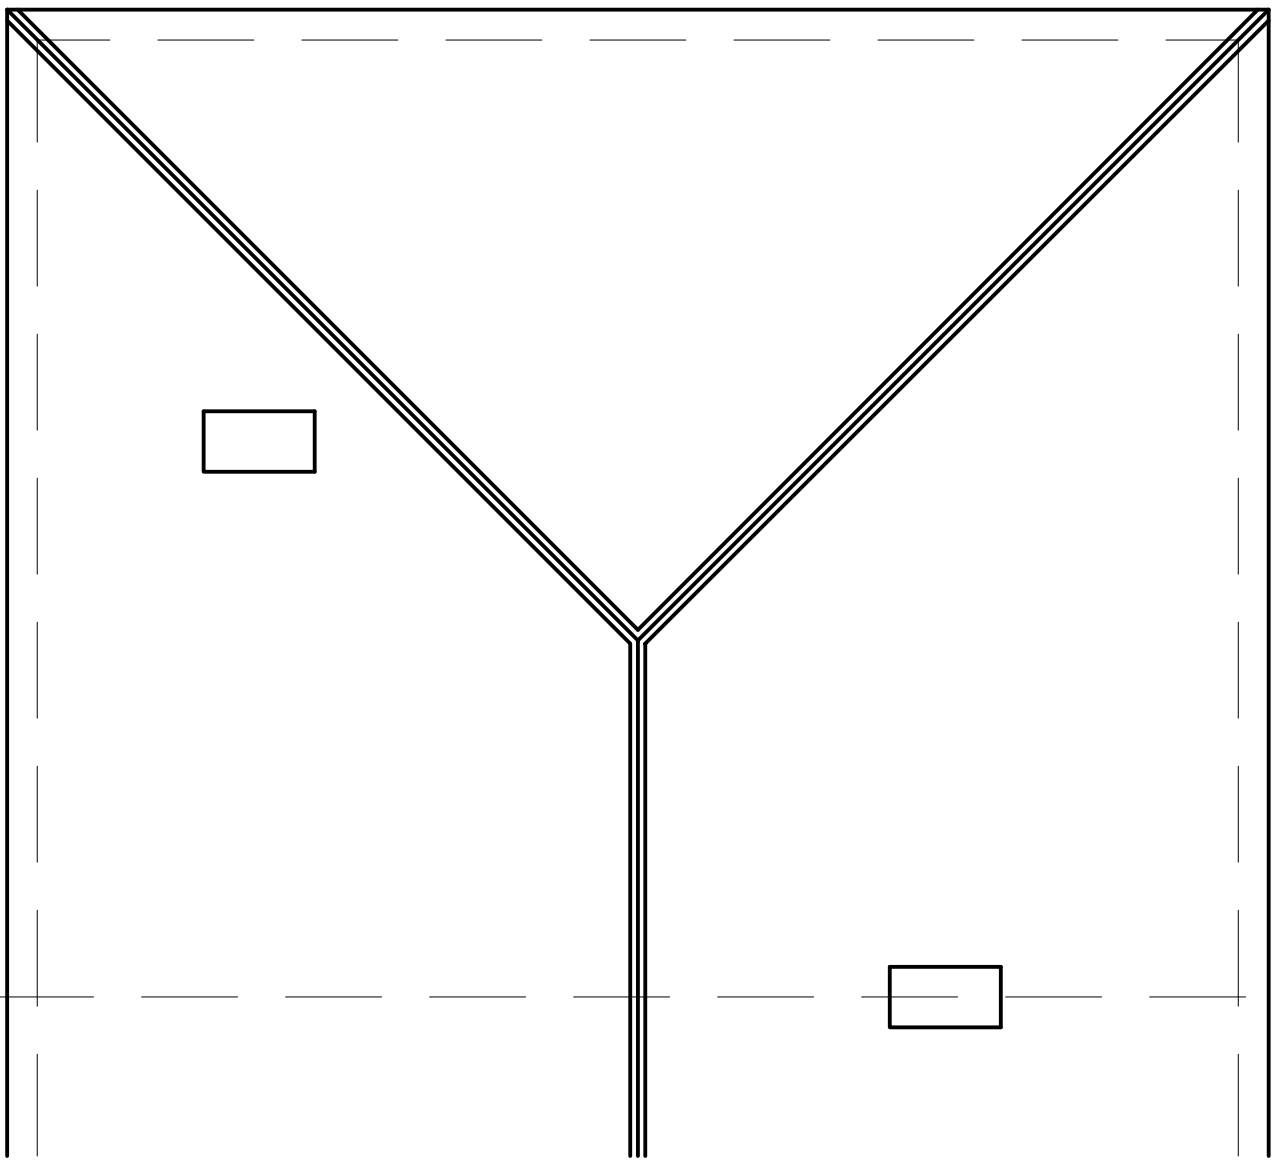

EXISTING ROOF PLAN

© This drawing is Copyright and the property of Richmond Consultants and must not be reproduced in whole or part without their written permission. Copyright is reserved. © Richmond Consultants and must not be reproduced in whole or part without their written permission.

The Contractor is to check and verify all building and site dimensions, levels and sewer invert levels at connection points before work starts. This drawing must be read with and checked against any structural or other specialist drawings provided.

The Contractor is to comply in all respects with the Building Regulations and any other relevant legislation and standards in force at the time of the drawing.

This drawing is not intended to show details of foundation or ground conditions. Each area of ground relied upon to support the structure depicted must be investigated by the Contractor and suitable methods of foundation be provided.

THIS SCHEME IS NOT BASED ON A SURVEY

DO NOT SCALE FROM THIS DRAWING

NOTE:

Drawing Status	PLANNING SUBMISSION
Construction Status	

Rev.		By	Date

**RICHMOND
CONSULTANTS**

Mobile 07710131750
Email office@richmond-consultants.co.uk

Site
104 Hansworth Road
Manchester
M18 7SD

Title
Proposed Single Storey Side
Extension
Existing Floor Plans

Checked	Drawn By	Scale	Date
	SRN	1:50 @A1	Feb 24

Drawing Number
06.24 HR 100

Rev.

--