

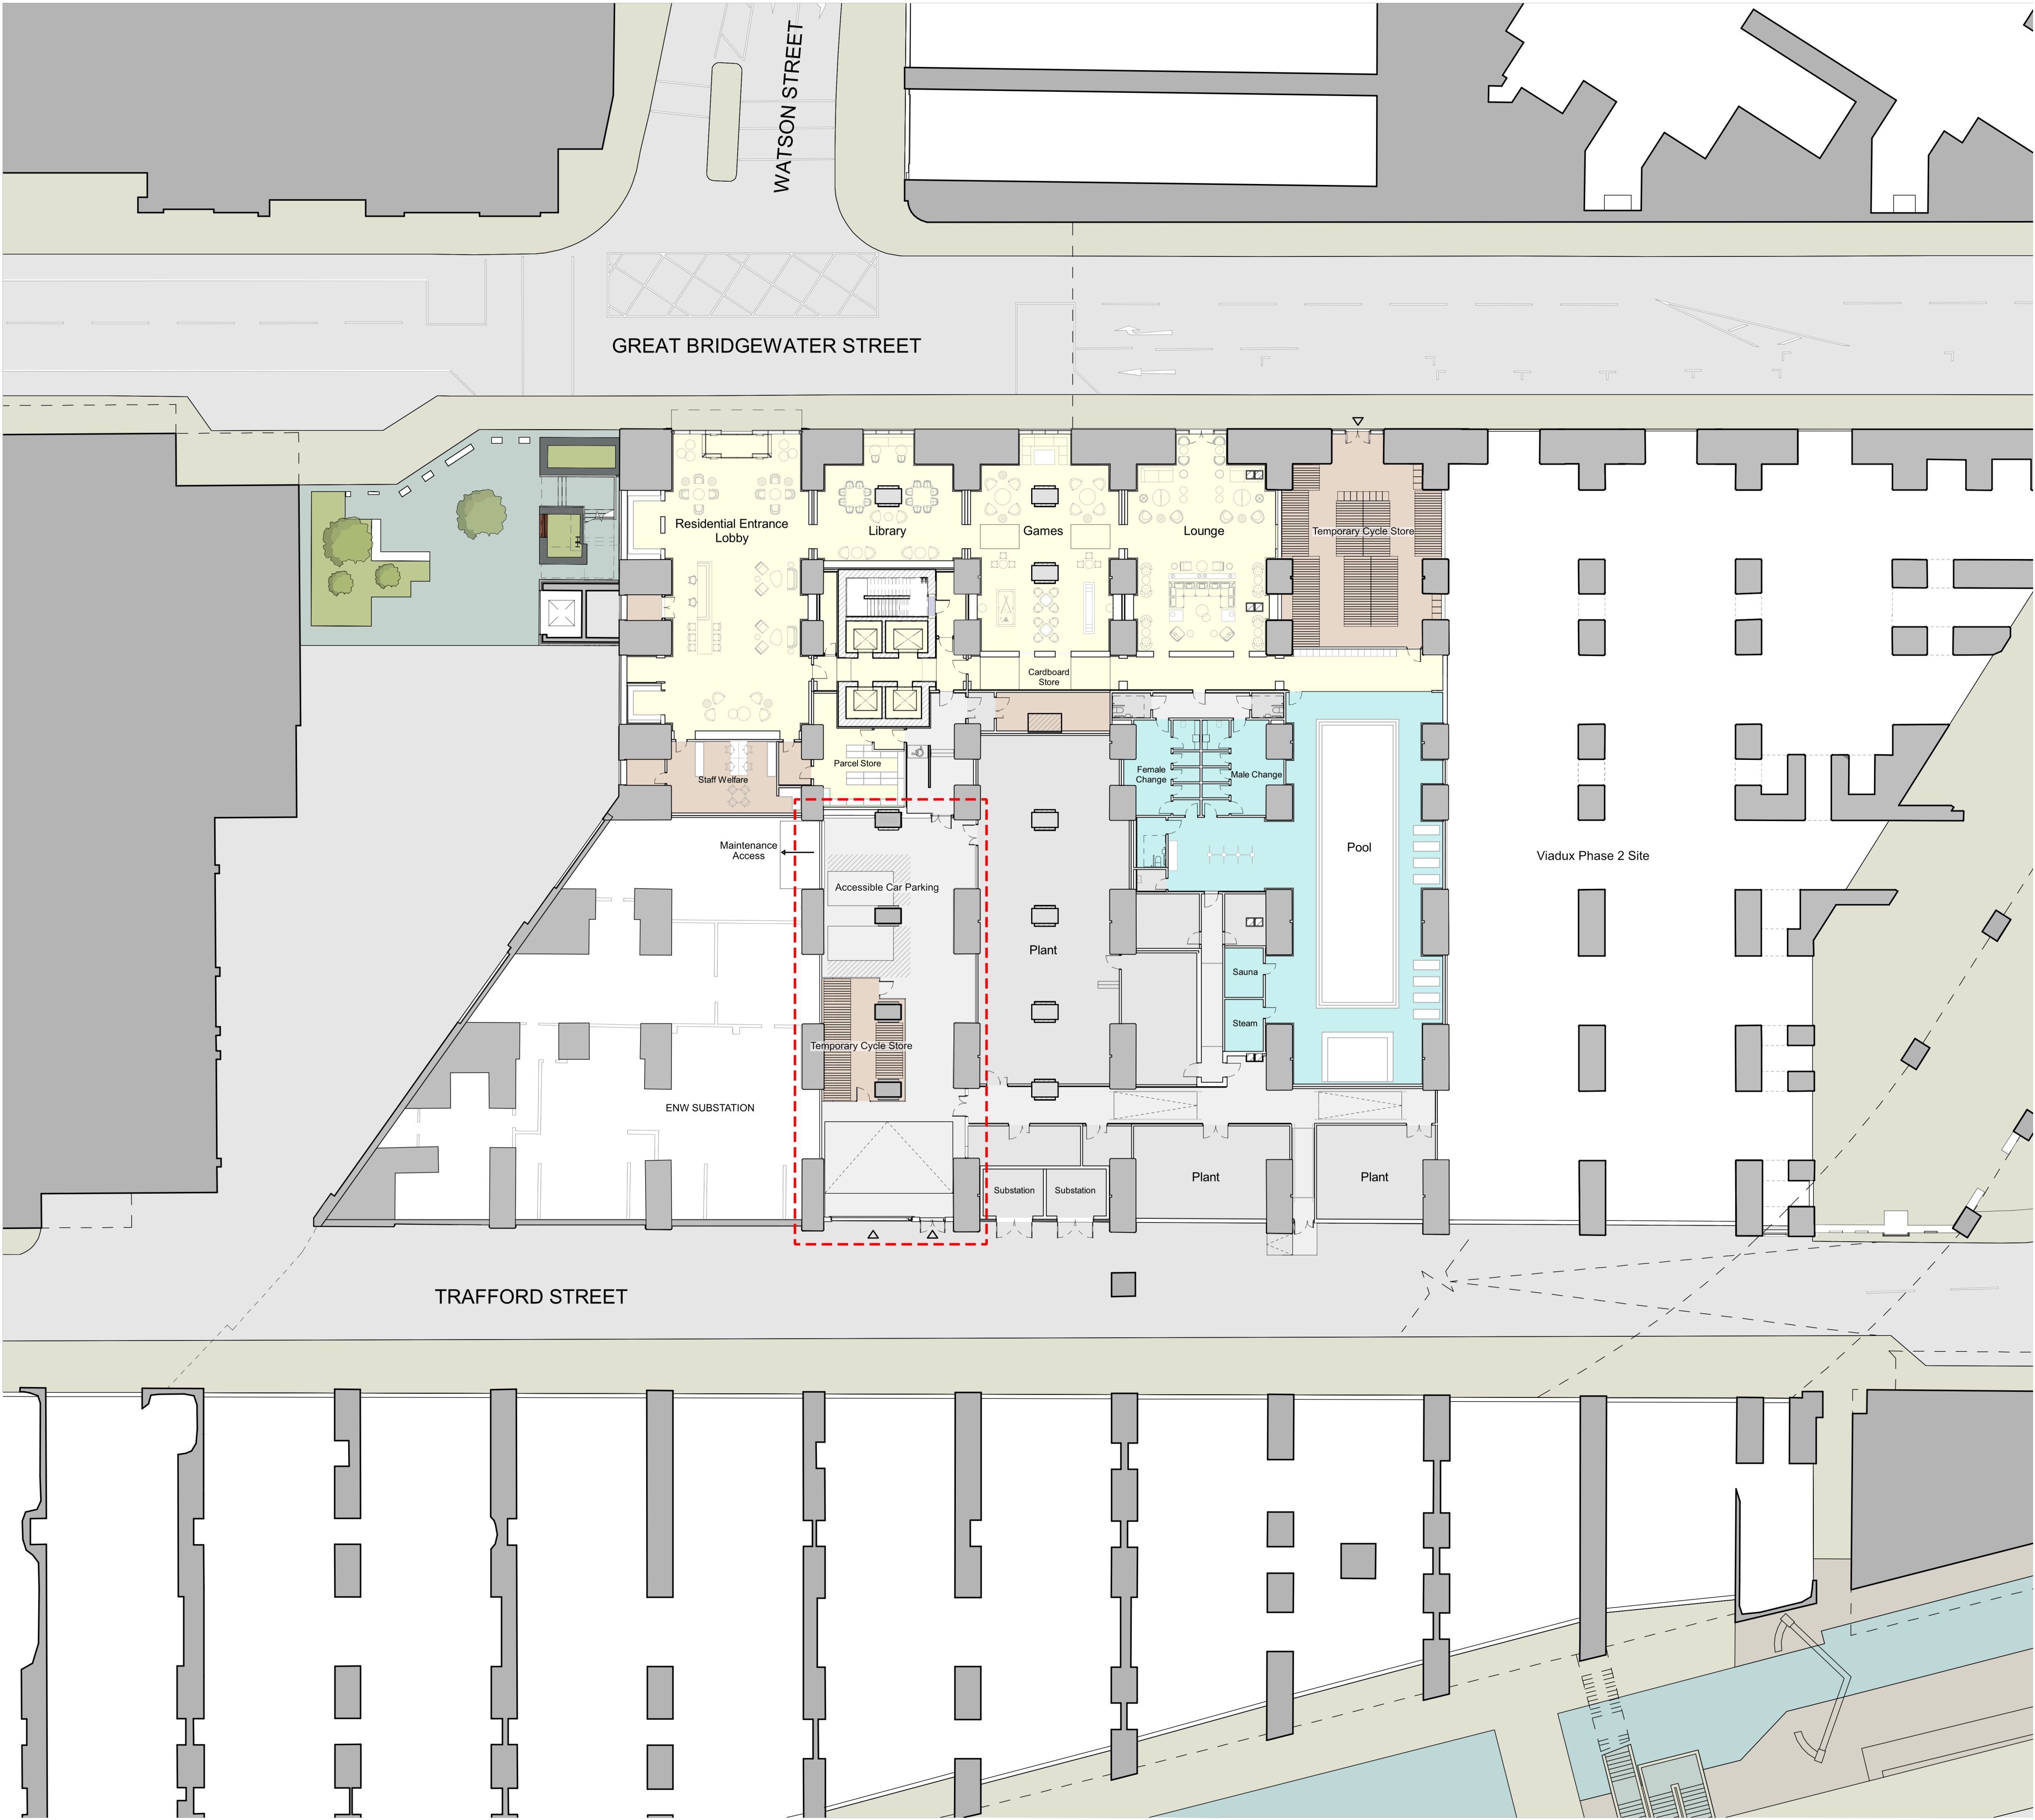


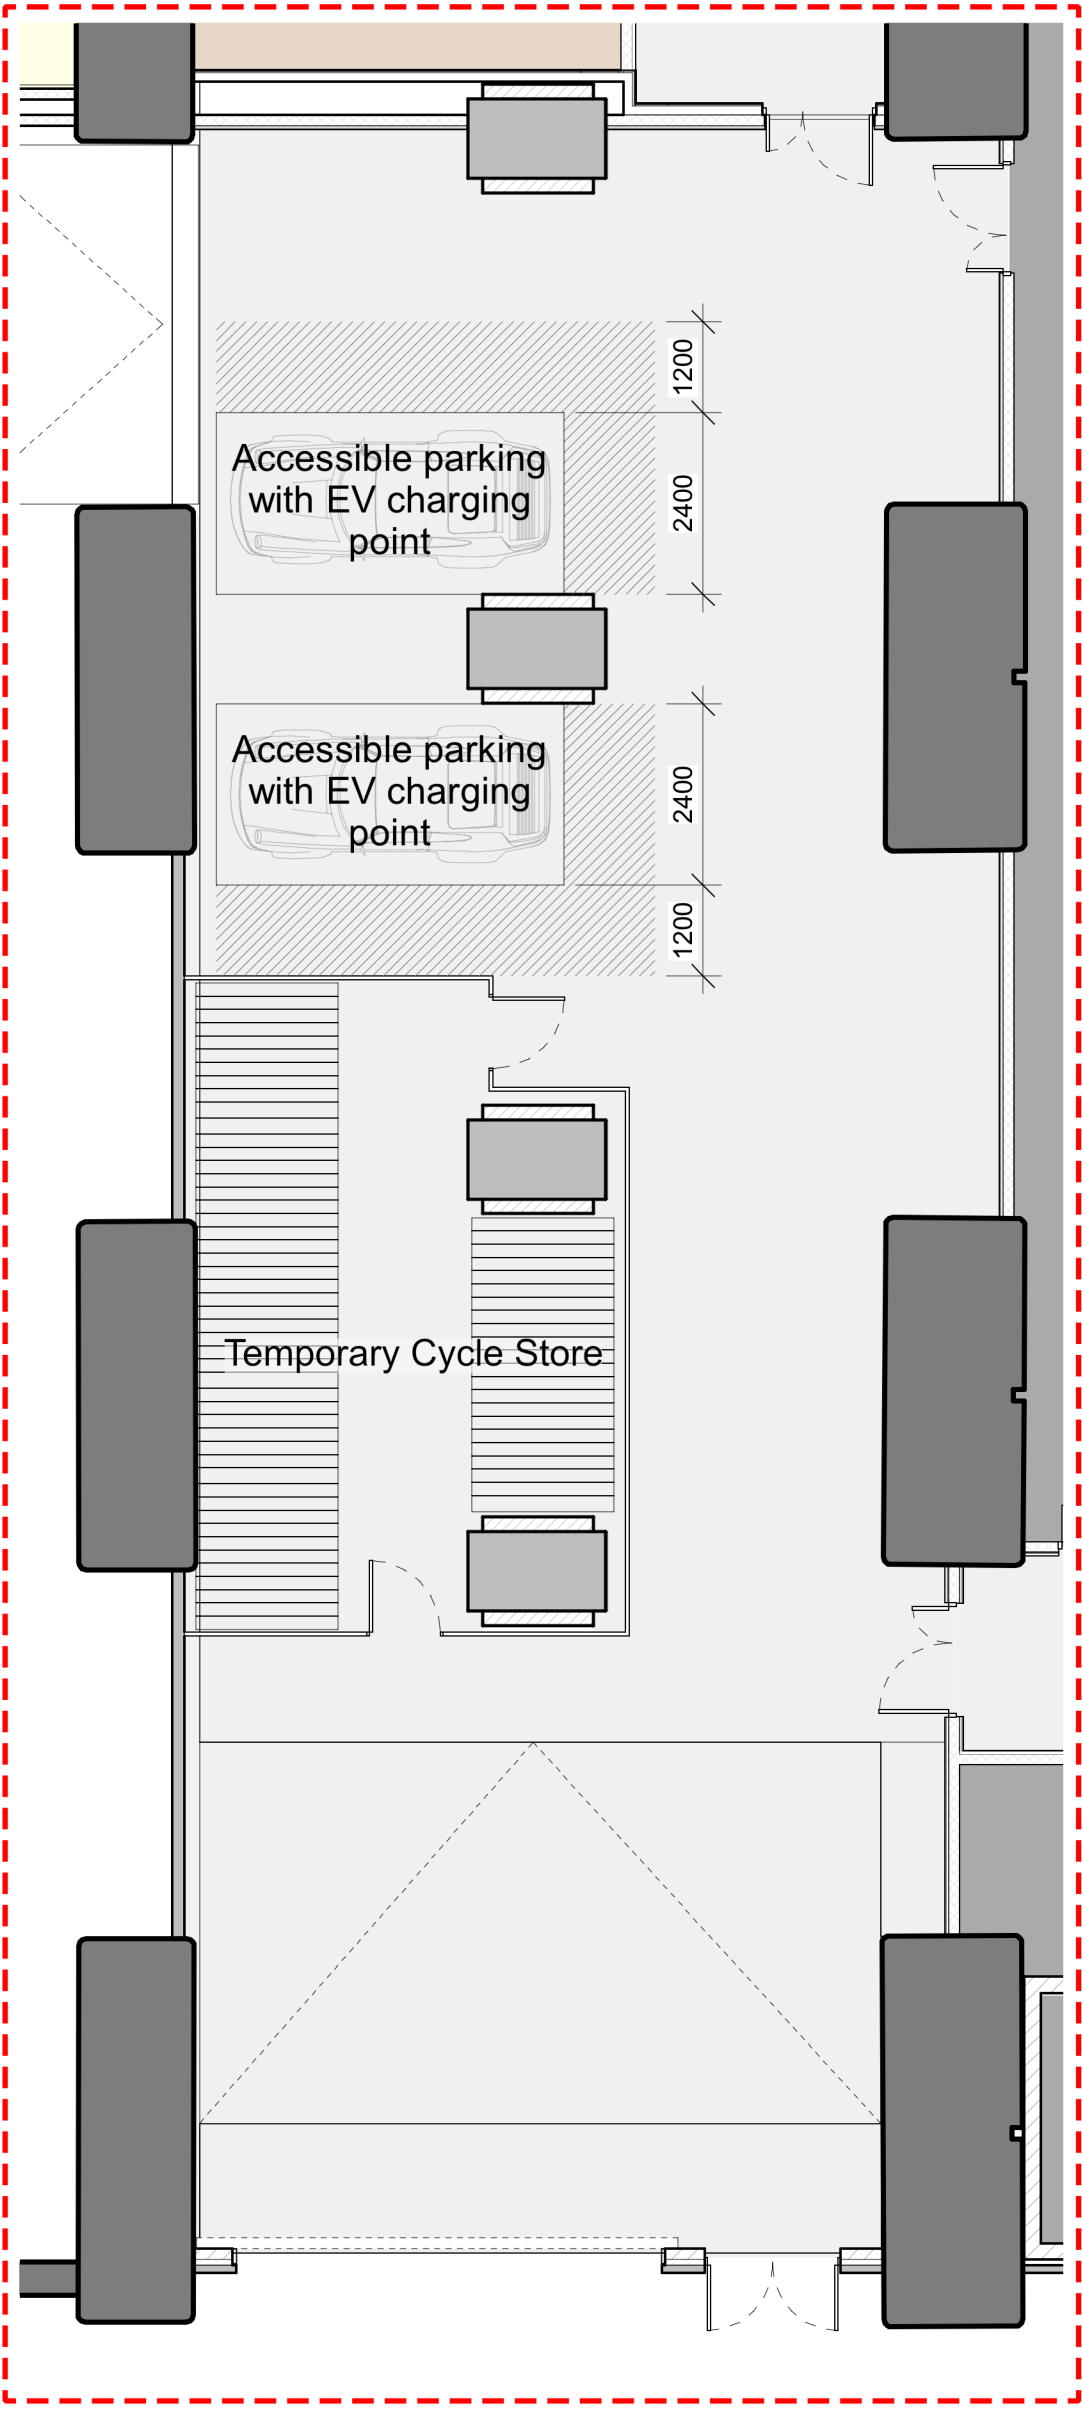


This drawing is copyright
Do not scale off dimensions.
All dimensions to be checked on site by contractor.
Contractor to report any dimensional discrepancies,
errors or omissions prior to commencing on site.


NOTE:

 

NORTH

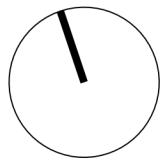

Rev	Date	Description
P01	20-03-2024	First Issue

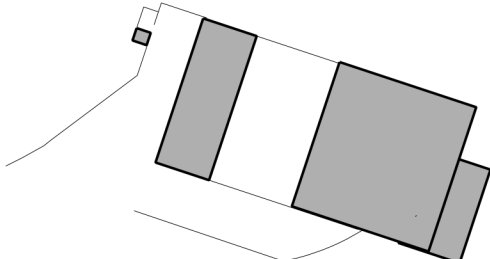

Project Title Viadux Phase 1 Manchester		
Status Planning		

Drawing Title Viadux Phase 1 Masterplan Ground Floor Plan - Accessible Car Parking Provision		
Job No 10333	Scale 1:500 @ A3 / 1:250 @ A1	Date 20-03-2024
Drawing No 10333-Z1-A-B5D9-G100-PL-00-011	Revision P01	

simpsonhaugh

MANCHESTER
Riverside, 4 Commercial St
Manchester M15 4RQ
+44 (0)161 835 2345
www.simpsonhaugh.com

LONDON
5-8 Roberts Place
London EC1R 9BB
+44 (0)20 7549 4000
mail@simpsonhaugh.com