

Do not scale this drawing. All Dimensions must be checked on site. This drawing and all details contained hereon are copyright and must not be reproduced without written permission from Extend Your Home.

Planning

	/	/	/	/
REV	DESCRIPTION	AUTH	DATE	

EXTEND

YOUR HOME




Email: extendyourhome@outlook.com


Address
28 Blackwin Street
Gorton
Manchester
M12 5LD

DESCRIPTION
Two Storey Side Extension, Partial
Two Storey Rear Extension, Single
Storey Rear Extension, Loft
Conversion Dormer Extension
DRAWING TITLE
Location Plan / Proposed Site Plan

DATE 01/03/2024	DRAWN TC
SCALE 1:1250/500	CLIENT BA
DRAWING NUMBER 01	REVISION /

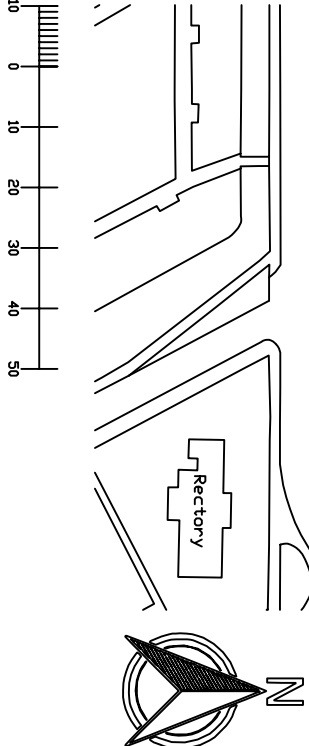

Scale 1:1250

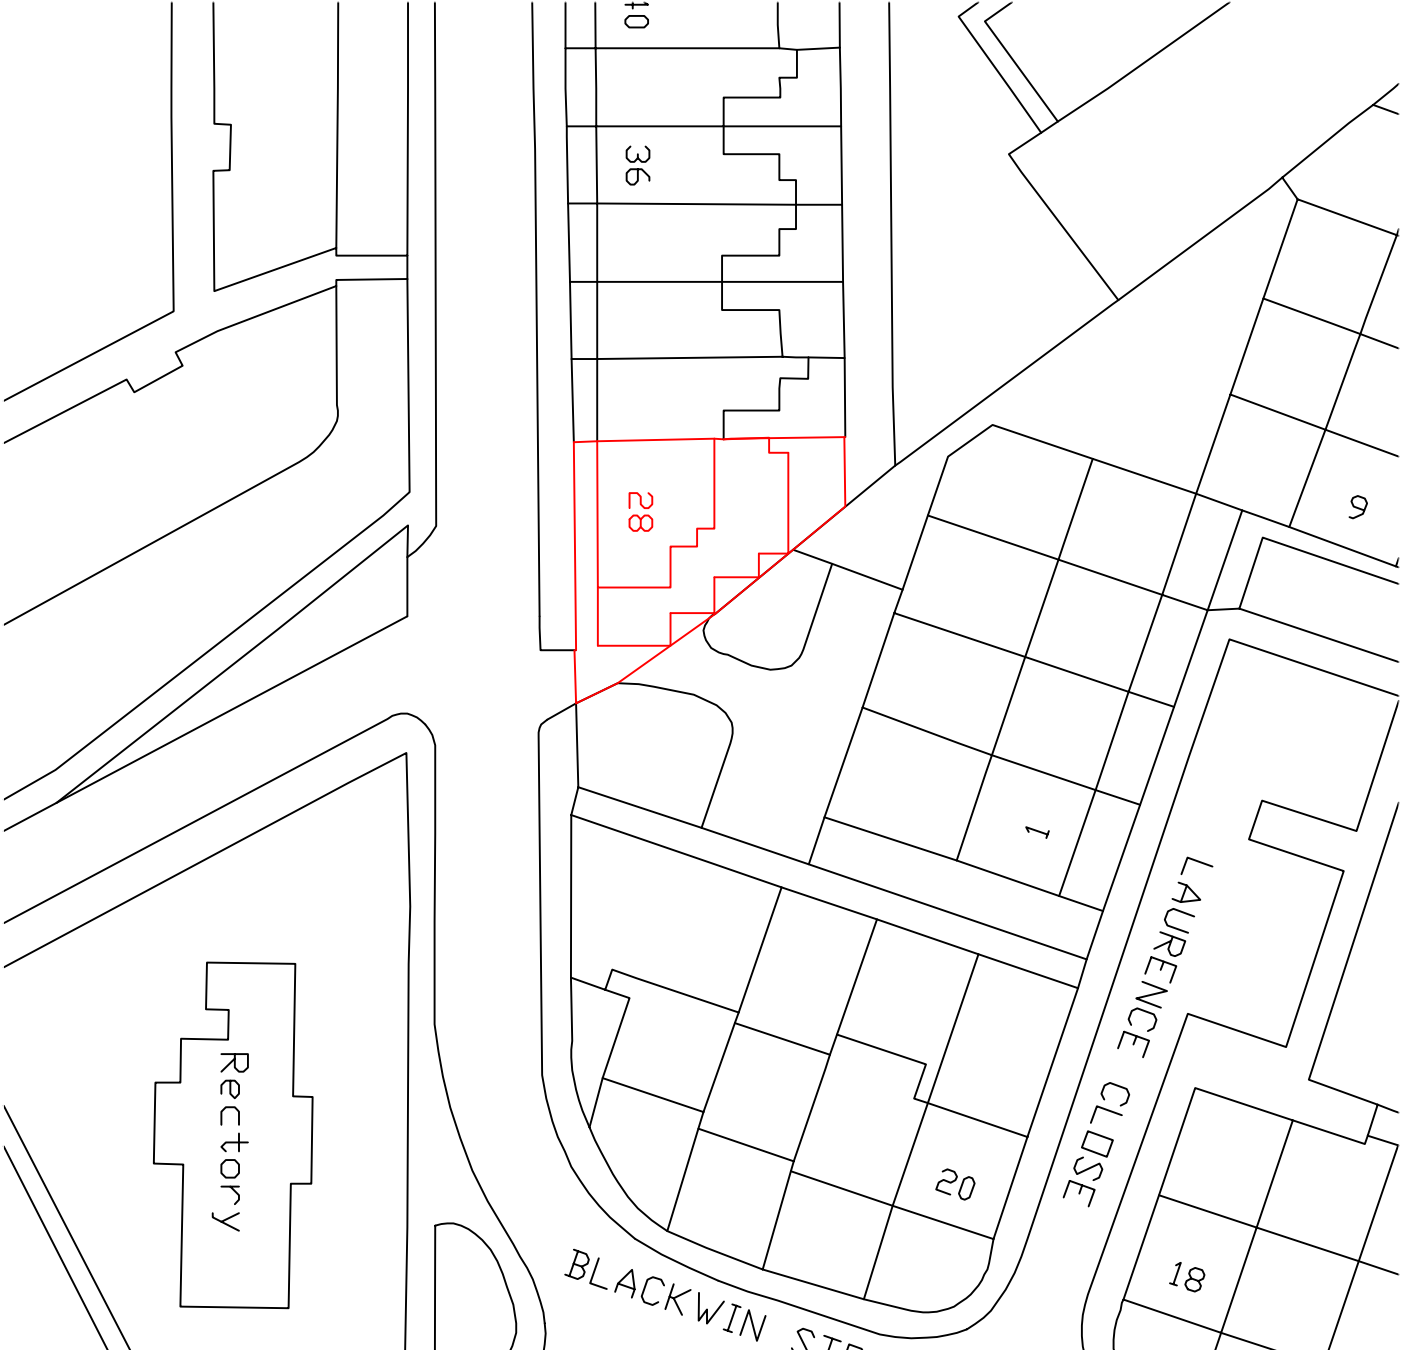

Scale 1:500