


© Copyright: All rights reserved. This drawing must not be reproduced without permission.
Do not scale from this drawing. All dimensions are in millimetres unless otherwise stated.
Any discrepancies should be reported to the Architect.

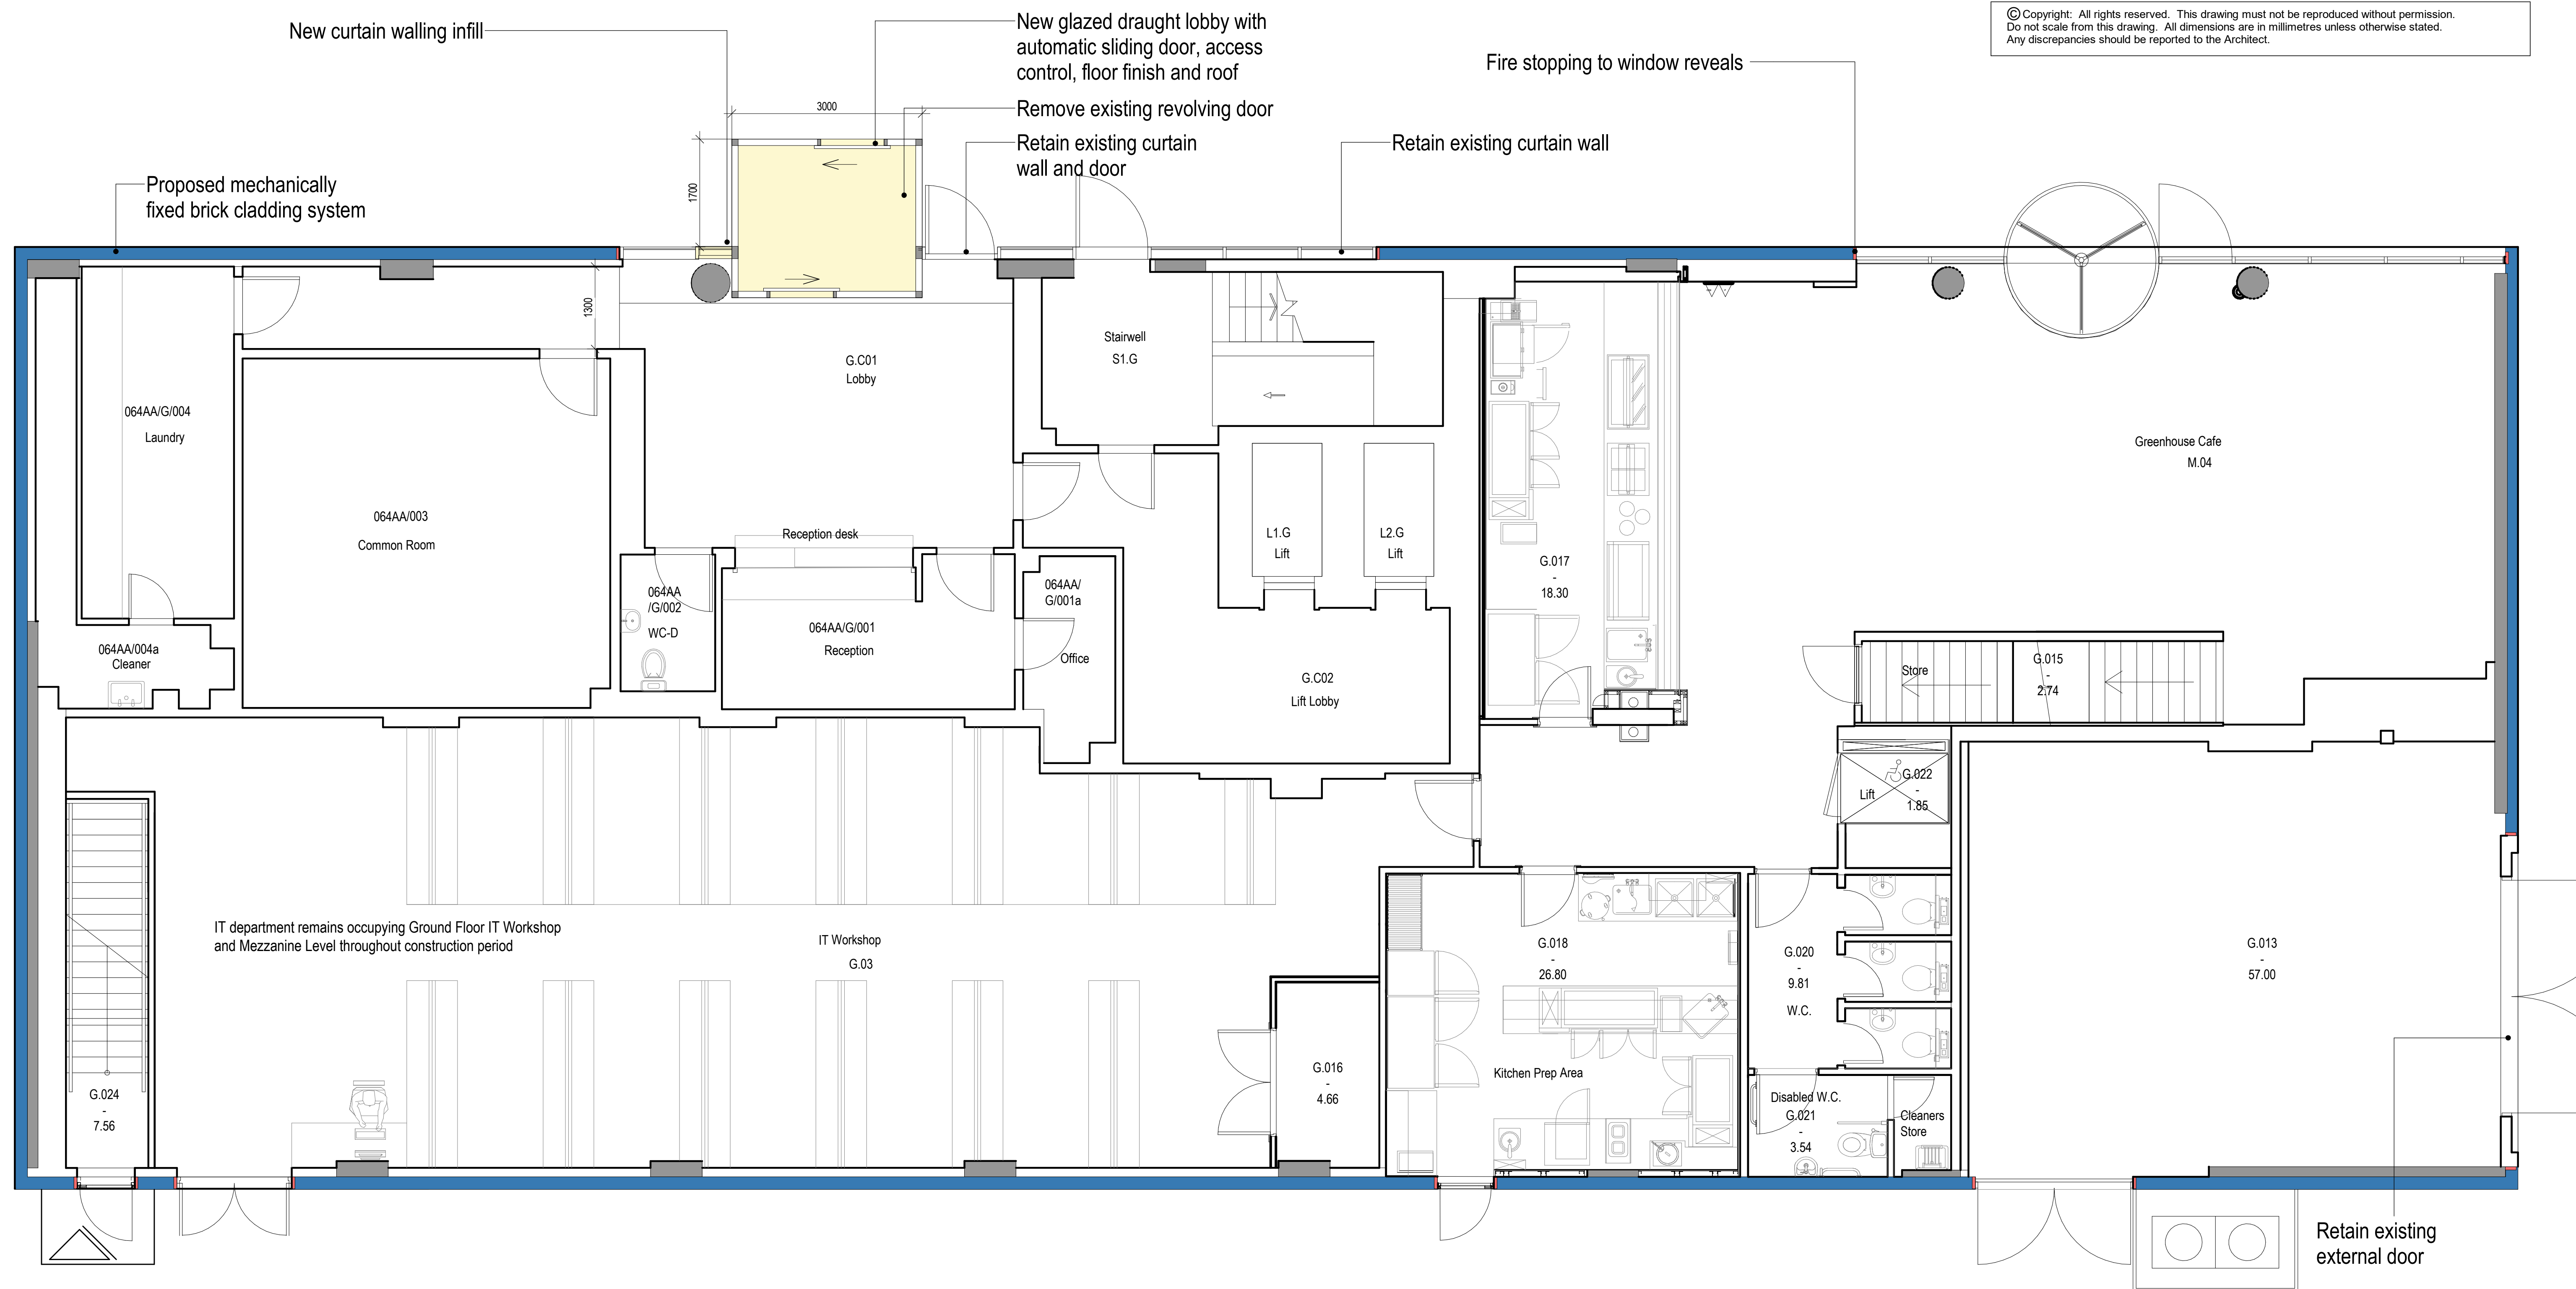



Proposed Floor Plan (Ground Floor)

1 : 50

KEY

Proposed mechanically fixed brick cladding panel - Staffordshire blue

Existing concrete shear wall

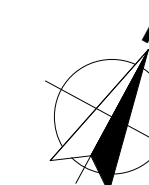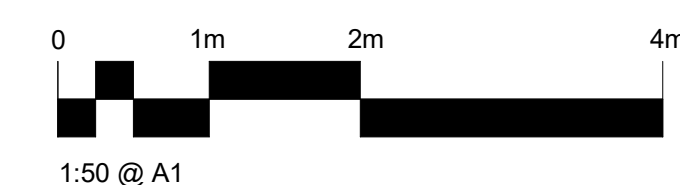

P01	Issued for planning	22/03/2024	SA	GW
PLANNING				
Revision	Description	Date	Drawn	Checked

Halliday Meecham Architects Limited

111 Piccadilly Manchester M1 2HY
+44 (0)161 661 5566

4 Devonshire Street London W1W 5DT
+44 (0)203 440 5175

hma@hallidaymeecham.com
www.hallidaymeecham.com

Client:	University of Manchester
Project:	George Kenyon Recladding
Phase/ Location:	Wilton St, Manchester M13 9PY
Drawing:	Proposed Floor Plan - Ground Floor

Scale @ A1 1:50	Scale @ A3 1:100	Date: 22/03/2024	Drawn: JL	Checked: SA	Job No. 5652	Drawing No. 00202	
Drawing Ref. 5652-HMA-GKH-00-DR-A-00202							Revision P01