





EXISTING SOUTH EAST FACING REAR ELEVATION

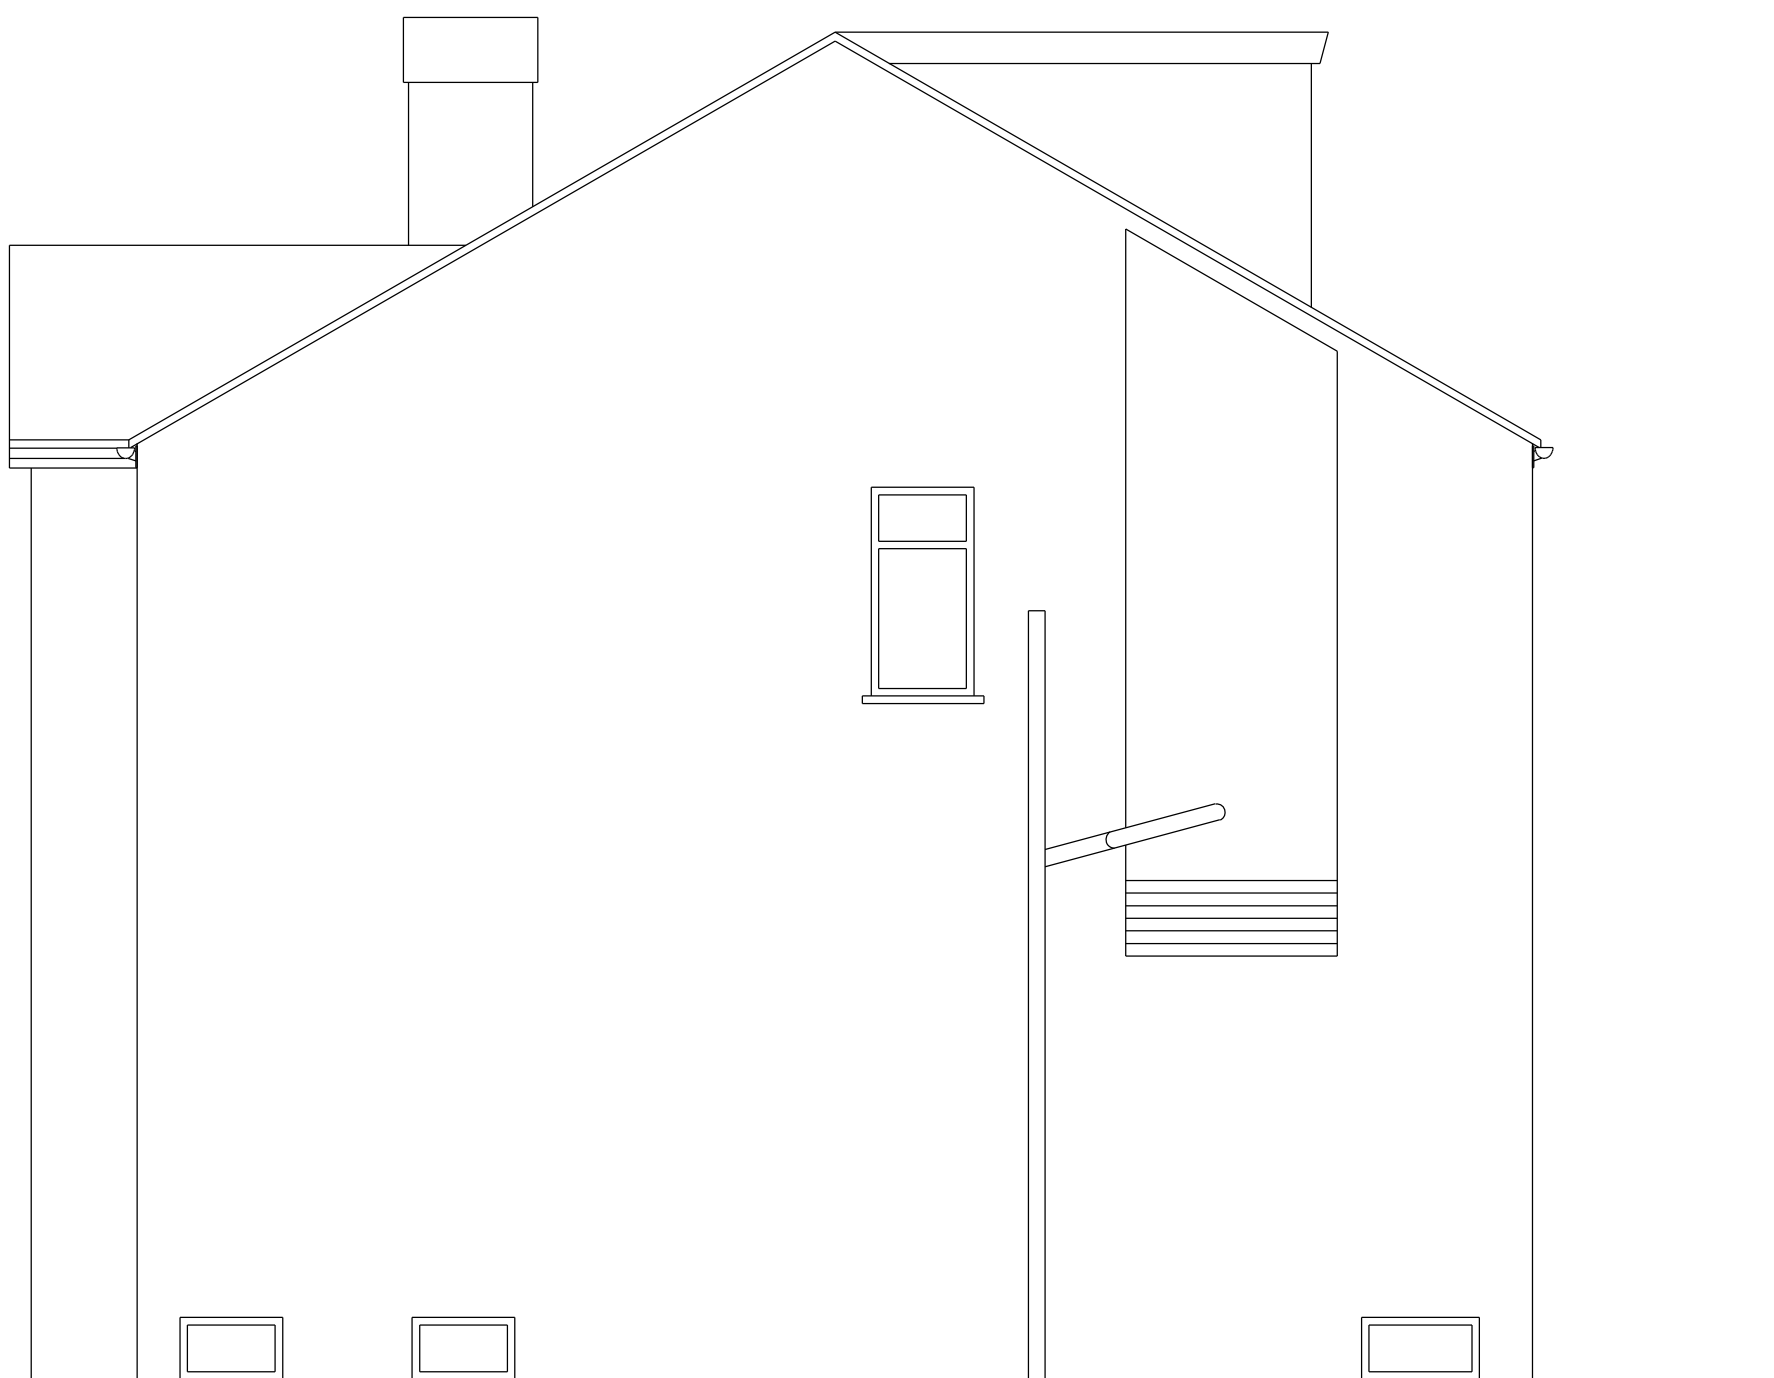


EXISTING SOUTH WEST FACING SIDE ELEVATION

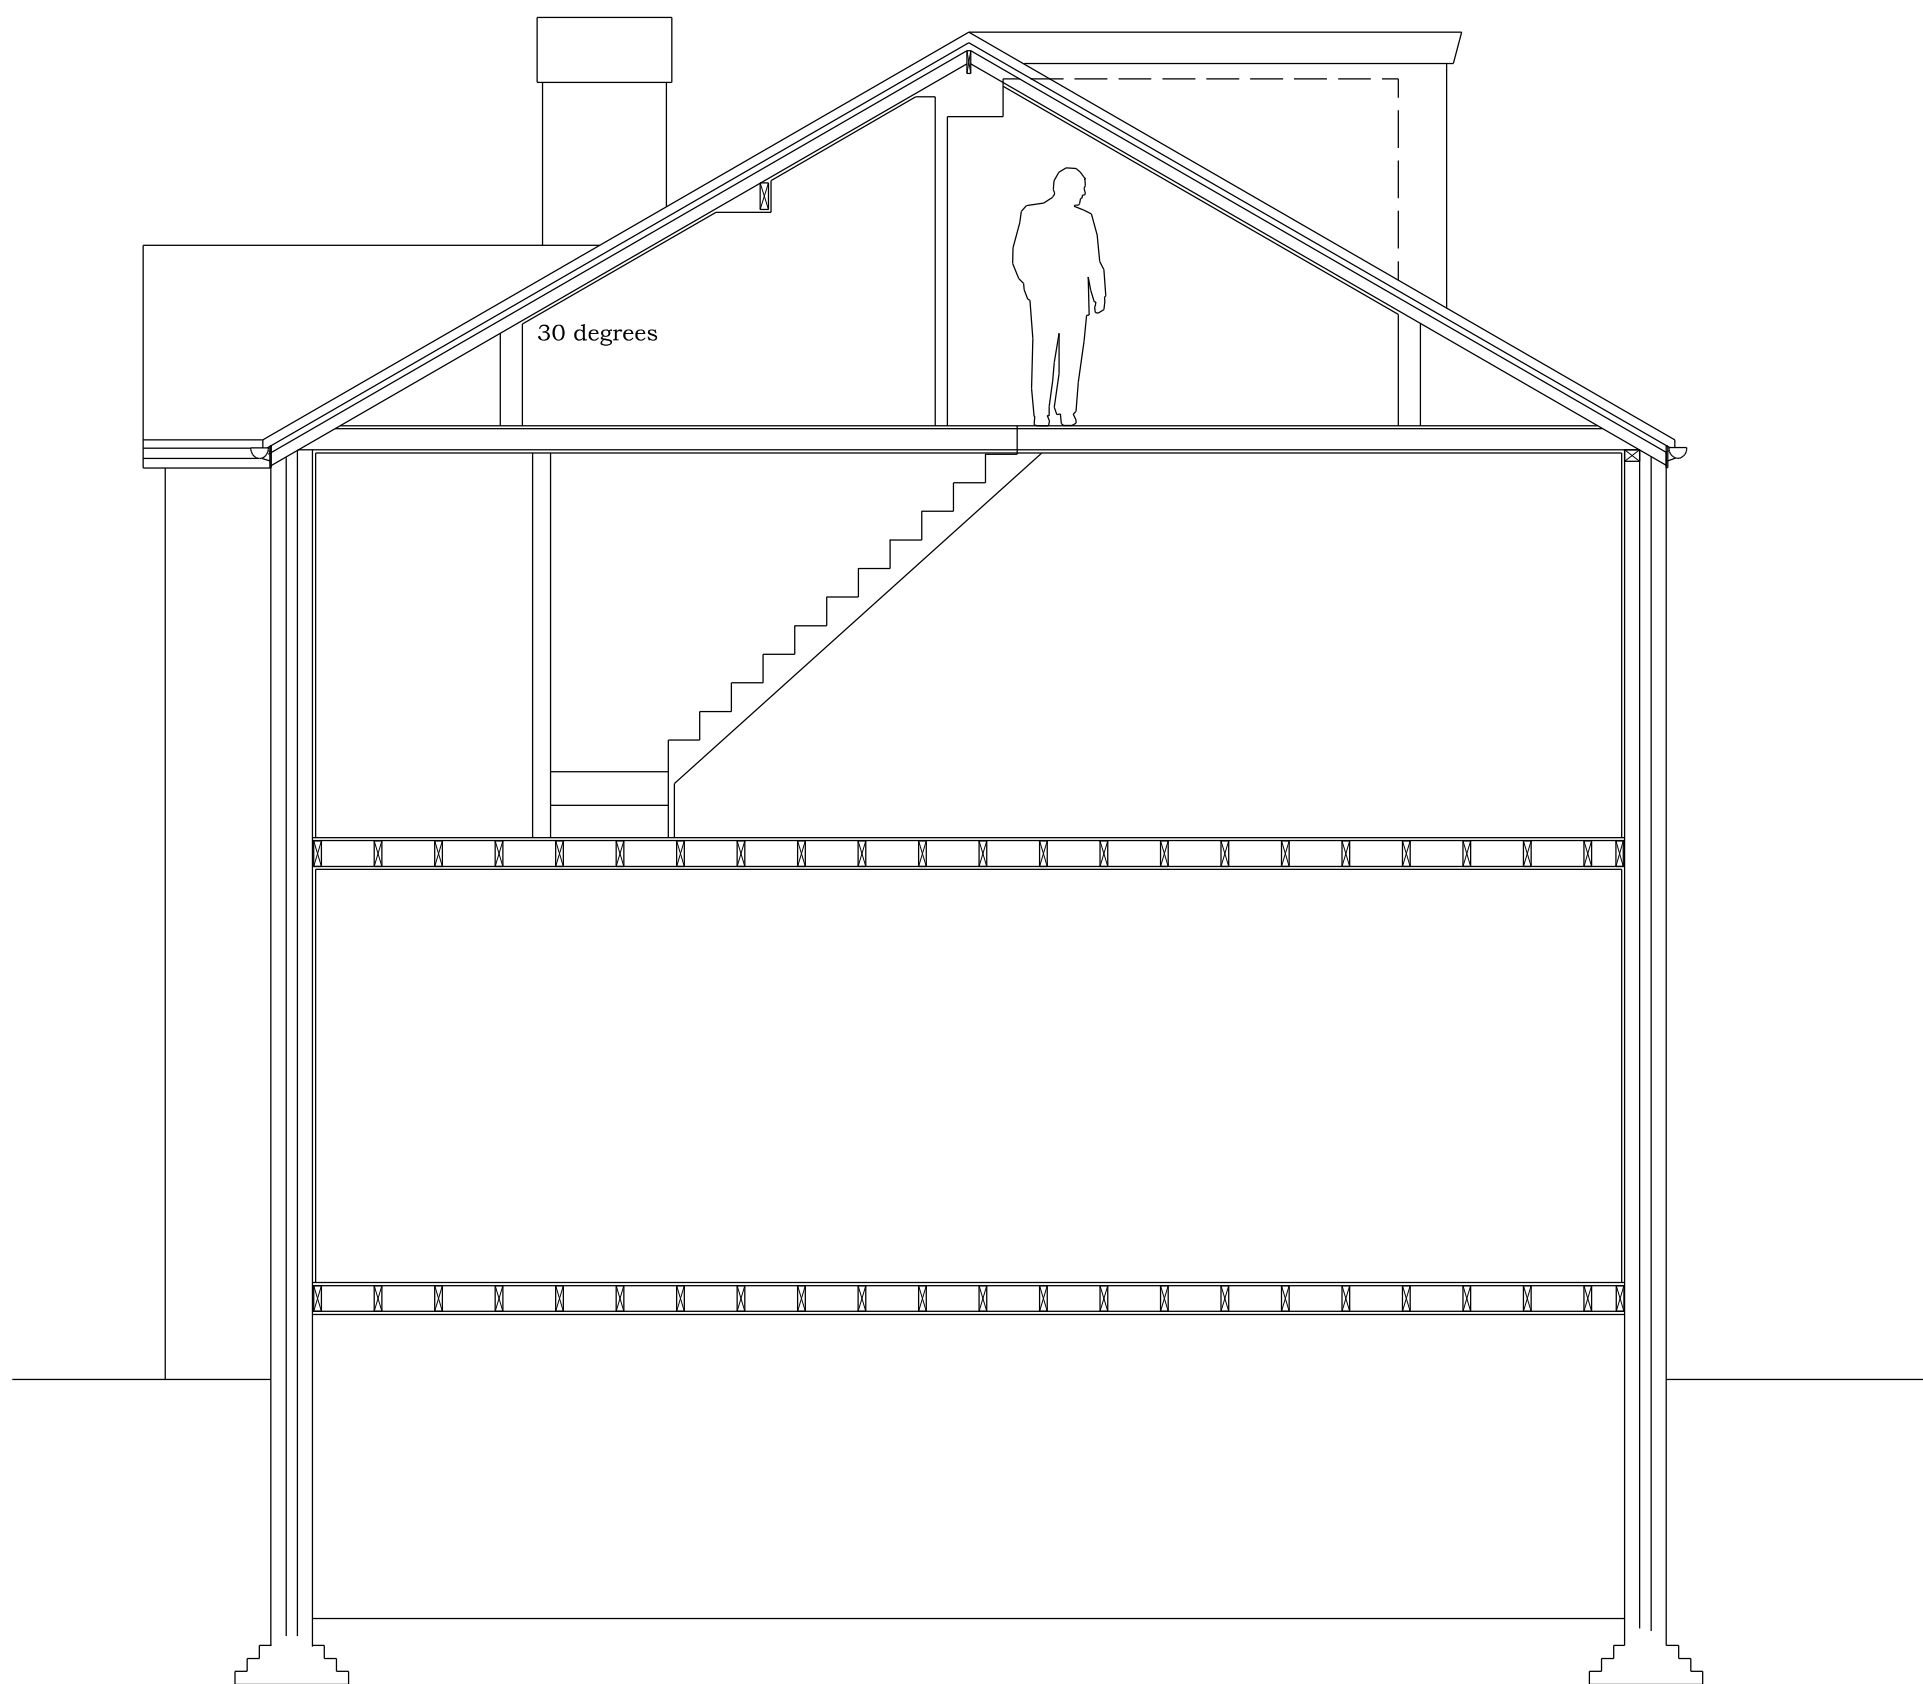

SECTION A - A

BRADLEY BUILDING DESIGN LTD.
KEEPERS COTTAGE,
LYME PARK,
DISLEY,
STOCKPORT.
SK12 2NS.
01625 858244
Mob 07989 326039
bradleybuildingdesign@btopenworld.com

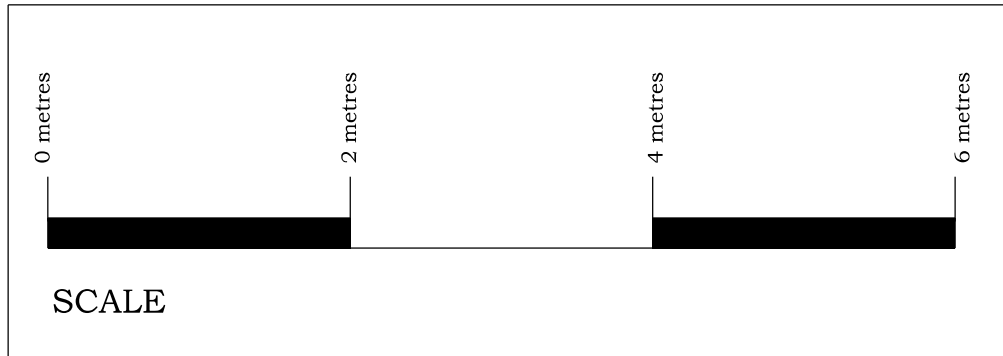

EXISTING ELEVATIONS & SECTION
SINGLE STOREY REAR EXTENSION & LOFT CONVERSION

for
Mr. & Mrs M. EARLS,
at
17, ASHWOOD AVENUE,
DIDSBURY,

M20 2YB
Scale 1:50 @ A1
Date JULY 2023

Drawing Number 2167/1