




All dimensions are to be checked on site. This drawing shall not be scaled to ascertain dimensions.

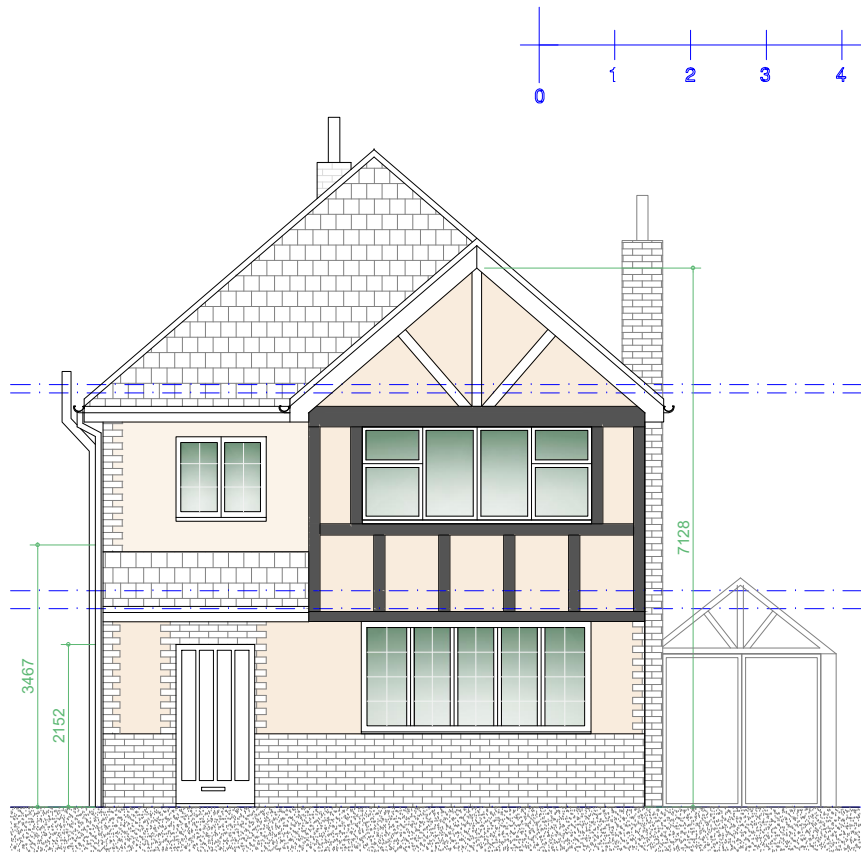


Existing Front Elevation
Scale 1:100

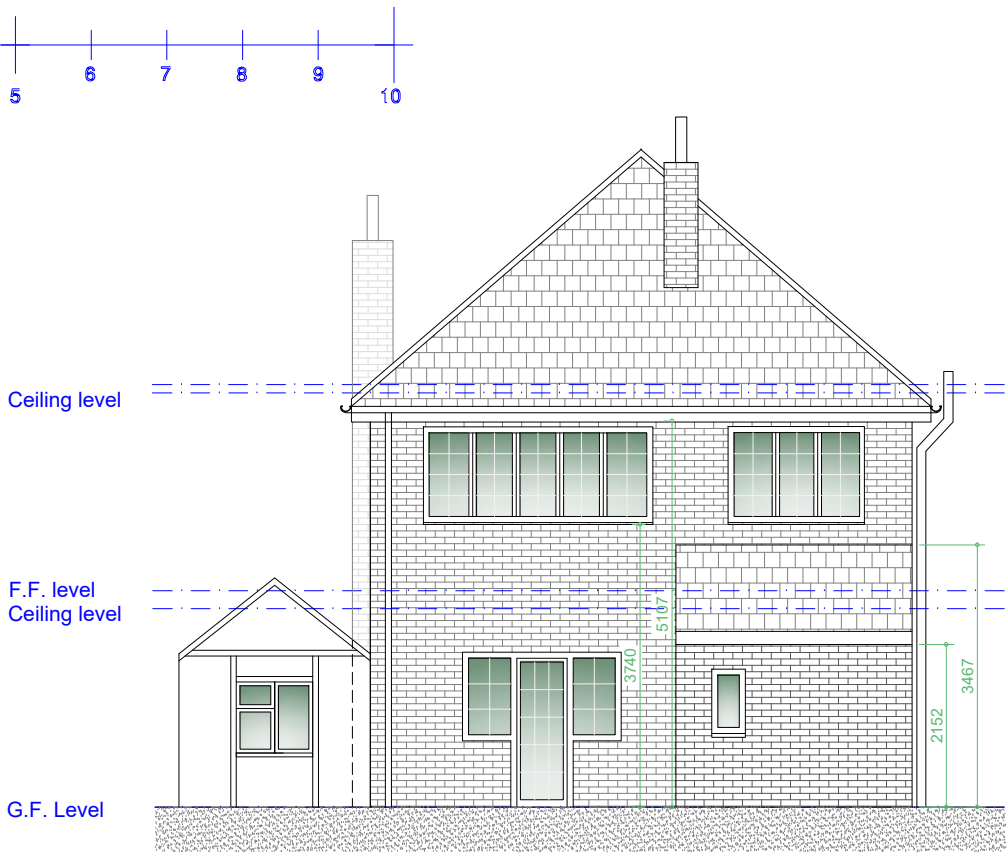

Existing Rear Elevation
Scale 1:100

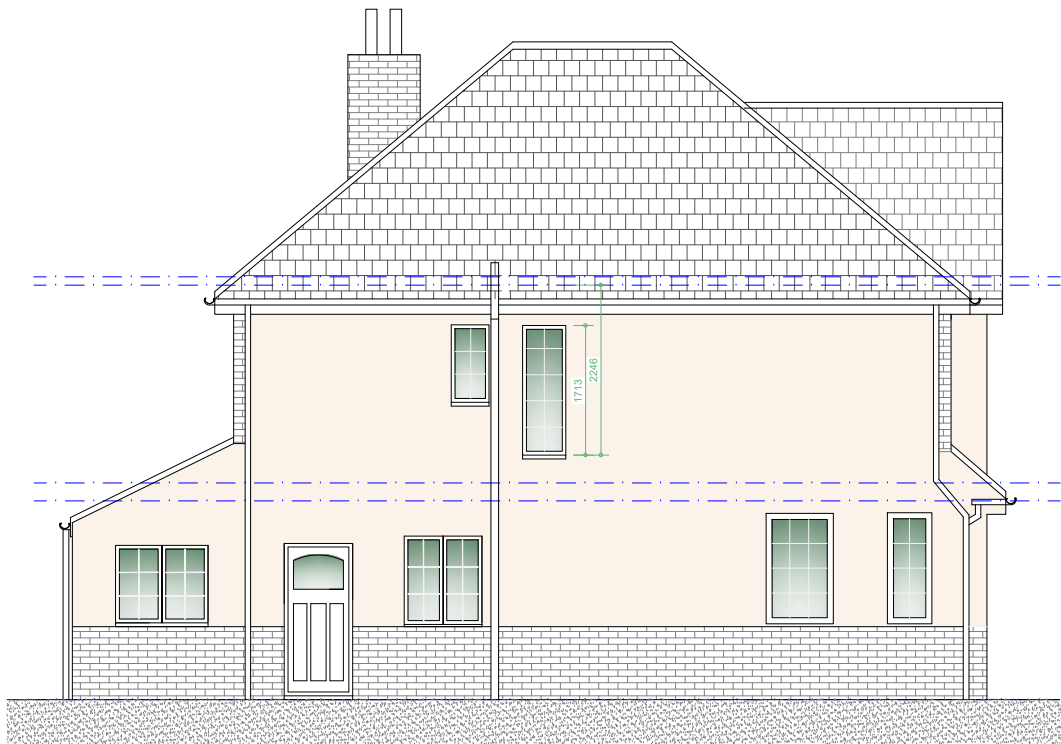

Existing L/H Side Elevation
Scale 1:100

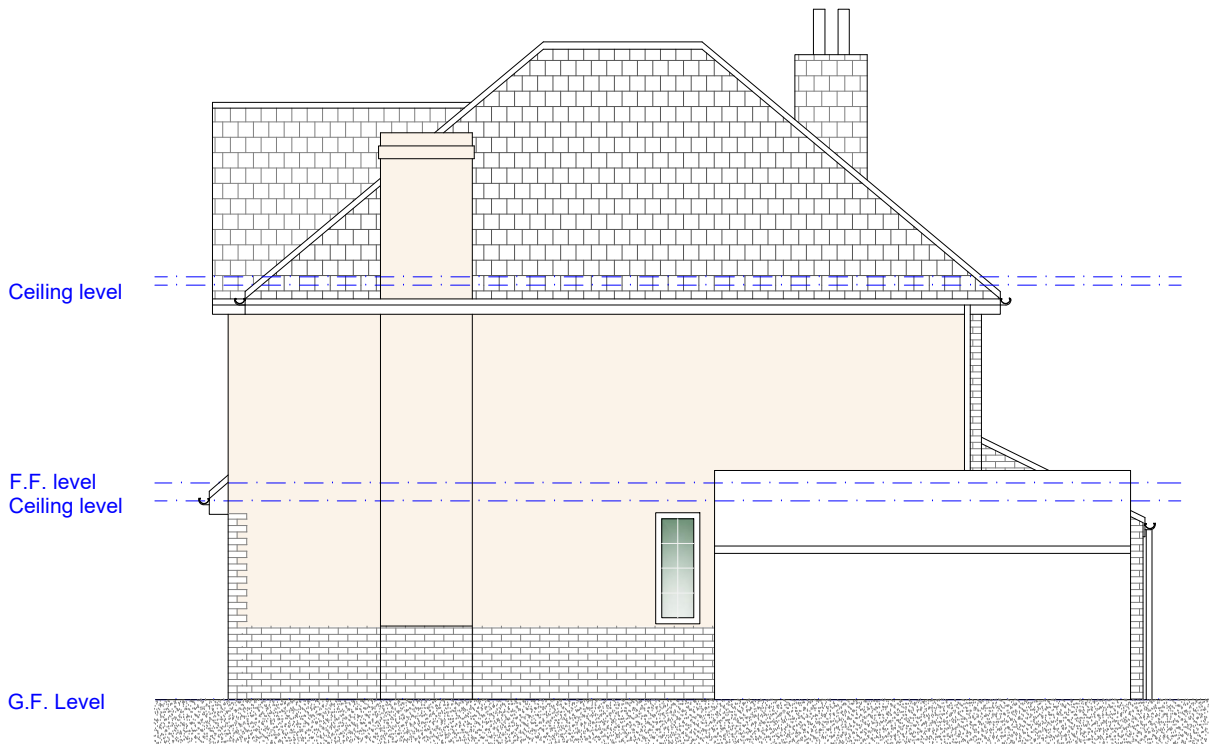

Existing R/H Side Elevation
Scale 1:100

Rev	Date	Description
Issued For : INFORMATION PURPOSES ONLY		
Client		
Mr. Eugen Lindner		

Project
33 Burnage Lane, Manchester M19 2HZ
Proposed two storey rear extension and loft conversion with side dormer.

Scheme - Drawing Title
Existing Elevations.

02
Drawing No. Revision
Date 06.10.23
Scale 1:100 @A3

