


Copyright of this drawing is vested in 5plus Architects and it must not be copied or reproduced without written consent.
All dimensions are to be taken from the drawing. Dimensions are to be taken from the centre of the drawing unless otherwise stated.
All contractors must take the drawing as a guide and be responsible for taking and checking all dimensions relative to their work.
These drawings are to be used only for the purpose of providing information and are not to be used for any other purpose.
Dimensions and levels should be read only from those values stated in text, on the drawings.

KEY PLAN:

Red Line Boundary

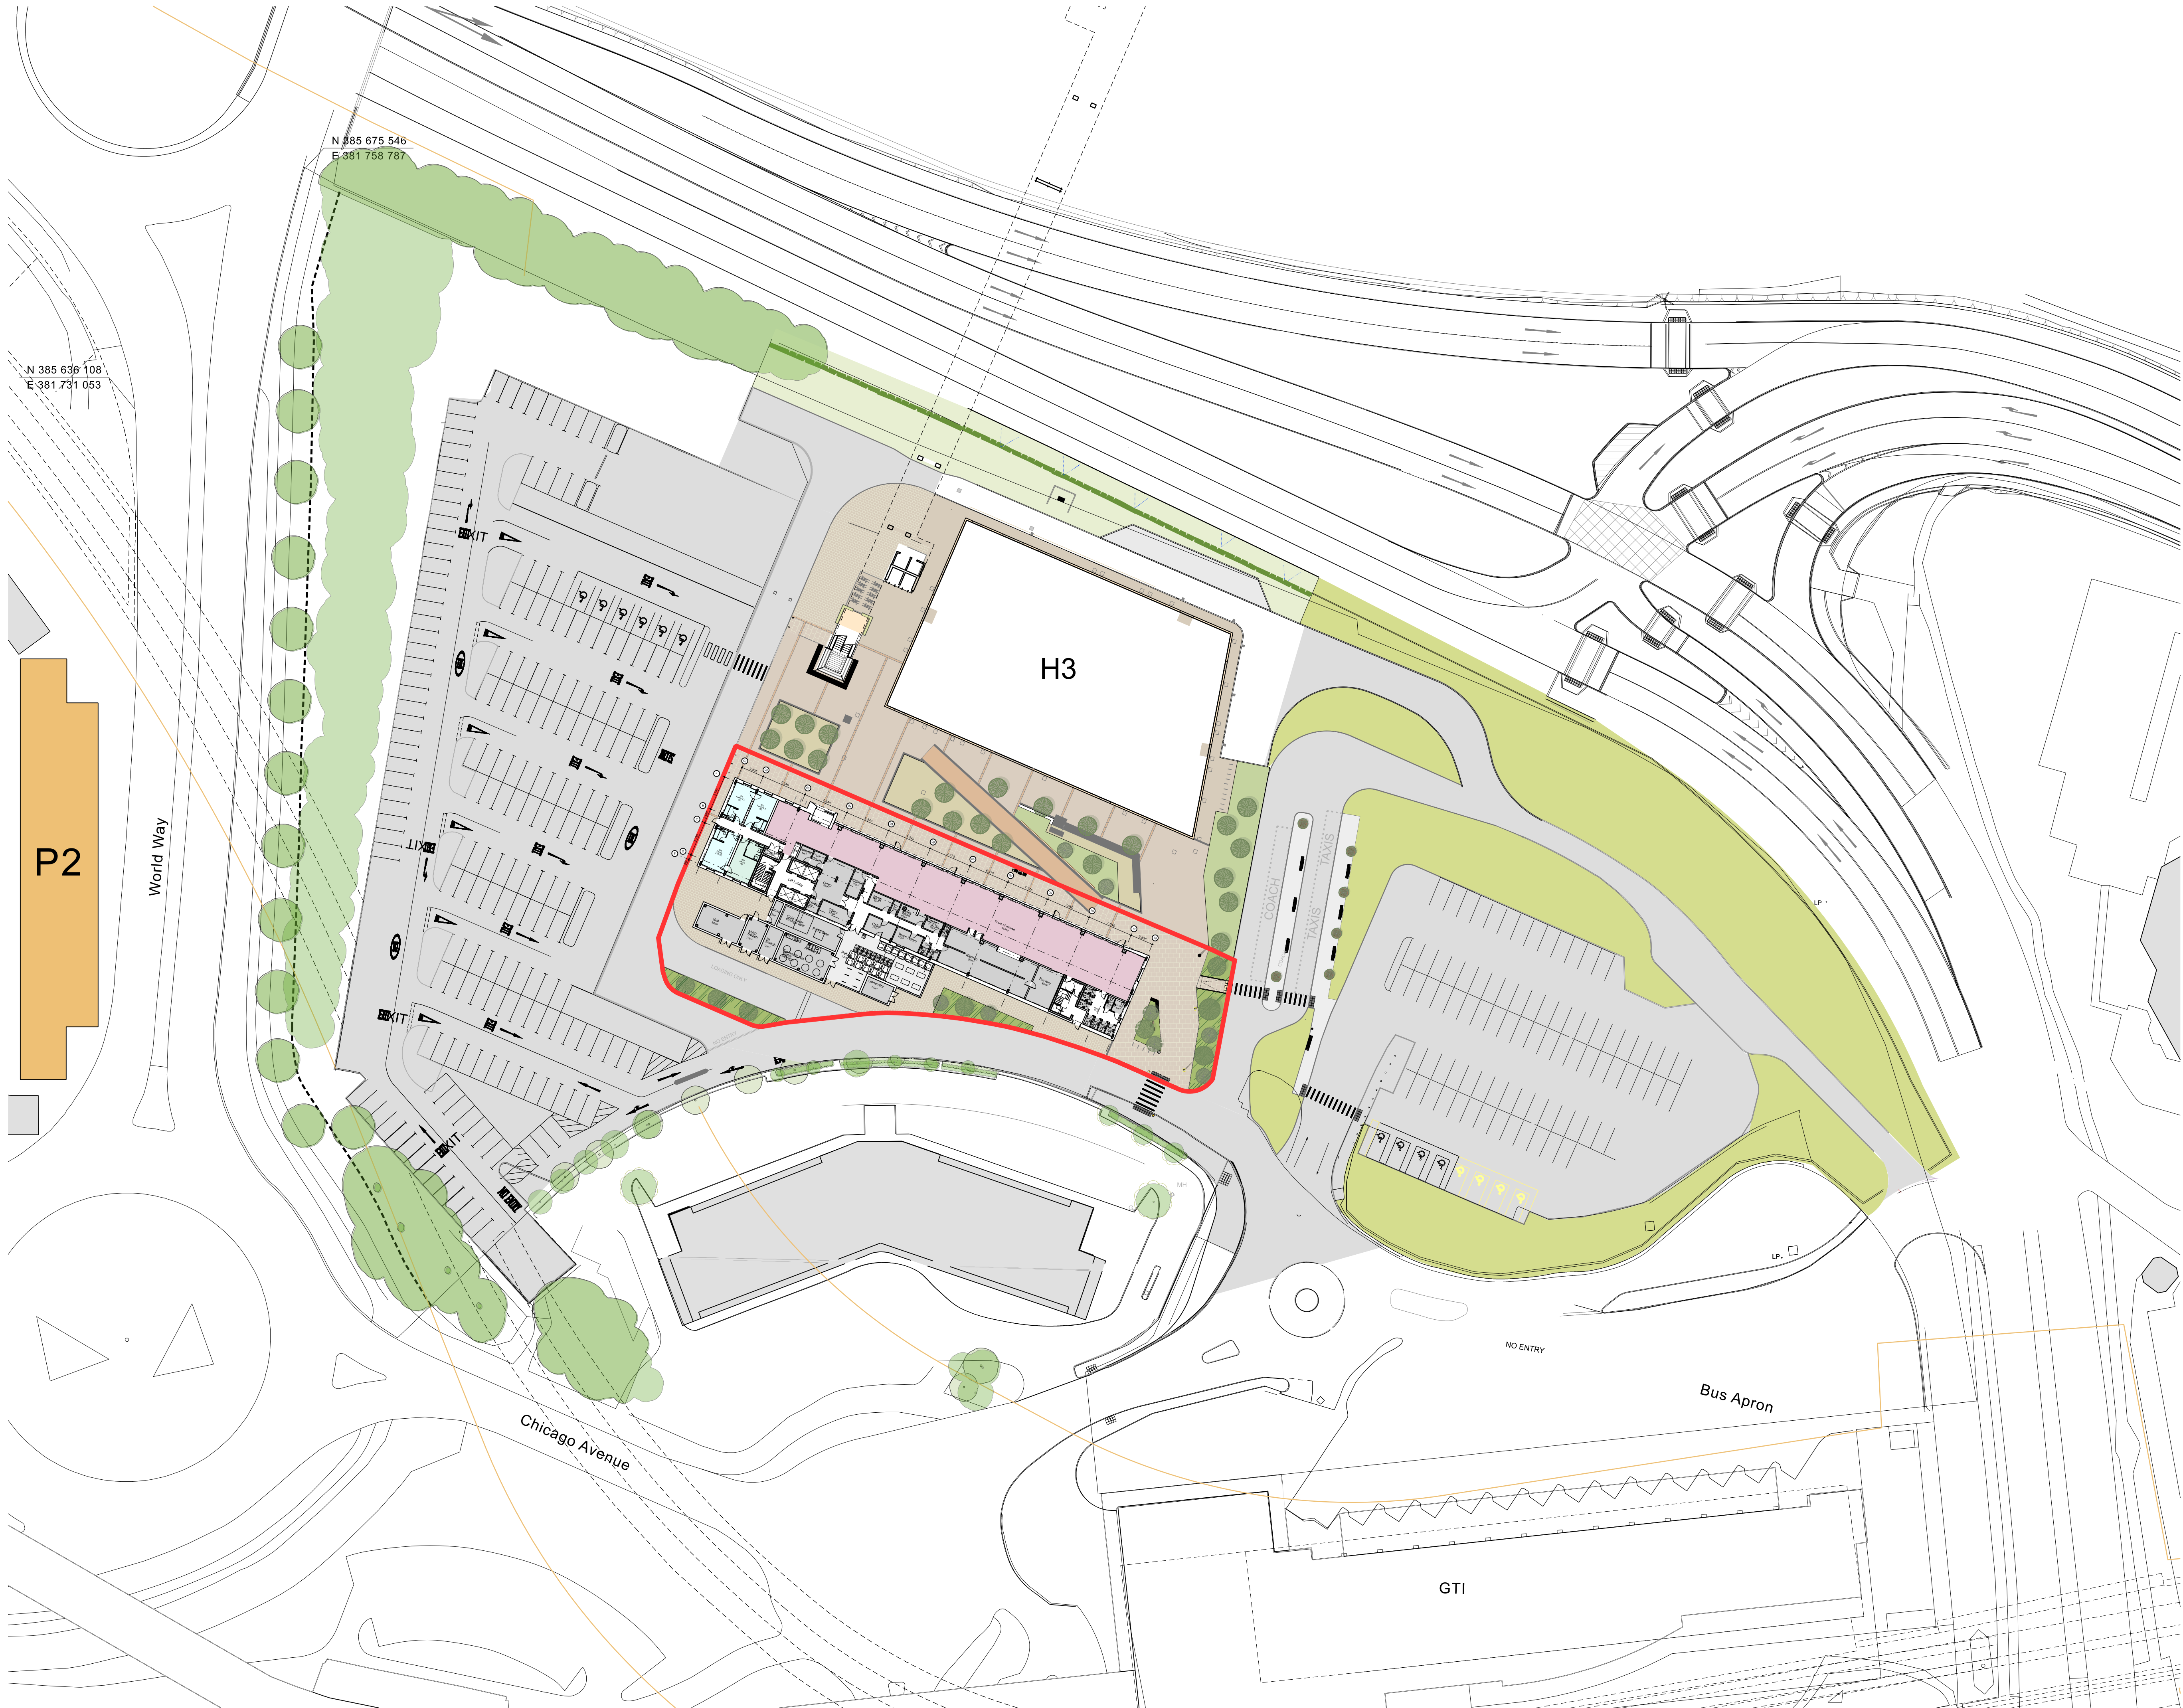

- REV: DATE: DETAILS:
- | | | |
|-----|----------|---|
| P09 | 22/01/25 | Refuse store amended and cycle spaces added |
| P08 | 05/11/24 | Building footprint increased to allow for tolerance |
| P07 | 22/10/24 | Ground floor amended to suit Stage 2 Issue |
| P06 | 10/10/24 | Site context updated |
| P05 | 09/10/24 | Site context updated |
| P04 | 07/10/24 | Final planning draft |
| P03 | 27/09/24 | Issued for planning review & submission |
| P02 | 20/09/24 | Landscape and coach drop off updated |
| P01 | 06/09/24 | First issue |

5plus

Manchester, 0161 228 0211
Fourth Floor, The Hive, 47 Lever Street,
Manchester, M1 1FN

London, 0207 253 7644
The Leather Market, Weston Street,
London SE1 3ER

www.5plusarchitects.com

PROJECT:
Manchester Airport City
Airport City Plot H5

TITLE:
Proposed Site Plan
Ground Floor

SCALE: 1:500@A1 ORIGIN DATE: 19/12/23 DRAWN: RK CHECKED: JB

STATUS:
Planning (Stage 2)

PROJECT: 06050 DRAWING NO: H5PI-SPA-00-00-DR-A-021200 REV: P09