



00-101 Office - ADB Activities Schedule												
ADB Code	ADB Room Name	ADB HEN Area	Area	ADB Activities	ADB Personnel	ADB Ceiling Height	ADB Planning Relationships	ADB Notes	ADB Doorsets	ADB Finishes Notes	ADB Fire Rating	ADB Acoustics
M0251	Office: 1 person	8 m ²	8 m ²	1) Clinical administration. 2) Computer workstation(s) may be used. 3) Telephone(s) may be used. 4) Discussions and interviews may take place. 5) Files and records are stored. 6) Hanging outdoor clothing. 7) Secure holding/storing of clothing and personal belongings. 8) Printer may be used. 9) Electronic patient records (EPRs) may be accessed and updated. 10) Staff notices, information and/or messages may be displayed. 11) Dealing with enquiries. 12) Information on computers may be accessed.	1 x staff Up to 2 x others	2.400		The following items may provided: - shelving - printer	Configuration: glazing, fire rating, security, etc. to be determined by Project Team HTM 58 (Mar 2005) Refer to MSN 05-04 (May 2007) for effective clear door widths. 1 doorset: 1 x personnel, wheelchair & equipment access (1000mm)	Finishes to comply with Performance Requirements for Building Elements Used in Healthcare Facilities BS6173:6 England Wall finishes to be selected using the 'Selection Procedure for Finishes' included in BS6173:6 England.		40 dB


00-101 Office - Component Schedule		
ADB Code	Equipment Schedule	Count
1		
BA2107	[BAGN, medium, general pattern, vitreous china, 2 tap holes, no overflow, bottom outlet, 500W 4000, HYDRALOGM]	1
BL9001	[BLNDS, vertical, draw back to one side]	1
3		
CA6004	[CABINET, filing, 2 drawer, 710H 470W 620D]	1
CA6901	[Loose furniture - to be provided by furniture supplier] 1600mm high Cabinet - Mainstream	1
CH4901	[Loose furniture - to be provided by furniture supplier] Office chair (variable height +impervious cover) Free standing /mobile	1
CH4904	[Loose furniture - to be provided by furniture supplier] Longtite chair (padded). Free standing	1
COM001	[COMPUTER CPU]	1
COM003	[COMPUTER VIDEOCARD]	1
COM049	[COMPUTER MONITOR, 17"quot, TFT, digital flat panel display, high-resolution screens, desk top]	2
DE5901	[Loose furniture - to be provided by furniture supplier] Single Desk with Ski Legs, and central power outlet, 800mm by 1400mm.	1
TAB901	[Loose furniture - to be provided by furniture supplier] Occasional table - (round). Free standing	1

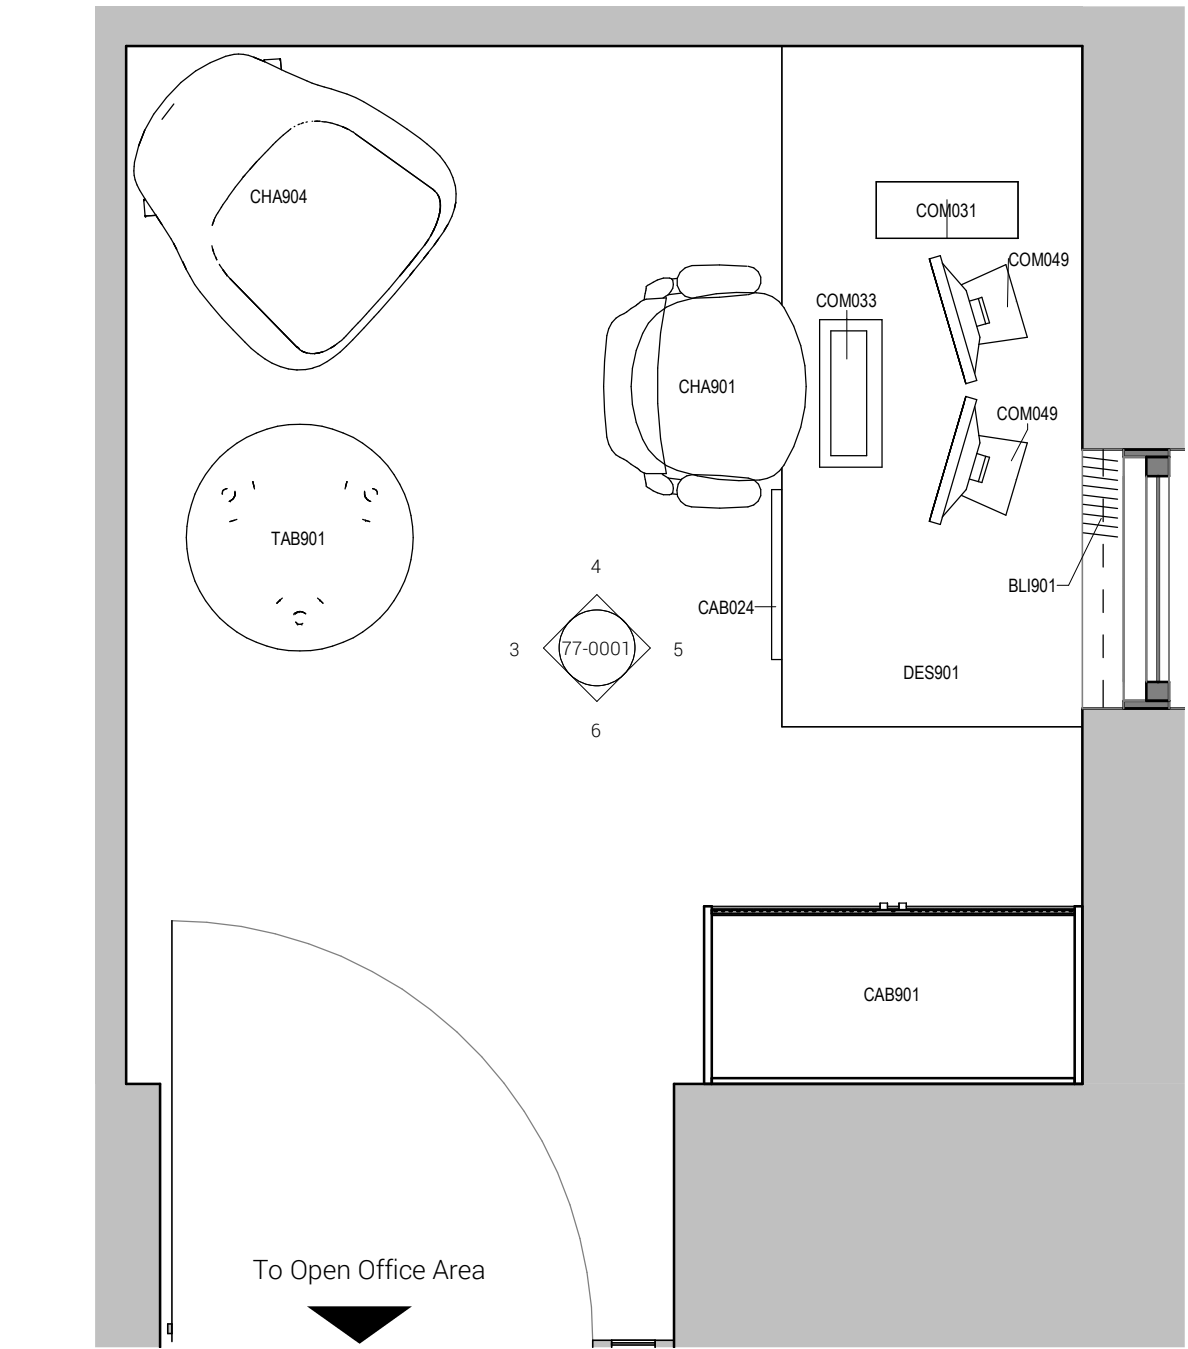


GA Plan
1 : 20

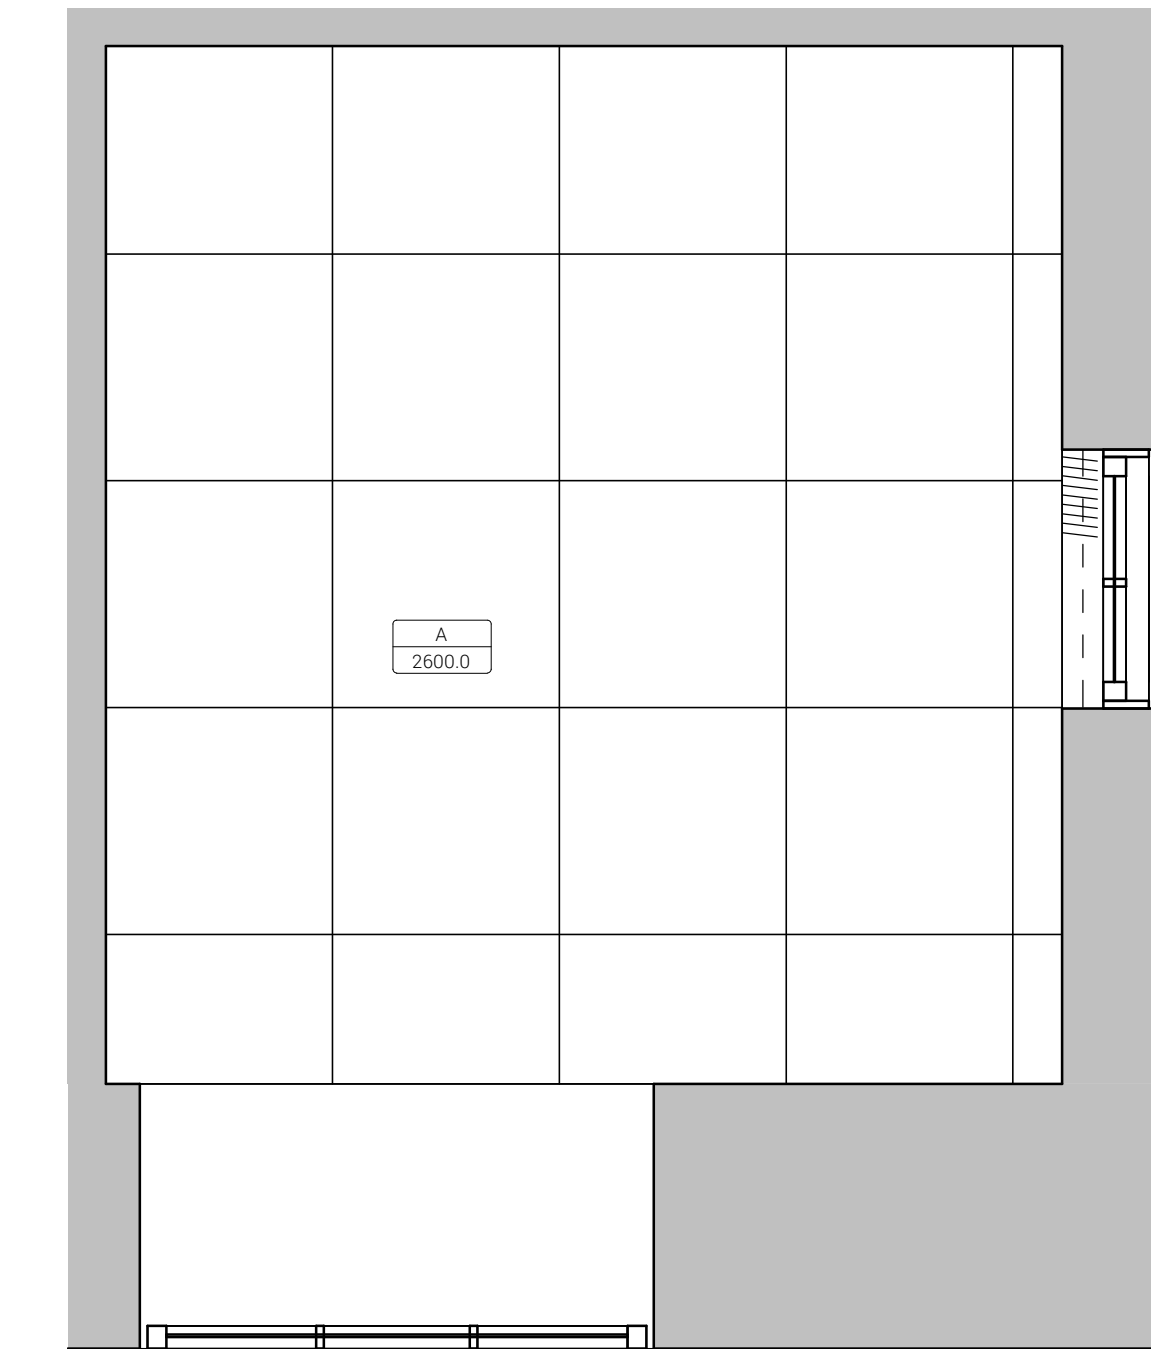


Ceiling Plan
1 : 20

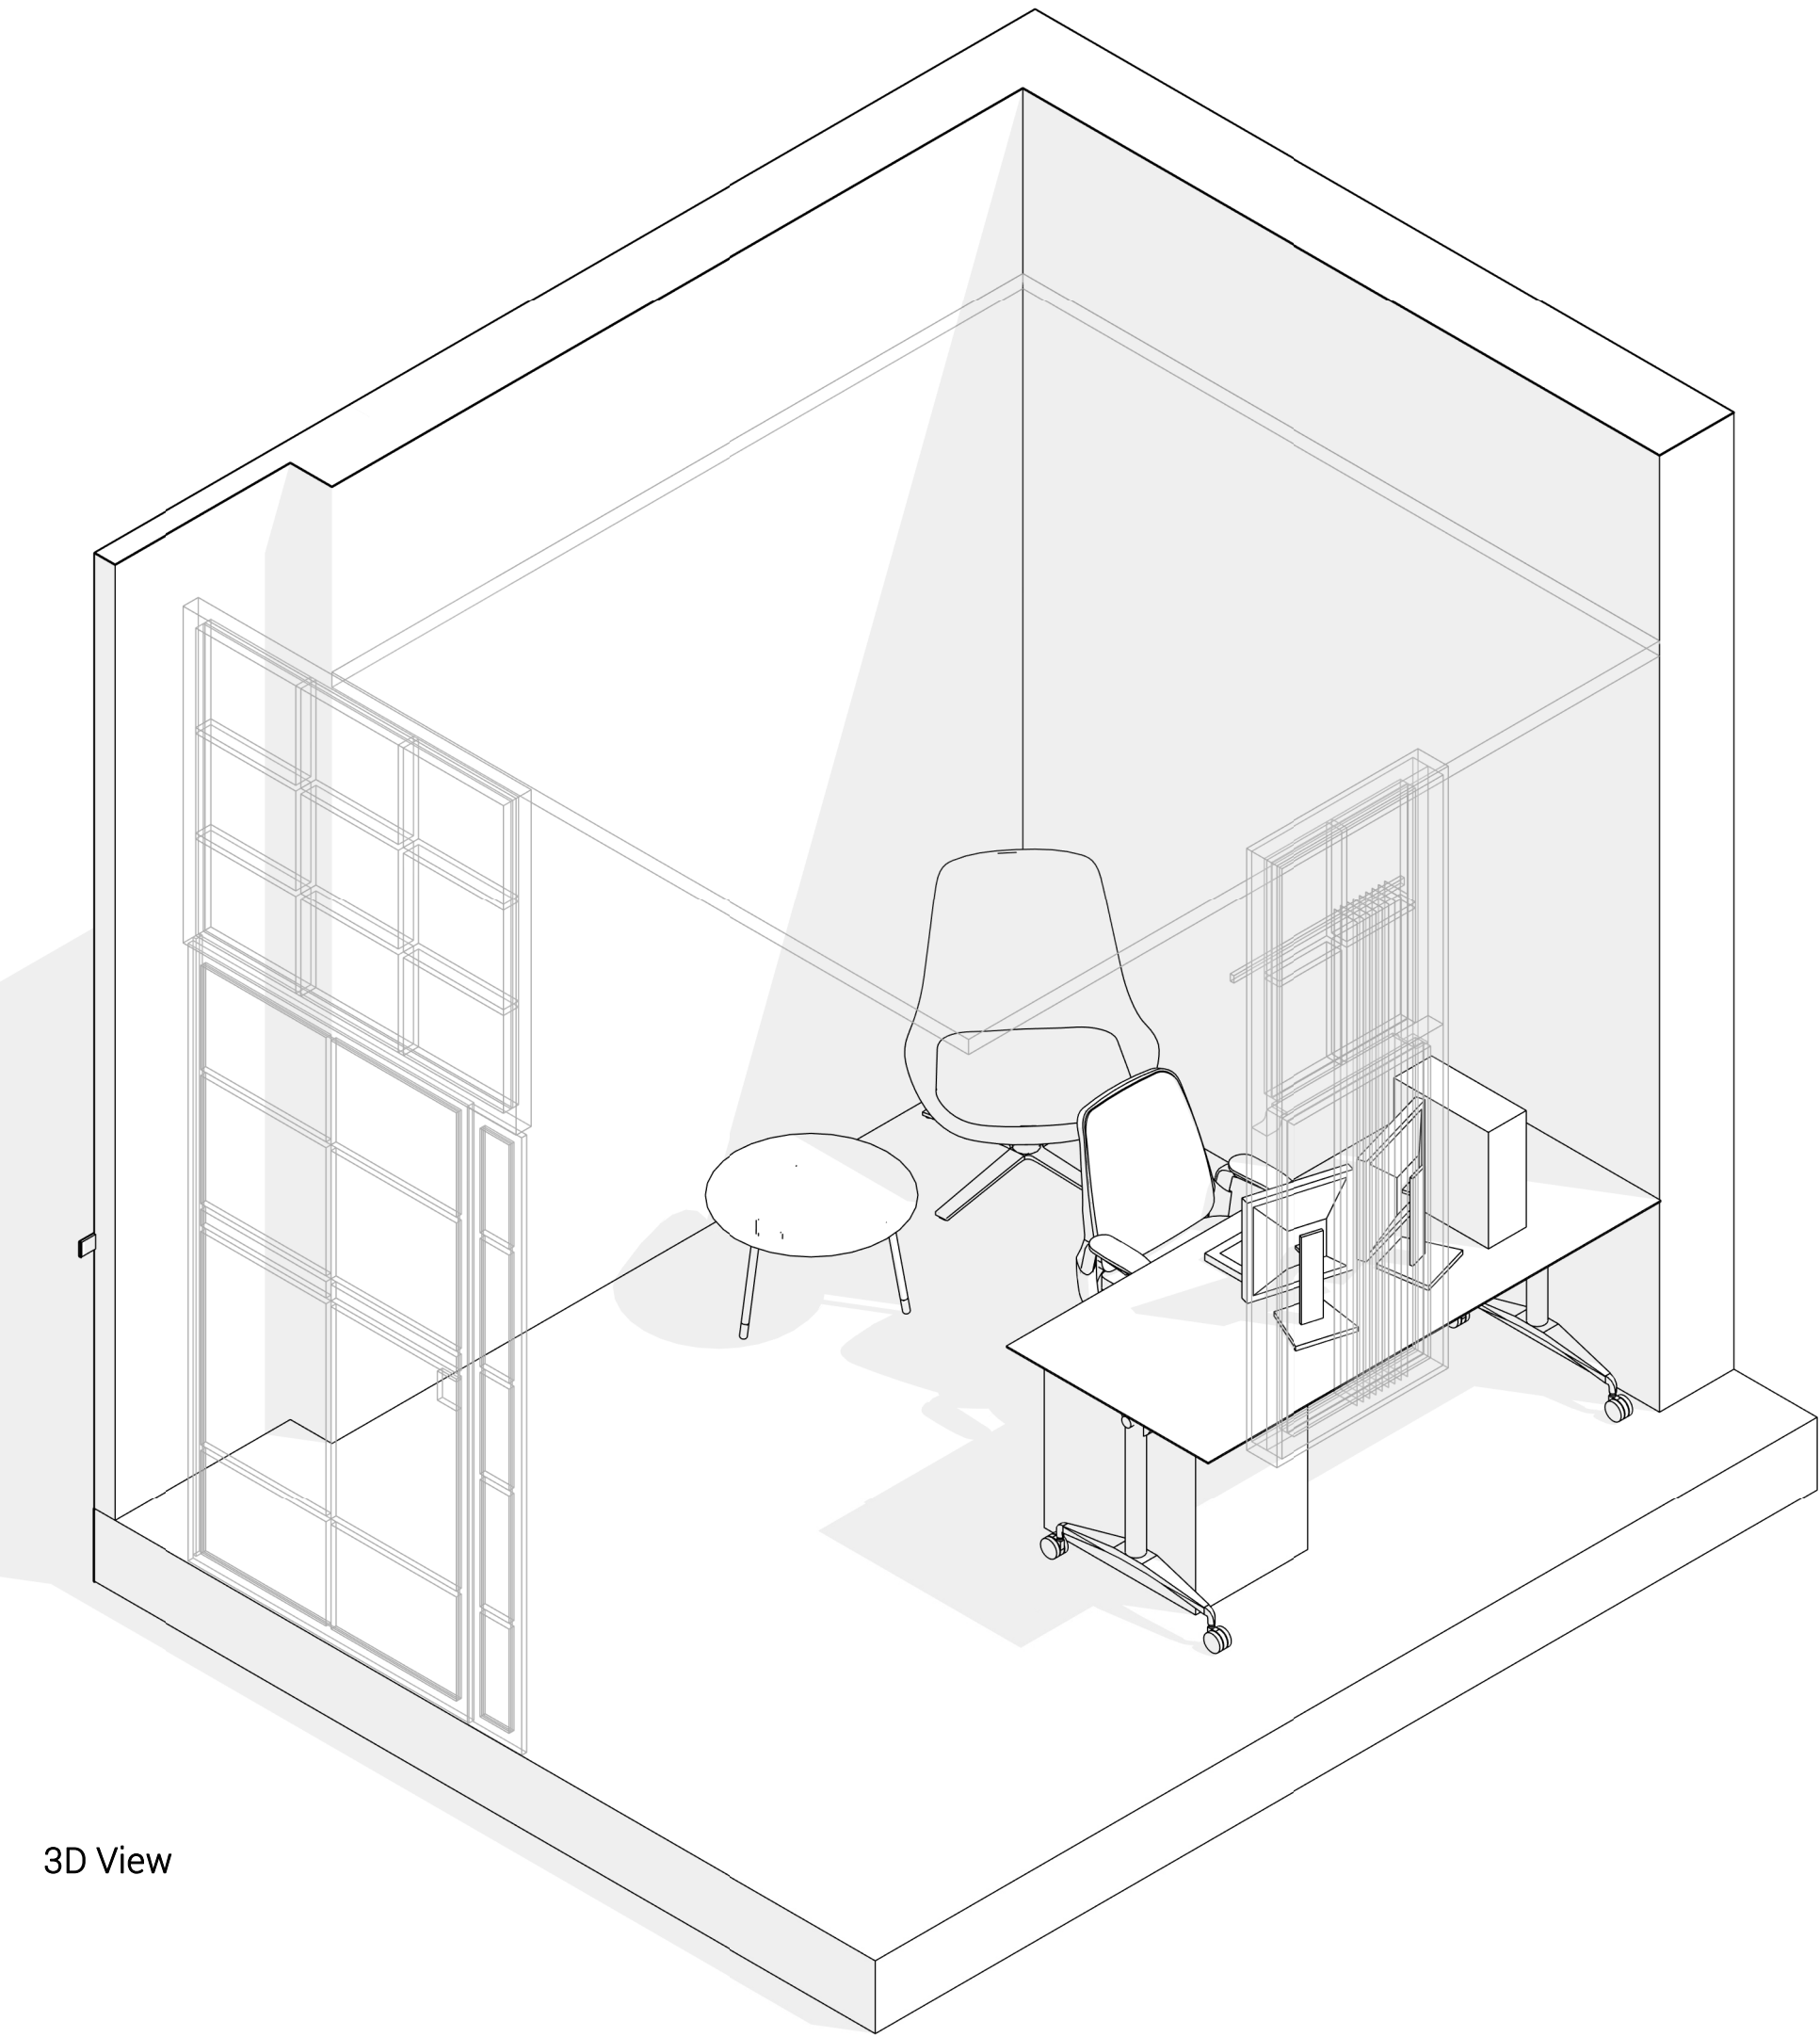


3D View

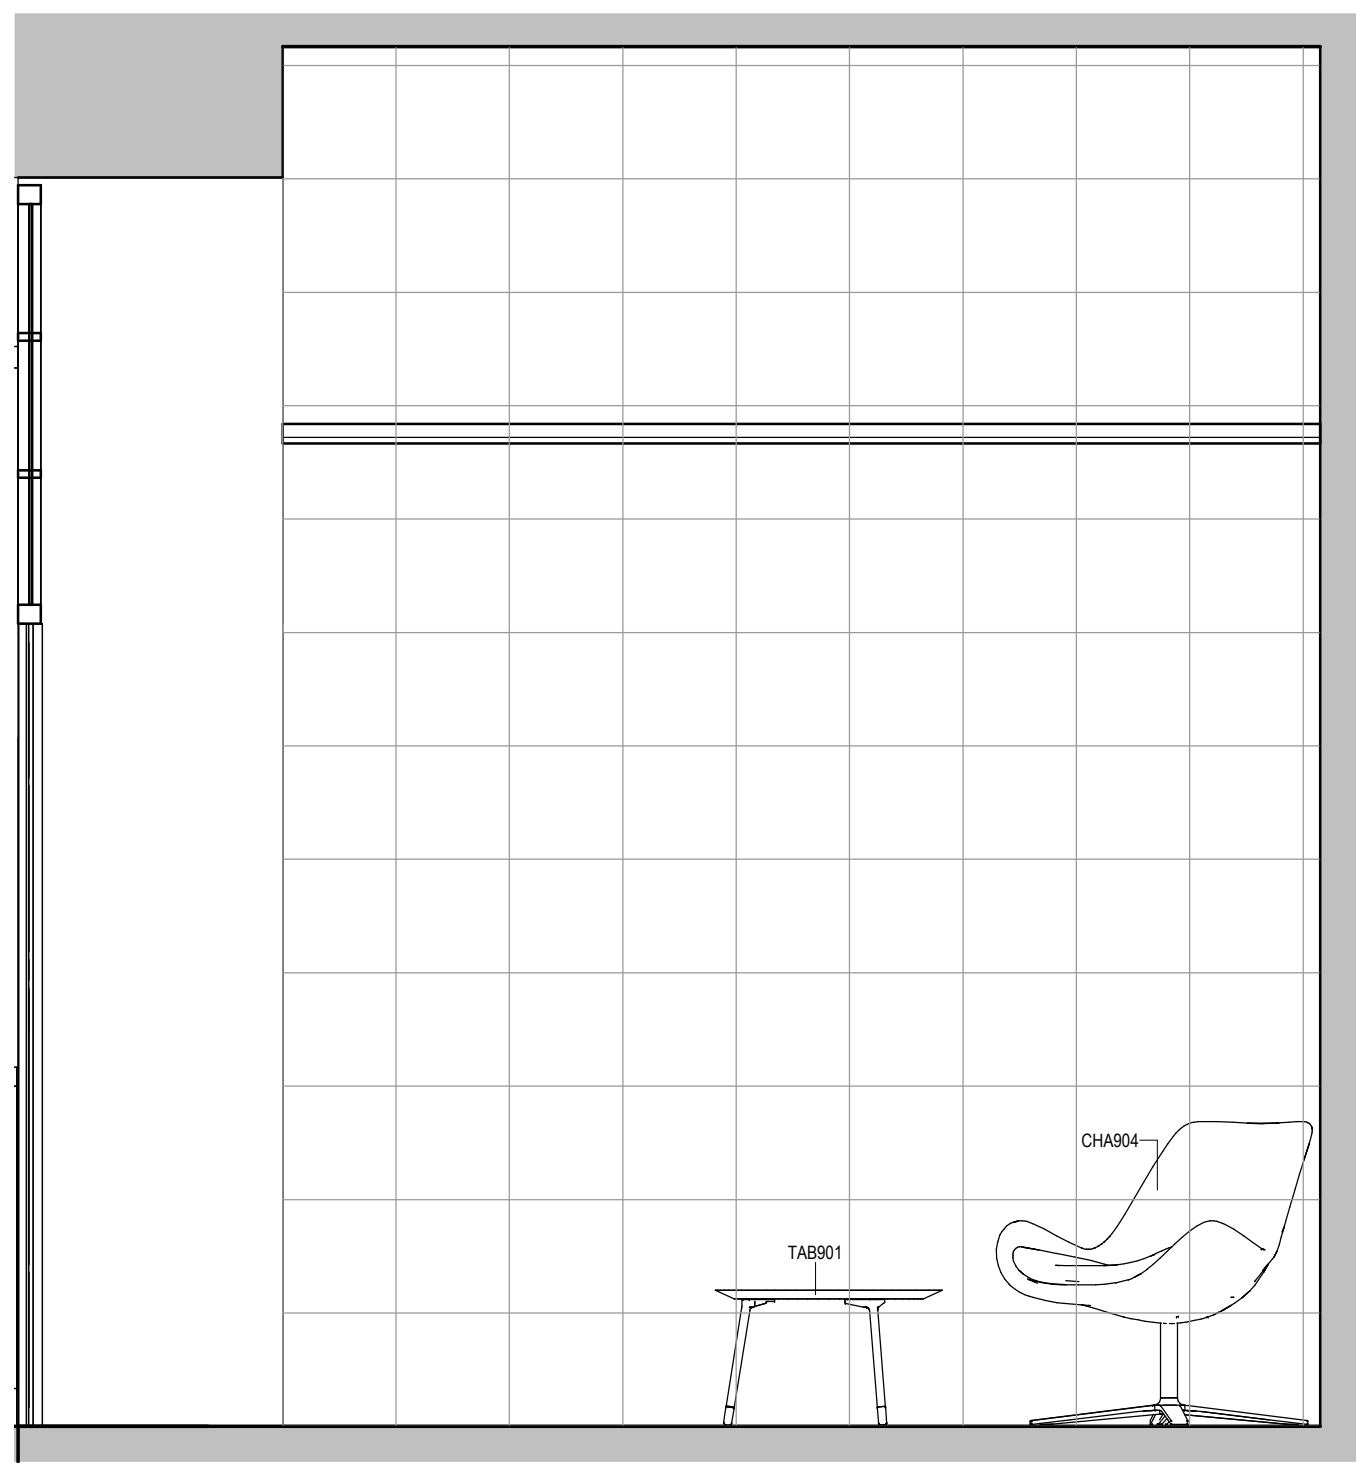


Elevation 1
1 : 20

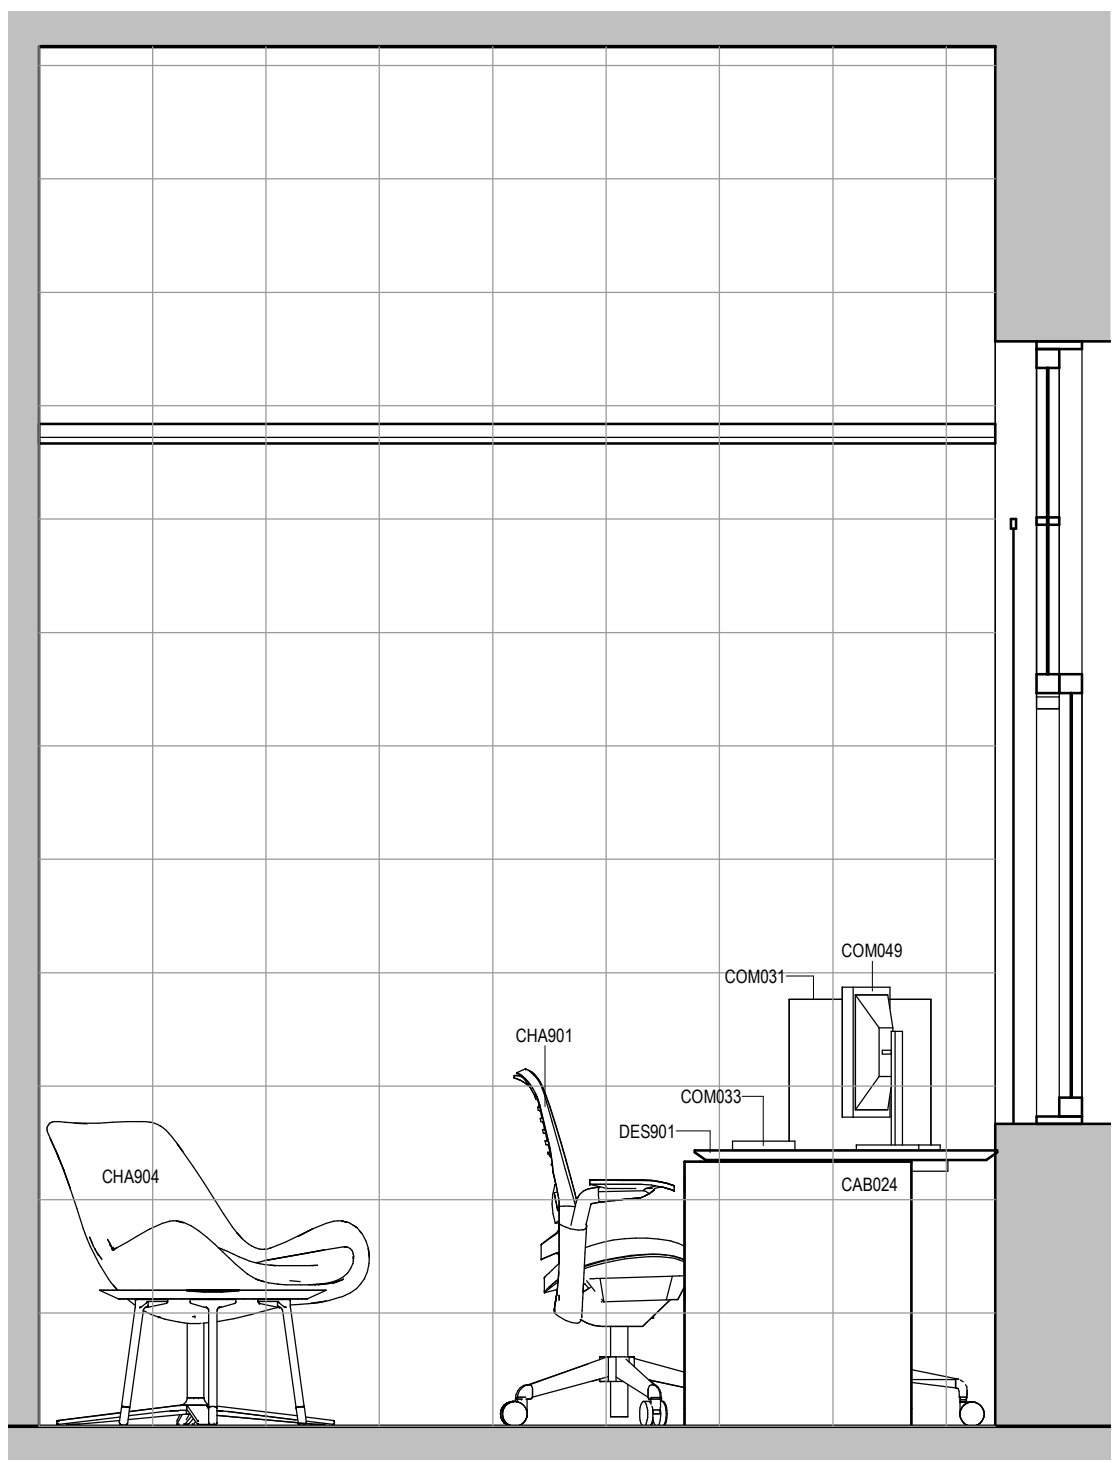

Elevation 2
1 : 20

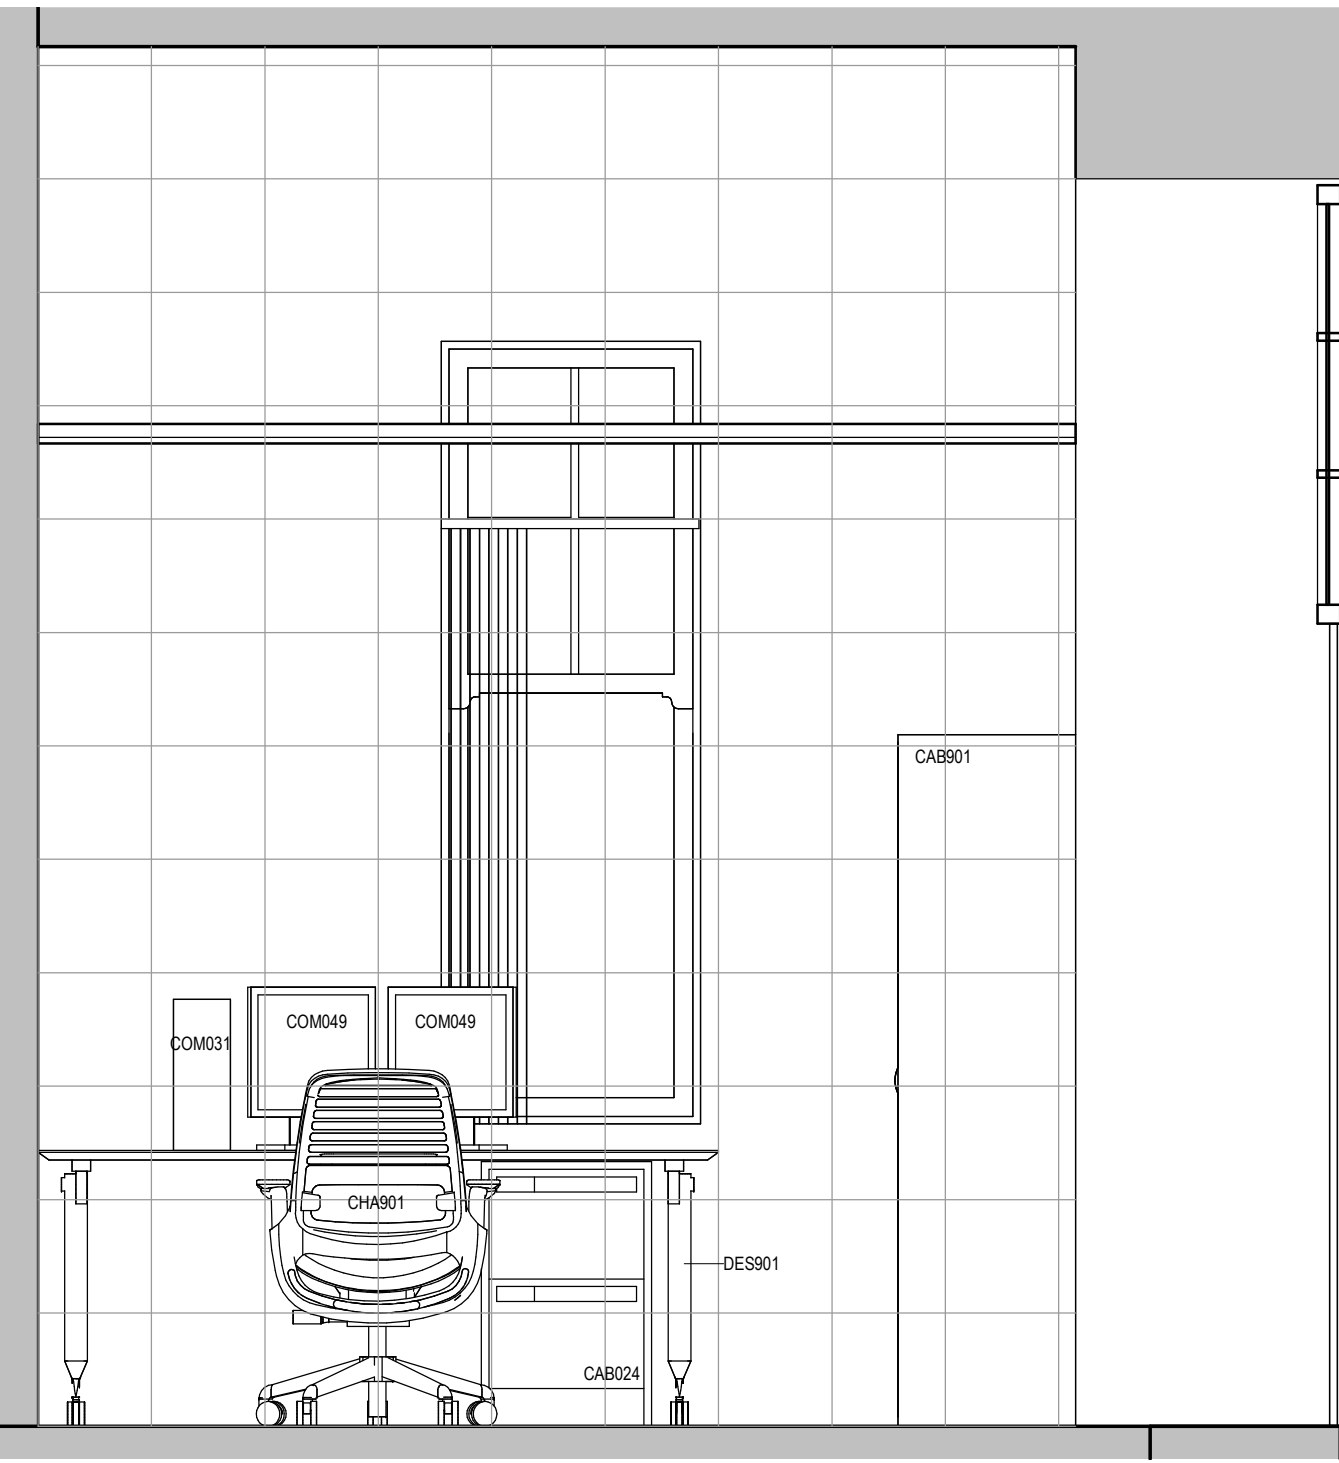

Elevation 3
1 : 20

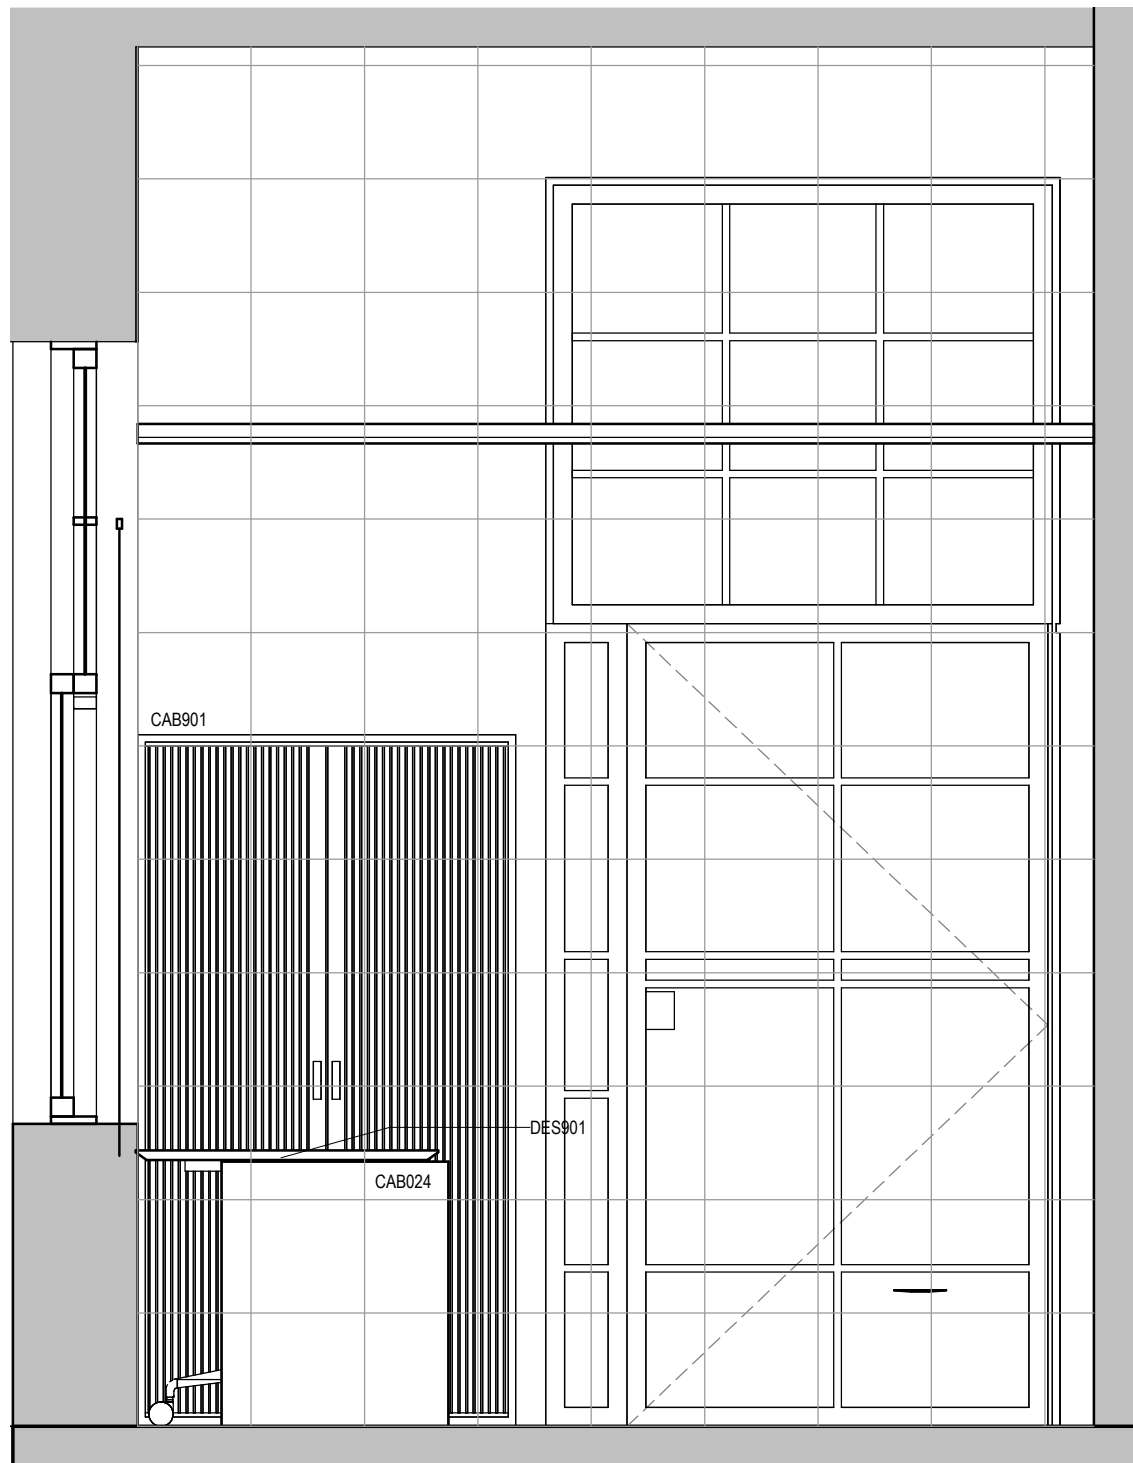

Elevation 4
1 : 20

GENERAL NOTES:

DAY Architectural Ltd accepts no responsibility for any costs, losses or claims whatsoever arising from these drawings, specifications and related documents unless there is full compliance with the Client or any third parties use of the following:

1. All boundaries, dimensions and levels are to be checked on site before construction and any discrepancies reported to the Architect / Designer.
2. Partial Section: Any discrepancies with site or other information is to be advised to the Architect / Designer and direction and / or approval is to be sought before the implementation of the detail.
3. Block and site plans are reproduced under license from the Ordnance Survey.
4. Do not scale the drawing.
5. For the purposes of coordination, all relevant parties must check this information prior to implementation and report any discrepancies to the Architect / Designer.

CLIENT Manchester University NHS FT		DRAWING R.00.101 - Office	
PROJECT Cobbett House Office Refurbishment		SCALE 1 : 20 @ A0	
		FIRST ISSUED 07/19/23	
		PROJECT 1449-23	
		WUTH OC	
		ORIGIN DAY	
		VOLUME XX	
		LEVEL 00	
		TYPE DR	
		ROLE A	
		NUMBER 77-0001	
		REVISION B	
		SUITABILITY SZ - FOR INFORMATION	
REV DESCRIPTION		DATE	
REV BY		DATE	
8 First Issue.		02.09.23	
A S3 - Issued for Review and Comment		16.08.23	
		GAB	
		AH	
		REV BY	
		Information contained on this drawing is the sole copyright of DAY Architectural Ltd, and is not to be reproduced without their permission.	
		DAY Architectural Ltd Studio 1, Lancaster Buildings 17 Chesangate, Manchester, M2 3PP.	
		T: 0161 534 5703 W: www.day-architectural.com	