


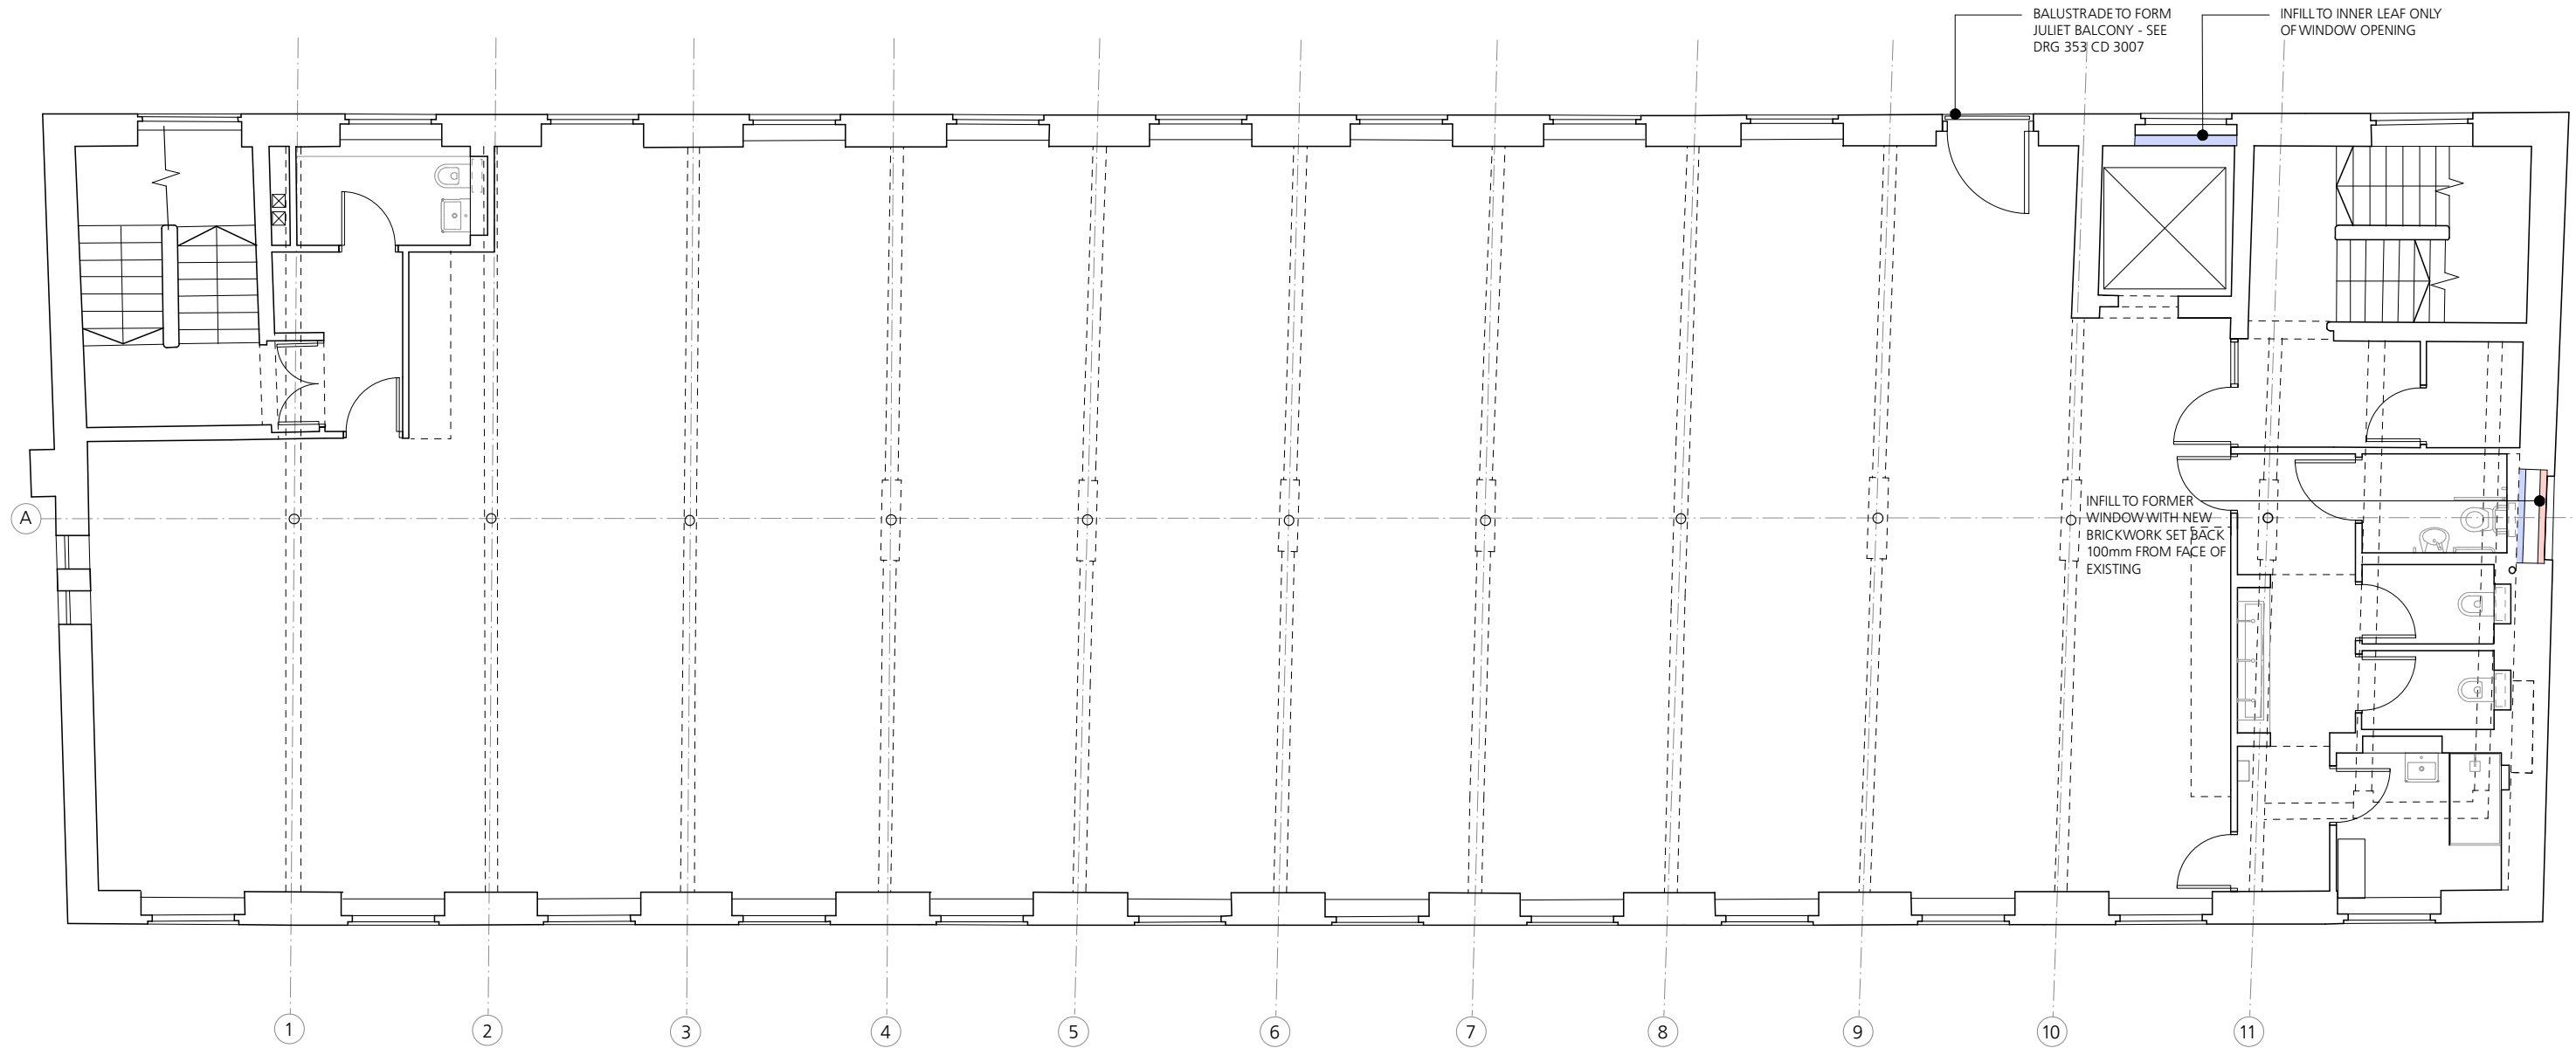

KEY			
	NEW RECLAIMED FACING BRICK SPEC F10/140		APPROX AREAS OF LOCALISED REPAIRS AND REPOINTING OF EXTG BRICKWORK AS SPEC F10/665
	NEW BLOCKWORK SPEC F10/120		CRACK IN BRICKWORK TO BE REPAIRED AS ENGINEER DETAIL
	EXTG MODERN BRICKS TO BE REMOVED AND REPLACED WITH RECLAIMED BRICK SPEC F10/140		PPC ALUMINIUM SLEEVES TO REVEALS OF WINDOWS AND DOOR OPENINGS
			PPC ALUMINIUM LOUVRED CLADDING

T1 - 11/23 - Internal layout amended
P4 - 09/23 - Internal layout amended
P3 - 08/23 - windows to west gable omitted and extg retained, windows added to lift shaft, juliet balconies noted to north elevation



Jonathan Davidson Architects

Architecture & Industrial Design
47 Hilton Street
MANCHESTER
M1 2EF
t: 0161 711 0835
e: inbox@jddavidsonarchitects.com
w: www.jddavidsonarchitects.com

Client Capital & Centric
Project **Neptune Mill**
Chapelton St, Manchester
Scale 1:100 @ A3
Date Jan 2023

Document **External Walls**
Proposed 2nd Floor Plan
Status For information

Doc Ref	353	CD	2103	T1
---------	-----	----	------	----