


Conway Architectural Design shall have no responsibility for any use made of this document other than for that which it was prepared and issued. This drawing should not be scaled. Work to figured dimensions only.
All dimensions and levels to be checked on site. No building work is to be started until all relevant approvals are in place. Any discrepancies should be reported to Conway Architectural Design. This drawing should not be reproduced without written permission from Conway Architectural Design. **Standard Building Regs Notes are to be provided by Conway Architectural Design prior to a building regs application being submitted.**

New Elevational Finishes

Brickwork	Grey stone effect (see image)
Render	Off white
Roof Tiles	Grey to match existing
Door and Window	White Upvc
Soffits	Black Upvc
Fascias	Black Upvc
Rainwater Goods	Black Upvc

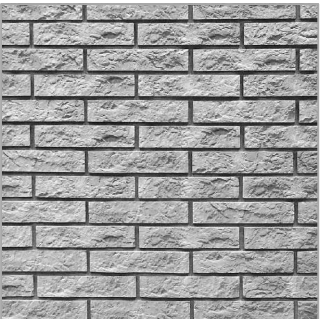


Proposed Brick Style




North Facing Side Elevational Section



West Facing Rear Elevation

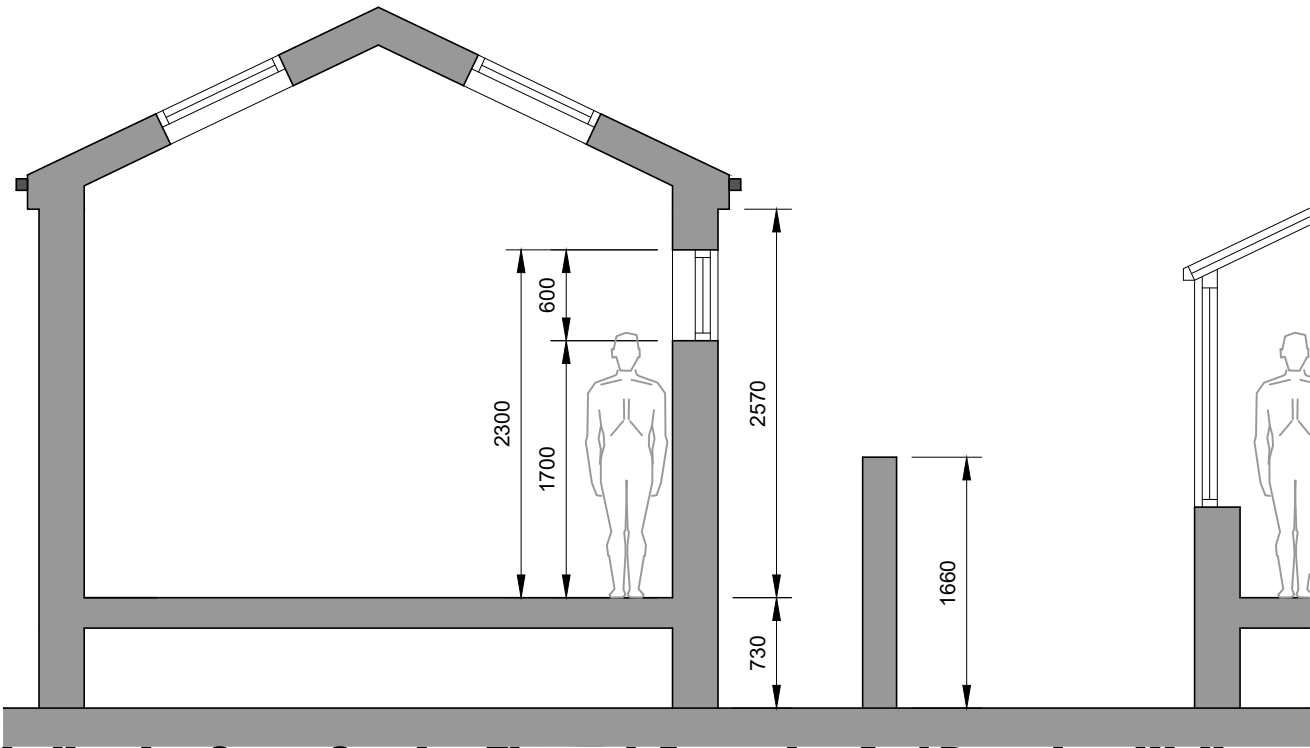

Indicative Cross Section Through Extension And Boundary Wall
Scale 1:50

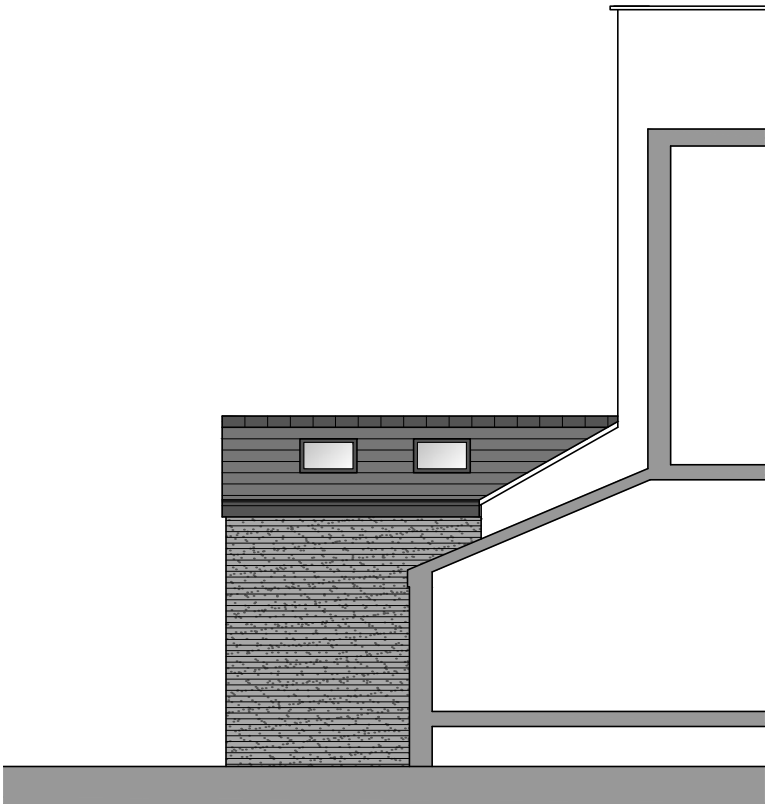

South Facing Side Elevational Section

**Conway
Architectural
Design**

6 Conway Close
Alkrington
Middleton
Manchester, M24 1EW
E: conway-design@outlook.com

JOB TITLE :
ADDRESS :
DRAWING TITLE :
SCALE :
DRAWN : xxx

Single Storey Rear Extension
283 St Marys Road, Manchester
Proposed Elevations
1:100 @ A3
DATE : 17.01.24

JOB NO./
DWG NO.

795-08D