
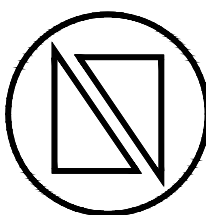
 
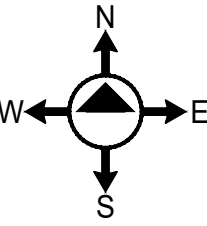


CWT_006 - SITE PLAN

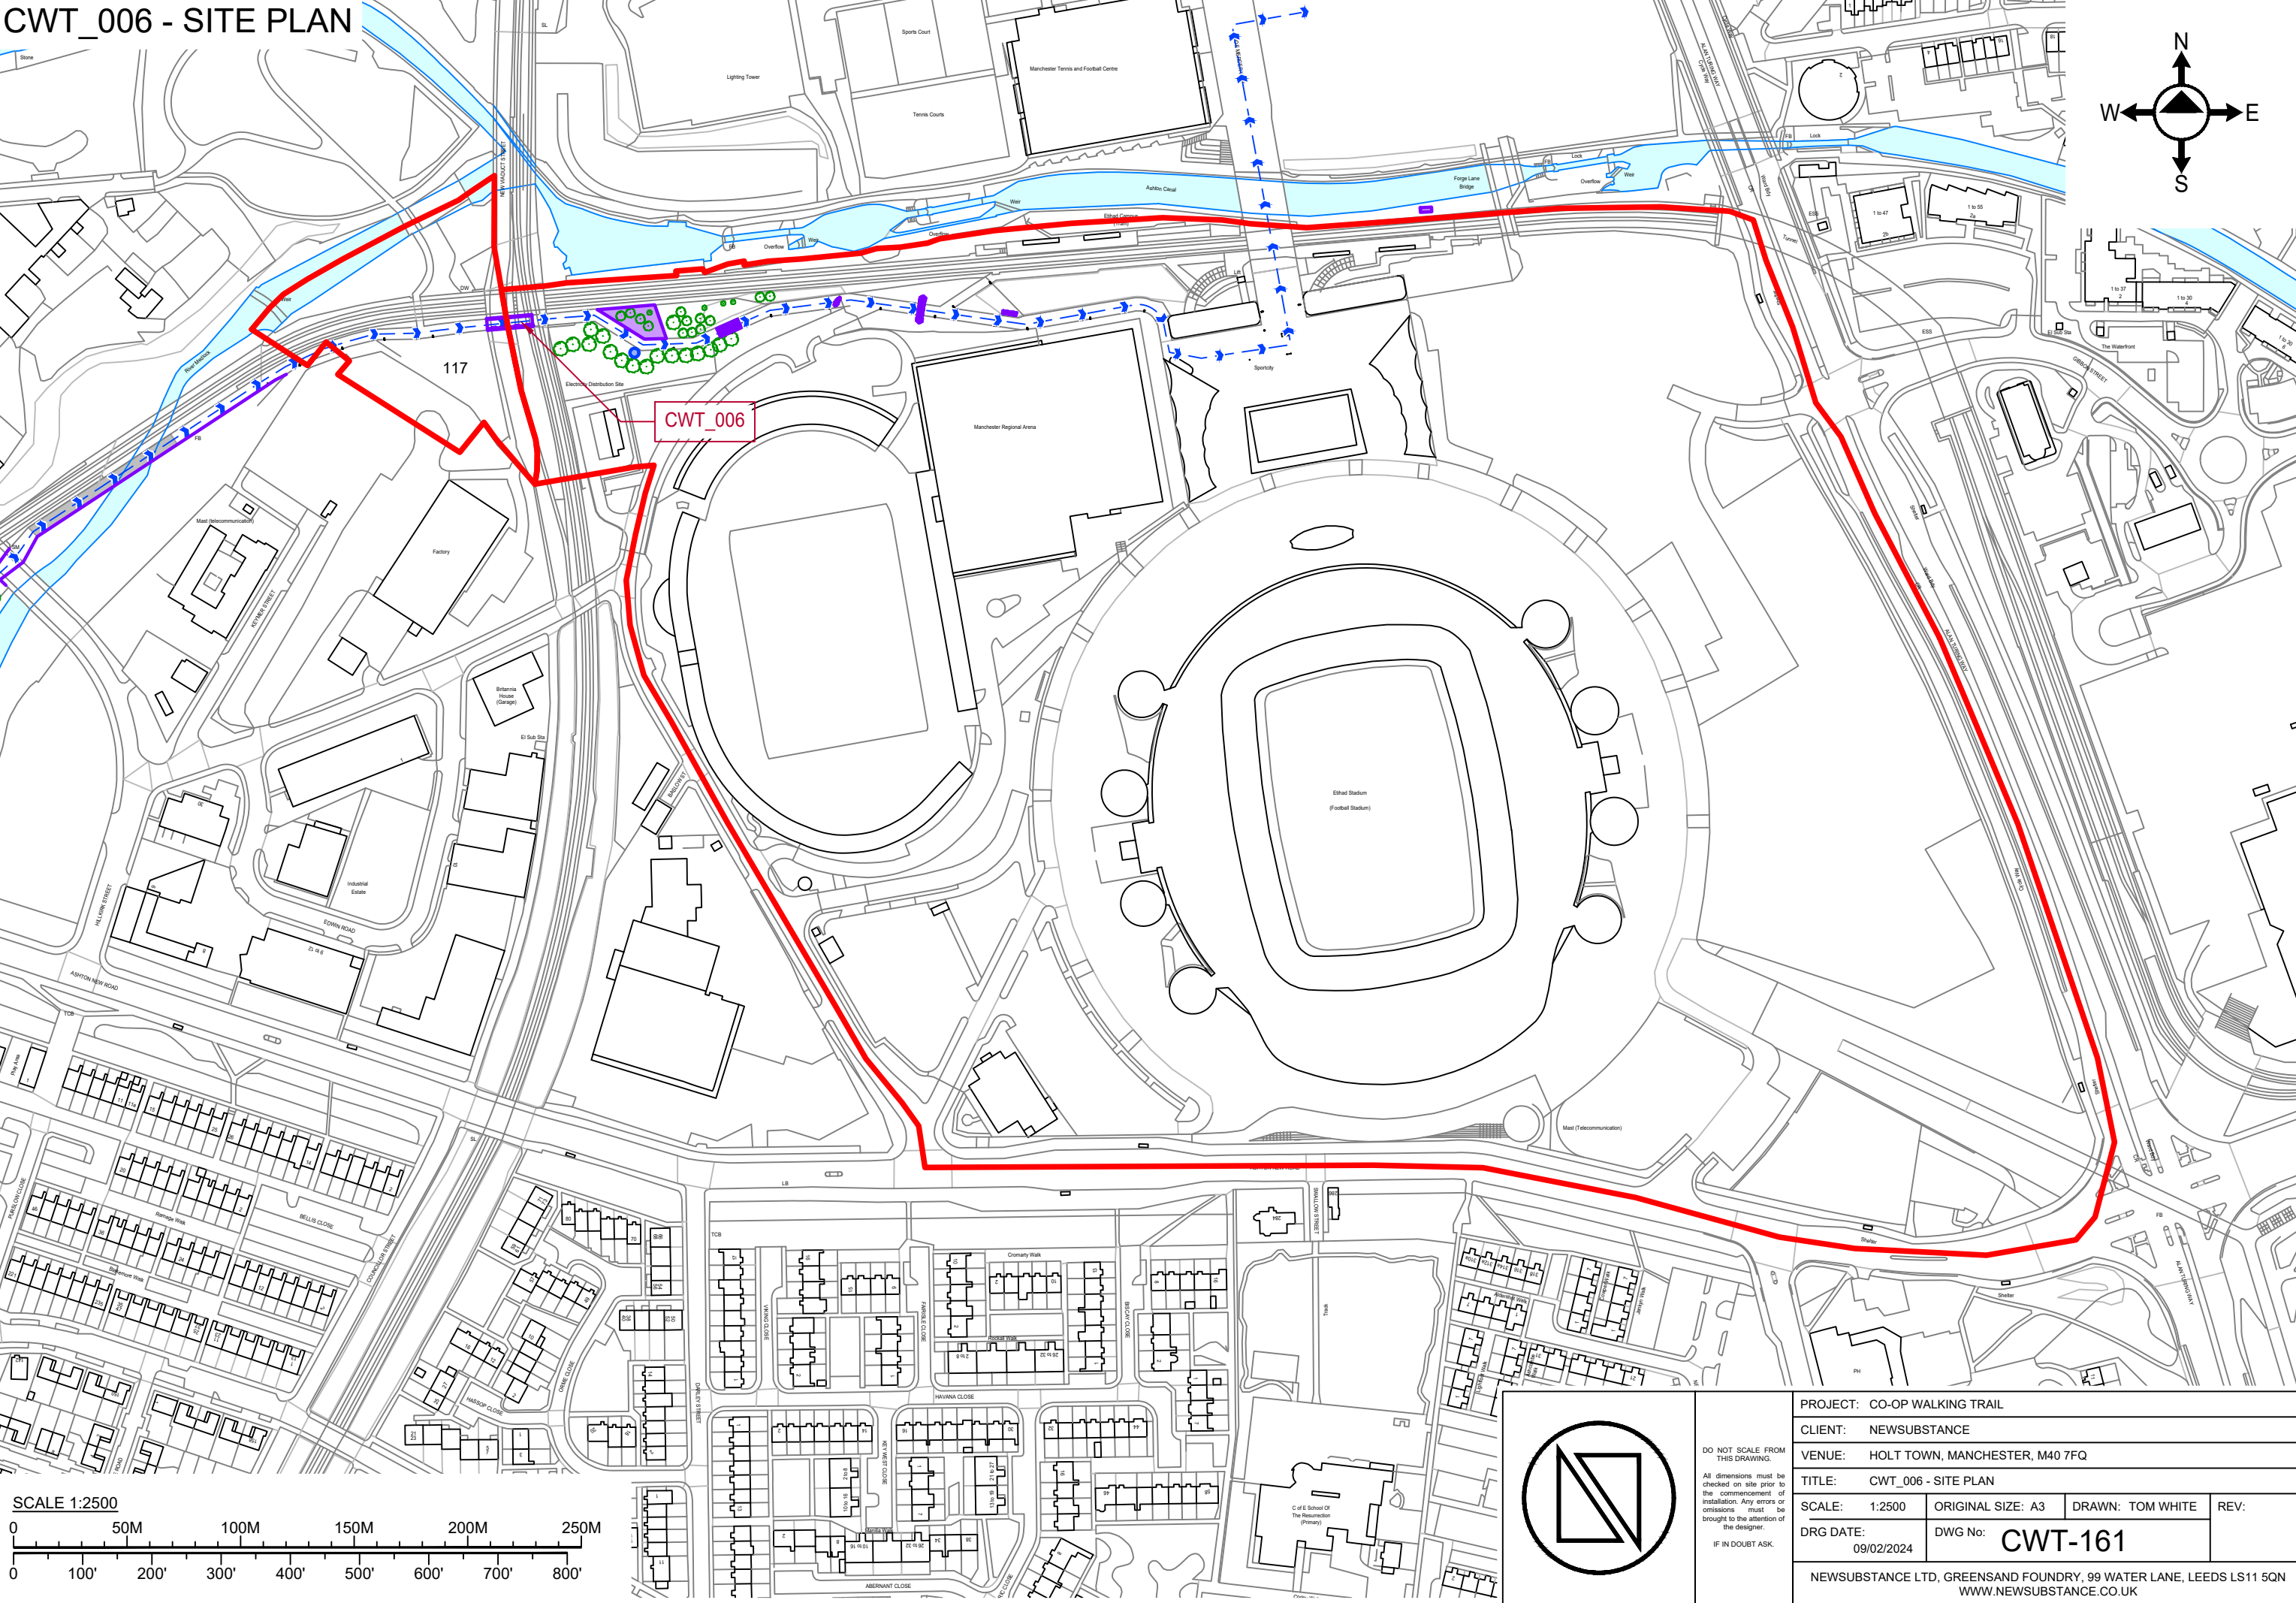

DO NOT SCALE FROM THIS DRAWING.
All dimensions must be checked on site prior to the commencement of installation. Any errors or omissions must be brought to the attention of the designer.
IF IN DOUBT ASK.

PROJECT: CO-OP WALKING TRAIL			
CLIENT: NEWSUBSTANCE			
VENUE: HOLT TOWN, MANCHESTER, M40 7FQ			
TITLE: CWT_006 - SITE PLAN			
SCALE: 1:2500	ORIGINAL SIZE: A3	DRAWN: TOM WHITE	REV:
DRG DATE: 09/02/2024	DWG No: CWT-161		
NEWSUBSTANCE LTD, GREENSAND FOUNDRY, 99 WATER LANE, LEEDS LS11 5QN WWW.NEWSUBSTANCE.CO.UK			