


Dimensioning

Figured dimensions only to be taken from these designs and drawings. Work to annotated dimensions only. All dimensions to be checked on site. Architectural designers to be informed immediately of any discrepancies before work proceeds. Drawings are to be read in conjunction with relevant specifications, structural engineers and service engineers' drawings.

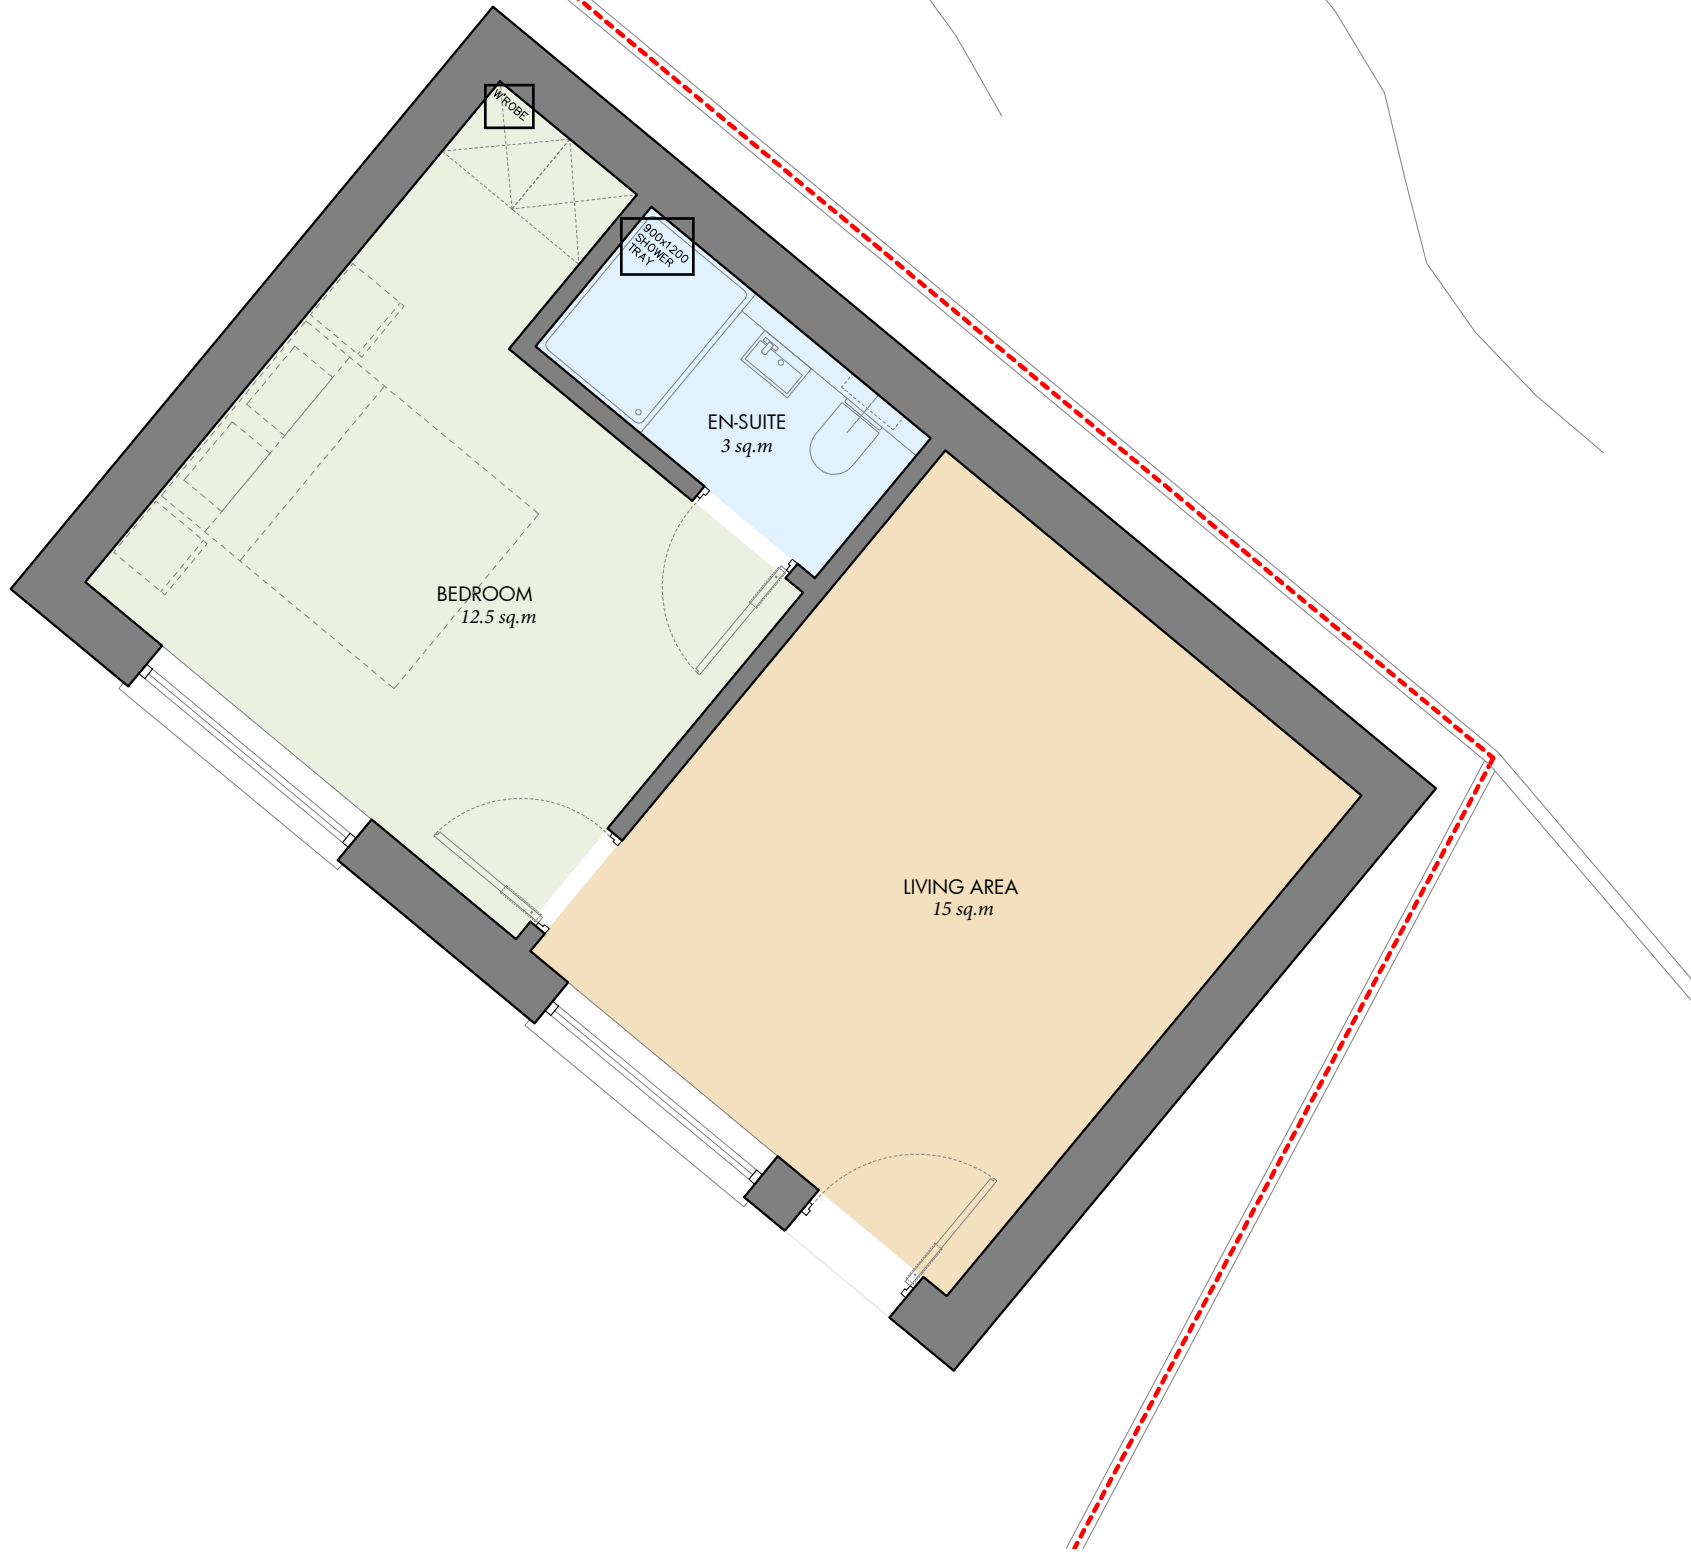

OUTBUILDING
PROPOSED GROUND FLOOR PLAN
1:50 @ A3



Rev	Date	Description
-	11/04/24	Issued to client for comments



S A L E E M
ARCHITECTS

Architecture | Masterplanning | Graphics

CLIENT:
Homeowner

PROJECT:
Queens Park Close,
Harpurhey,
Manchester
M9 5SQ

TITLE:
Proposed Plans

REV:

SCALE:
1:50 @ A3

DATE:
April 2024

DRAWING NO.
Sheet 2