




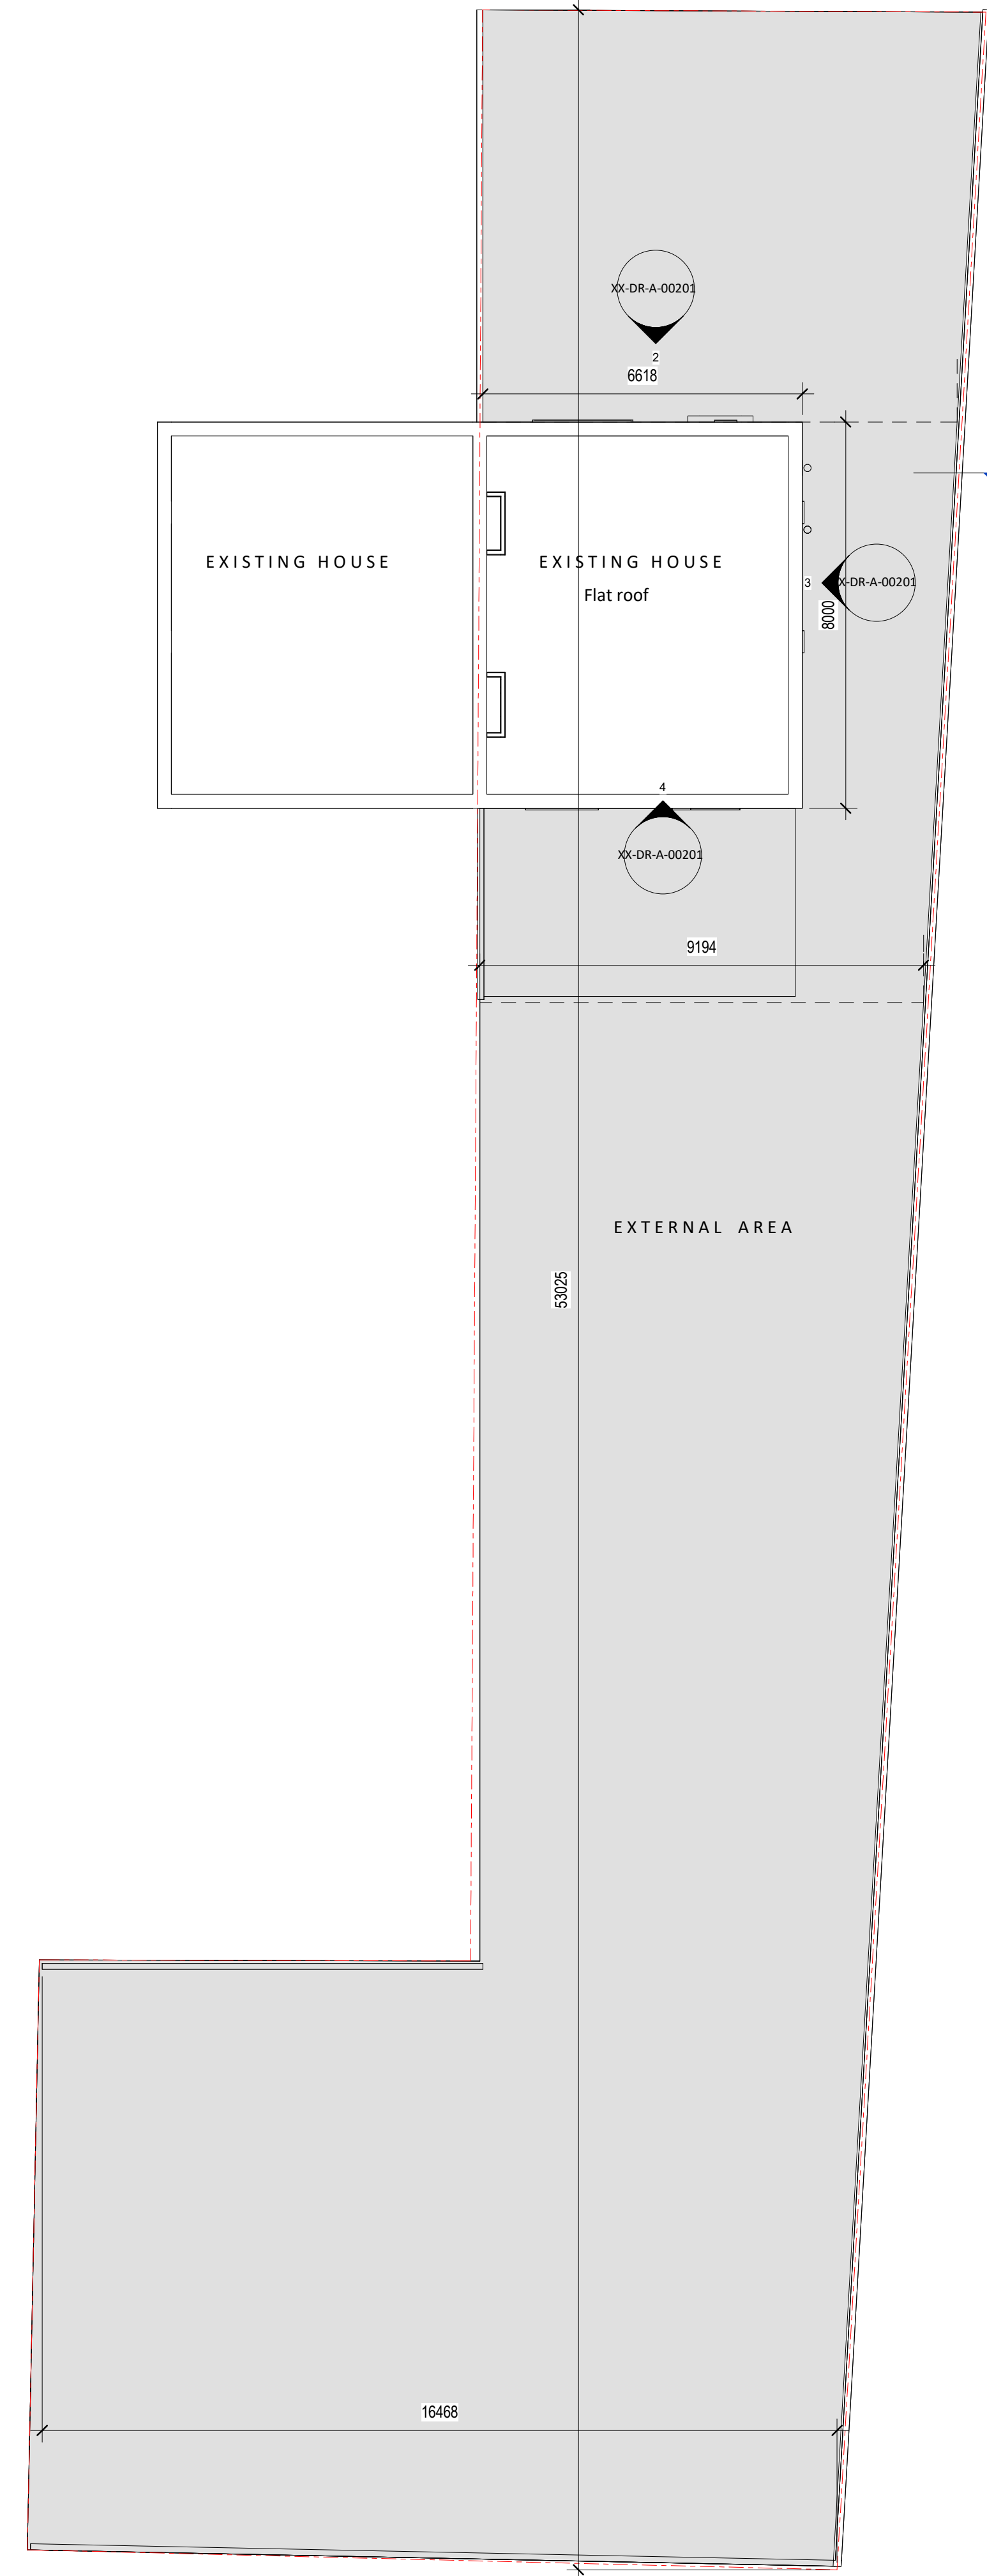


Site Plan - Existing  
1 : 100

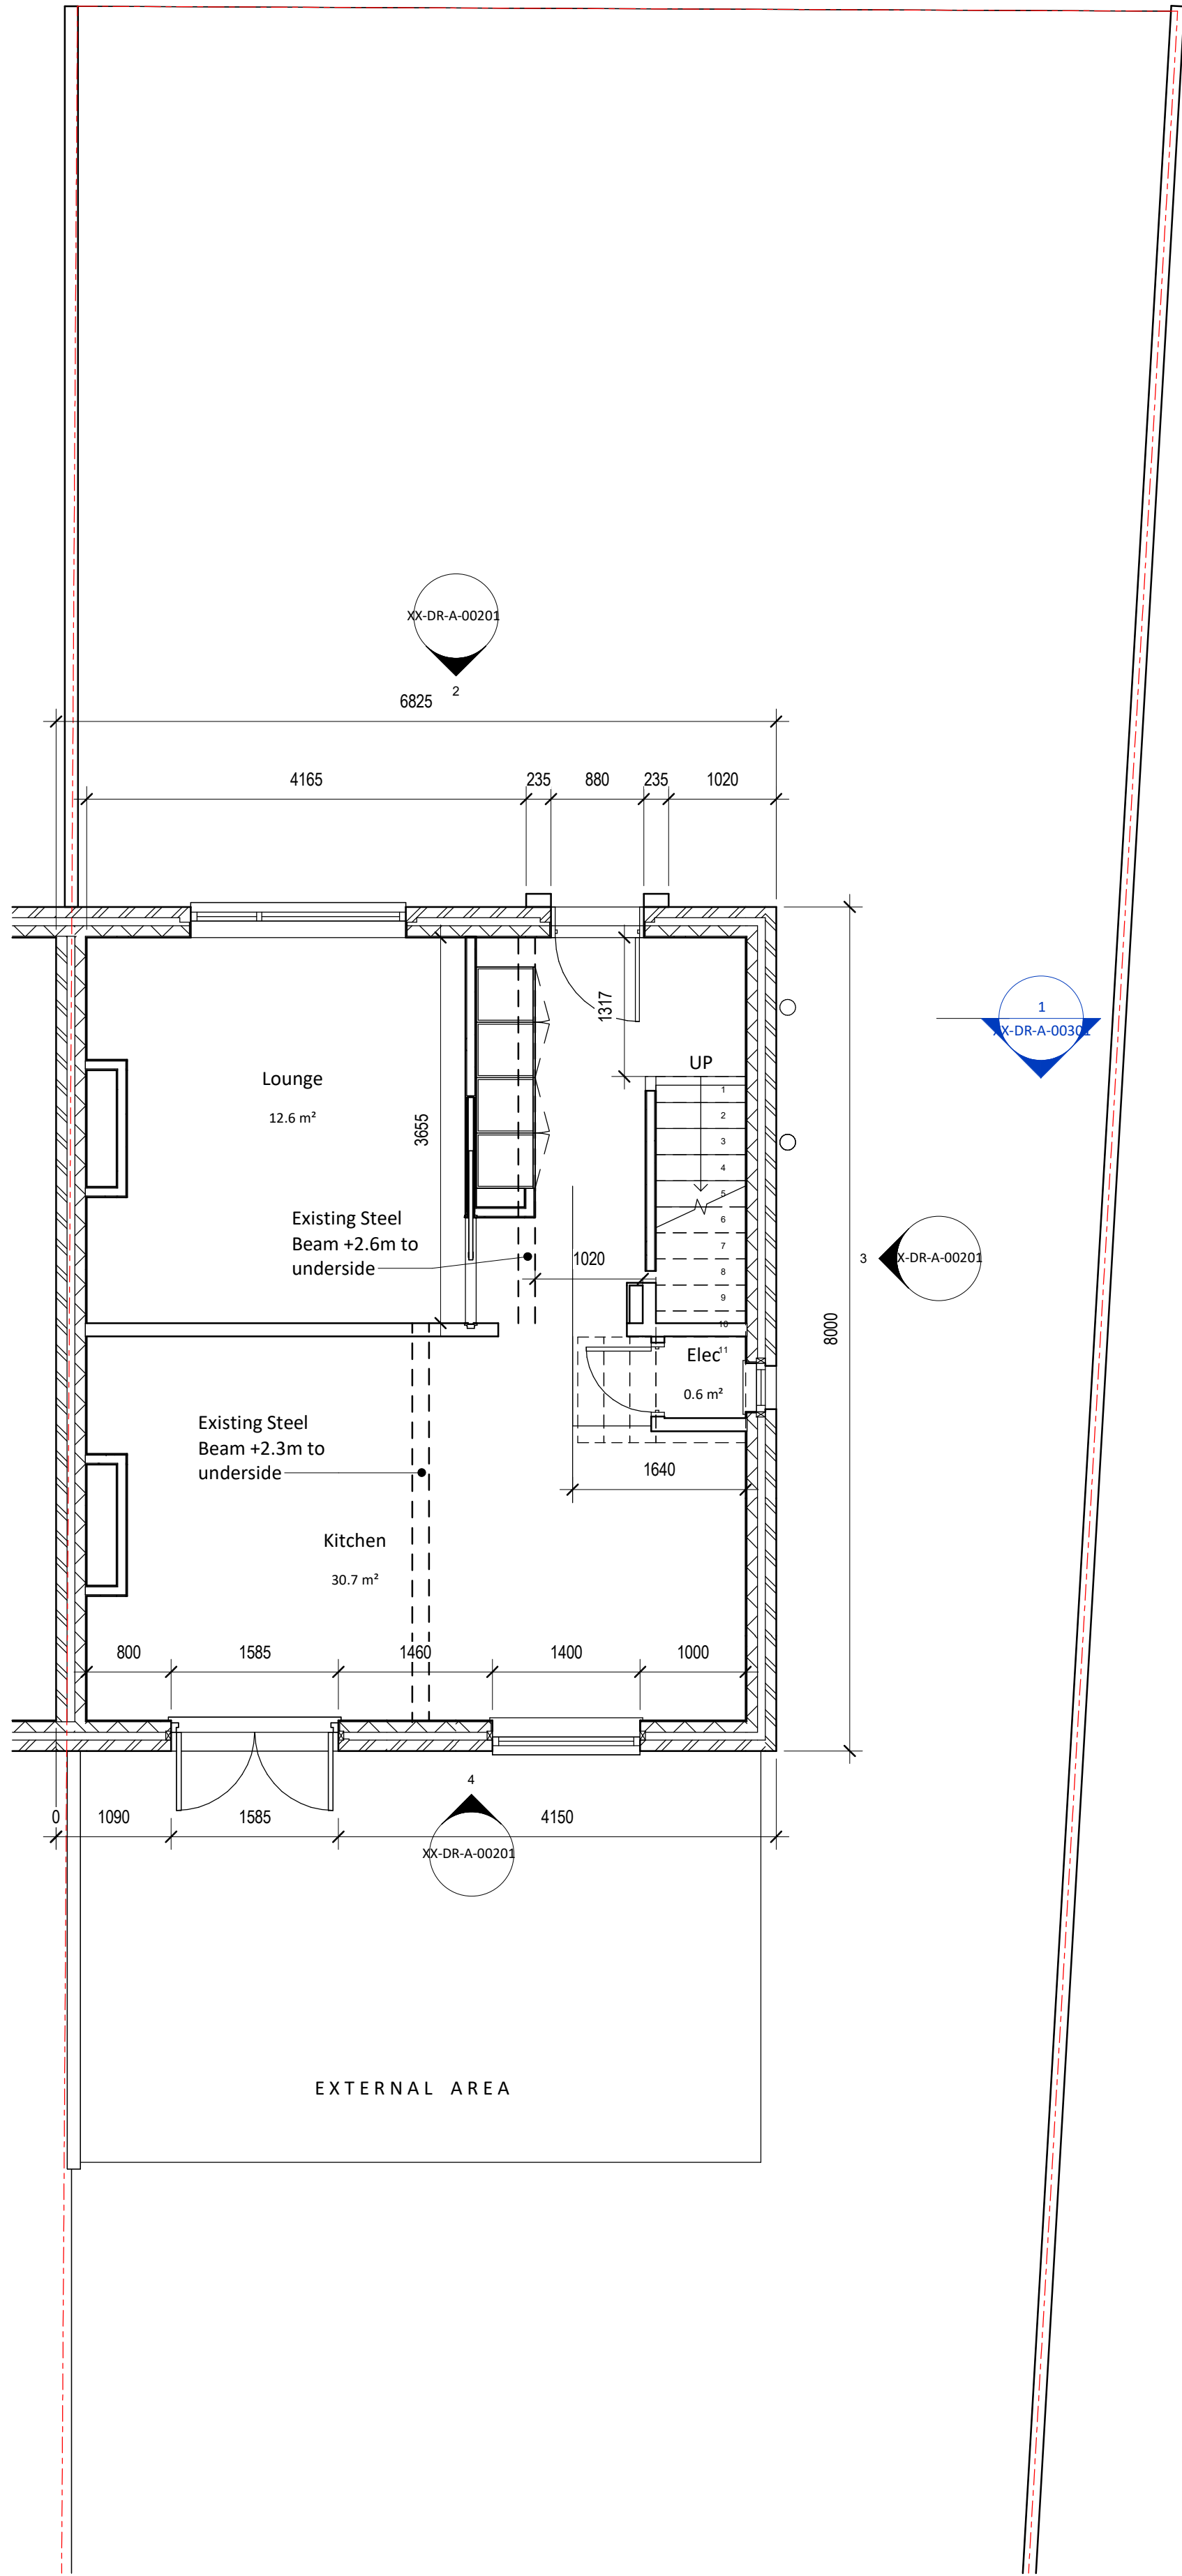


Ground Floor Level - Existing Plan  
1 : 50

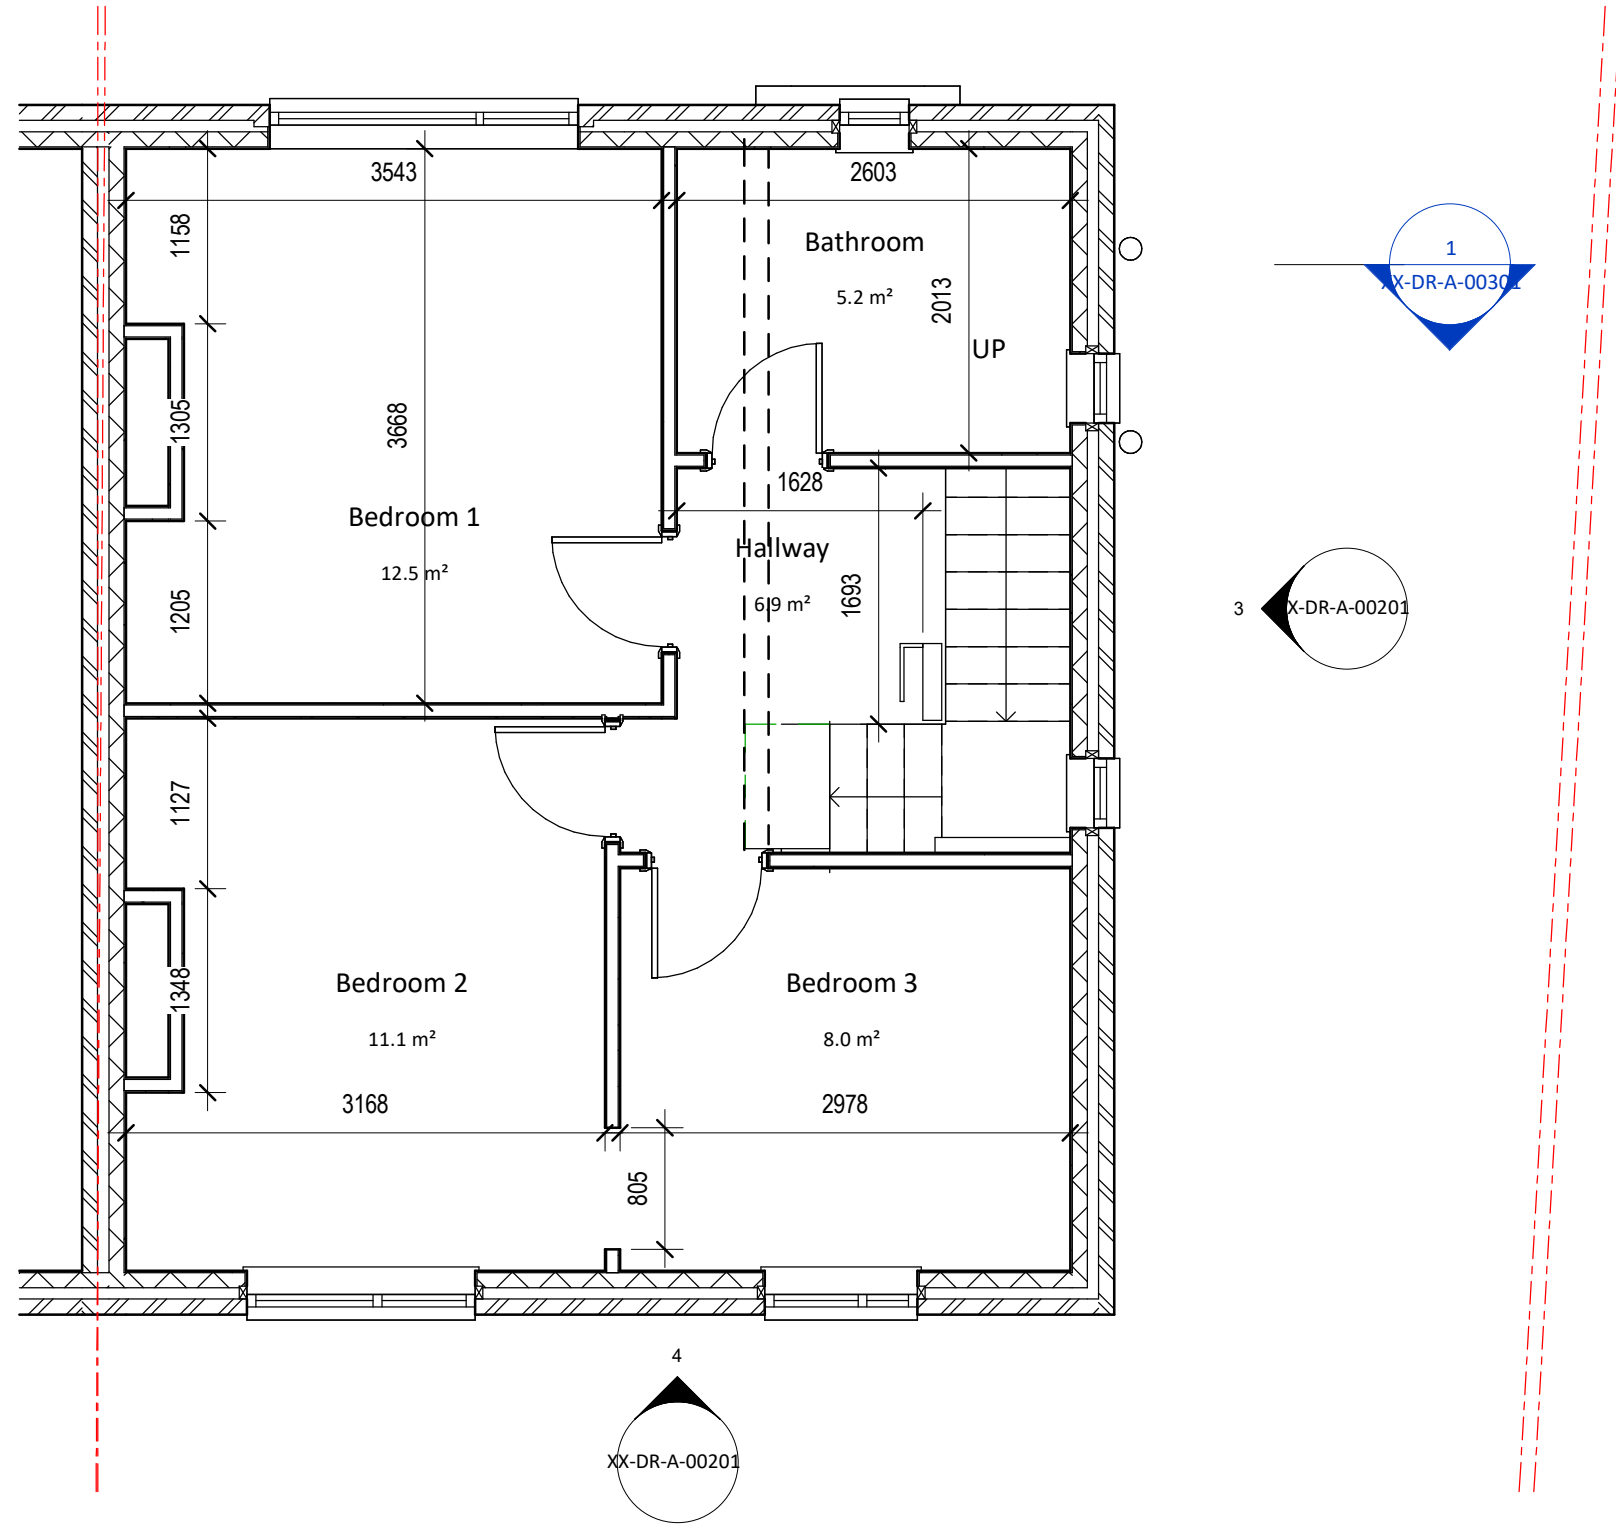

First Floor Level - Existing Plan  
1 : 50

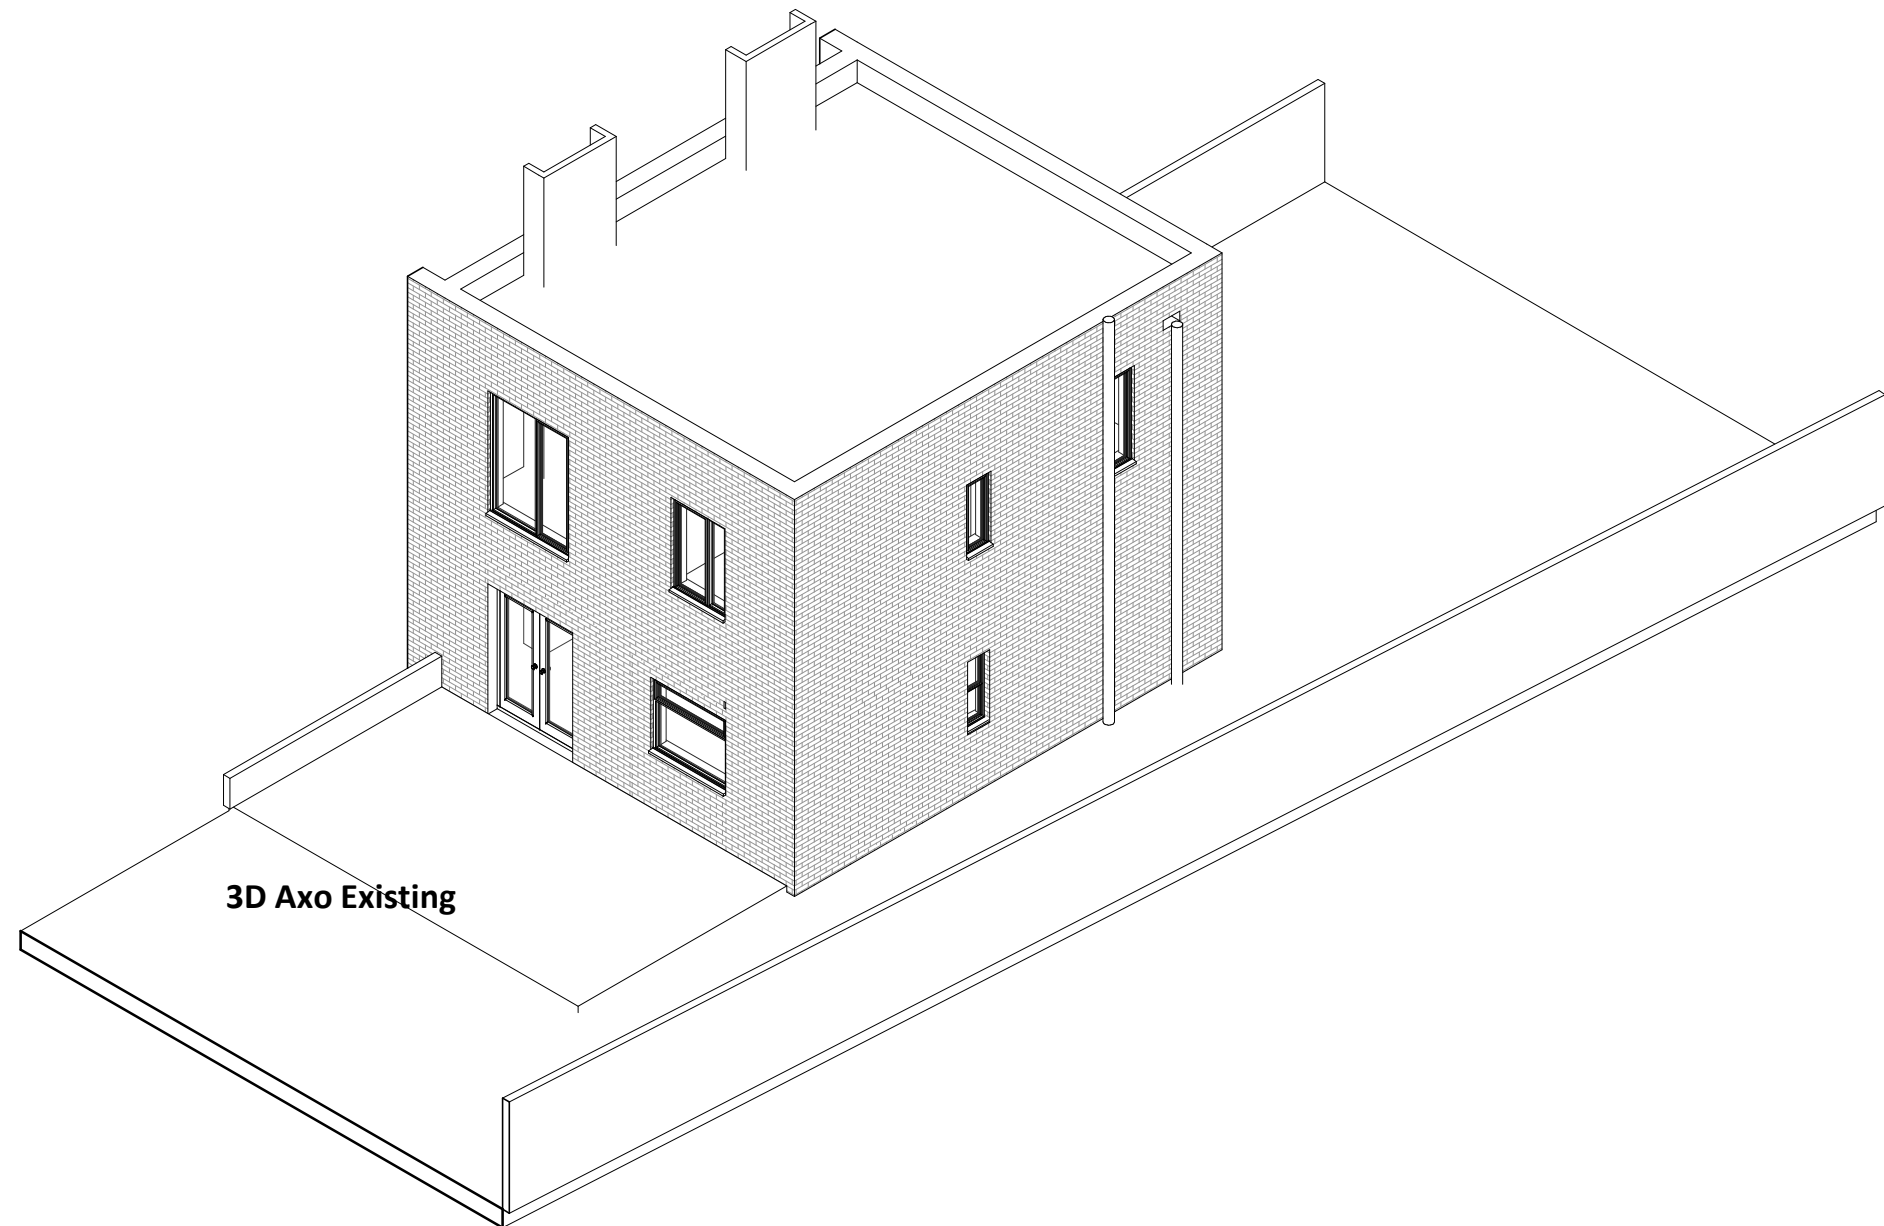

3D Axo Existing

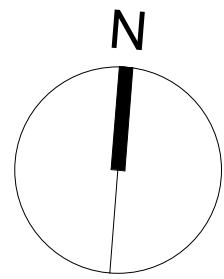


**NOTES**  
All dimensions and levels to be checked on site  
Any discrepancies are to be reported to the Designer before any work commences  
This drawing shall not be scaled to ascertain any dimensions, work to figured dimensions only  
This drawing shall not be reproduced without express written permission from the Designer.

**DISCLAIMER**  
When this drawing is issued in CAD, it is an uncontrolled version issued for information only, to enable the recipient to prepare their own documents/drawings for which they are solely responsible.

**SOFTWARE INTEROPERABILITY**  
Prepared this drawing using Autodesk REVIT Architecture.

The Designer does not accept liability for any loss or degradation of any information held in the drawing resulting from the translation from the original file format to any other file format or from the recipients reading of it in any other programme.

**Key Extent of Works**

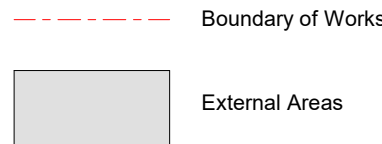

P1 16.02.24 DP Planning Submission

| rev no. | rev date | rev by | description |
|---------|----------|--------|-------------|
| project |          |        |             |

25A Stanley Road

Whalley Range, Manchester

Employer

client

HELEN FAIRS

Designers

key plan

drawing title

GA Floor Plans - Existing

| Job number | scale @ A1 | drawn | KC | checked  | DP |
|------------|------------|-------|----|----------|----|
| 203170     | 1 : 100    |       |    | 16.02.24 |    |

| dwg purpose | status | rev |
|-------------|--------|-----|
| Planning    | S0     | P1  |

bim project origin zone level type role 5-digit no.  
HRI-KAD-XX-XX-DR-A-00101