


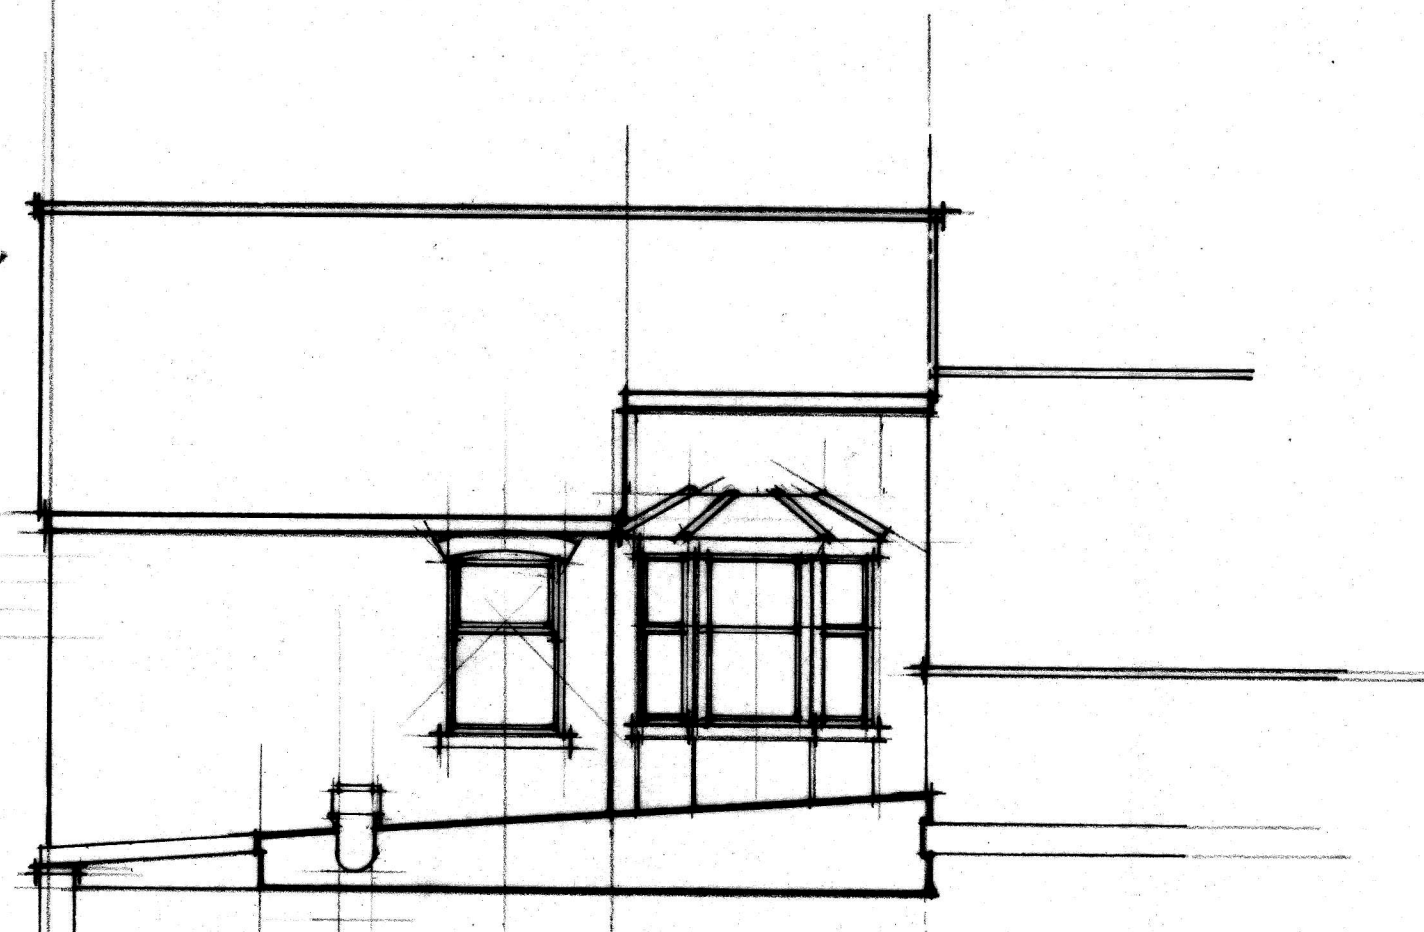

Side Elevation

0.4mm Ø JET DRILL
FOR FINE EXTRACT
DRAIN
SEE VENTILATION
ENGINEER SPEC
FOR TECHNICAL
INFORMATION



Rear Elevation

No:	Revision:	Date:	Initial:
1 2A	SHOWER EXTRACT FAN OUTLET (SEE	15/2/24	CTW

ALPHA DESIGN			
11 GILDA CRESCENT ROAD ECCLES M30 9AG TELEPHONE :0161 707 5533			
Project:	159 Princess Road Moss Side M144R		
Title:	Side and Rear Elevations		
Scale:	1/100	Date:	Jan 24
		Initial:	CTW
Drg. No:	2		