

PROJECT REF
23042

DRAWING REF
001

Bluechip Architecture

SCALE
1:50 @ A1


DATE
OCT 23

CLIENT
MR & MRS MATHIESON
155 RYLAND STREET
BESWICK
MANCHESTER
M11 3NA


PROJECT
SINGLE STOREY REAR EXTENSION
TWO STOREY SIDE EXTENSION
INTERNAL REMODELLING

EXISTING FLOOR PLANS


DRAWING TITLE
PLANNING

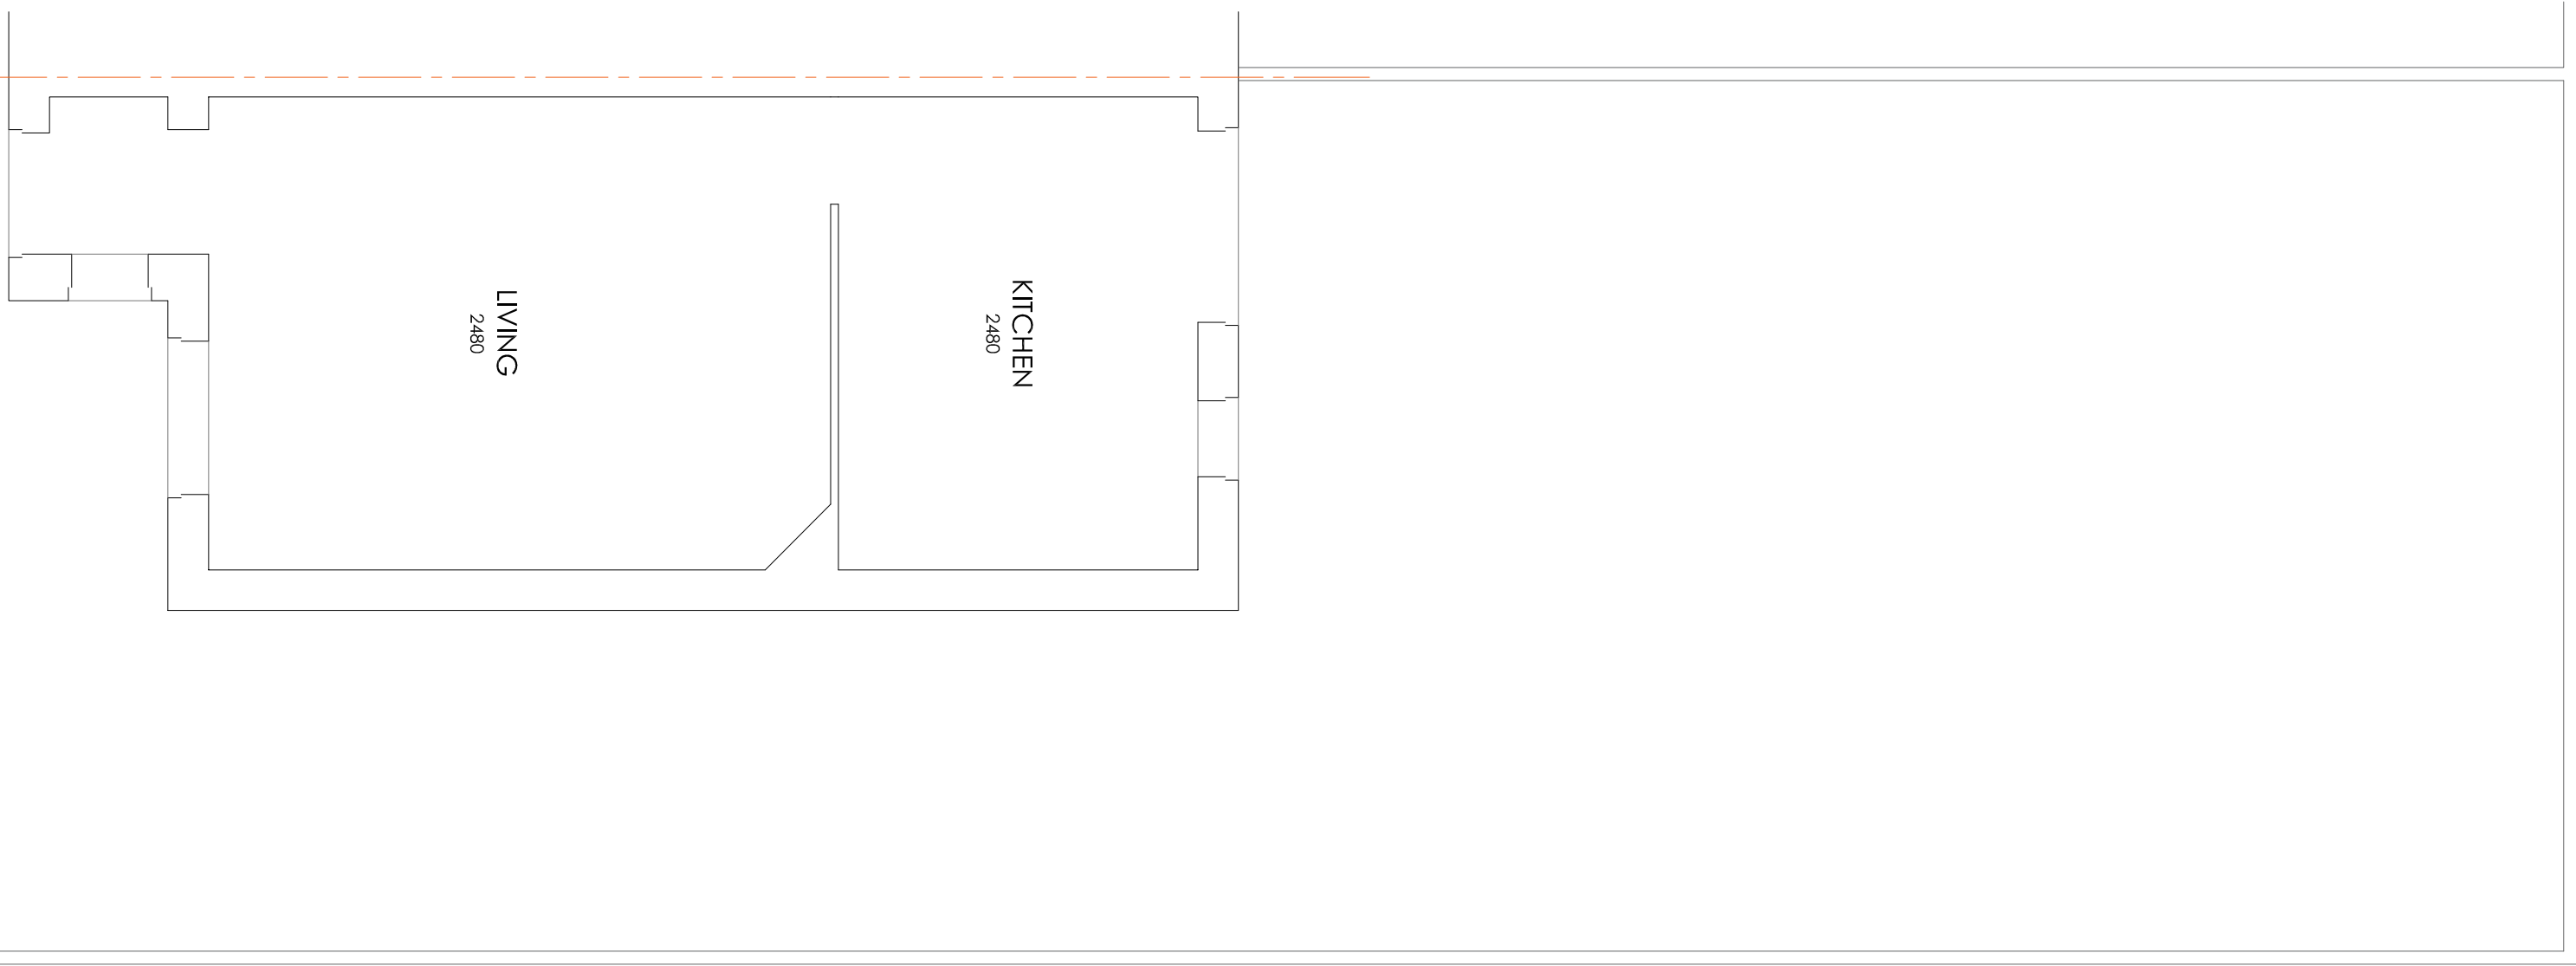

GROUND FLOOR

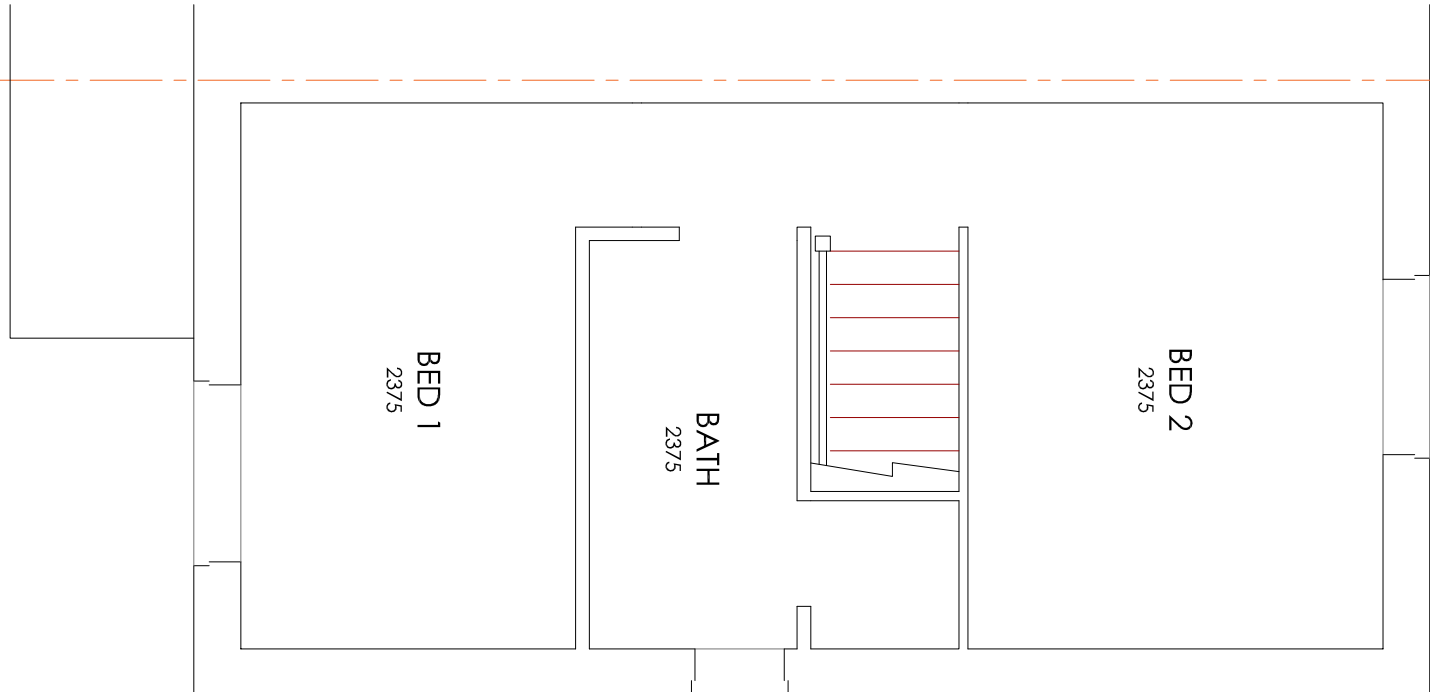


FIRST FLOOR

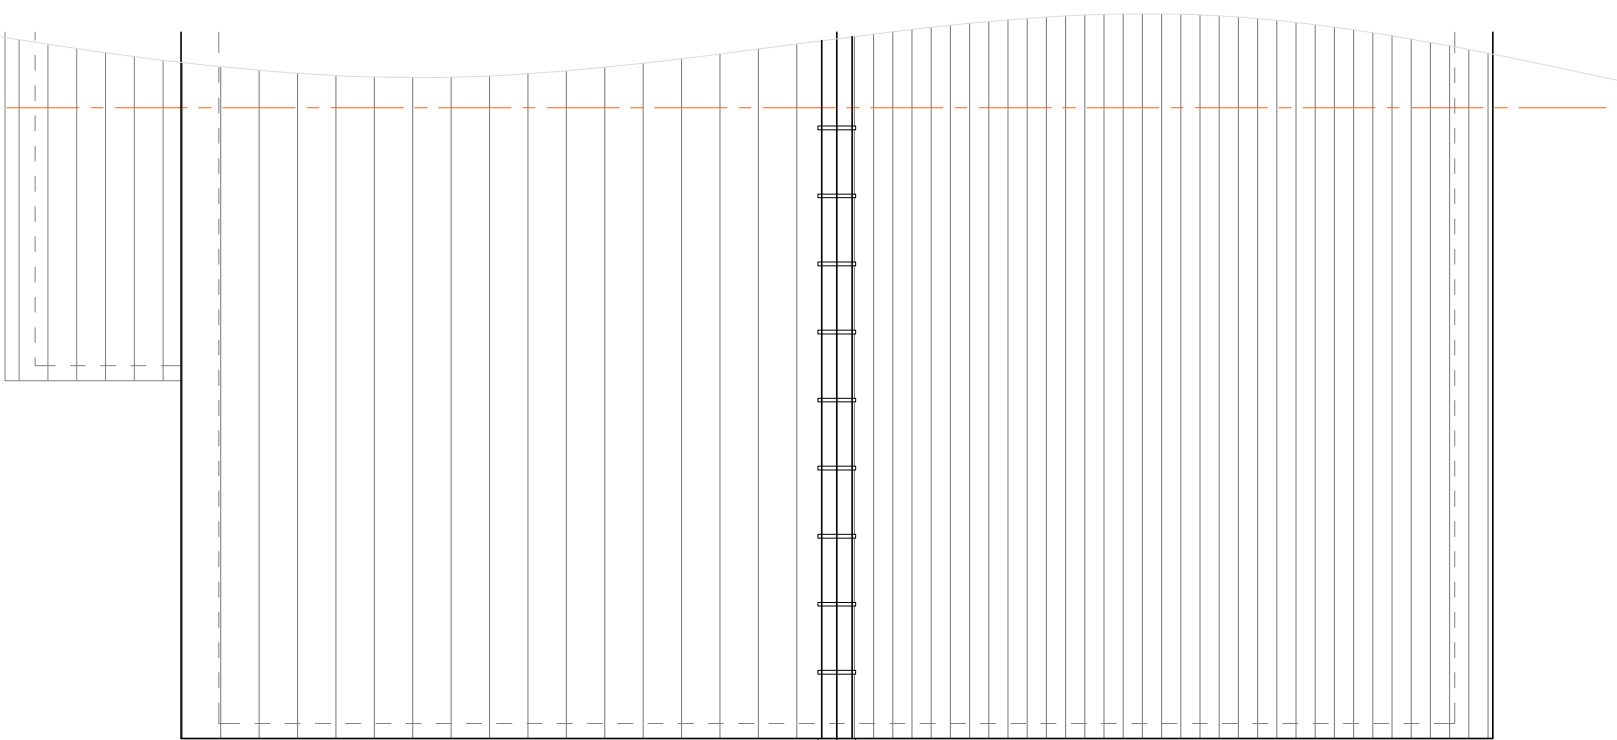

ROOF PLAN

ISSUED FOR PLANNING APPROVAL

03.01.24

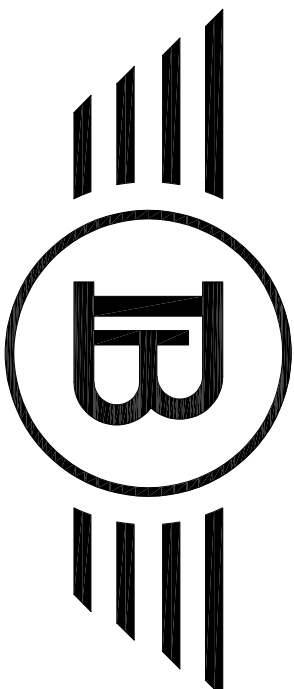

Bluechip Architecture

07999 294 675

DESIGN@BLUECHIP-ARCHITECTURE.CO.UK
WWW.BLUECHIP-ARCHITECTURE.CO.UK

18 BOTANAY ROAD | WORSTLEY | MANCHESTER | M40 8JS

COPYRIGHT PROTECTED & ISSUED UNDER LICENSE TO THE CLIENT NAMED
WITHOUT APPROVAL FROM BLUECHIP ARCHITECTURE (2019) LTD.