


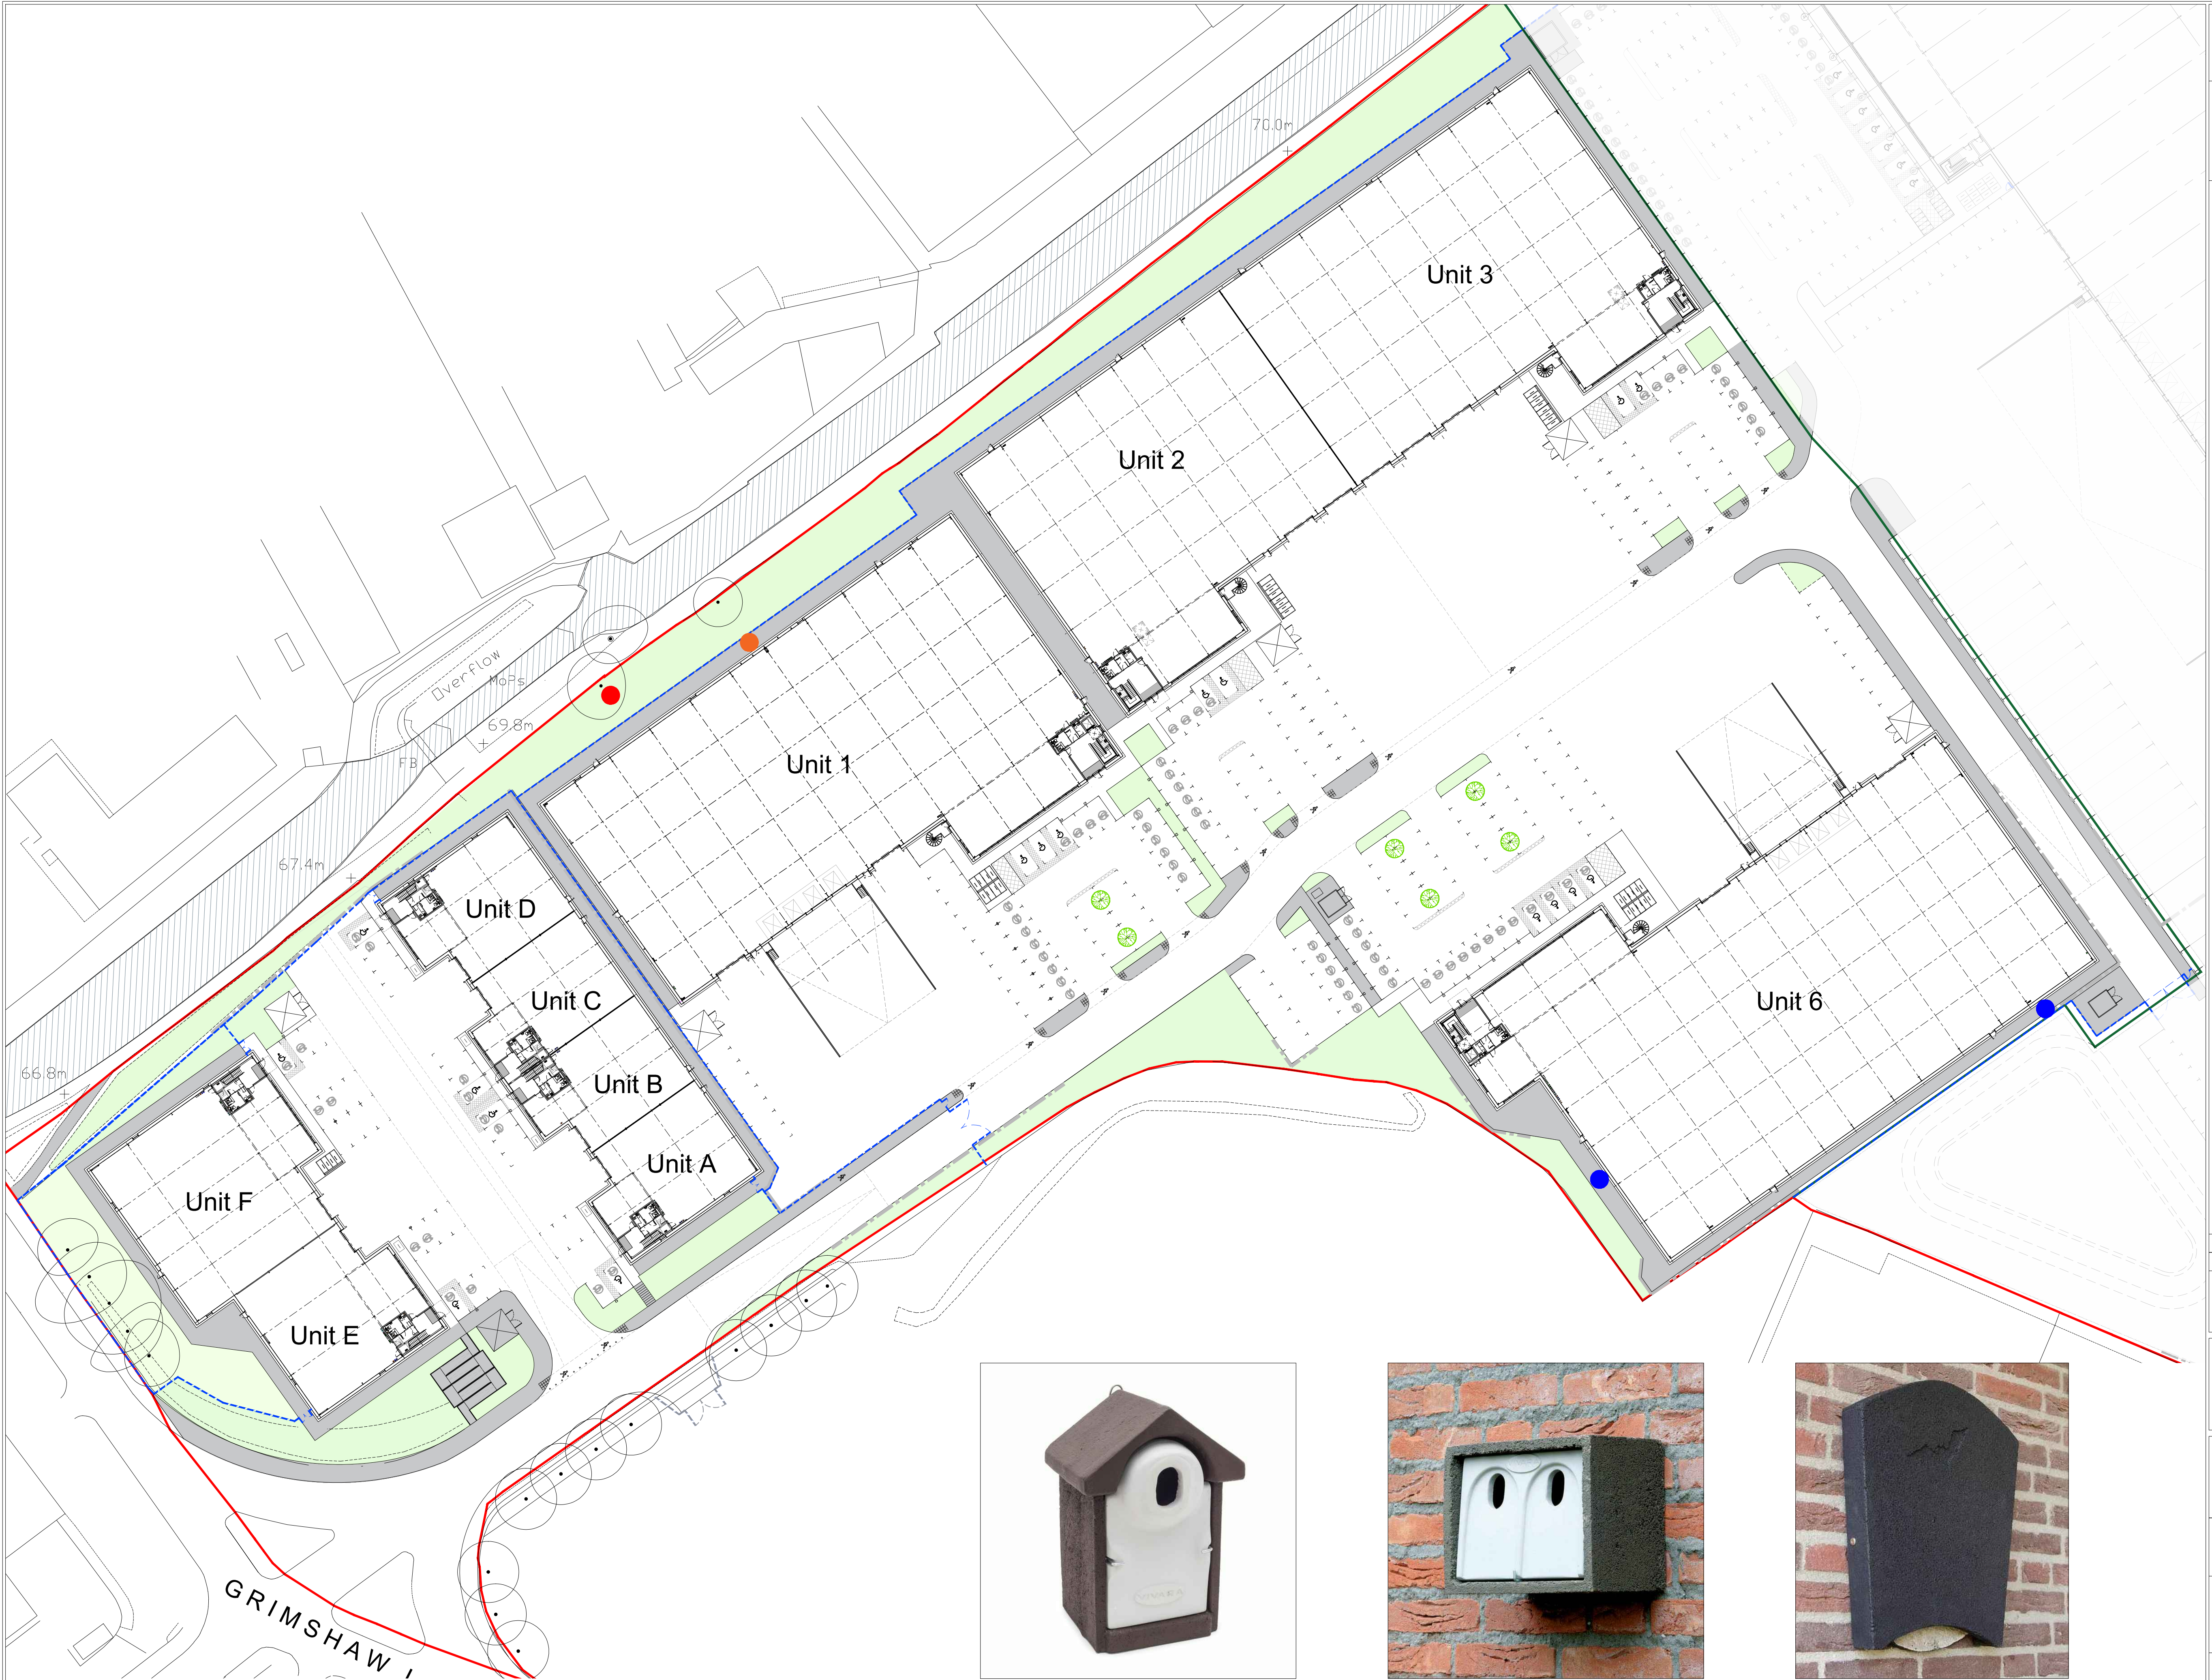

Disclaimer:
Subject to survey.

Notes:

Key

Site Boundary
(103,050m²/ 25.46 acres /10.31ha)

Key:

- WoodStone Seville Nest Box, Oval Entrance, Brown (Apex) - to be installed on retained tree, at a minimum height of 2 meters, north or east facing and away from obstruction or light spill.
- Vivara Pro WoodStone House Sparrow Nest Box (Double) - to be installed on external wall at a minimum height of 2 meters, north or east facing and away from obstruction or light spill.
- Beaumaris Woodstone Midi Bat Box (6.5 x 28 x 40cm) - to be installed on the external wall at a minimum height of 3 meters, south or west facing and away from obstruction or light spill.

-	First Issue	08.01.2024	BG	HA
Rev:	Notes:	Date:	Dwn:	Iss:

Client:

CANMOOR

haleARCHITECTURE
22c Leathermarket Street, London, SE1 3HP
Project:
Grimshaw Lane, Manchester

Drawing Title:
Proposed Site Plan
Bird & Bat Box locations

Project No: 20066	Scale @ A1 @ A3 1:500 / 1:1000	Revision: -
----------------------	-----------------------------------	----------------

Drawing No:
PL203

01 Proposed Site Plan
1:500 @ A1 / 1:1000 @ A3

